


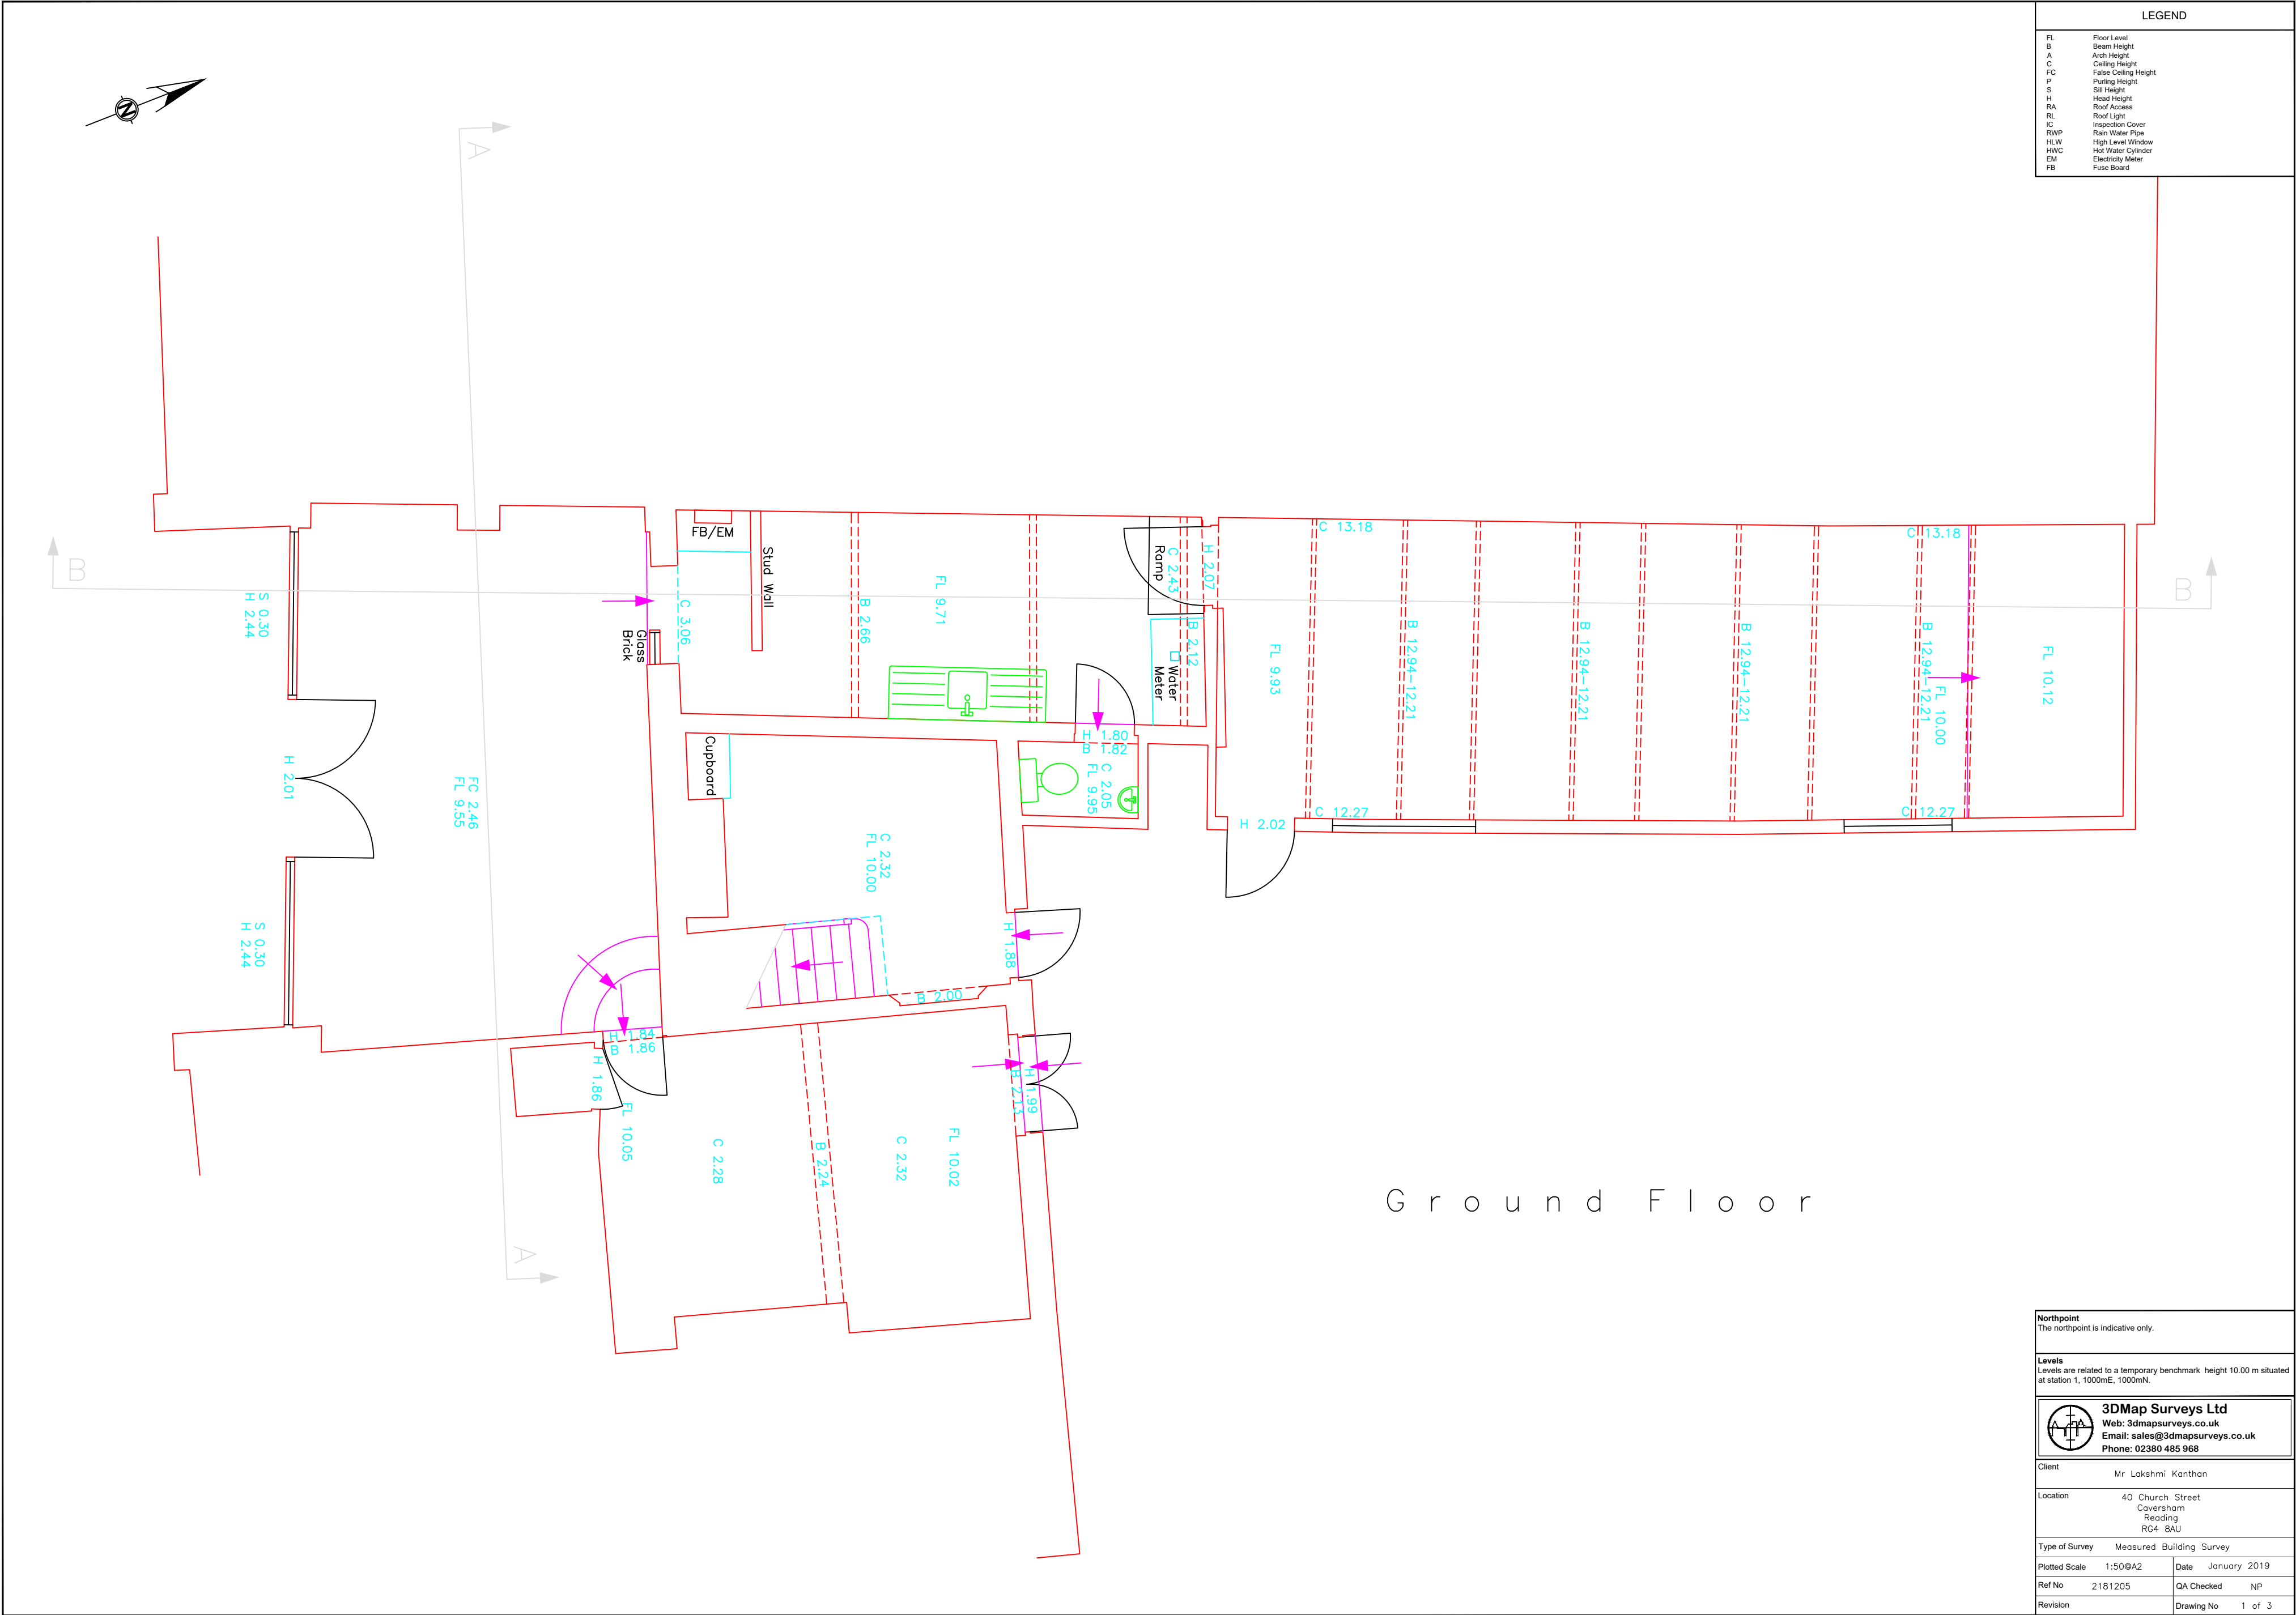

LEGEND	
FL	Floor Level
B	Beam Height
A	Arch Height
C	Ceiling Height
FC	False Ceiling Height
P	Purling Height
S	Sill Height
H	Head Height
RA	Roof Access
RL	Roof Light
IC	Inspection Cover
RWP	Rain Water Pipe
HLW	High Level Window
HWC	Hot Water Cylinder
EM	Electricity Meter
FB	Fuse Board

Northpoint The northpoint is indicative only.	
Levels Levels are related to a temporary benchmark height 10.00 m situated at station 1, 1000mE, 1000mN.	
3DMap Surveys Ltd Web: 3dmapsurveys.co.uk Email: sales@3dmapsurveys.co.uk Phone: 02380 485 968	
Client	Mr Lokshmi Kanthan
Location	40 Church Street Caversham Reading RG4 8AU
Type of Survey	Measured Building Survey
Plotted Scale	1:50@A2
Ref No	2181205
Revision	
Date	January 2019
QA Checked	NP
Drawing No	1 of 3