


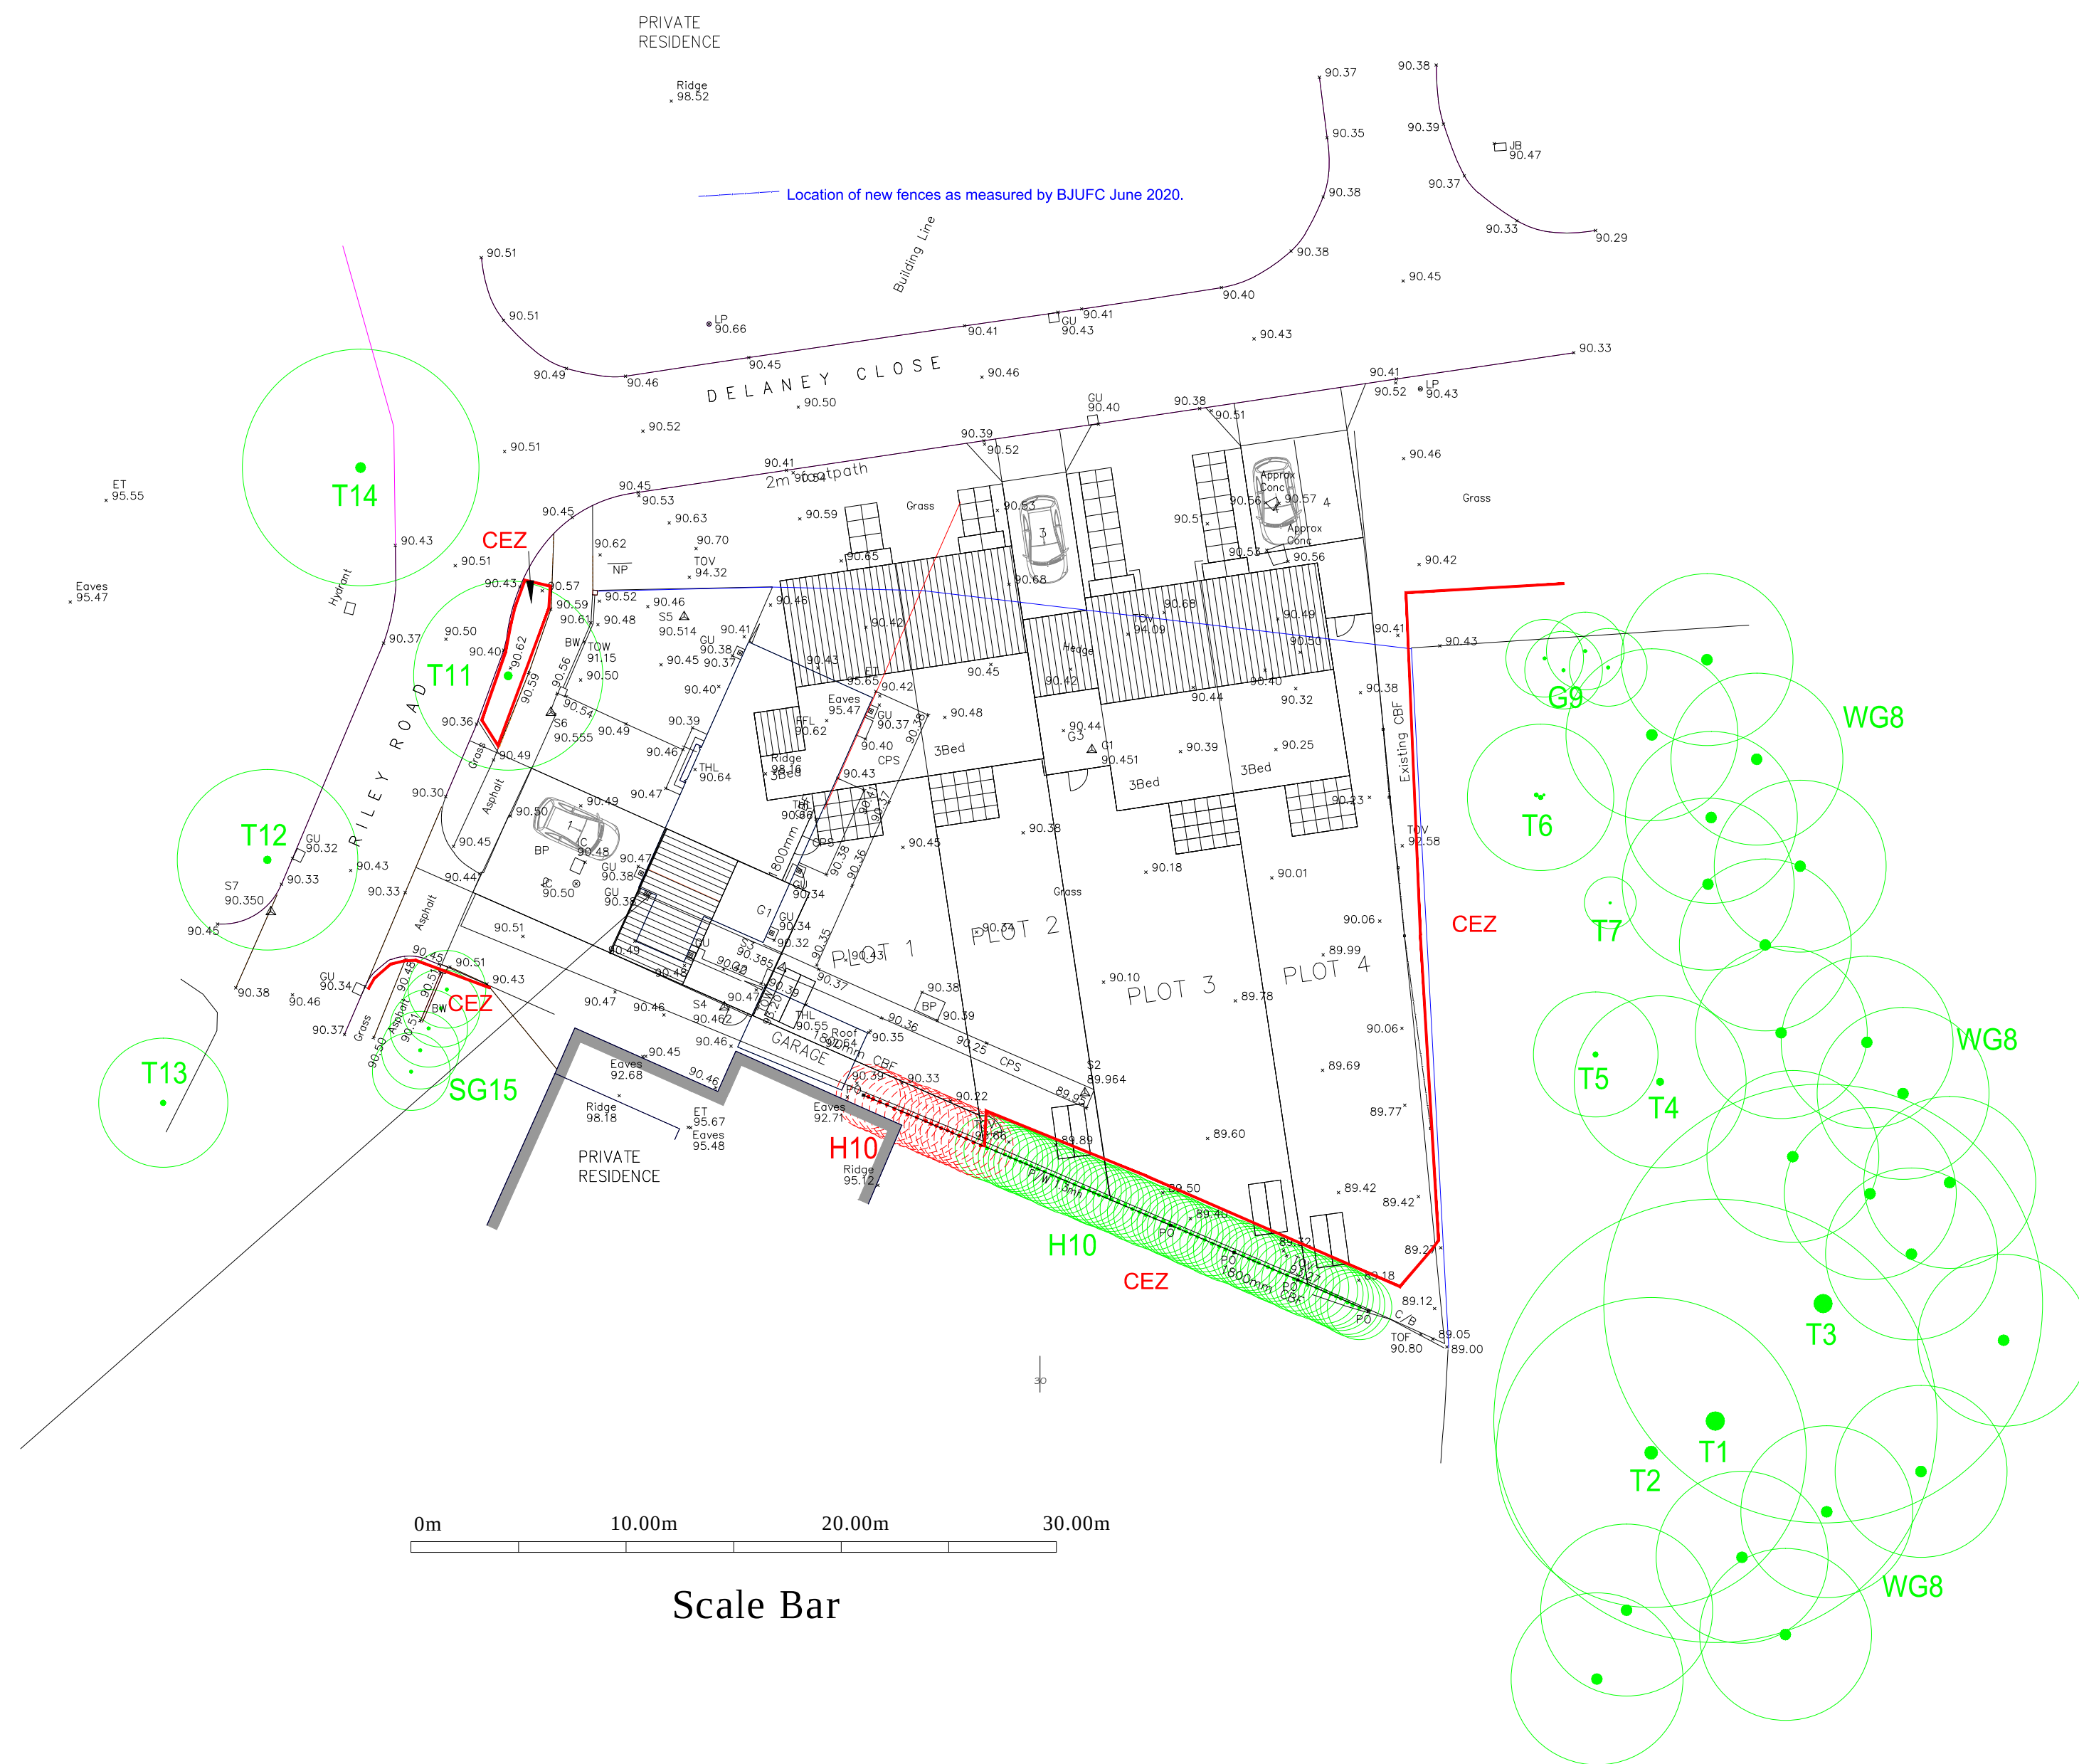

Key:

Tree Protection Fence —

CEZ = construction exclusion zone

Root Protection Areas ○

Trees removal for safety T1

Trees removed for development T1

Note: New underground services may require changes to this tree retention & protection plan.

Client:	Dan Stannard	
Site:	Riley Road	
Drawing Title:	Tree Retention and Protection Plan	
Scale:	1: 250 @ A2	Dwg No: RRTRP-JUN20
Drawn by:	NJJ	North 
Date:	June '20	
 B. J. Unwin Forestry Consultancy, Parsonage Farm, Longdon, Tewksbury, GL20 6BD. Tel/Fax: 01684 833538 Email: jim@bjunwin.co.uk Web: www.bjunwin.co.uk © B.J.Unwin Forestry Consultancy		