


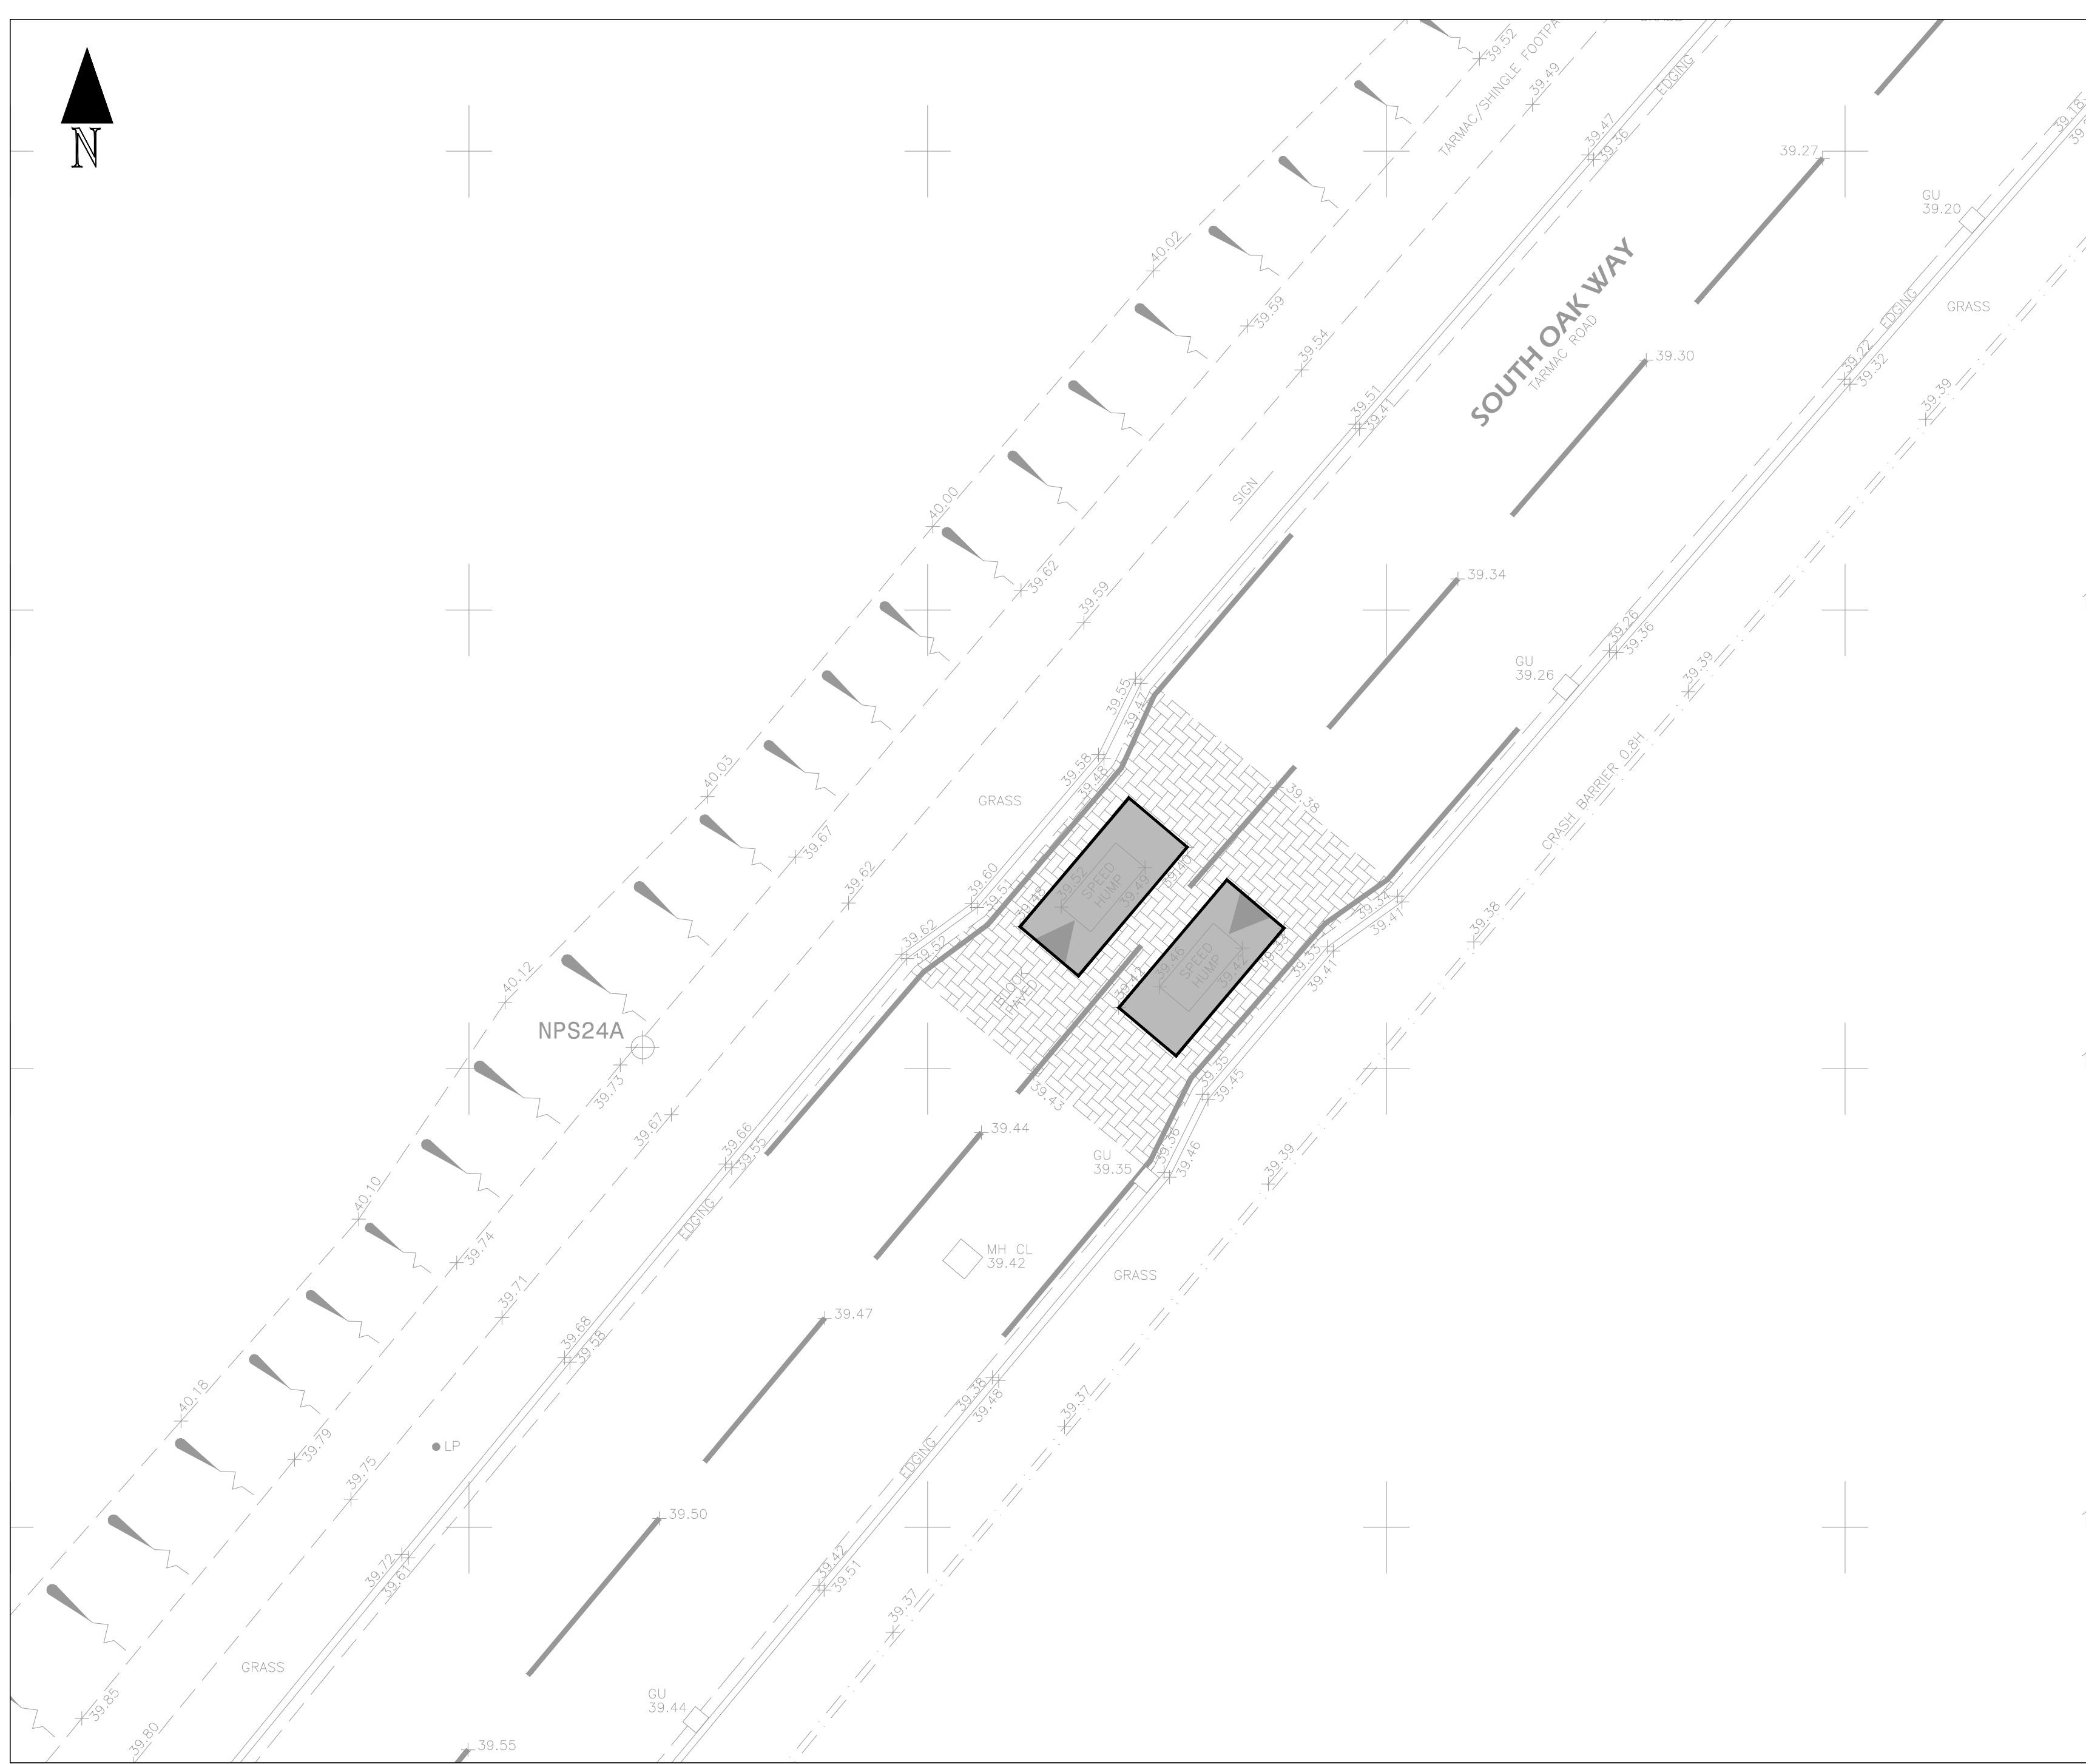

EXISTING SPEED CUSHION TO BE REMOVED AND
ALL MATERIAL DISPOSED OF TO A LICENSED TIP