




RBC REFUSE VEHICLE - INBOUND

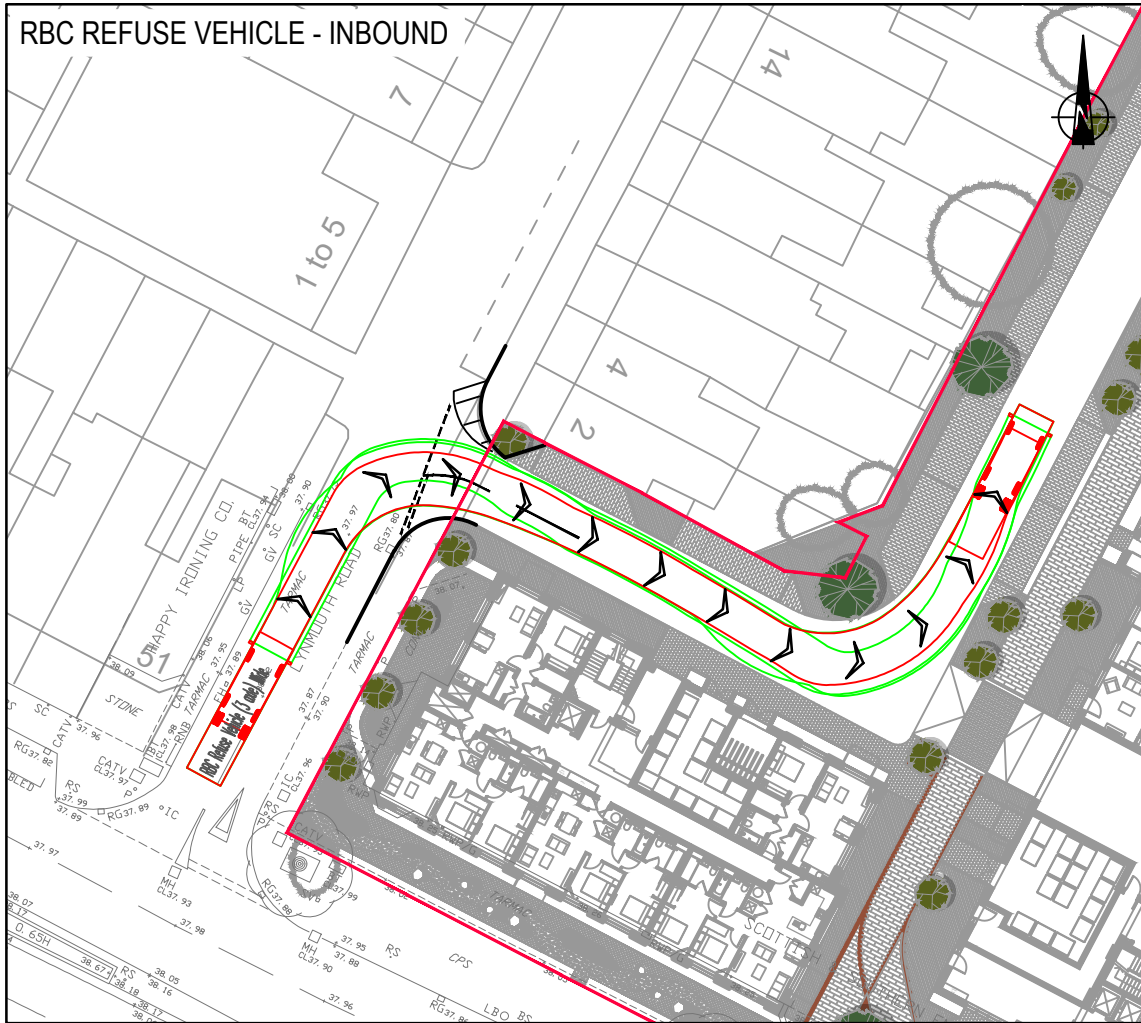


RBC REFUSE VEHICLE - OUTBOUND

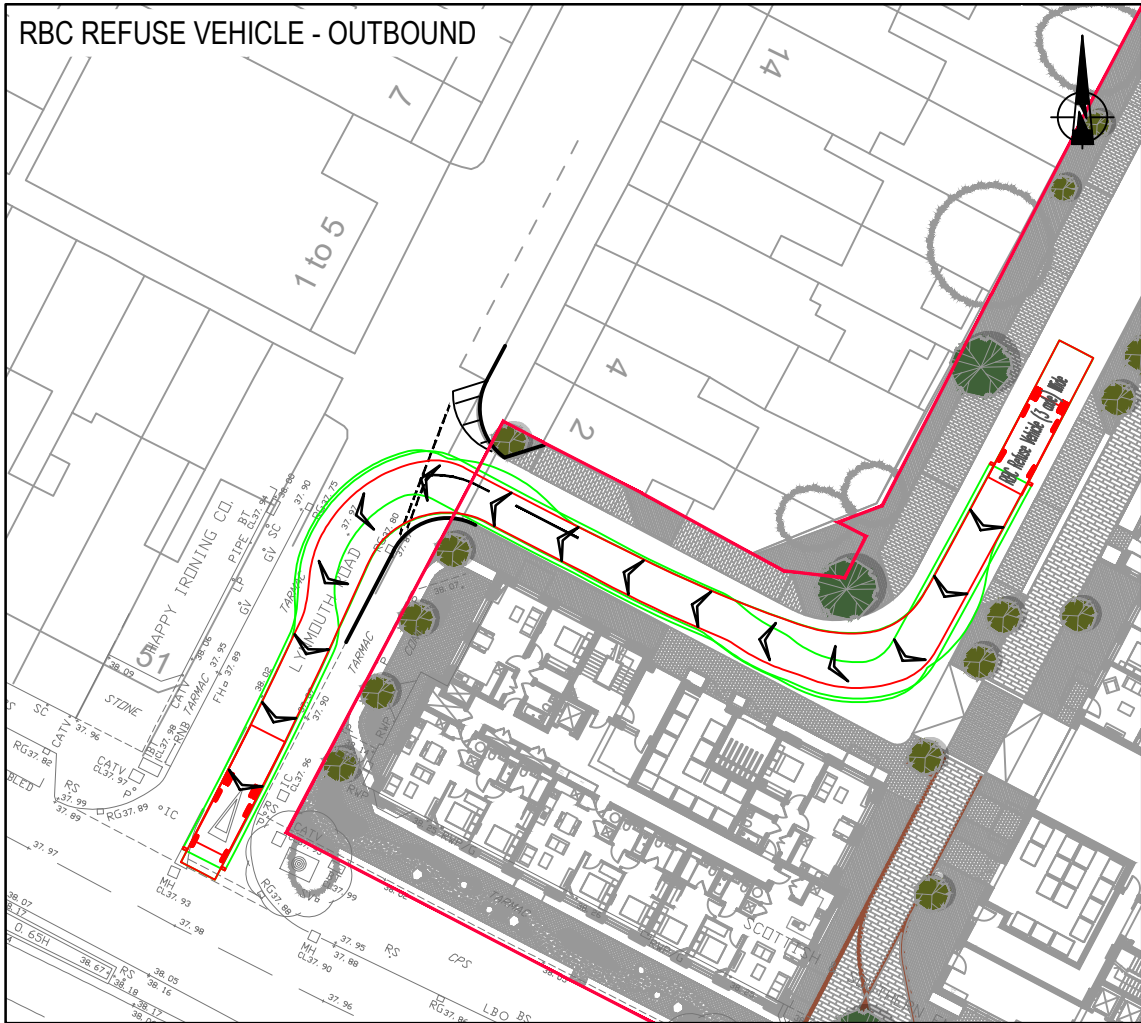


HG RIGID VEHICLE - INBOUND

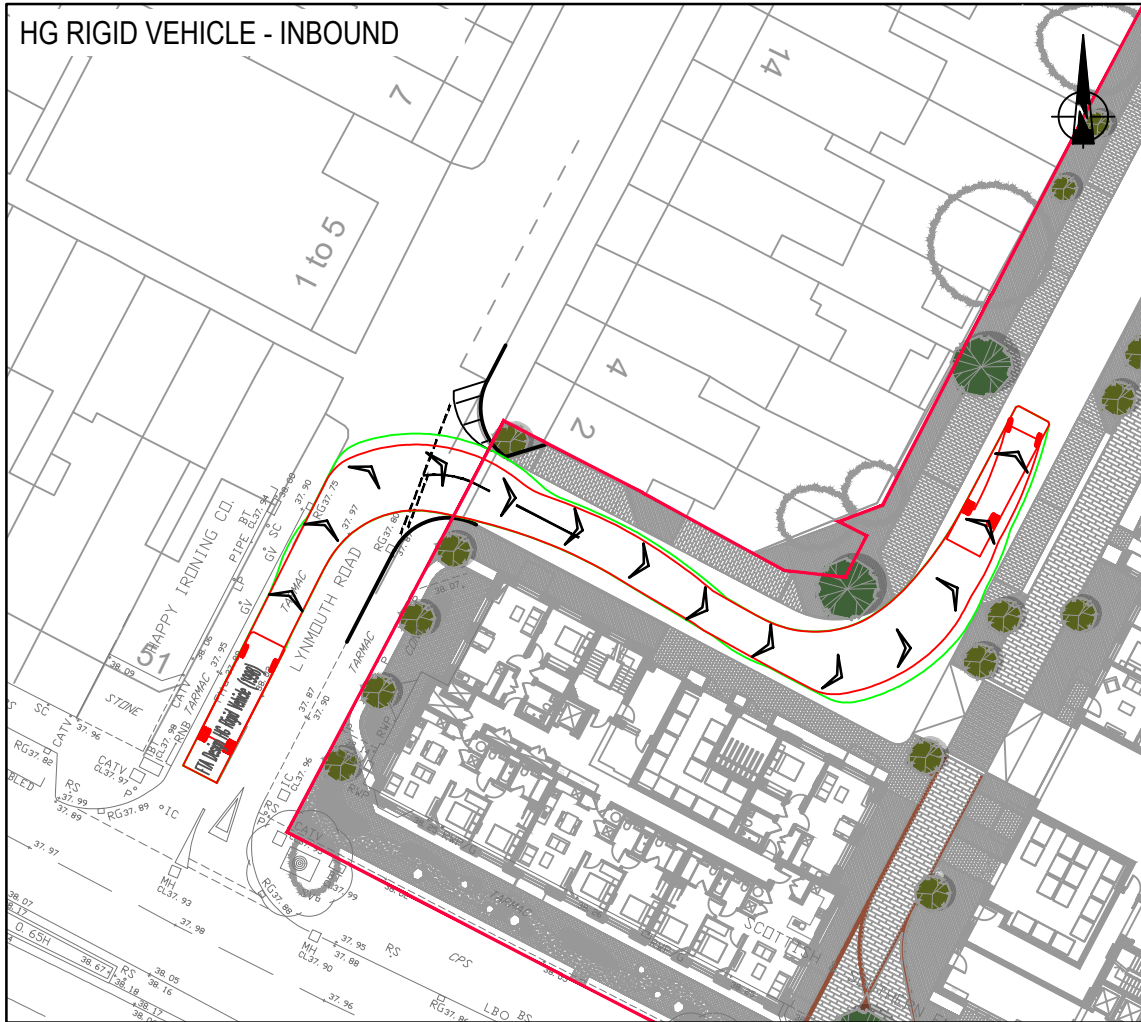


HG RIGID VEHICLE - OUTBOUND

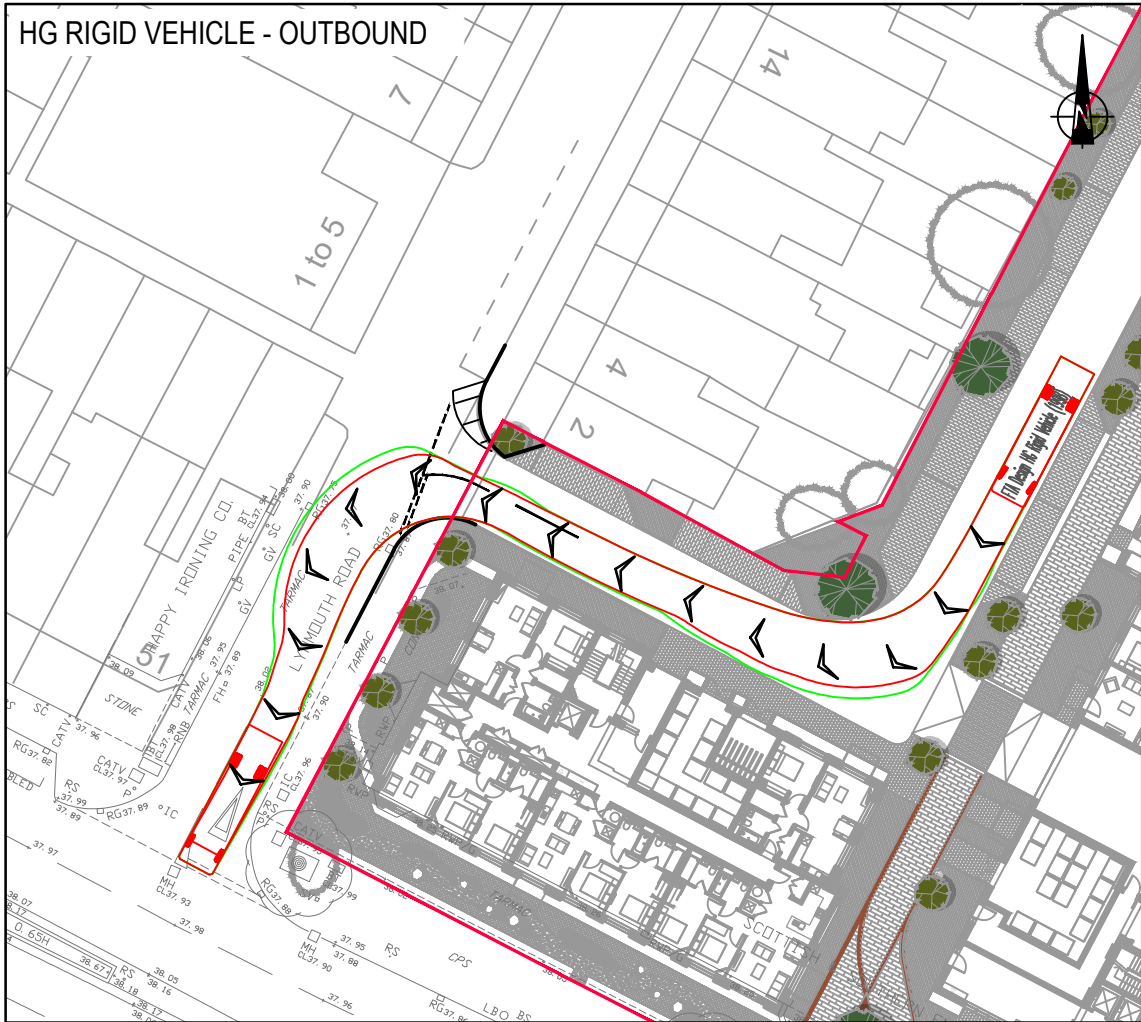

VEHICLE PROFILES:

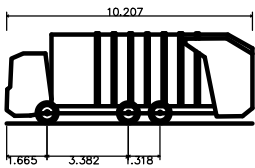

RBC Refuse Vehicle (3 axle) Wide
Overall Length 10.207m
Overall Width 1.665m
Overall Body Height 3.382m
Min Body Ground Clearance 1.318m
Track Width 2.480m
Lock to lock time 4.00s
Kerb to Kerb Turning Radius 8.600m

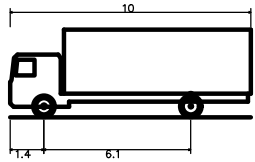

FTA Design HG Rigid Vehicle (1998)
Overall Length 10.000m
Overall Width 1.4m
Overall Body Height 6.1m
Min Body Ground Clearance 3.00s
Track Width 2.470m
Lock to lock time 3.00s
Kerb to Kerb Turning Radius 11.000m

Mark	Revision		Date	Drawn	Chkd
					Appd

SCALING NOTE: Do not scale from this drawing. If in doubt, ask.
UTILITIES NOTE: The position of any existing public or private sewers, utility services, plant or apparatus shown on this drawing is believed to be correct, but no warranty to this is expressed or implied. Other such plant or apparatus may also be present but not shown. The Contractor is therefore advised to undertake their own investigation where the presence of any existing sewers, services, plant or apparatus may affect their operations.

Drawing Issue Status	FOR INFORMATION
----------------------	-----------------

THE OLD POWER STATION
VASTERN ROAD, READING
SITE ACCESS SWEEP PATH ASSESSMENT

Client

Berkeley
Designed for life


Date of 1st Issue	Designed	Drawn
03.01.20	-	BH
A3 Scale	Checked	Approved
1:500	JH	DT
Drawing Number	Revision	
47500/5500/SK014	-	

pba
peterbrett
now part of

Stantec
peterbrett.com
© Peter Brett Associates LLP
READING
Tel: 01189 500 761



VEHICLE PROFILES:

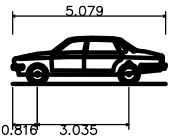

Large Car (2006)	
Overall Length	5.079m
Overall Width	1.872m
Overall Body Height	1.525m
Min Body Ground Clearance	0.310m
Max Track Width	1.831m
Lock to lock time	4.00s
Kerb to Kerb Turning Radius	5.900m

Mark	Revision	Date	Drawn	Chkd

SCALING NOTE: Do not scale this drawing - any errors or omissions shall be reported to Stantec without delay.
UTILITIES NOTE: The position of any existing public or private sewers, utility services, plant or apparatus shown on this drawing is believed to be correct, but no warranty to this is expressed or implied. Other such plant or apparatus may also be present but not shown. The Contractor is therefore advised to undertake their own investigation where the presence of any existing sewers, services, plant or apparatus may affect their operations.

Drawing Issue Status
FOR INFORMATION

THE OLD POWER STATION
VASTERN ROAD, READING
PROPOSED SITE ACCESS
LARGE CAR SWEEP PATH

Client

Berkeley
Designed for life

Date of 1st Issue	Designed	Drawn
21.01.20	-	LA
A3 Scale	Checked	Approved
1:200	JH	DT
Drawing Number	Revision	
47500/5500/SK015		

Stantec

stantec.com/uk

Copyright reserved
The copyrights to all designs and drawings are the property of Stantec.
Reproduction or use for any purpose other than that authorised by Stantec is forbidden.

READING
Tel: 01189 500 761

Appendix D Personal Injury Collision Data

Details of Personal Injury Accidents for Period - 01/10/2013 to 30/09/2018 (60) months

Selection: Notes:
Selected using Pre-defined Query : Vastern Rd PIA

Police Ref.	Day	Location Description	Vehicles				Casualties			
			Veh No	Type	Manv	Dir	Class	Sex	Age	Sev
Road No.	Date									
2nd Road No.	Time									
Grid Ref.	D/L									
	R.S.C									
	Weather									
	Speed									
	Account of Accident									
Causation Factor:										

W0191013 Wednesday A329 CAVERSHAM RD READING
 02/10/2013 EXACT LOC NK
R1: A 329 1740hrs
 Daylight:street lights present
E 471,239 Dry
N 173,977 Fine without high winds
 30 mph

Causation Factor: **Participant:** **Confidence:**
1st: Failed to look properly Vehicle 1 Very Likely
2nd: Careless/Reckless/In a hurry Vehicle 1 Possible
 C1 HIT O/SIDE PC2 BOTH VEHS TRAV NK DIRECTN

W2121013 Saturday A329 VASTERN RD JNC B3345
 19/10/2013 GEORGE ST READING
R1: A 329 1840hrs
R2: B 3345 Darkness: street lights present a
E 471,724 Dry
N 173,944 Fine without high winds
 30 mph

C1 TRAV NW TO S WTNG TO ENTR RBT HIT IN RR BY C2 TRAV SAME DIRECTN

W1261113 Friday A329 VASTERN RD JNC KINGS
 15/11/2013 MEADOW ROAD READING
R1: A 329 0815hrs
R2: U 7201 Daylight:street lights present
E 471,776 Dry
N 173,919 Fine without high winds
 30 mph

Causation Factor: **Participant:** **Confidence:**
1st: Failed to look properly Vehicle 2 Very Likely
2nd: Failed to judge other persons path or speed Vehicle 2 Very Likely
 PC2 TRAV N TO S ENTERED RBT & COLL/W C1 TRNG RT S TO E EXITING RBT

Details of Personal Injury Accidents for Period - 01/10/2013 to 30/09/2018 (60) months

Selection: Notes:
Selected using Pre-defined Query : Vastern Rd PIA

Police Ref.	Day	Location Description	Vehicles				Casualties			
			Veh No	Type	Manv	Dir	Class	Sex	Age	Sev
Road No.	Date									
2nd Road No.	Time									
Grid Ref.	D/L									
	R.S.C									
	Weather									
	Speed									
	Account of Accident									
Causation Factor:										

W2031113 Sunday A329 IDR (ON PED XING) READING, Veh 1 Car Starting N to S Ped M 35 Slight
24/11/2013 NO FURTHER DTLs
R1: A 329 1600hrs
Daylight:street lights present
E 471,276 Dry
N 174,045 Fine without high winds
30 mph

PED WITH BIKE TRAV IN NK DIRECTN ON PED XING HIT BY C1 TRAV IN NK DIRECTN

W1641113 Wednesday A329 RBT J/W NAPIER RD EX LOC Veh 1 Car Going ahead E to W
20/11/2013 ON RBT NK READING Veh 2 Pedal cycle Going ahead N to S Dri M 22 Slight
R1: A 329 2120hrs
R2: U 7201 Darkness: street lights present a
E 471,776 Wet/Damp
N 173,893 Raining without high winds
30 mph

Causation Factor: Participant: Confidence:
1st: Failed to look properly Vehicle 1 Very Likely
C1 FAILED TO G/WAY ENTRD RBT TO TRAV IN NK DIR & COLL/W PC2 TRAV IN NK DIR ON RBT. C1 STPPD BUT NO DETAILS XCHNGD

W1260114 Friday A329 VASTERN RD RBT J/W B3345 Veh 1 Car Going ahead W to E
17/01/2014 GEORGE ST READING Veh 2 Car Change lane to left E to N FSP M 77 Slight
R1: A 329 1200hrs Veh 2 Car Change lane to left E to N Dri F 73 Slight
R2: B 3345 Daylight:street lights present
E 471,746 Wet/Damp
N 173,938 Fine without high winds
30 mph

Causation Factor: Participant: Confidence:
1st: Failed to look properly Vehicle 1 Very Likely
2nd: Failed to look properly Vehicle 2 Possible
3rd: Failed to judge other persons path or speed Vehicle 1 Possible
4th: Failed to judge other persons path or speed Vehicle 2 Possible
C1 ENTG RBT TRAV W TO E COLL/W C2 TRAV E TO N ON RBT. C2 HAD RIGHT OF WAY.

Details of Personal Injury Accidents for Period - 01/10/2013 to 30/09/2018 (60) months

Selection: Notes:
Selected using Pre-defined Query : Vastern Rd PIA

Police Ref.	Day	Location Description	Vehicles				Casualties			
			Veh No	Type	Manv	Dir	Class	Sex	Age	Sev
Road No.	Date									
2nd Road No.	Time									
Grid Ref.	D/L									
	R.S.C									
	Weather									
	Speed									
	Account of Accident									
Causation Factor:										

W0760214 Saturday A329 VASTERN RD RBT J/W NAPIER Veh 1 Bus/coach Going ahead S to SW Seat M 18 Slight
08/02/2014 RD READING (NEW RD LAYOUT Veh 2 Bus/coach Going ahead NWto SW
1320hrs WITH BUS LN EX LOC NK)
R1: A 329 Daylight:street lights present
R2: U 7201 Wet/Damp
E 471,740 Raining without high winds
N 173,887 30 mph

Causation Factor: Participant: Confidence:
1st: Slippery road (due to weather) Vehicle 2 Possible
2nd: Dazzling sun Vehicle 2 Possible
3rd: Other Vehicle 2
PSV2 TRAV AROUND RBT FROM NW TO JOIN BUS LN COLL/W PSV1 TRAV FROM S TO NW IN BUS LN

W1520214 Wednesday B3345 READING BRIDGE READING Veh 1 Taxi Change lane to right N to S
19/02/2014 Veh 2 Car Going ahead N to S Dri F 34 Slight
1710hrs
R1: B 3345 Daylight:street lights present
E 471,788 Wet/Damp
N 174,019 Fine without high winds
30 mph

Causation Factor: Participant: Confidence:
1st: Careless/Reckless/In a hurry Vehicle 1 Very Likely
TX1 TRAV S CHNGD LN TO RT & COLL/W REAR C2 HELD UP IN TRAFF

W0230314 Tuesday A329 VASTERN RD RBT J/W B3345 Veh 1 Car Going ahead W to E
04/03/2014 GEORGE ST READING Veh 2 Pedal cycle Going ahead S to N Dri M 41 Slight
2215hrs
R1: A 329 Darkness: street lights present a
R2: B 3345 Dry
E 471,738 Fine without high winds
N 173,937 30 mph

C1 TRAV W TO E ENTG RBT COLL/W PC2 TRAV S TO N ON RBT

Details of Personal Injury Accidents for Period - 01/10/2013 to 30/09/2018 (60) months

Selection: Notes:
Selected using Pre-defined Query : Vastern Rd PIA

			Vehicles					Casualties				
Police Ref.	Day	Location Description	Veh No / Type / Manv / Dir / Class					Sex / Age / Sev				
Road No.	Date											
2nd Road No.	Time											
Grid Ref.	D/L											
	R.S.C											
	Weather											
	Speed											
	Account of Accident											
Causation Factor:												
W0560414	Thursday	A329 VASTERN RD RBT J/W A4155	Veh 1	Car		Turning left	N	to SE	FSP	F	75	Slight
	10/04/2014	CAVERSHAM RD READING	Veh 2	Car		Turning right	N	to SW				
R1: A 329	0752hrs											
R2: A 4155	Daylight:street lights present											
E 471,330	Dry											
N 174,164	Fine without high winds											
	30 mph											
Causation Factor:			Participant:			Confidence:						
1st:	Failed to look properly					Vehicle 2			Possible			
2nd:	Failed to judge other persons path or speed					Vehicle 2			Possible			
C1 & C2 ENTG RBT FRM N, C1 IN LN2 TRND LFT N TO SE ACROSS PTH C2 IN LN1 TRNG RT N TO SW, COLL OCCURRD												
W1580514	Saturday	A329 CAVERSHAM RD APP 25M S	Veh 1	Car		Going ahead	SW	to NE				
	10/05/2014	J/W NORTHFIELD RD READING	Veh 2	Pedal cycle		Going ahead	NW	to SE	Dri	M	14	Slight
R1: A 329	1540hrs											
	Daylight:street lights present											
E 471,259	Wet/Damp											
N 174,026	Raining without high winds											
	30 mph											
Causation Factor:			Participant:			Confidence:						
1st:	Slippery road (due to weather)					Vehicle 1			Possible			
2nd:	Exceeding speed limit					Vehicle 1			Possible			
3rd:	Disobeyed pedestrian crossing facility					Vehicle 2			Very Likely			
4th:	Cyclist entering road from pavement					Vehicle 2			Very Likely			
5th:	Failed to judge other persons path or speed					Vehicle 2			Very Likely			
6th:	Failed to look properly					Vehicle 2			Possible			
PC2 XED PED XING ON RED TO TRAV SE & COLL/W C1 TRAV NE ON GRN												
W2410714	Tuesday	A329 VASTERN RD RBT J/W A4155	Veh 1	Car		Starting	S	to N				
	29/07/2014	CAVERSHAM RD READING	Veh 2	Pedal cycle		Wait go ahead held	S	to N	Dri	M	27	Slight
R1: A 329	0720hrs											
R2: A 4155	Daylight:street lights present											
E 471,302	Dry											
N 174,126	Fine without high winds											
	30 mph											
Causation Factor:			Participant:			Confidence:						
1st:	Disobeyed Give Way or Stop sign or markings					Vehicle 1			Very Likely			
2nd:	Passing too close to cyclist, horse rider or pedestrian					Vehicle 1			Very Likely			
3rd:	Failed to look properly					Vehicle 1			Possible			
4th:	Distraction outside vehicle					Vehicle 1			Possible			
5th:	Careless/Reckless/In a hurry					Vehicle 1			Very Likely			
PC2 TRAV N BUT STAT HELD UP WAITG TO ENT RBT HIT IN REAR BY C1												

Details of Personal Injury Accidents for Period - 01/10/2013 to 30/09/2018 (60) months

Selection: Notes:
Selected using Pre-defined Query : Vastern Rd PIA

Police Ref.	Day	Location Description	Vehicles				Casualties			
			Veh No	Type	Manv	Dir	Class	Sex	Age	Sev
Road No.	Date									
2nd Road No.	Time									
Grid Ref.	D/L									
	R.S.C									
	Weather									
	Speed									
	Account of Accident									
Causation Factor:										

W1000914 Friday A329 VASTERN RD J/W KINGS MEADOW RD READING Veh 1 Goods < 3.5t Going ahead E to W Ped M 16 Slight
 19/09/2014
 R1: A 329 1647hrs
 R2: U 7201 Daylight:street lights present
 E 471,794 Dry
 N 173,899 Fine without high winds
 30 mph

Causation Factor: Participant: Confidence:
 1st: Failed to look properly Casualty 1 Very Likely
 2nd: Failed to judge vehicles path or speed Casualty 1 Very Likely
 PED XXING CWAY SBOUND HIT BY LGV1 TRAV E TO W

W2971214 Saturday A4155 CAVERSHAM RD O/S 119 READING Veh 1 Car Going ahead SE to NW Ped F 32 Fatal
 27/12/2014
 R1: A 4155 2105hrs Veh 1 Car Going ahead SE to NW Dri M 23 Slight
 Darkness: street lights present a Veh 1 Car Going ahead SE to NW Ped M 34 Serious
 E 471,288 Dry Veh 2 Car Going ahead SE to NW
 N 174,215 Fine without high winds Veh 3 Car Parked 0 to 0
 30 mph

Causation Factor: Participant: Confidence:
 1st: Aggressive driving Vehicle 1 Very Likely
 2nd: Aggressive driving Vehicle 2 Very Likely
 3rd: Sudden braking Vehicle 1 Very Likely
 4th: Travelling too fast for conditions Vehicle 1 Very Likely
 5th: Exceeding speed limit Vehicle 1 Very Likely
 6th: Loss of control Vehicle 1 Very Likely
 C1 TRAV NW AT SPEED BELIEVED TO BE RACING WITH C2. CAME OFF RBT TOO FAST LST CONT, LFT C/WAY N/S MOUNTD KERB & COLL/W 2 PEDS & WALL. ONE PED RECD FATAL INJS & DIED ON 30/12 AT JOHN RADCLIFFE HOSP PRKD C3 DAMAGD BY DEBRIS

W1710115 Wednesday A329 VASTERN RD RBT J/W B3345 GEORGE ST READING Veh 1 Car Going ahead W to E
 21/01/2015
 R1: A 329 0851hrs Veh 2 Pedal cycle Going ahead S to N Dri M 67 Slight
 R2: B 3345 Daylight:street lights present
 E 471,735 Dry
 N 173,933 Fine without high winds
 30 mph

Causation Factor: Participant: Confidence:
 1st: Failed to look properly Vehicle 1 Very Likely
 2nd: Poor turn or manoeuvre Vehicle 1 Possible
 3rd: Cyclist wearing dark clothing at night Vehicle 2 Possible
 4th: Careless/Reckless/In a hurry Vehicle 1 Possible
 C1 FAILD TO G/WAY ENT RBT TO TRAV E & COLL/W PC2 TRAV FROM S TO NK DIR ON RBT

Details of Personal Injury Accidents for Period - 01/10/2013 to 30/09/2018 (60) months

Selection: Notes:
Selected using Pre-defined Query : Vastern Rd PIA

Police Ref.	Day	Location Description	Vehicles				Casualties			
			Veh No	Type	Manv	Dir	Class	Sex	Age	Sev
Road No.	Date									
2nd Road No.	Time									
Grid Ref.	D/L									
	R.S.C									
	Weather									
	Speed									
	Account of Accident									
Causation Factor:										

W2010415 Wednesday A329 VASTERN RD RBT J/W NAPIER RD READING
15/04/2015
R1: A 329 1255hrs
R2: U 7201 Daylight:street lights present
E 471,778 Dry
N 173,915 Fine without high winds
30 mph

Causation Factor: Participant: Confidence:
1st: Failed to look properly Vehicle 2 Very Likely
2nd: Poor turn or manoeuvre Vehicle 2 Very Likely
MC1 & C2 BOTH ENTRD RBT FROM NW, MC1 TO TRN RT TO S, C2 CUT MC1 UP EXITG RBT TO TRAV E

W0810615 Tuesday B3345 GEORGE ST APP 110M N VASTERN RD (READING BRIDGE) READING
09/06/2015
R1: B 3345 0752hrs
Daylight:street lights present
E 471,795 Dry
N 174,045 Fine without high winds
30 mph

Causation Factor: Participant: Confidence:
1st: Failed to look properly Vehicle 1 Very Likely
2nd: Poor turn or manoeuvre Vehicle 1 Very Likely
3rd: Careless/Reckless/In a hurry Vehicle 1 Possible
4th: Failed to signal/Misleading signal Vehicle 1 Possible
PC1 TRAV S CHNGD LN TO RT TO FILTER BTWN TRAFF & COLL/W O/S C2 TRAV N, PC1 COLL/W C3 TRAV S

W1500615 Thursday A4155 CAVERSHAM ROAD J/W A329 VASTERN ROAD/CAVERSHAM ROAD READING
11/06/2015
R1: A 4155 2031hrs
R2: A 329 Daylight:street lights present
E 471,333 Dry
N 174,162 Fine without high winds
30 mph

Causation Factor: Participant: Confidence:
1st: Failed to look properly Vehicle 1 Very Likely
C1 TRAV NW TO SE HAS FAILED TO STP AT RBT & COLL/W PC2 TRAV S TO SE

Details of Personal Injury Accidents for Period - 01/10/2013 to 30/09/2018 (60) months

Selection: Notes:
Selected using Pre-defined Query : Vastern Rd PIA

Police Ref.	Day	Location Description	Vehicles				Casualties			
			Veh No	Type	Manv	Dir	Class	Sex	Age	Sev
Road No.	Date									
2nd Road No.	Time									
Grid Ref.	D/L									
	R.S.C									
	Weather									
	Speed									
	Account of Accident									
Causation Factor:										
W1750915	Monday	A329 VASTERN ROAD RBT/W B3345	Veh 1	Car		Starting		NW	to E	
R1: A 329	21/09/2015	GEORGE STREET READING	Veh 2	Pedal cycle		Going ahead		S	to N	Dri M 39 Serious
R2: B 3345	2216hrs									
E 471,736	Darkness: street lighting unkno									
N 173,938	Dry									
	Fine without high winds									
	30 mph									
Causation Factor:				Participant:			Confidence:			
1st:	Failed to look properly					Vehicle 1		Very Likely		
2nd:	Passing too close to cyclist, horse rider or pedestrian					Vehicle 1		Very Likely		
3rd:	Careless/Reckless/In a hurry					Vehicle 1				
C1 TRAV NW TO E FAILD TO GWAY AT RBT & COLL/W PC2 TRAV N										
W0841115	Tuesday	A329 GEORGE STREET RBT/W A329	Veh 1	Car		Going ahead		NW	to SE	
R1: A 329	10/11/2015	VASTERN ROAD READING	Veh 2	Pedal cycle		Going ahead		S	to N	Dri M 18 Slight
R2: B 3345	0600hrs									
E 471,737	Darkness: street lights present a									
N 173,939	Wet/Damp									
	Fine without high winds									
	30 mph									
Causation Factor:				Participant:			Confidence:			
1st:	Exceeding speed limit					Vehicle 1		Very Likely		
2nd:	Failed to look properly					Vehicle 1		Very Likely		
C1 FAILD TO GWAY TRAV SE ENTRD RBT ENTRD RBT & COLL/W PC2 TRAV N. C1 FTS										
W2081115	Friday	A329 VASTERN ROAD RBT/W B3345	Veh 1	Car		Starting		NW	to S	
R1: A 329	20/11/2015	GEORGE STREET READING	Veh 2	Pedal cycle		Going ahead		S	to N	Dri M 56 Serious
R2: B 3345	0830hrs									
E 471,733	Daylight:street lights present									
N 173,937	Dry									
	Fine without high winds									
	30 mph									
C1 TRNG RT NW TO S AT RBT FAILD TO GWAY & COLL/W PC2 TRAV N										

Details of Personal Injury Accidents for Period - 01/10/2013 to 30/09/2018 (60) months

Selection: Notes:
Selected using Pre-defined Query : Vastern Rd PIA

Police Ref.	Day	Location Description	Vehicles				Casualties			
			Veh No	Type	Manv	Dir	Class	Sex	Age	Sev
Road No.	Date									
2nd Road No.	Time									
Grid Ref.	D/L									
	R.S.C									
	Weather									
	Speed									
	Account of Accident									
Causation Factor:										

W0561215 Tuesday A329 VASTERN ROAD RBT/W B3345 08/12/2015 GEORGE STREET READING
R1: A 329 1830hrs
R2: B 3345 Darkness: street lights present a
E 471,750 Dry
N 173,941 Fine without high winds
30 mph

Causation Factor: Participant: Confidence:
1st: Failed to look properly Vehicle 1 Very Likely
2nd: Failed to judge other persons path or speed Vehicle 2 Very Likely
3rd: Cyclist wearing dark clothing at night Vehicle 2
C1 TRAV N COLL/W PC2 ALSO TRAV N. PC BELIEVD C1 WOULD SLW TO LET HIM PASS

W1580216 Friday A329 VASTERN RD RBT J/W B3345 19/02/2016 GEORGE ST READING
R1: A 329 0930hrs
R2: B 3345 Daylight:street lights present
E 471,739 Dry
N 173,934 Fine without high winds
30 mph

Causation Factor: Participant: Confidence:
1st: Dazzling sun Vehicle 1 Very Likely
2nd: Cyclist wearing dark clothing at night Vehicle 2 Possible
TX2 DRIV DAZZLD BY SUN FAILD TO G/WAY ENTRG RBT TO TRAV SE & COLL/W PC2 TRAV N ON RBT

W1830216 Thursday A4155 CAVERSHAM ROAD RBT/W 25/02/2016 A329 VASTERN WAY READING
R1: A 4155 0756hrs
R2: A 329 Daylight:street lights present
E 471,326 Dry
N 174,173 Fine without high winds
30 mph

Causation Factor: Participant: Confidence:
1st: Passing too close to cyclist, horse rider or pedestrian Vehicle 1 Very Likely
2nd: Careless/Reckless/In a hurry Vehicle 1 Very Likely
3rd: Aggressive driving Vehicle 1
BOTH C1 & PC2 TRAV SE & ARGUING. C1 THEN TRNS LT TOWARDS PC2 & DELIBERATELY COLL/W PC2. C1 FTS

Details of Personal Injury Accidents for Period - 01/10/2013 to 30/09/2018 (60) months

Selection: Notes:
Selected using Pre-defined Query : Vastern Rd PIA

			Vehicles				Casualties			
Police Ref.	Day	Location Description	Veh No / Type / Manv / Dir / Class				Sex / Age / Sev			
	Date									
Road No.	Time									
2nd Road No.	D/L									
Grid Ref.	R.S.C									
	Weather									
	Speed									
	Account of Accident									
Causation Factor:										
W0480616	Sunday	A329 VASTERN ROAD RBT/W B3345	Veh 1	Taxi	Turning right	NWto S				
	05/06/2016	GEORGE STREET READING	Veh 2	Pedal cycle	Going ahead	S to N	Dri	F	41	Slight
R1: A 329	2304hrs									
R2: B 3345	Darkness: street lights present a									
E 471,740	Dry									
N 173,937	Fine without high winds									
	30 mph									
Causation Factor:					Participant:	Confidence:				
1st:	Failed to look properly				Vehicle 1	Very Likely				
2nd:	Careless/Reckless/In a hurry				Vehicle 1	Very Likely				
TX1 FAILD TO GWAY TRNG RT NW TO S & COLL/W PC2 TRAV N										
W0830616	Saturday	A329 CAVERSHAM ROAD J/W	Veh 1	Pedal cycle	Starting	NE to SW	Dri	M	81	Slight
	11/06/2016	NORTHFIELD ROAD READING	Veh 2	Car	Starting	NE to SW				
R1: A 329	1855hrs									
R2: U 7201	Daylight:street lights present									
E 471,278	Dry									
N 174,046	Fine without high winds									
	30 mph									
Causation Factor:					Participant:	Confidence:				
1st:	Other				Vehicle 1	Very Likely				
C2 OVRTKG PC1 AS PC1 WOBBLES & FALLS INTO TRALER OF C2										
W1900616	Sunday	A329 VASTERN RD RBT J/W A4155	Veh 1	M/C > 500 cc	Going ahead	SW to SE	Dri	M	38	Slight
	19/06/2016	CAVERSHAM RD READING	Veh 2	Car	Going ahead	NWto SE				
R1: A 329	0812hrs									
R2: A 4155	Daylight:street lights present									
E 471,326	Dry									
N 174,162	Fine without high winds									
	30 mph									
Causation Factor:					Participant:	Confidence:				
1st:	Failed to look properly				Vehicle 2	Very Likely				
2nd:	Failed to judge other persons path or speed				Vehicle 2	Very Likely				
3rd:	Exceeding speed limit				Vehicle 1	Possible				
4th:	Travelling too fast for conditions				Vehicle 1	Possible				
5th:	Sudden braking				Vehicle 1	Very Likely				
6th:	Swerved				Vehicle 1	Possible				
C2 TRAV SE FAILD TO G/WAY ENT RBT & COLL/W MC1 TRAV FROM SW TO NK DIR										

Details of Personal Injury Accidents for Period - 01/10/2013 to 30/09/2018 (60) months

Selection: Notes:
Selected using Pre-defined Query : Vastern Rd PIA

			Vehicles				Casualties			
Police Ref.	Day	Location Description	Veh No / Type / Manv / Dir / Class				Sex / Age / Sev			
Road No.	Date									
2nd Road No.	Time									
Grid Ref.	D/L									
	R.S.C									
	Weather									
	Speed									
	Account of Accident									
Causation Factor:										
W0040716	Saturday	A329 VASTERN ROAD RBT/W B3345	Veh 1	Taxi	Going ahead	S	to	N		
	02/07/2016	GEORGE STREET READING	Veh 2	Car	Stopping	S	to	N	FSP	F 42 Slight
R1: A 329	1900hrs		Veh 2	Car	Stopping	S	to	N	RSP	F 8 Slight
R2: U 7201	Daylight:street lights present		Veh 2	Car	Stopping	S	to	N	RSP	F 11 Slight
E 471,749	Dry		Veh 2	Car	Stopping	S	to	N	Dri	F 20 Slight
N 173,875	Fine without high winds									
	30 mph									
Causation Factor:			Participant:			Confidence:				
1st:	Following too close		Vehicle 1			Possible				
2nd:	Failed to look properly		Vehicle 1			Very Likely				
3rd:	Failed to judge other persons path or speed		Vehicle 1			Possible				
4th:	Sudden braking		Vehicle 1			Possible				
5th:	Careless/Reckless/In a hurry		Vehicle 1			Possible				
C2 TRAV N SLWD TO APP OF RBT WAS & HIT IN REAR BY TX1										
W2240716	Tuesday	B3345 GEORGE STREET APP 50M N	Veh 1	Car	Going ahead	S	to	N	Dri	M 51 Slight
	26/07/2016	RBT/W A329 VASTERN ROAD	Veh 2	Bus/coach	Going ahead	N	to	S	Dri	M 52 Slight
R1: B 3345	1446hrs	READING	Veh 2	Bus/coach	Going ahead	N	to	S	Seat	F 78 Slight
	Daylight:street lights present		Veh 2	Bus/coach	Going ahead	N	to	S	Seat	M 81 Slight
E 471,772	Dry		Veh 2	Bus/coach	Going ahead	N	to	S	Seat	F 39 Slight
N 173,972	Fine without high winds		Veh 2	Bus/coach	Going ahead	N	to	S	Seat	M 61 Slight
	30 mph		Veh 2	Bus/coach	Going ahead	N	to	S	Seat	F 85 Slight
			Veh 2	Bus/coach	Going ahead	N	to	S	Seat	F 68 Slight
			Veh 2	Bus/coach	Going ahead	N	to	S	Seat	M 69 Slight
			Veh 2	Bus/coach	Going ahead	N	to	S	Seat	M 72 Slight
Causation Factor:			Participant:			Confidence:				
1st:	Impaired by alcohol		Vehicle 1			Very Likely				
INTOX C1 TRAV N COLL HD ON/W PSV2 TRAV S										
160327496	Monday	B3345 GEORGE STREET APP 145M NE	Veh 1	Car	Going ahead	NE	to	SW	Ped	M 31 Slight
	14/11/2016	RBT/W A329 VASTERN WAY								
R1: B 3345	0748hrs	READING								
	Daylight:street lights present									
E 471,804	Dry									
N 174,063	Fine without high winds									
	30 mph									
Causation Factor:			Participant:			Confidence:				
1st:	Failed to look properly		Casualty 1			Very Likely				
2nd:	Careless/Reckless/In a hurry		Casualty 1			Very Likely				
3rd:	Crossed road masked by stationary veh		Casualty 1							
PED XING RD TRAV NW BETWEEN PKD VEHS COLL/W C1 TRAV SW										

Details of Personal Injury Accidents for Period - 01/10/2013 to 30/09/2018 (60) months

Selection: Notes:
Selected using Pre-defined Query : Vastern Rd PIA

Police Ref.	Day	Location Description	Vehicles				Casualties			
			Veh No	Type	Manv	Dir	Class	Sex	Age	Sev
Road No.	Date									
2nd Road No.	Time									
Grid Ref.	D/L									
	R.S.C									
	Weather									
	Speed									
	Account of Accident									
Causation Factor:										
160329887	Wednesday	A329 VASTERN RD RBT J/W NAPIER RD READING	Veh 1	Car		Going ahead		E	to W	
R1: A 329	16/11/2016		Veh 2	Pedal cycle		Going ahead		N	to S	Dri F 24 Slight
R2: U 7201	2105hrs									
E 471,775	Darkness: street lights present a									
N 173,899	Wet/Damp									
	Fine without high winds									
	30 mph									
Causation Factor:			Participant:				Confidence:			
1st:	Failed to look properly		Vehicle 1				Very Likely			
	C1 TRAV W FAID TO G/WAY ENT RBT & COLL/W PC2 TRAV S									
160350616	Saturday	A329 VASTERN RD RBT J/W B3345 GEORGE ST READING	Veh 1	Car		Going ahead		W	to E	
R1: A 329	03/12/2016		Veh 2	M/C > 500 cc		Wait go ahead held		W	to E	F 52 Slight
R2: B 3345	1400hrs									
E 471,732	Daylight:street lights present									
N 173,940	Dry									
	Fine without high winds									
	30 mph									
Causation Factor:			Participant:				Confidence:			
1st:	Failed to look properly		Vehicle 1				Very Likely			
	MC2 TRAV E BUT HELD UP WAITG TO ENT RBT HIT IN REAR BY C1									
160356896	Friday	A329 VASTERN RD RBT J/W NAPIER RD READING	Veh 1	Car		Going ahead		E	to W	
R1: A 329	09/12/2016		Veh 2	Pedal cycle		Going ahead		N	to S	Dri F 60 Serious
R2: U 7201	0652hrs									
E 471,774	Darkness: street lights present a									
N 173,895	Dry									
	Fine without high winds									
	30 mph									
Causation Factor:			Participant:				Confidence:			
1st:	Failed to look properly		Vehicle 1				Very Likely			
2nd:	Defective lights or indicators		Vehicle 2				Possible			
	C1 FAILED TO G/WAY ENT RBT TRAV W & COLL/W PC2 TRAV S ON RBT									

Details of Personal Injury Accidents for Period - 01/10/2013 to 30/09/2018 (60) months

Selection: Notes:
Selected using Pre-defined Query : Vastern Rd PIA

Police Ref.	Day	Location Description	Vehicles				Casualties			
			Veh No	Type	Manv	Dir	Class	Sex	Age	Sev
Road No.	Date									
2nd Road No.	Time									
Grid Ref.	D/L									
	R.S.C									
	Weather									
	Speed									
	Account of Accident									
Causation Factor:										

170003387 Wednesday A329 VASTERN ROAD RBT/W
14/12/2016 NAPIER ROAD READING
R1: A 329 2212hrs
R2: U 7201 Darkness: street lights present a
E 471,776 Dry
N 173,897 Fine without high winds
30 mph

Causation Factor: Participant: Confidence:
1st: Careless/Reckless/In a hurry Vehicle 1 Very Likely
2nd: Failed to look properly Vehicle 1 Very Likely
3rd: Impaired by alcohol Vehicle 1
C1 FAILED TO GWAY TRAV E TO NW & COLL/W PC2 TRAV S. C1 FTS

170015445 Wednesday A329 VASTERN RD APP 30M NW RBT
04/01/2017 J/W B3345 GEORGE ST READING
R1: A 329 1055hrs
Daylight:street lights present
E 471,709 Wet/Damp
N 173,953 Fine without high winds
30 mph

Causation Factor: Participant: Confidence:
1st: Failed to look properly Casualty 1 Very Likely
2nd: Failed to judge vehicles path or speed Casualty 1 Very Likely
3rd: Crossed road masked by stationary veh Casualty 1
PED STRTD XING RD ON R/ATS, ATS TRND GRN, PED BLOCKD FROM VIEW BY VEH IN LN2, PSV TRAV SE IN BUS LN SAW PED LAST
MINUTE SWRVD TO AVOID BUT COLL/W PED

170021481 Tuesday A329 VASTERN ROAD RBT/W B3345
10/01/2017 READING BRIDGE READING
R1: A 329 2208hrs
R2: B 3345 Darkness: street lights present a
E 471,736 Dry
N 173,935 Fine without high winds
30 mph

Causation Factor: Participant: Confidence:
1st: Failed to look properly Vehicle 1 Possible
2nd: Poor turn or manoeuvre Vehicle 1 Possible
C1 FAILED TO GWAY ENTRG RBT TRNG RT NW TO S & COLL/W PC2 TRAV N

Details of Personal Injury Accidents for Period - 01/10/2013 to 30/09/2018 (60) months

Selection: Notes:
Selected using Pre-defined Query : Vastern Rd PIA

			Vehicles					Casualties			
Police Ref.	Day	Location Description	Veh No / Type / Manv / Dir / Class					Sex / Age / Sev			
Road No.	Date										
2nd Road No.	Time										
Grid Ref.	D/L										
	R.S.C										
	Weather										
	Speed										
	Account of Accident										
Causation Factor:											
170044658	Monday	A329 VASTERN RD RBT J/W B3345	Veh 1	Car	Starting	NWto S					
R1: A 329	06/02/2017	GEORGE ST READING	Veh 2	Pedal cycle	Going ahead	S to N Dri F 40 Slight					
R2: B 3345	1600hrs										
E 471,733	Daylight:street lights present										
N 173,934	Dry										
	Fine without high winds										
	30 mph										
Causation Factor:			Participant:			Confidence:					
1st:	Failed to look properly				Vehicle 1		Possible				
C1 TRAV FROM NW TO NK DIR FAILD TO G/WAY & ENT RBT & COLL/W PC2 TRAV FROM S TO NK DIR ON RBT											
170055427	Monday	A329 VASTERN RD RBT J/W B3345	Veh 1	Car	Turning right	NWto S					
R1: A 329	20/02/2017	GEORGE ST READING	Veh 2	Pedal cycle	Going ahead	S to N Dri M 27 Slight					
R2: B 3345	1658hrs										
E 471,735	Daylight:street lights present										
N 173,937	Dry										
	Fine without high winds										
	30 mph										
Causation Factor:			Participant:			Confidence:					
1st:	Stationary or parked vehicle				Vehicle 1		Possible				
C1 ENTERED RBT TO TRN RT NW TO S ROM LN2 OF 3. VIEW OBSCURRD BY VEH IN LN3 & C1 COLL/W PC2 TRAV N ON RBT											
170088724	Tuesday	A329 VASTERN RD J/W NORMAN RD	Veh 1	Car	Going ahead	NWto SE					
R1: A 329	21/03/2017	READING	Veh 2	Car	Going ahead	NWto SE Dri F 37 Slight					
R2: U 7201	0908hrs										
E 471,630	Daylight:street lights present										
N 174,009	Dry										
	Fine without high winds										
	30 mph										
Causation Factor:			Participant:			Confidence:					
1st:	Dazzling sun				Vehicle 1		Very Likely				
C1 TRAV SE, DRIV BLINDED BY SUN & COLL/W REAR C2											

Details of Personal Injury Accidents for Period - 01/10/2013 to 30/09/2018 (60) months

Selection: Notes:
Selected using Pre-defined Query : Vastern Rd PIA

			Vehicles				Casualties			
Police Ref.	Day	Location Description	Veh No / Type / Manv / Dir / Class				Sex / Age / Sev			
Road No.	Date									
2nd Road No.	Time									
Grid Ref.	D/L									
	R.S.C									
	Weather									
	Speed									
	Account of Accident									
Causation Factor:										
170167257	Thursday	A329 VASTERN RD RBT J/W B3345	Veh 1	Car	Going ahead	NWto S				
	18/05/2017	GEORGE ST READING	Veh 2	Pedal cycle	Going ahead	SW to N	Dri	M	41	Slight
R1: A 329	2237hrs									
R2: B 3345	Darkness: street lights present a									
E 471,738	Dry									
N 173,936	Fine without high winds									
	30 mph									
Causation Factor:			Participant:			Confidence:				
1st:	Failed to look properly				Vehicle 1	Very Likely				
2nd:	Careless/Reckless/In a hurry				Vehicle 1	Very Likely				
3rd:	Cyclist wearing dark clothing at night				Vehicle 2	Possible				
4th:	Not displaying lights at night or in poor visibility				Vehicle 2	Possible				
TX1 ENTRG RBT TO TRAV S COLL/W PC2 TRAV N ON RBT. RIDER WEARG DRK CLOTHG & NO LIGHTS IN DARK. TX1 FTS										
170175496	Monday	A329 VASTERN ROAD RBT/W	Veh 1	Goods > 7.5t	Turning right	E to NW				
	12/06/2017	NAPIER ROAD READING	Veh 2	M/C > 500 cc	Change lane to left	N to S	Dri	M	33	Slight
R1: A 329	0755hrs									
R2: U 7201	Daylight:street lights present									
E 471,769	Dry									
N 173,892	Fine without high winds									
	30 mph									
Causation Factor:			Participant:			Confidence:				
1st:	Failed to look properly				Vehicle 1	Very Likely				
2nd:	Poor turn or manoeuvre				Vehicle 1	Possible				
3rd:	Failed to judge other persons path or speed				Vehicle 2					
HGV1 FAILED TO GWAY TRNG RT E TO NW & COLL/W MC2 TRAV S										
170200321	Friday	B3345 GEORGRE STREET RBT/W	Veh 1	Car	Turning left	NWto N				
	07/07/2017	A329 VASTERN ROAD READING	Veh 2	Pedal cycle	Going ahead	N to S	Dri	M	53	Serious
R1: B 3345	2119hrs		Veh 3	Car	Parked	0 to 0				
R2: A 329	Daylight:street lights present									
E 471,758	Dry									
N 173,945	Fine without high winds									
	30 mph									
Causation Factor:			Participant:			Confidence:				
1st:	Impaired by alcohol				Vehicle 1	Very Likely				
2nd:	Travelling too fast for conditions				Vehicle 1	Very Likely				
3rd:	Poor turn or manoeuvre				Vehicle 1	Very Likely				
4th:	Loss of control				Vehicle 1	Very Likely				
5th:	Careless/Reckless/In a hurry				Vehicle 1	Very Likely				
6th:	Aggressive driving				Vehicle 1	Very Likely				
INTOX C1 TRNG N TO NE AT SPEED LEFT CWAY OSIDE INTO CENT REFUGE & INTO PC2 TRAV S. C1 FTS & LATER DROVE THE WRONG WAY UP A ONE-WAY STREET & COLL/W PRKD C3 & ARRESTED										

Details of Personal Injury Accidents for Period - 01/10/2013 to 30/09/2018 (60) months

Selection: Notes:
Selected using Pre-defined Query : Vastern Rd PIA

Police Ref.	Day	Location Description	Vehicles				Casualties			
			Veh No	Type	Manv	Dir	Class	Sex	Age	Sev
Road No.	Date									
2nd Road No.	Time									
Grid Ref.	D/L									
	R.S.C									
	Weather									
	Speed									
	Account of Accident									
Causation Factor:										

170227007 Tuesday A4155 CAVERSHAM ROAD RBT/W A329 VASTERN ROAD READING
25/07/2017 0047hrs
R1: A 4155 Darkness: street lights present a
R2: A 329 Dry
E 471,341 Fine without high winds
N 174,122 30 mph

Causation Factor: Participant: Confidence:
1st: Disobeyed Give Way or Stop sign or markings Vehicle 1 Very Likely
2nd: Failed to look properly Vehicle 1 Very Likely
3rd: Cyclist wearing dark clothing at night Vehicle 2 Possible
4th: Not displaying lights at night or in poor visibility Vehicle 2 Possible
C1 FAILD TO GWAY AT RBT TRNG LT SE TO SW & COLL/W PC2 TRNG RT NW TO SW

170230481 Saturday B3345 GEORGE STREET RBT/W A329 VASTERN ROAD READING
29/07/2017 1530hrs
R1: B 3345
R2: A 329 Daylight:street lights present
E 471,768 Wet/Damp
N 173,939 Fine without high winds
30 mph

Causation Factor: Participant: Confidence:
1st: Travelling too fast for conditions Vehicle 1 Very Likely
2nd: Failed to judge other persons path or speed Vehicle 1 Very Likely
3rd: Impaired by alcohol Vehicle 1
C2 TRAV S WAITG AT RBT WAS HIT IN REAR BY INTOX LGV1

170151753 Friday A329 VASTERN ROAD RBT/W B3345 READING BRIDGE READING (EXACT LOCATION U/K)
19/05/2017 1645hrs
R1: A 329
R2: B 3345 Daylight:street lights present
E 471,735 Wet/Damp
N 173,935 Fine without high winds
30 mph

Causation Factor: Participant: Confidence:
1st: Failed to look properly Vehicle 1 Very Likely
C1 FAILD TO GWAY ENTRG RBT SE COLL/W PC2 TRAV N (ASSUMED FROM SKELETAL FORM)

Details of Personal Injury Accidents for Period - 01/10/2013 to 30/09/2018 (60) months

Selection: Notes:
Selected using Pre-defined Query : Vastern Rd PIA

Police Ref.	Day	Location Description	Vehicles				Casualties			
			Veh No	Type	Manv	Dir	Class	Sex	Age	Sev
Road No.	Date									
2nd Road No.	Time									
Grid Ref.	D/L									
	R.S.C									
	Weather									
	Speed									
	Account of Accident									
Causation Factor:										
170317022	Wednesday	B3345 READING BRIDGE RBT/W	A329	Veh 1	Car	Wait go ahead held	N	to	S	
	18/10/2017	VASTERN ROAD READING		Veh 2	Pedal cycle	Going ahead	E	to	W	Dri M 17 Slight
R1: B 3345	1610hrs									
R2: A 329	Daylight:street lights present									
E 471,764	Dry									
N 173,943	Fine without high winds									
	30 mph									
Causation Factor:										
1st:	Failed to look properly					Vehicle 2				Possible
2nd:	Failed to judge other persons path or speed					Vehicle 2				Possible
	C1 APP RBT TRAV S COLL/W PC2 XING RD W/B. C1 FTS									
170350109	Monday	VASTERN ROAD B479 20M SW OF		Veh 1	Car	Going ahead	W	to	E	
	20/11/2017	RBT JUNC/W READING BRIDGE		Veh 2	Pedal cycle	Going ahead	N	to	S	Dri F 16 Slight
R1: B 479	1530hrs	B3345 READING								
R2: U 7201	Daylight:street lights present									
E 471,706	Wet/Damp									
N 173,899	Fine without high winds									
	30 mph									
Causation Factor:										
1st:	Slippery road (due to weather)					Vehicle 2				Possible
2nd:	Road layout (eg bend, hill etc.)					Vehicle 2				Possible
3rd:	Cyclist entering road from pavement					Vehicle 2				
	C1 EXTNG MLTSTRY CPARK FAILD TO G/WAY COL/W PC2 XING RD N TO S & FTS									
180001947	Sunday	A33 CAVERSHAM ROAD, J/W	A4155	Veh 1	Car	Going ahead	S	to	N	
	24/12/2017	RICHFIELD AVENUE, READING		Veh 2	Taxi	Going ahead	S	to	N	RSP F 63 Slight
R1: A 33	1300hrs									
R2: A 4155	Daylight:street lights present									
E 471,311	Wet/Damp									
N 174,143	Fine without high winds									
	30 mph									
Causation Factor:										
1st:	Following too close					Vehicle 1				Very Likely
2nd:	Sudden braking					Vehicle 2				Very Likely
	C1 COLL/W C2 BOTH TRAV S TO N ON RBT. C2 BRAKED SUDDENLY									

Details of Personal Injury Accidents for Period - 01/10/2013 to 30/09/2018 (60) months

Selection: Notes:
Selected using Pre-defined Query : Vastern Rd PIA

Police Ref.	Day Date	Location Description	Vehicles				Casualties			
			Veh No	Type	Manv	Dir	Class	Sex	Age	Sev
Road No.	Time									
2nd Road No.	D/L									
Grid Ref.	R.S.C									
	Weather									
	Speed									
	Account of Accident									
Causation Factor:										

180046228 Friday A329 VASTERN ROAD JUNC/W B3345, READING Veh 1 Car Turning right W to S
26/01/2018 Veh 2 Pedal cycle Going ahead S to N Dri M 66 Serious
R1: A 329 1852hrs
R2: B 3345 Darkness: street lights present a
E 471,736 Dry
N 173,937 Fine without high winds
30 mph

Causation Factor: Participant: Confidence:
1st: Failed to look properly Vehicle 1 Very Likely
2nd: Disobeyed Give Way or Stop sign or markings Vehicle 1 Very Likely
C1 TRAV E FAILED TO G/WAY & COLL/W PED2 TRAV N

180056189 Friday A329 VASTERN ROAD J/W B3345 GEORGE STREET READING Veh 1 Car Going ahead NWto SE
16/02/2018 Veh 2 Pedal cycle Going ahead SW to NE Dri F 19 Slight
R1: A 329 0720hrs
R2: B 3345 Daylight:street lights present
E 471,734 Frost/Ice
N 173,938 Fine without high winds
30 mph

C1 ENT RBT NW TO SE & COLL/W PC2 TRAV NE ON RBT.


180185928 Monday VASTERN ROAD J/W READING BRIDGE READING Veh 1 Car Going ahead W to E
11/06/2018 Veh 2 Car Wait go ahead held W to E Dri F 38 Slight
R1: A 329 0610hrs
R2: B 3345 Daylight:street lights present
E 471,730 Dry
N 173,939 Fine without high winds
30 mph

Causation Factor: Participant: Confidence:
1st: Failed to look properly Vehicle 1 Possible
2nd: Failed to judge other persons path or speed Vehicle 1 Possible
3rd: Following too close Vehicle 1 Possible
C1 TRAV E ON APP TO RBT COLL/W RR C2 TRAV E STPNG FOR TRAFF

Details of Personal Injury Accidents for Period - 01/10/2013 to 30/09/2018 (60) months

Selection: Notes:
Selected using Pre-defined Query : Vastern Rd PIA

			Vehicles				Casualties			
Police Ref.	Day	Location Description	Veh No / Type / Manv / Dir / Class				Sex / Age / Sev			
Road No.	Date									
2nd Road No.	Time									
Grid Ref.	D/L									
	R.S.C									
	Weather									
	Speed									
	Account of Accident									
Causation Factor:										
180301340	Saturday	A329 VASTERN ROAD J/W B3345	Veh 1	Car	Going ahead	W	to E			
R1: A 329	22/09/2018	READING BRIDGE READING	Veh 2	Pedal cycle	Turning right	E	to N	Dri	M 18	Serious
R2: B 3345	1630hrs									
E 471,739	Daylight:street lights present									
N 173,939	Wet/Damp									
	Raining without high winds									
	30 mph									
Causation Factor:			Participant:			Confidence:				
1st:	Slippery road (due to weather)				Vehicle 2	Possible				
2nd:	Failed to look properly				Vehicle 1	Very Likely				
3rd:	Failed to judge other persons path or speed				Vehicle 1					
C1 ENT RBT W TO E FAILD TO G/WAY & COLL/W PC2 TRNG RT E TO N										
180332123	Thursday	A329 VASTERN ROAD J/W GEORGE	Veh 1	Bus/coach	Turning left	S	to NW			
R1: A 329	13/09/2018	STREET READING	Veh 2	Car	Turning left	S	to NW RSP	M 67	Slight	
R2: U 7201	2039hrs		Veh 2	Car	Turning left	S	to NW RSP	M 25	Slight	
E 471,729	Darkness: street lights present a									
N 173,937	Dry									
	Fine without high winds									
	30 mph									
Causation Factor:			Participant:			Confidence:				
1st:	Failed to look properly				Vehicle 1	Very Likely				
2nd:	Poor turn or manoeuvre				Vehicle 1	Very Likely				
3rd:	Failed to judge other persons path or speed				Vehicle 2					
C2 XITING RBT S TO NW COLL/W PSV1 XITING RBT S TO NW.										

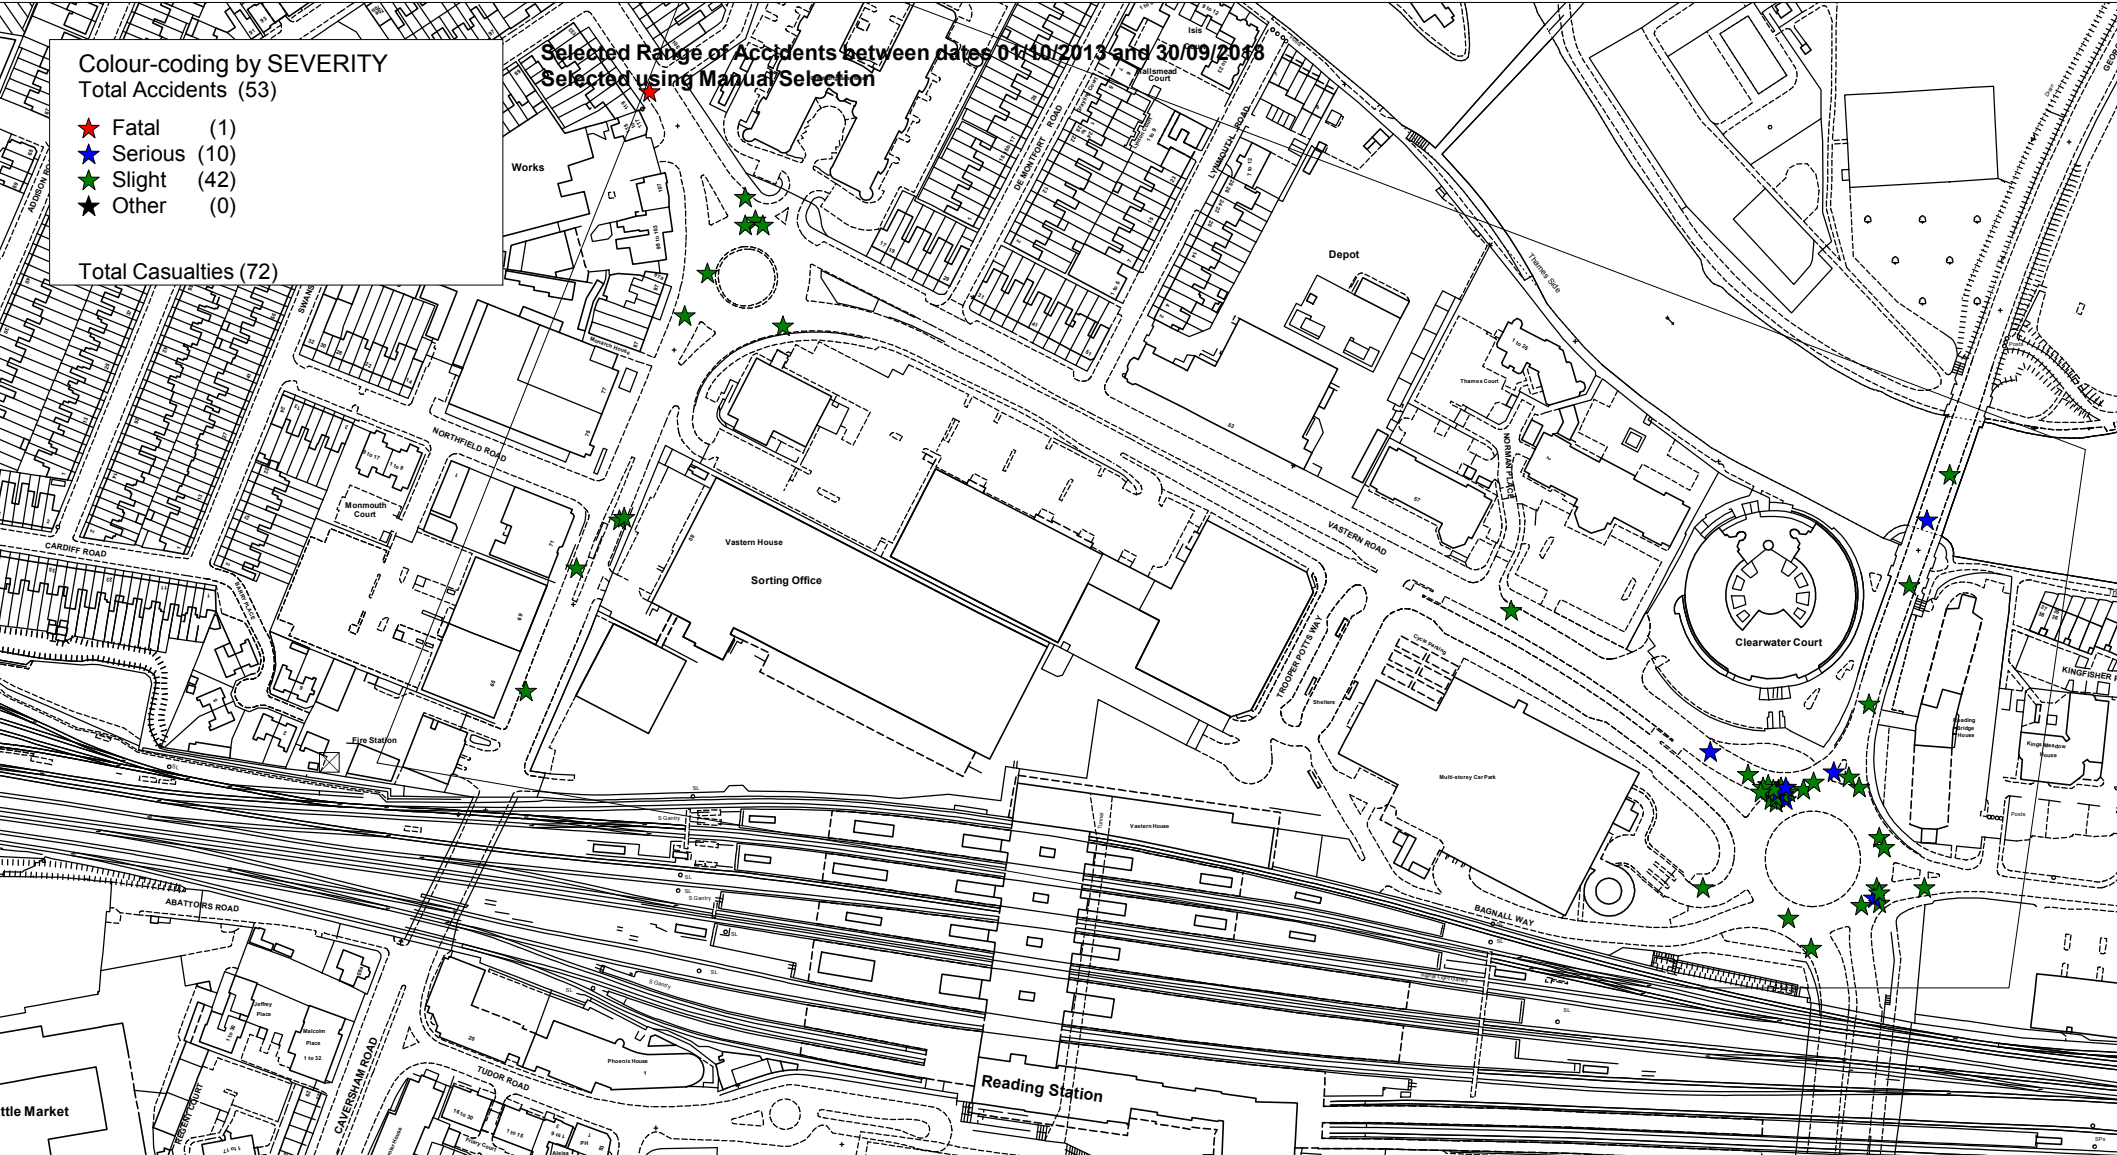

SCALE	1 : 3000
DATE	21/12/2018
DRAWING No.	
DRAWN BY	

Appendix E Public Transport Accessibility Index

BREEAM 2018 Tra01/02 Accessibility Index calculator

Using the drop down boxes make the relevant selections and press the 'Select' button

Building type

No. nodes required

Select

NODE 1

Public transport type	Bus									
Distance to node (m)	110									
Average frequency per hour	Service 1	Service 2	Service 3	Service 4	Service 5	Service 6	Service 7	Service 8	Service 9	Service 10
	1.5	2	2.1	1.5	3	2	5.2			

NODE 2

Public transport type	Bus									
Distance to node (m)	550									
Average frequency per hour	Service 1	Service 2	Service 3	Service 4	Service 5	Service 6	Service 7	Service 8	Service 9	Service 10
	3.4	0.9	1.9	1	0.9	1	7	6	1	2

NODE 3

Public transport type	Bus									
Distance to node (m)	550									
Average frequency per hour	Service 1	Service 2	Service 3	Service 4	Service 5	Service 6	Service 7	Service 8	Service 9	Service 10
	2	4	4							

NODE 4


Public transport type	Bus									
Distance to node (m)	300									
Average frequency per hour	Service 1	Service 2	Service 3	Service 4	Service 5	Service 6	Service 7	Service 8	Service 9	Service 10
	1	1	1.7							

NODE 5

Public transport type	Rail									
Distance to node (m)	150									
Average frequency per hour	Service 1	Service 2	Service 3	Service 4	Service 5	Service 6	Service 7	Service 8	Service 9	Service 10
	13	3.5	4.5	2.5	2.1					

Accessibility Index	29.23
---------------------	-------

Appendix F PBA Drawings

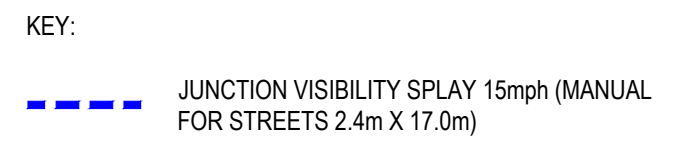

UTILITIES NOTE: The position of any existing public or private sewers, utility services, plant or apparatus shown on this drawing is believed to be correct, but no warranty to this is expressed or implied. Other such plant or apparatus may also be present but not shown. The Contractor is therefore advised to undertake their own investigation where the presence of any existing sewers, services, plant or apparatus may affect their operations.

THE OLD POWER STATION
VASTERN ROAD, READING
PROPOSED SITE ACCESS

Client		 now part of  Stantec peterbrett.com © Peter Brett Associates LLP READING Tel: 01189 500 761	
Berkeley Designed for life			
Date of 1st Issue	Designed	Drawn	
28.11.19	-	LA	
A3 Scale	Checked	Approved	
1:500	JH	DT	
Drawing Number		Revision	
47500/5500/SK006		A	



Mark	Revision	Date	Drawn	Chkd	Appd

SCALING NOTE: Do not scale from this drawing. If in doubt, ask.
UTILITIES NOTE: The position of any existing public or private sewers, utility services, plant or apparatus shown on this drawing is believed to be correct, but no warranty to this is expressed or implied. Other such plant or apparatus may also be present but not shown. The Contractor is therefore advised to undertake their own investigation where the presence of any existing sewers, services, plant or apparatus may affect their operations.

Drawing Issue Status	FOR INFORMATION
----------------------	-----------------

FORMER SSE SITE
VASTERN ROAD, READING
PROPOSED CROSSING DETAIL

Client		Berkeley Designed for life		pba peterbrett now part of	
Date of 1st Issue	03.01.20	Designed	-	Drawn	BH
A3 Scale	1:200	Checked	JH	Approved	DT
Drawing Number	47500/5500/SK008	Revision	-	Stantec peterbrett.com © Peter Brett Associates LLP READING Tel: 01189 500 761	