



APPENDIX C




VEHICLE SWEPT PATH ANALYSIS AND KITCHEN DELIVERY ROUTE

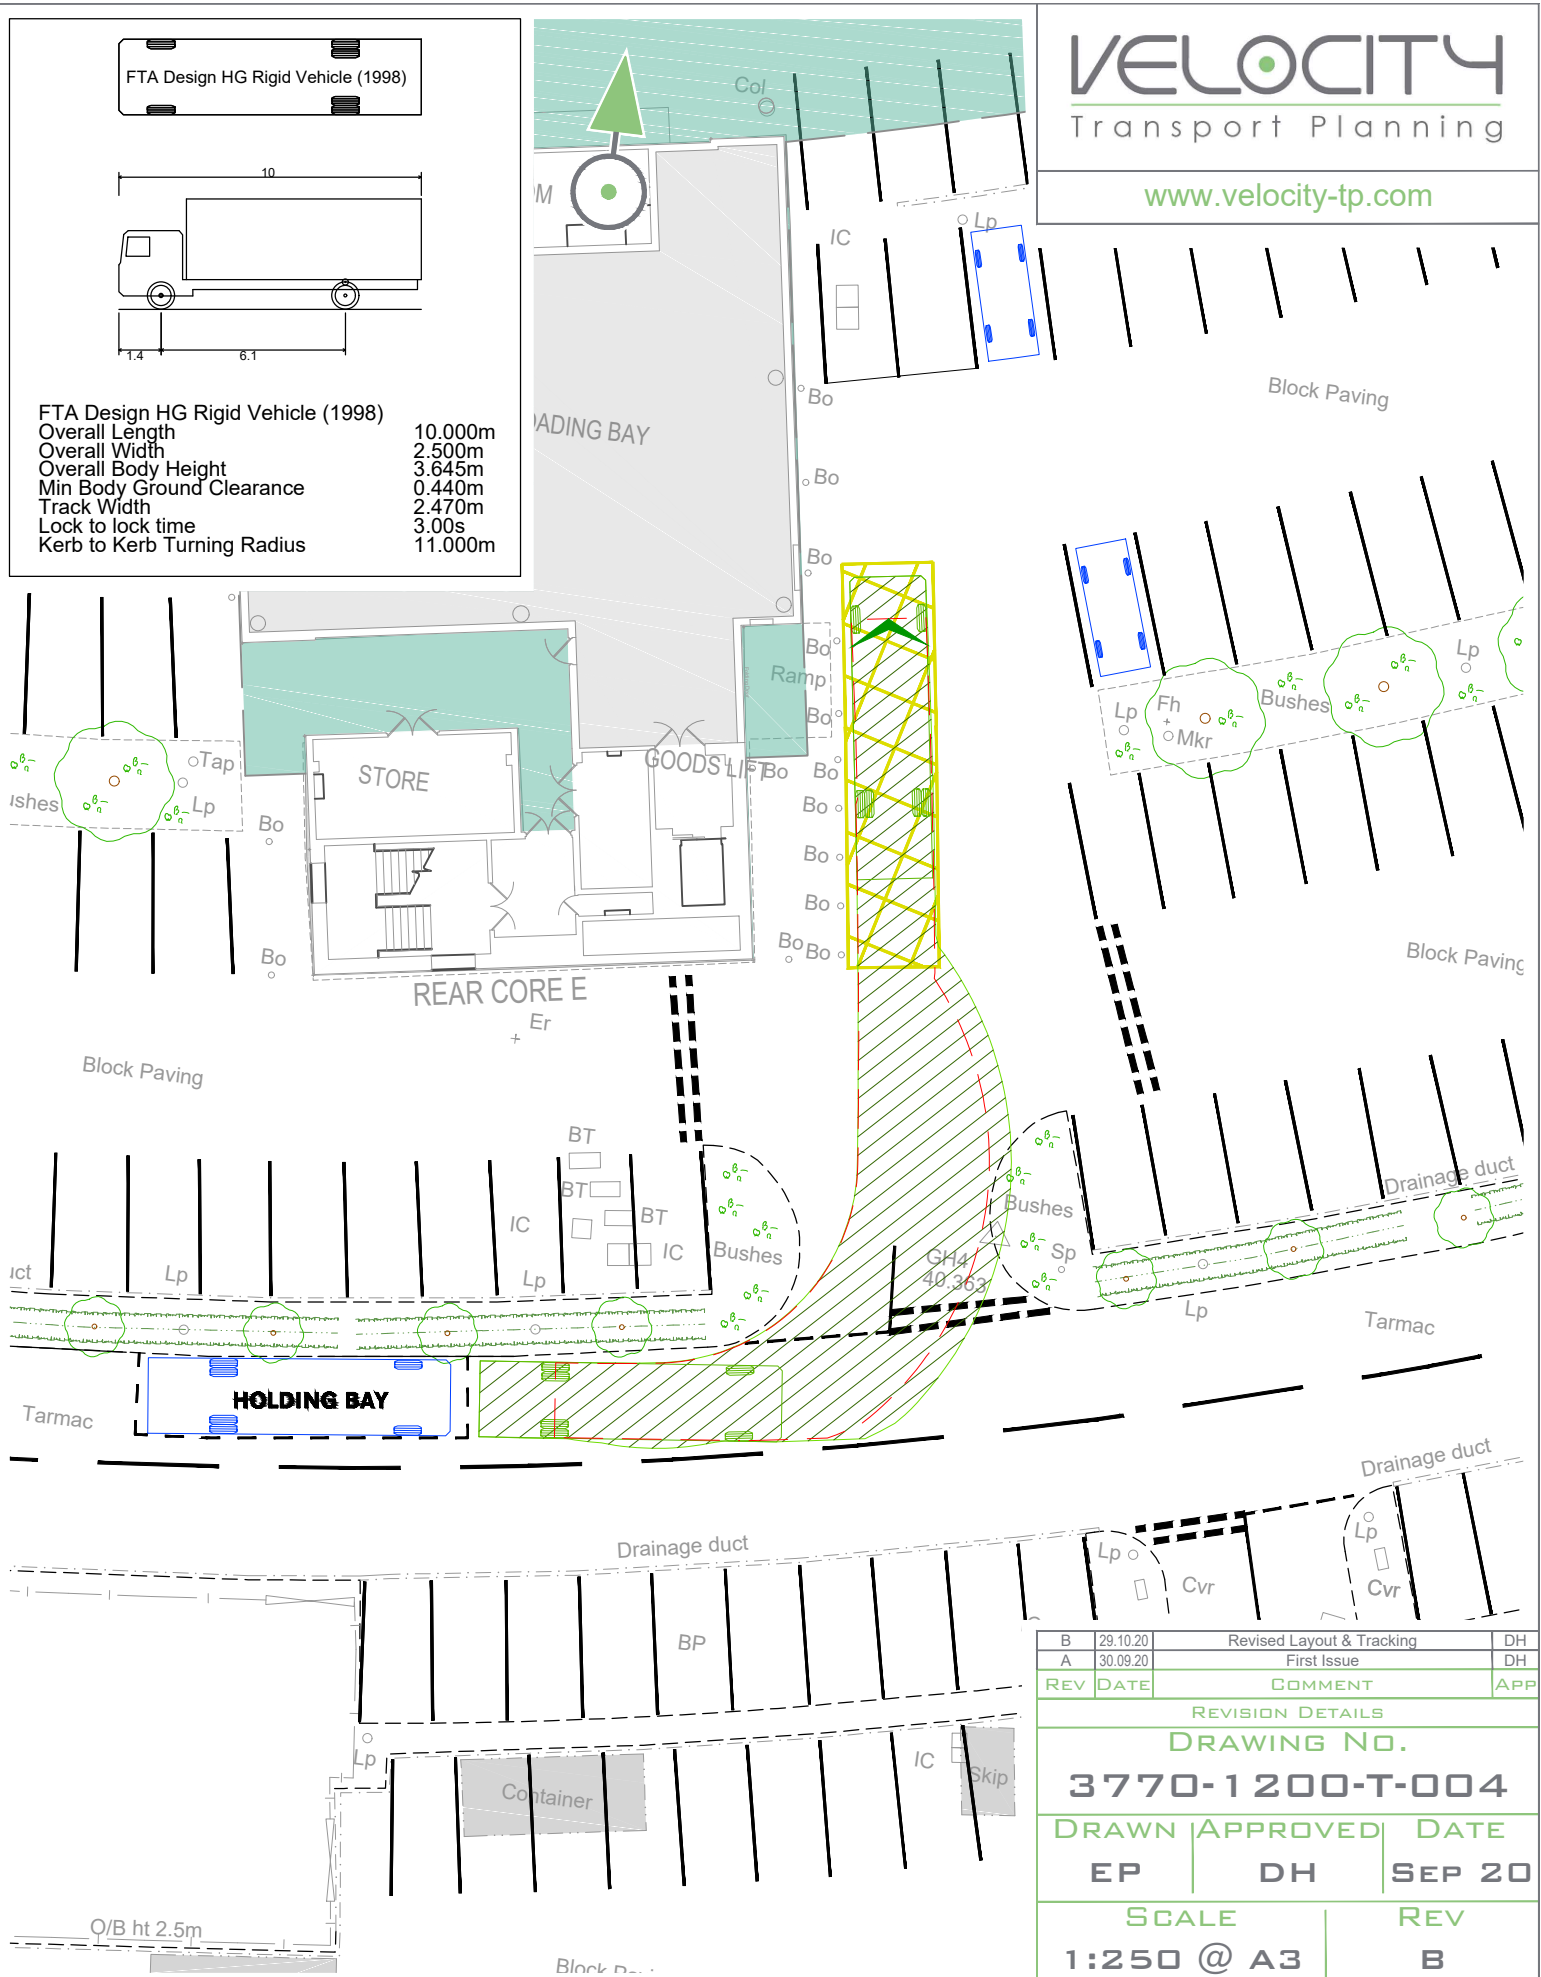

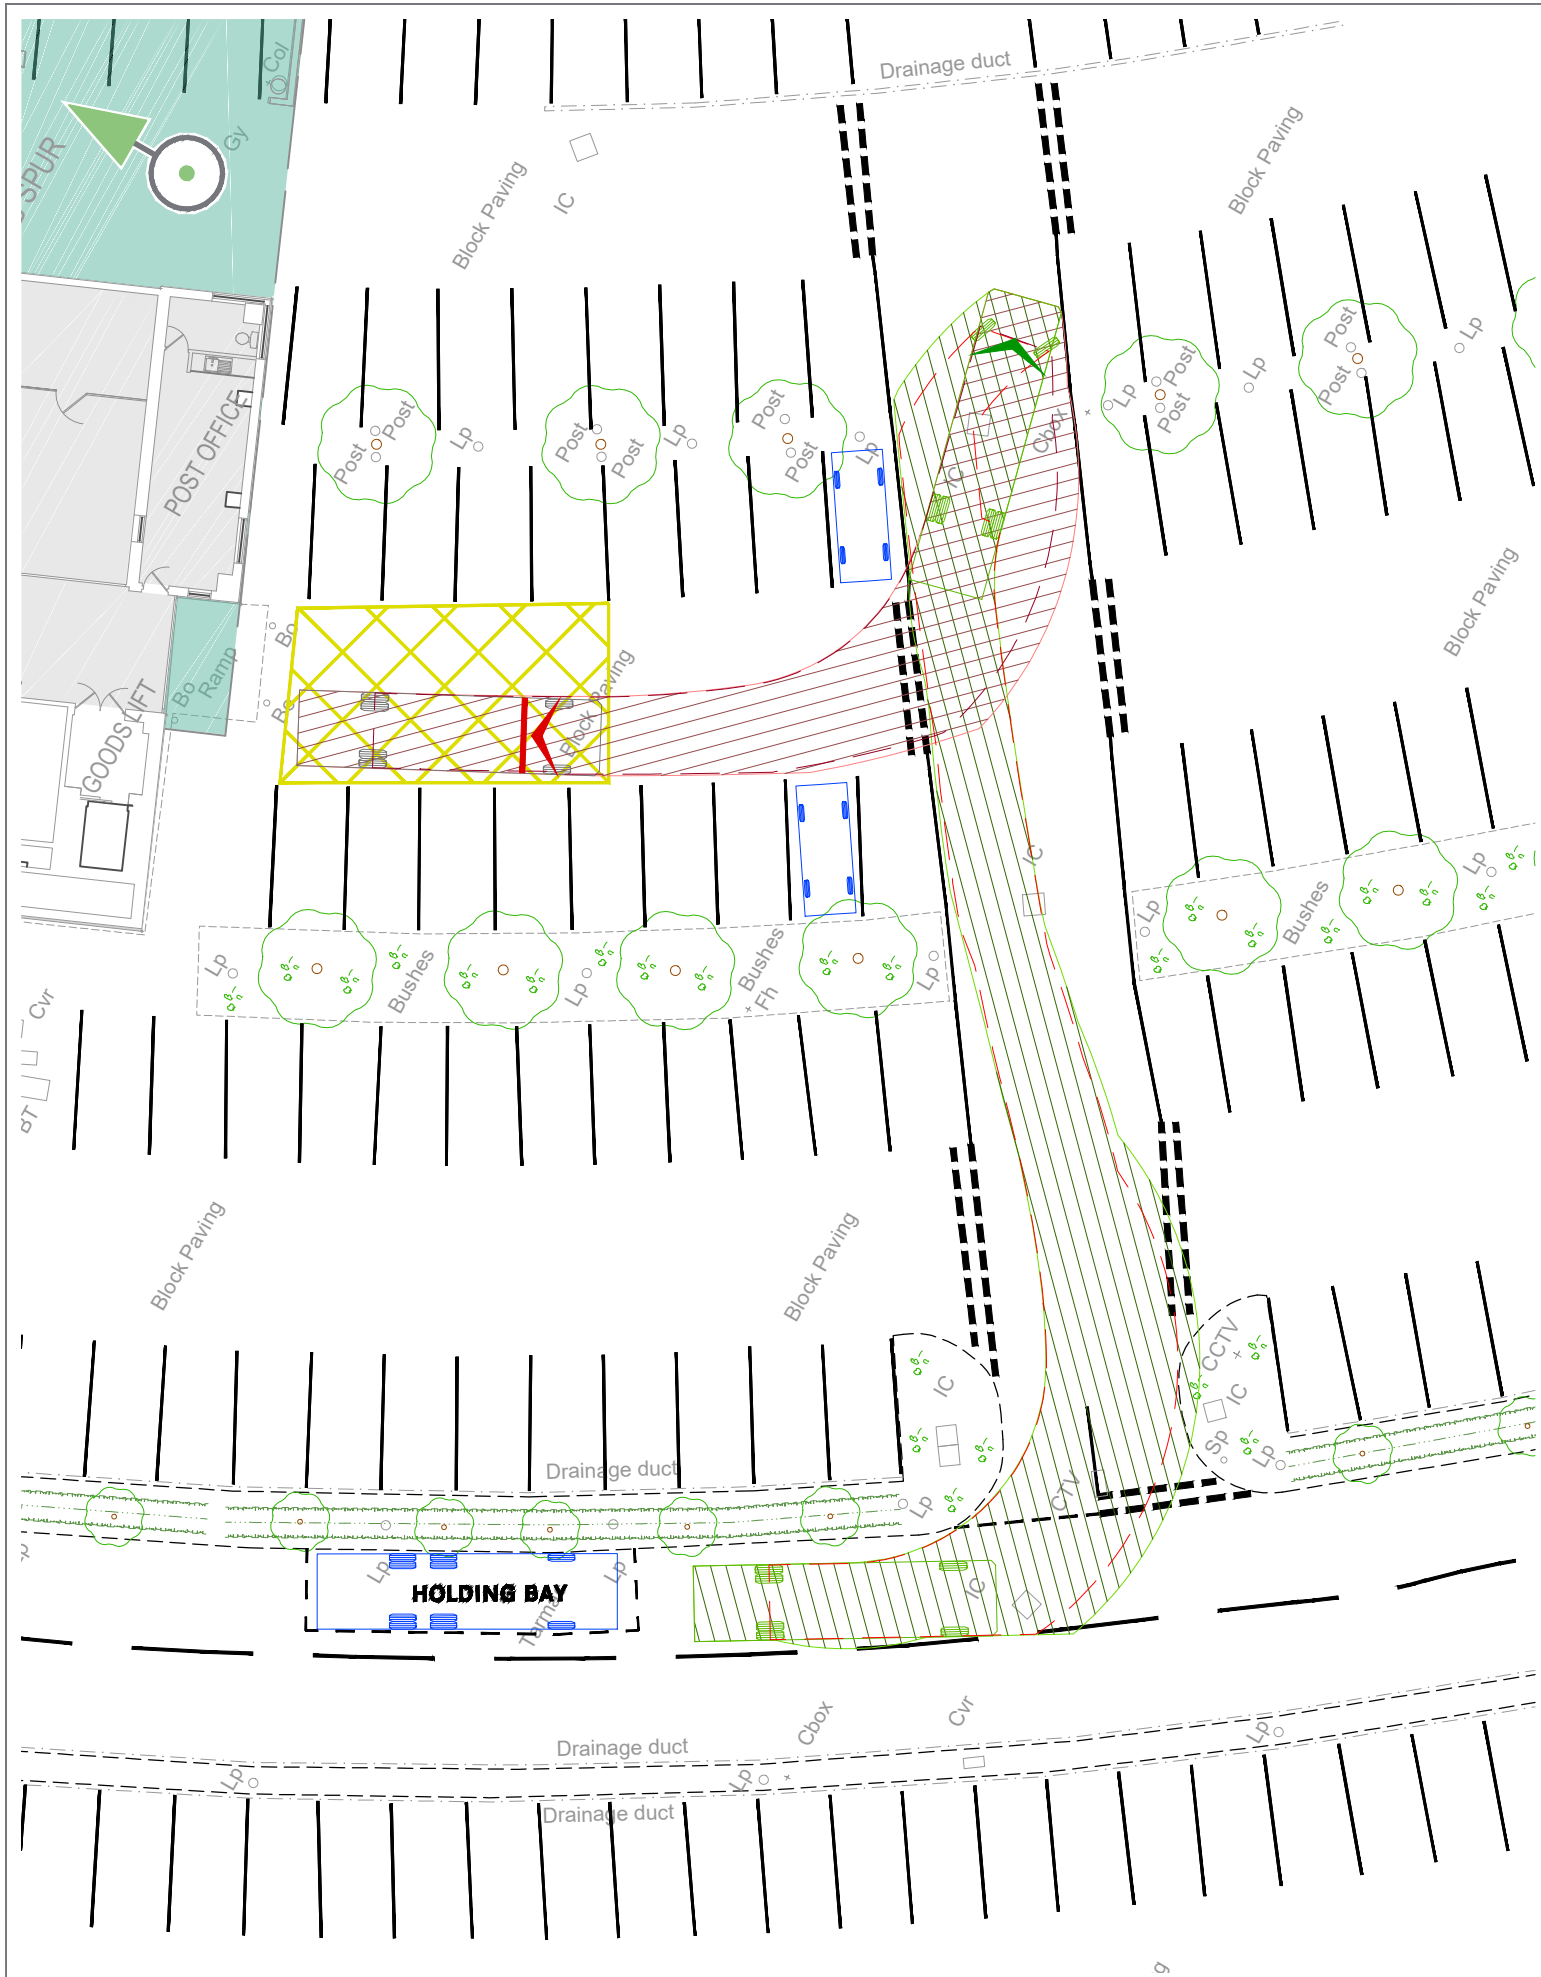


B	29.10.20	Revised Layout & Tracking	DH
A	30.09.20	First Issue	DH
REV	DATE	COMMENT	APP
REVISION DETAILS			
DRAWING NO.			
3770-1200-T-004			
DRAWN APPROVED DATE			
EP		DH	SEP 20
SCALE REV			
1:250 @ A3		B	



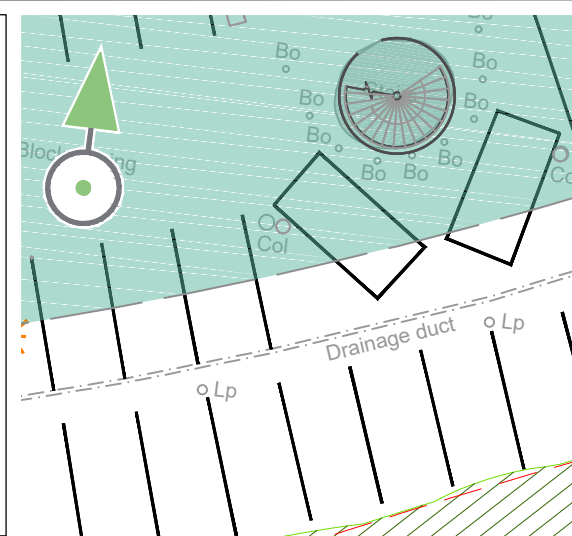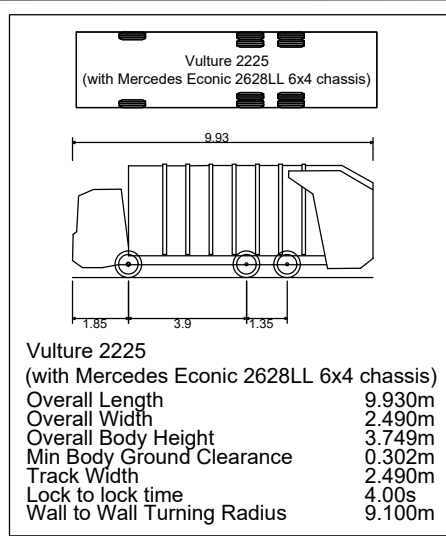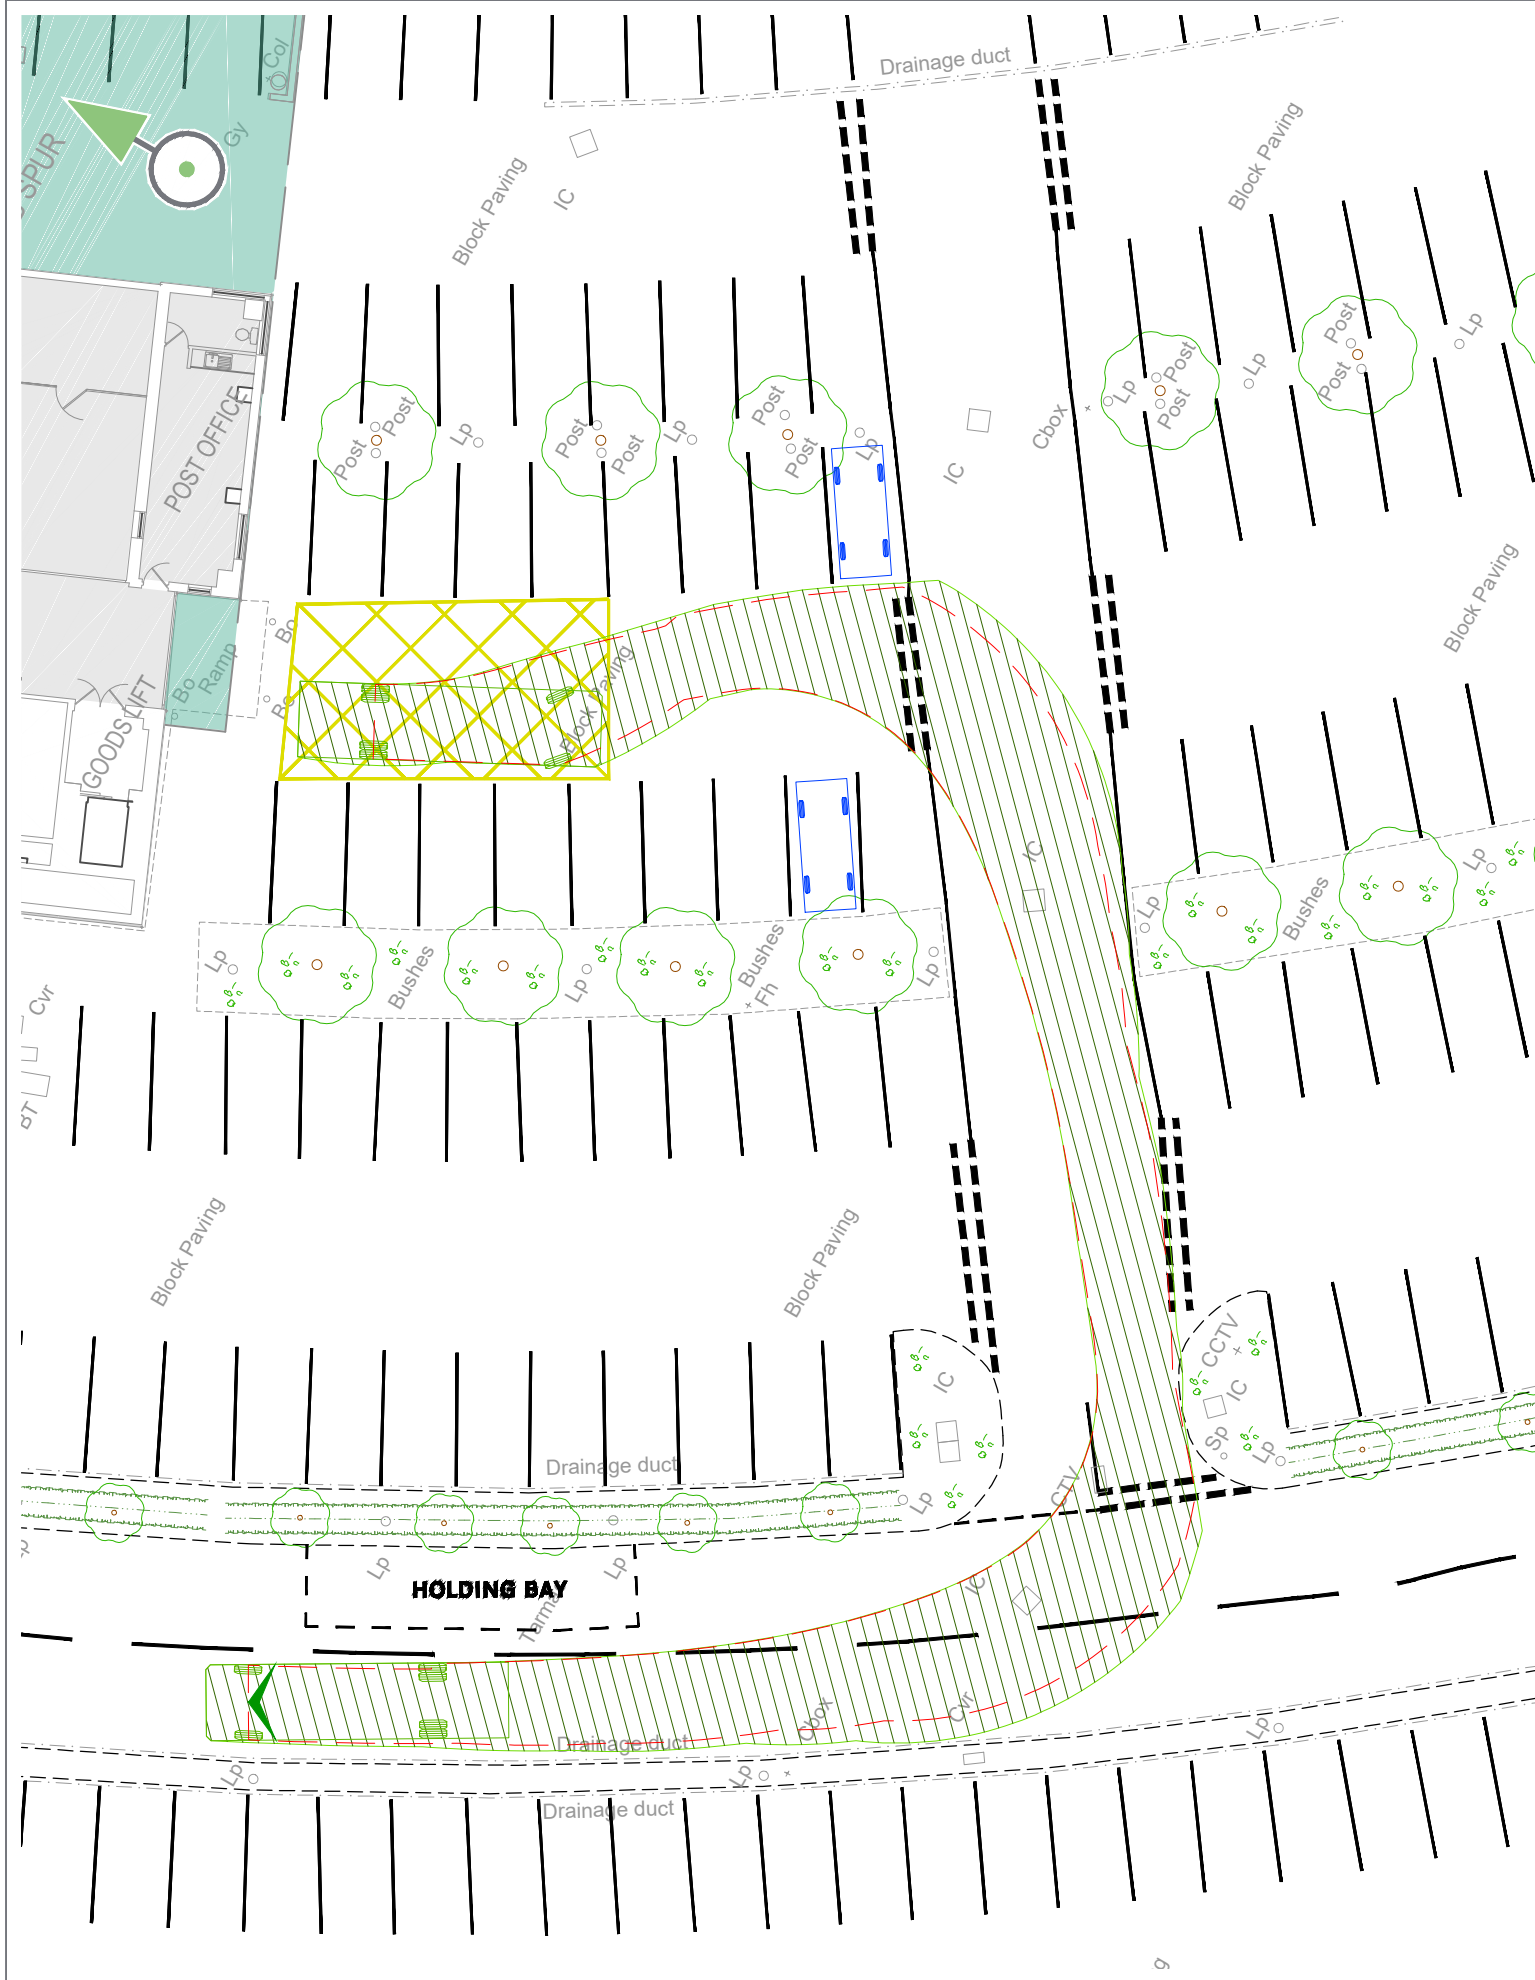


B	29.10.20	Revised Layout & Tracking	DH
A	30.09.20	First Issue	DH
REV	DATE	COMMENT	APP
REVISION DETAILS			
DRAWING NO.			
3770-1200-T-005			
DRAWN			DATE
EP			SEP 20
SCALE			REV
1:1000 @ A3			B



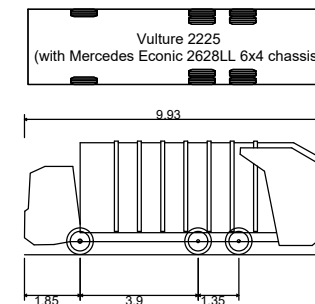

Vulture 2225
(with Mercedes Econic 2628LL 6x4 chassis)
Overall Length 9.930m
Overall Width 2.490m
Overall Body Height 3.749m
Min Body Ground Clearance 0.302m
Track Width 2.490m
Lock to lock time 4.00s
Wall to Wall Turning Radius 9.100m

FTA Design HG Rigid Vehicle (1998)

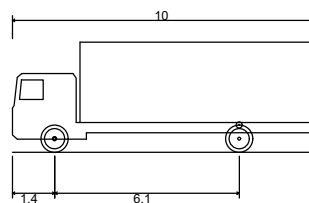

FTA Design HG Rigid Vehicle (1998)
Overall Length 10.000m
Overall Width 2.500m
Overall Body Height 3.645m
Min Body Ground Clearance 0.440m
Track Width 2.470m
Lock to lock time 3.00s
Kerb to Kerb Turning Radius 11.000m

B	29.10.20	Revised Layout & Tracking	DH
A	06.10.20	First Issue	DH
REV	DATE	COMMENT	APP

REVISION DETAILS

DRAWING NO.

3770-1200-T-007

DRAWN APPROVED DATE

EP DH OCT 20

SCALE REV

1:250 @ A3 B

CLIENT

TRISTAN CAPITAL PARTNERS

PROJECT


READING INTERNATIONAL BUSINESS PARK

DRAWING TITLE

FRONT LANDSCAPE - SWEEP PATH ANALYSIS



FTA Design HG Rigid Vehicle (1998)

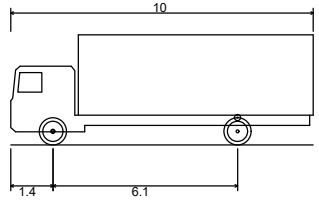

FTA Design HG Rigid Vehicle (1998)
Overall Length 10.000m
Overall Width 2.500m
Overall Body Height 3.645m
Min Body Ground Clearance 0.440m
Track Width 2.470m
Lock to lock time 3.00s
Kerb to Kerb Turning Radius 11.000m

UNDERCROFT
CAR PARKING

C	29.10.20	Revised Layout	DH
B	14.10.20	Revised Layout	DH
A	12.10.20	First Issue	DH
REV	DATE	COMMENT	APP

REVISION DETAILS

DRAWING NO.
3770-1200-T-012

DRAWN EP | APPROVED DH | DATE OCT 20


SCALE 1:500 @ A3 | REV C



APPENDIX D

RELOCATED ACCESS GATE



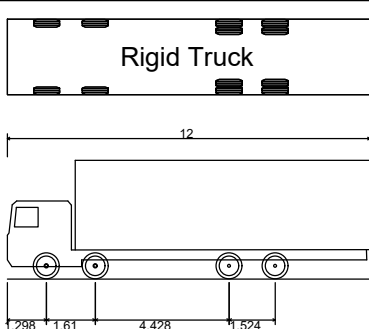

Rigid Truck
Overall Length 12.000m
Overall Width 2.500m
Overall Body Height 3.928m
Min Body Ground Clearance 0.412m
Track Width 2.471m
Lock to lock time 6.00s
Kerb to Kerb Turning Radius 11.900m

A	12.10.20	First Issue	DH
REV	DATE	COMMENT	APP
REVISION DETAILS			
DRAWING NO.			
3770-1200-T-011			
DRAWN		APPROVED	DATE
EP		DH	OCT 20
SCALE		REV	
1:250 @ A3		A	



