


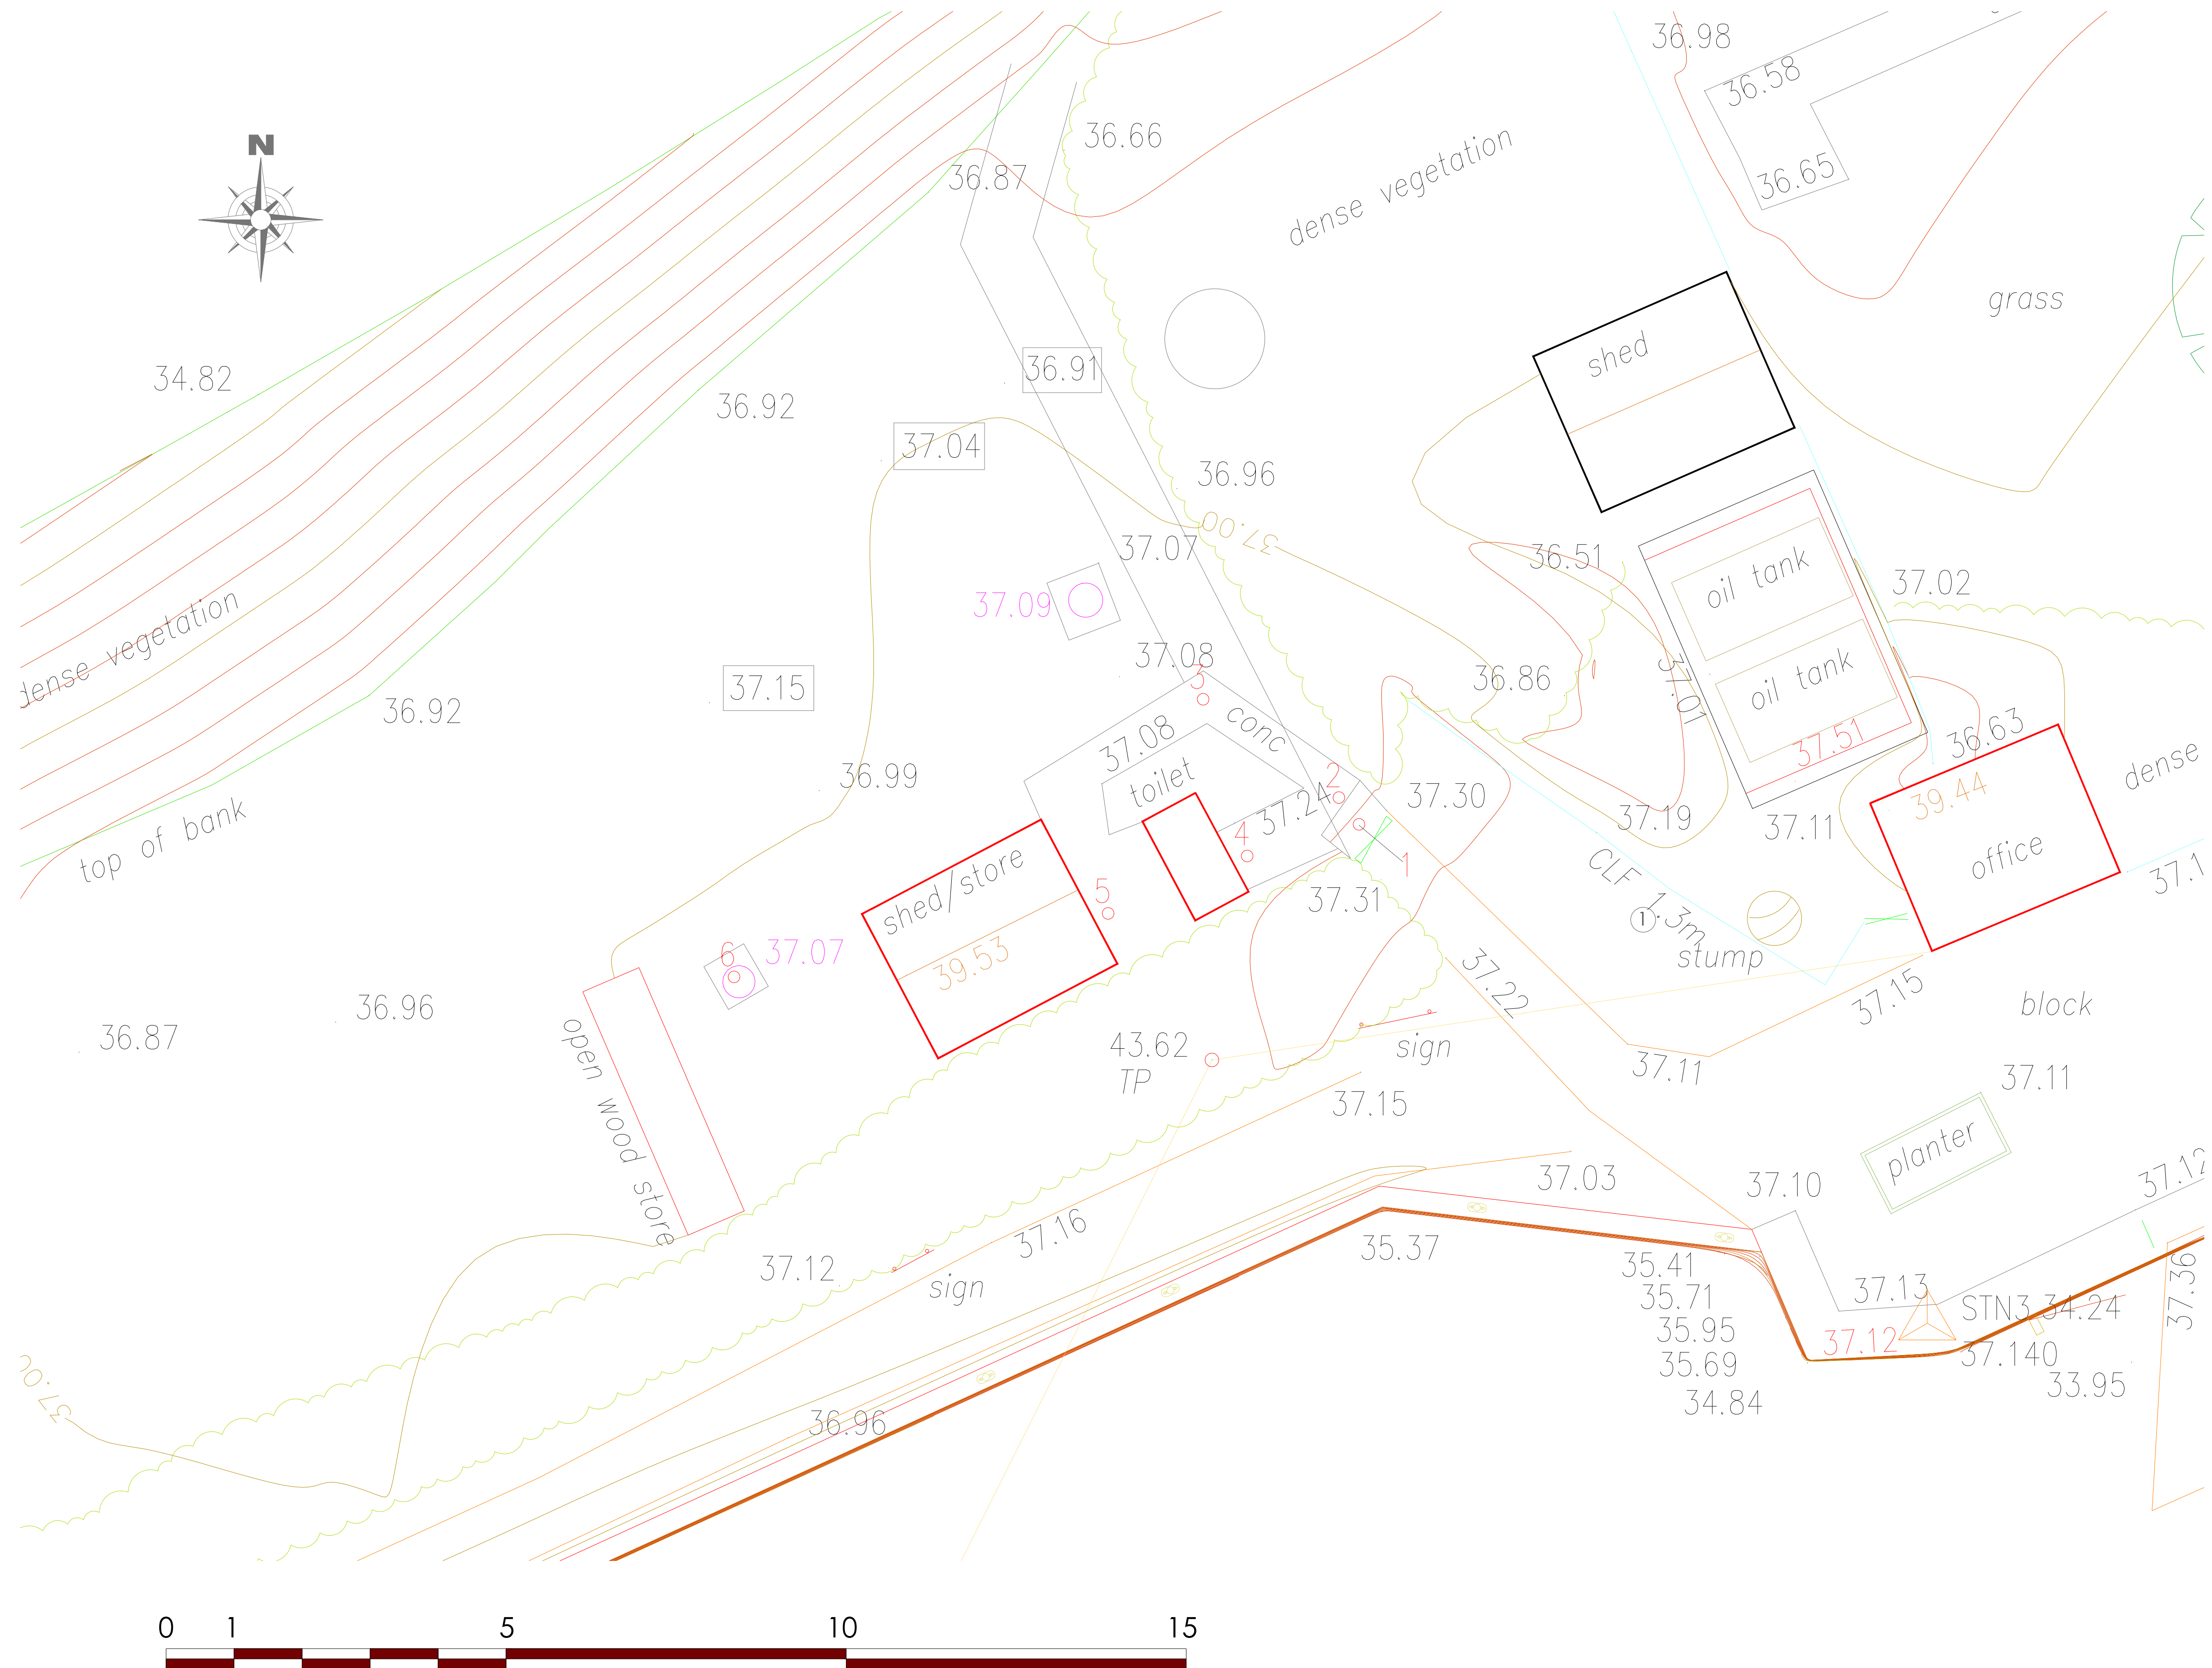

Bedford St. Westgate
Cleckheaton BD19 5EA
Tel, 01274 873232 Fax, 01274 877779
email, info@elitesystemsgb.co.uk
www.elitesystemsgb.co.uk
the possibilities are endless.....

[illegible]

PROJECT			
Blakes Lock New Lock Keepers Facilities			
TITLE			
EXTSING SITE LEVELS			
CLIENT			
Environment Agency			
DRAWN BY MS		CHECKED BY JG	DATE 11/03/2020
SCALE (@ A1) 1:50		PROJECT NUMBER 1912-19	
DRAWING NUMBER 191219-ELT-00-00-DR-1040			REV A
STATUS: I			
A=Approval P=Production T=Tender I=Information			