


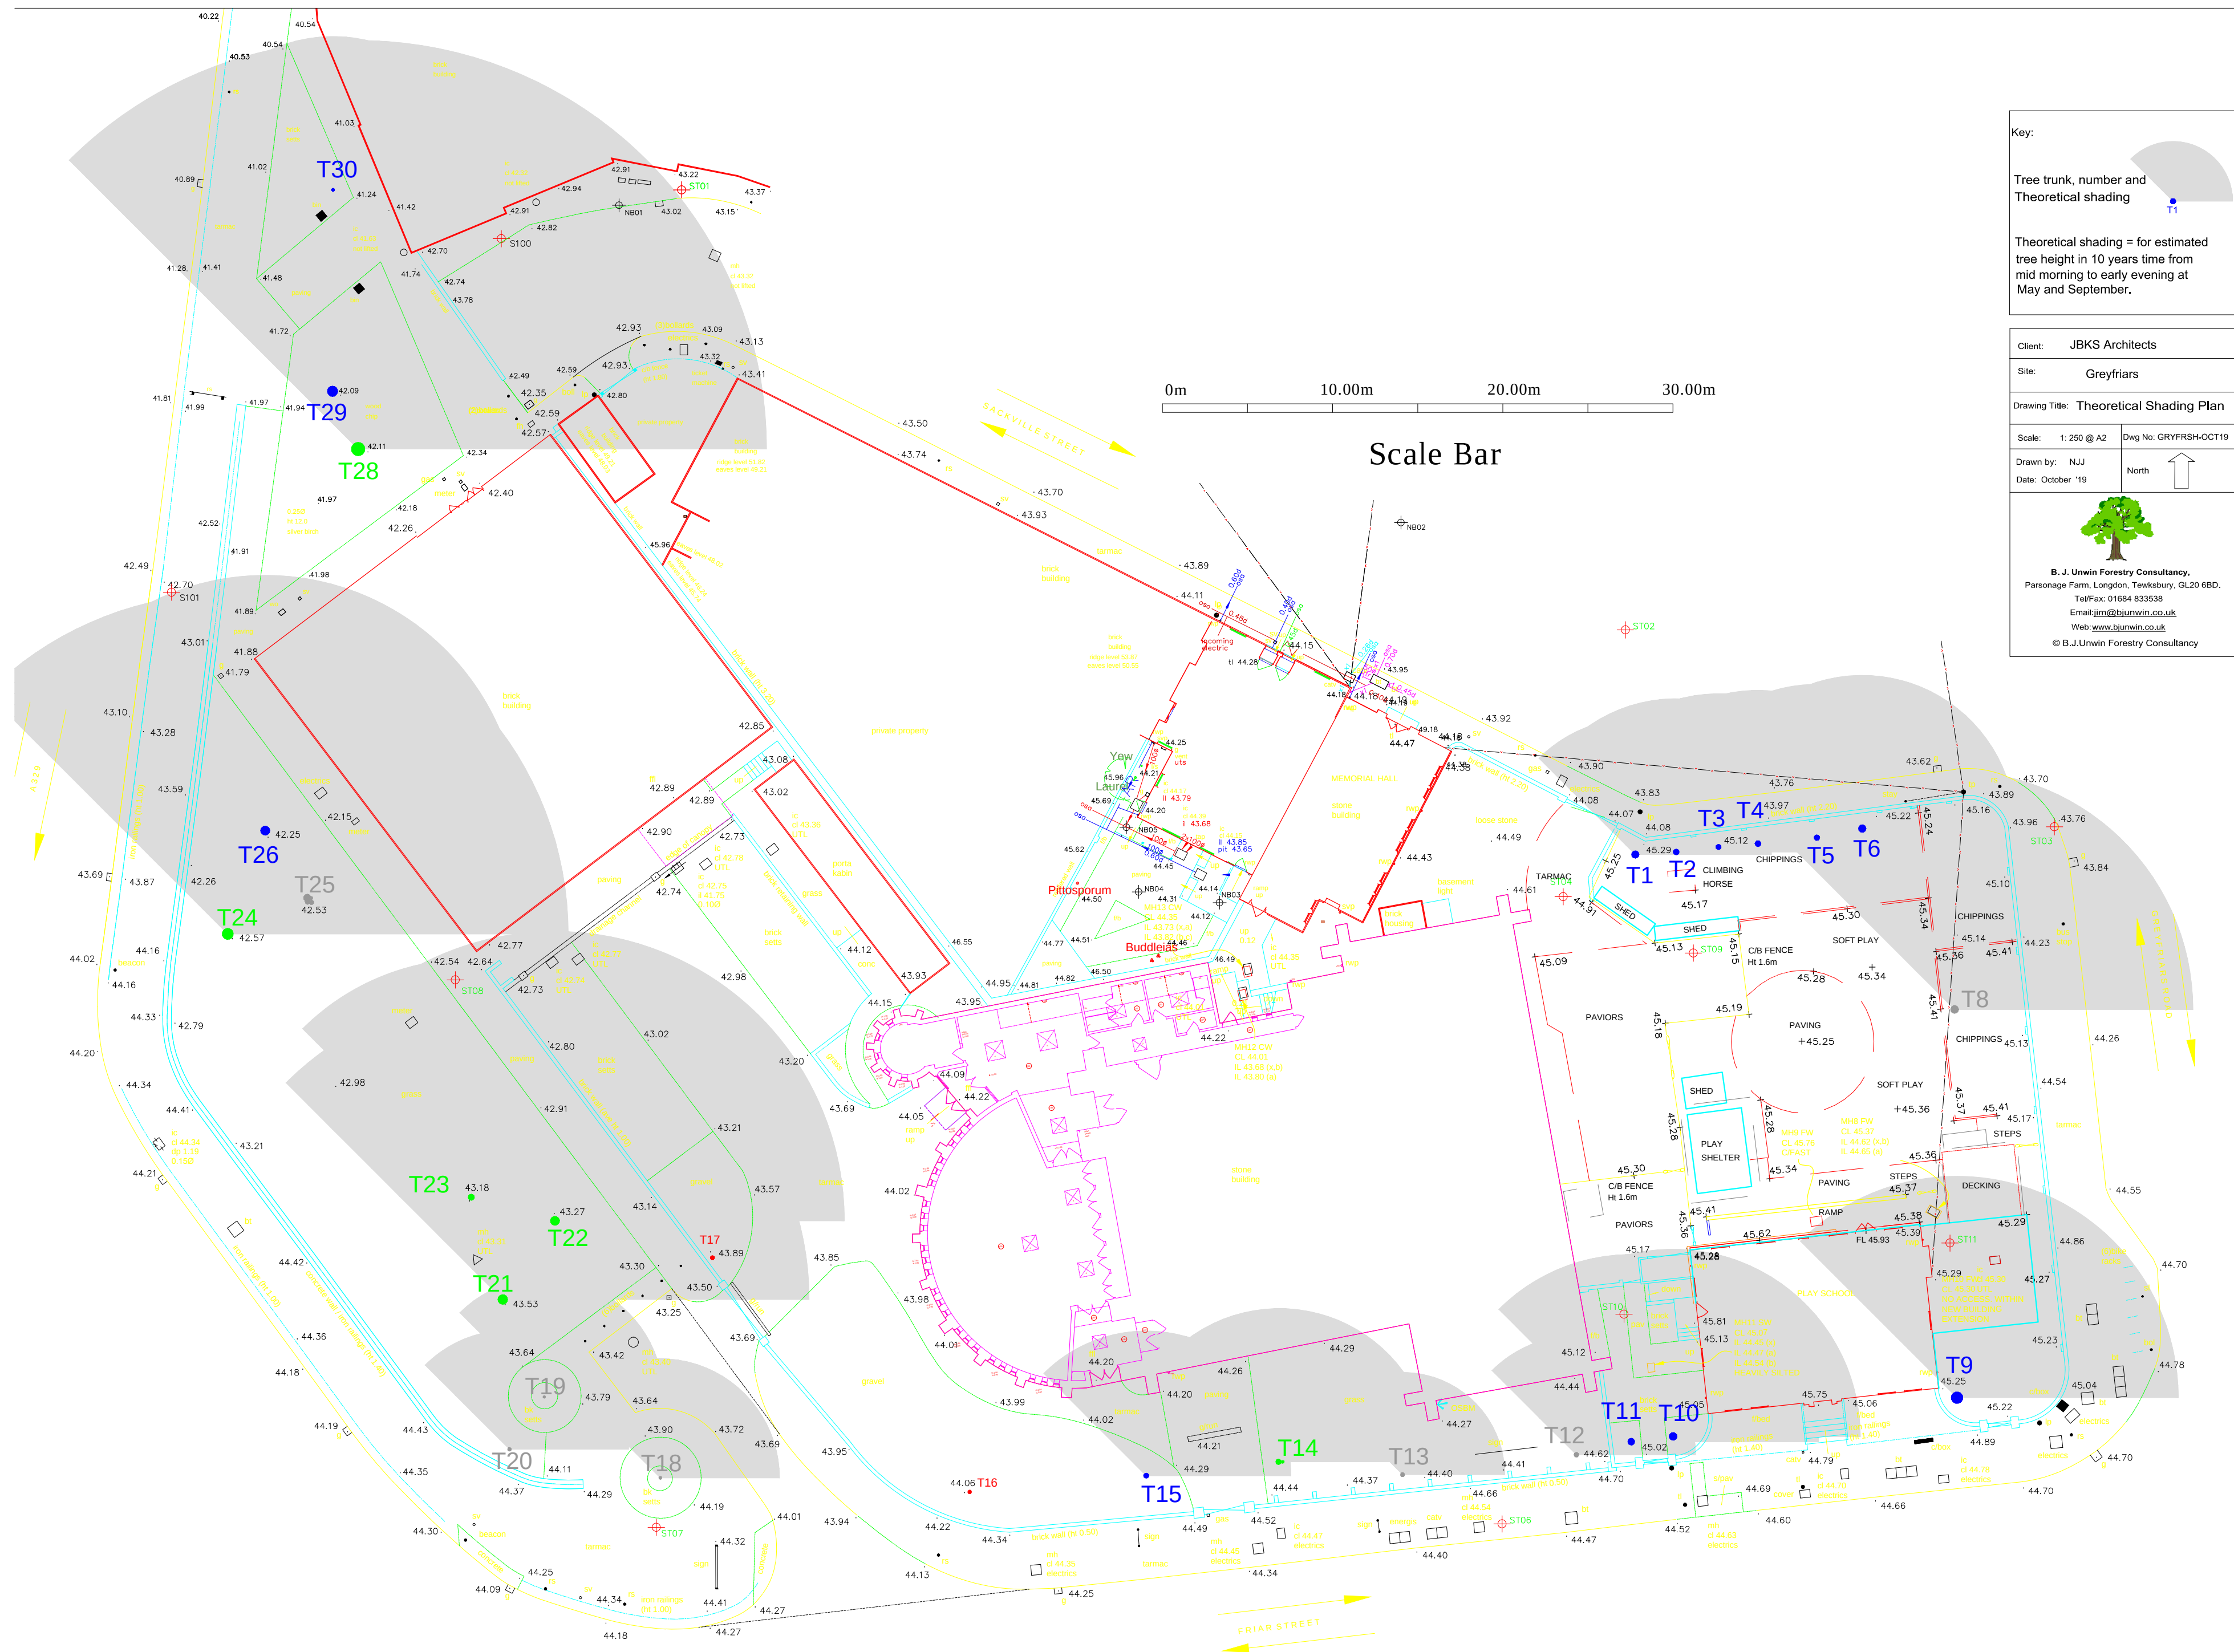

Client: JBKS Architects

Site: Greyfriars

Drawing Title: Theoretical Shading Plan

Scale: 1: 250 @ A2 Dwg No: GRYFRSH-OCT19

Drawn by: NJJ North

Date: October '19



B. J. Unwin Forestry Consultancy,
Parsonage Farm, Longdon, Tewksbury, GL20 6BD.
Tel/Fax: 01684 833538
Email: jim@bjunwin.co.uk
Web: www.bjunwin.co.uk
© B.J.Unwin Forestry Consultancy