

Notes:



All dimensions are in millimetres unless stated otherwise. No dimensions to be scaled from drawings. All dimensions to be checked on site prior to manufacture.

Any discrepancies between drawings and site conditions are to be reported to the contract manager.

This drawing is to be read in conjunction with all relevant Structural Engineers and Mechanical & Electrical Engineers drawings and specification.

Copyright of this drawing and all the information it contains is the sole property of OEA and may not be reproduced or used for any purpose without the express approval of the authors

- External finishes
- 1. Facing Brick
 - 2. Feature Brick panel
 - 3. Brick Cill
 - 4. Standing seam metal cladding
 - 5. PPC metal ventilation louvres
 - 6. PPC aluminium window - with privacy film
 - 8. Render - Light gray to match brickwork
 - 9. Micro rib panel colour to match standing seam metal cladding in RAL 7016

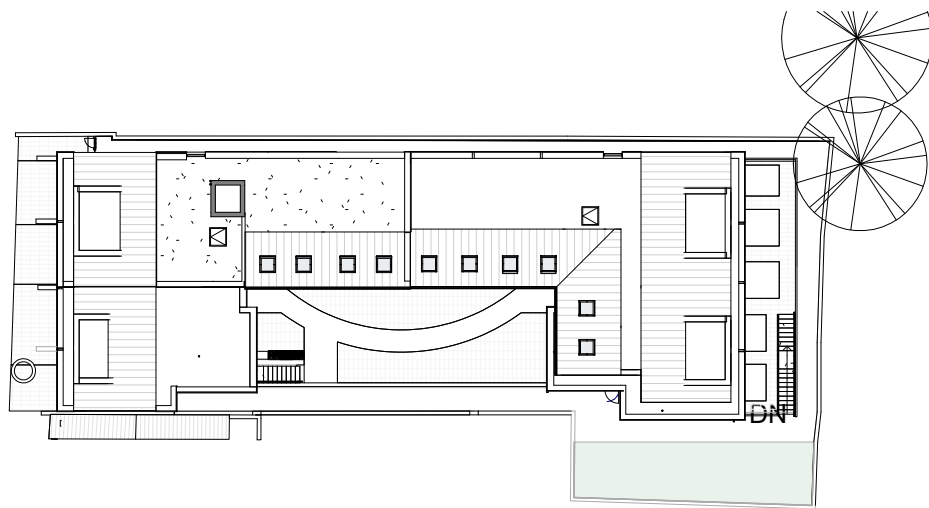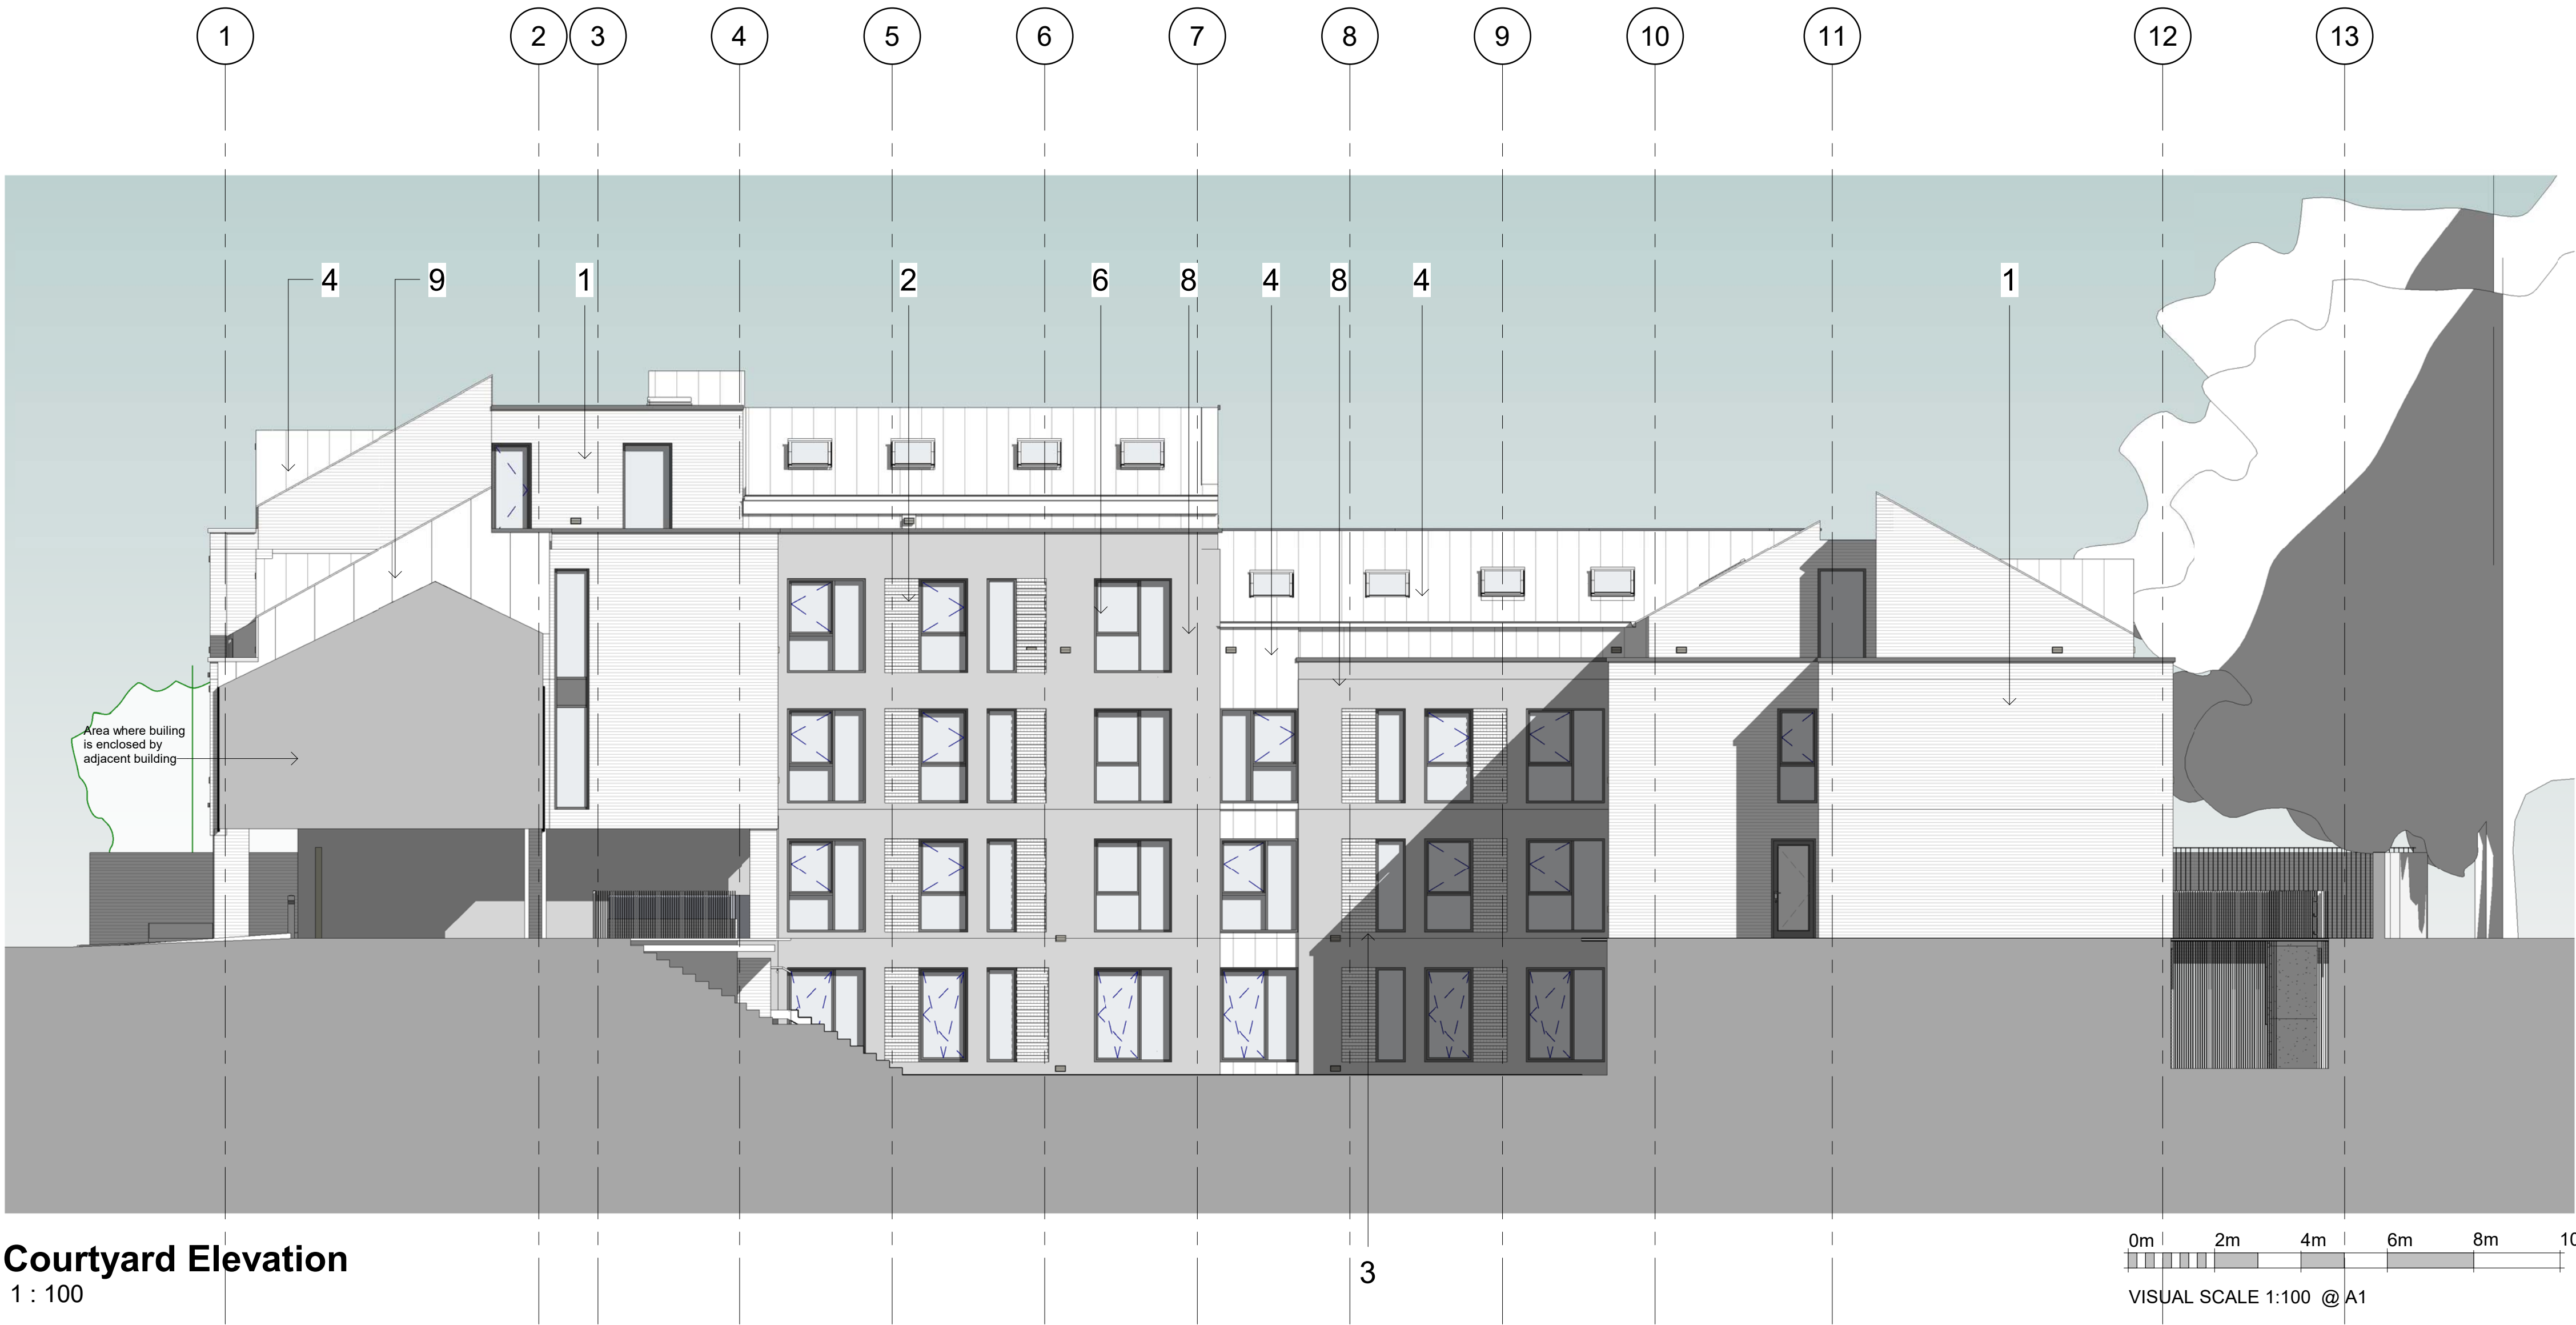

dwg status:

PLANNING

M	Gable wall materiality updated (9)	08/06/20	IW	
L	Gable wall updated to standing seam metal cladding to match roof, recessed walkway reinstated.	12/03/20	IW	
K	Courtyard wall finish adjusted to Render. Amendment issue	15/10/18	IW	
J	Recessed maintenance walkway removed for roof to avoid potential weak areas in construction at vertical junctions	05/11/19	IW	
H	Revised frontage and fenestration as per client comments	16/05/18	AH	
G	Updated to client comments, issued for NMA	11/05/18	IW	
F	Minor amendment application	19/04/18	AH	
E	5 No. studios and external space added to L-1	02-08-17	SJ	
D	Revised Parking Issue	10-07-17	JG	
C	Planning Resubmission	29-04-17	JG	
B	Design Panel Amendments	14-11-16	PO	
A	Planning Issue	02-09-16	JH	
Rev	Description	Date	By	Chk

oea

oconnell east architects
63 Newton Street, Manchester, M1 1ET
t: 0161 559 9380 f: 0161 833 1638

dwg title:	Proposed Elevations - Sheet 2		
job title:	79 Silver Street, Reading		
scale:	As indicated @ A1	drawn:	JG
date:	10/07/2017	job no:	1609
dwg no:	1609_PL_202	rev:	M