



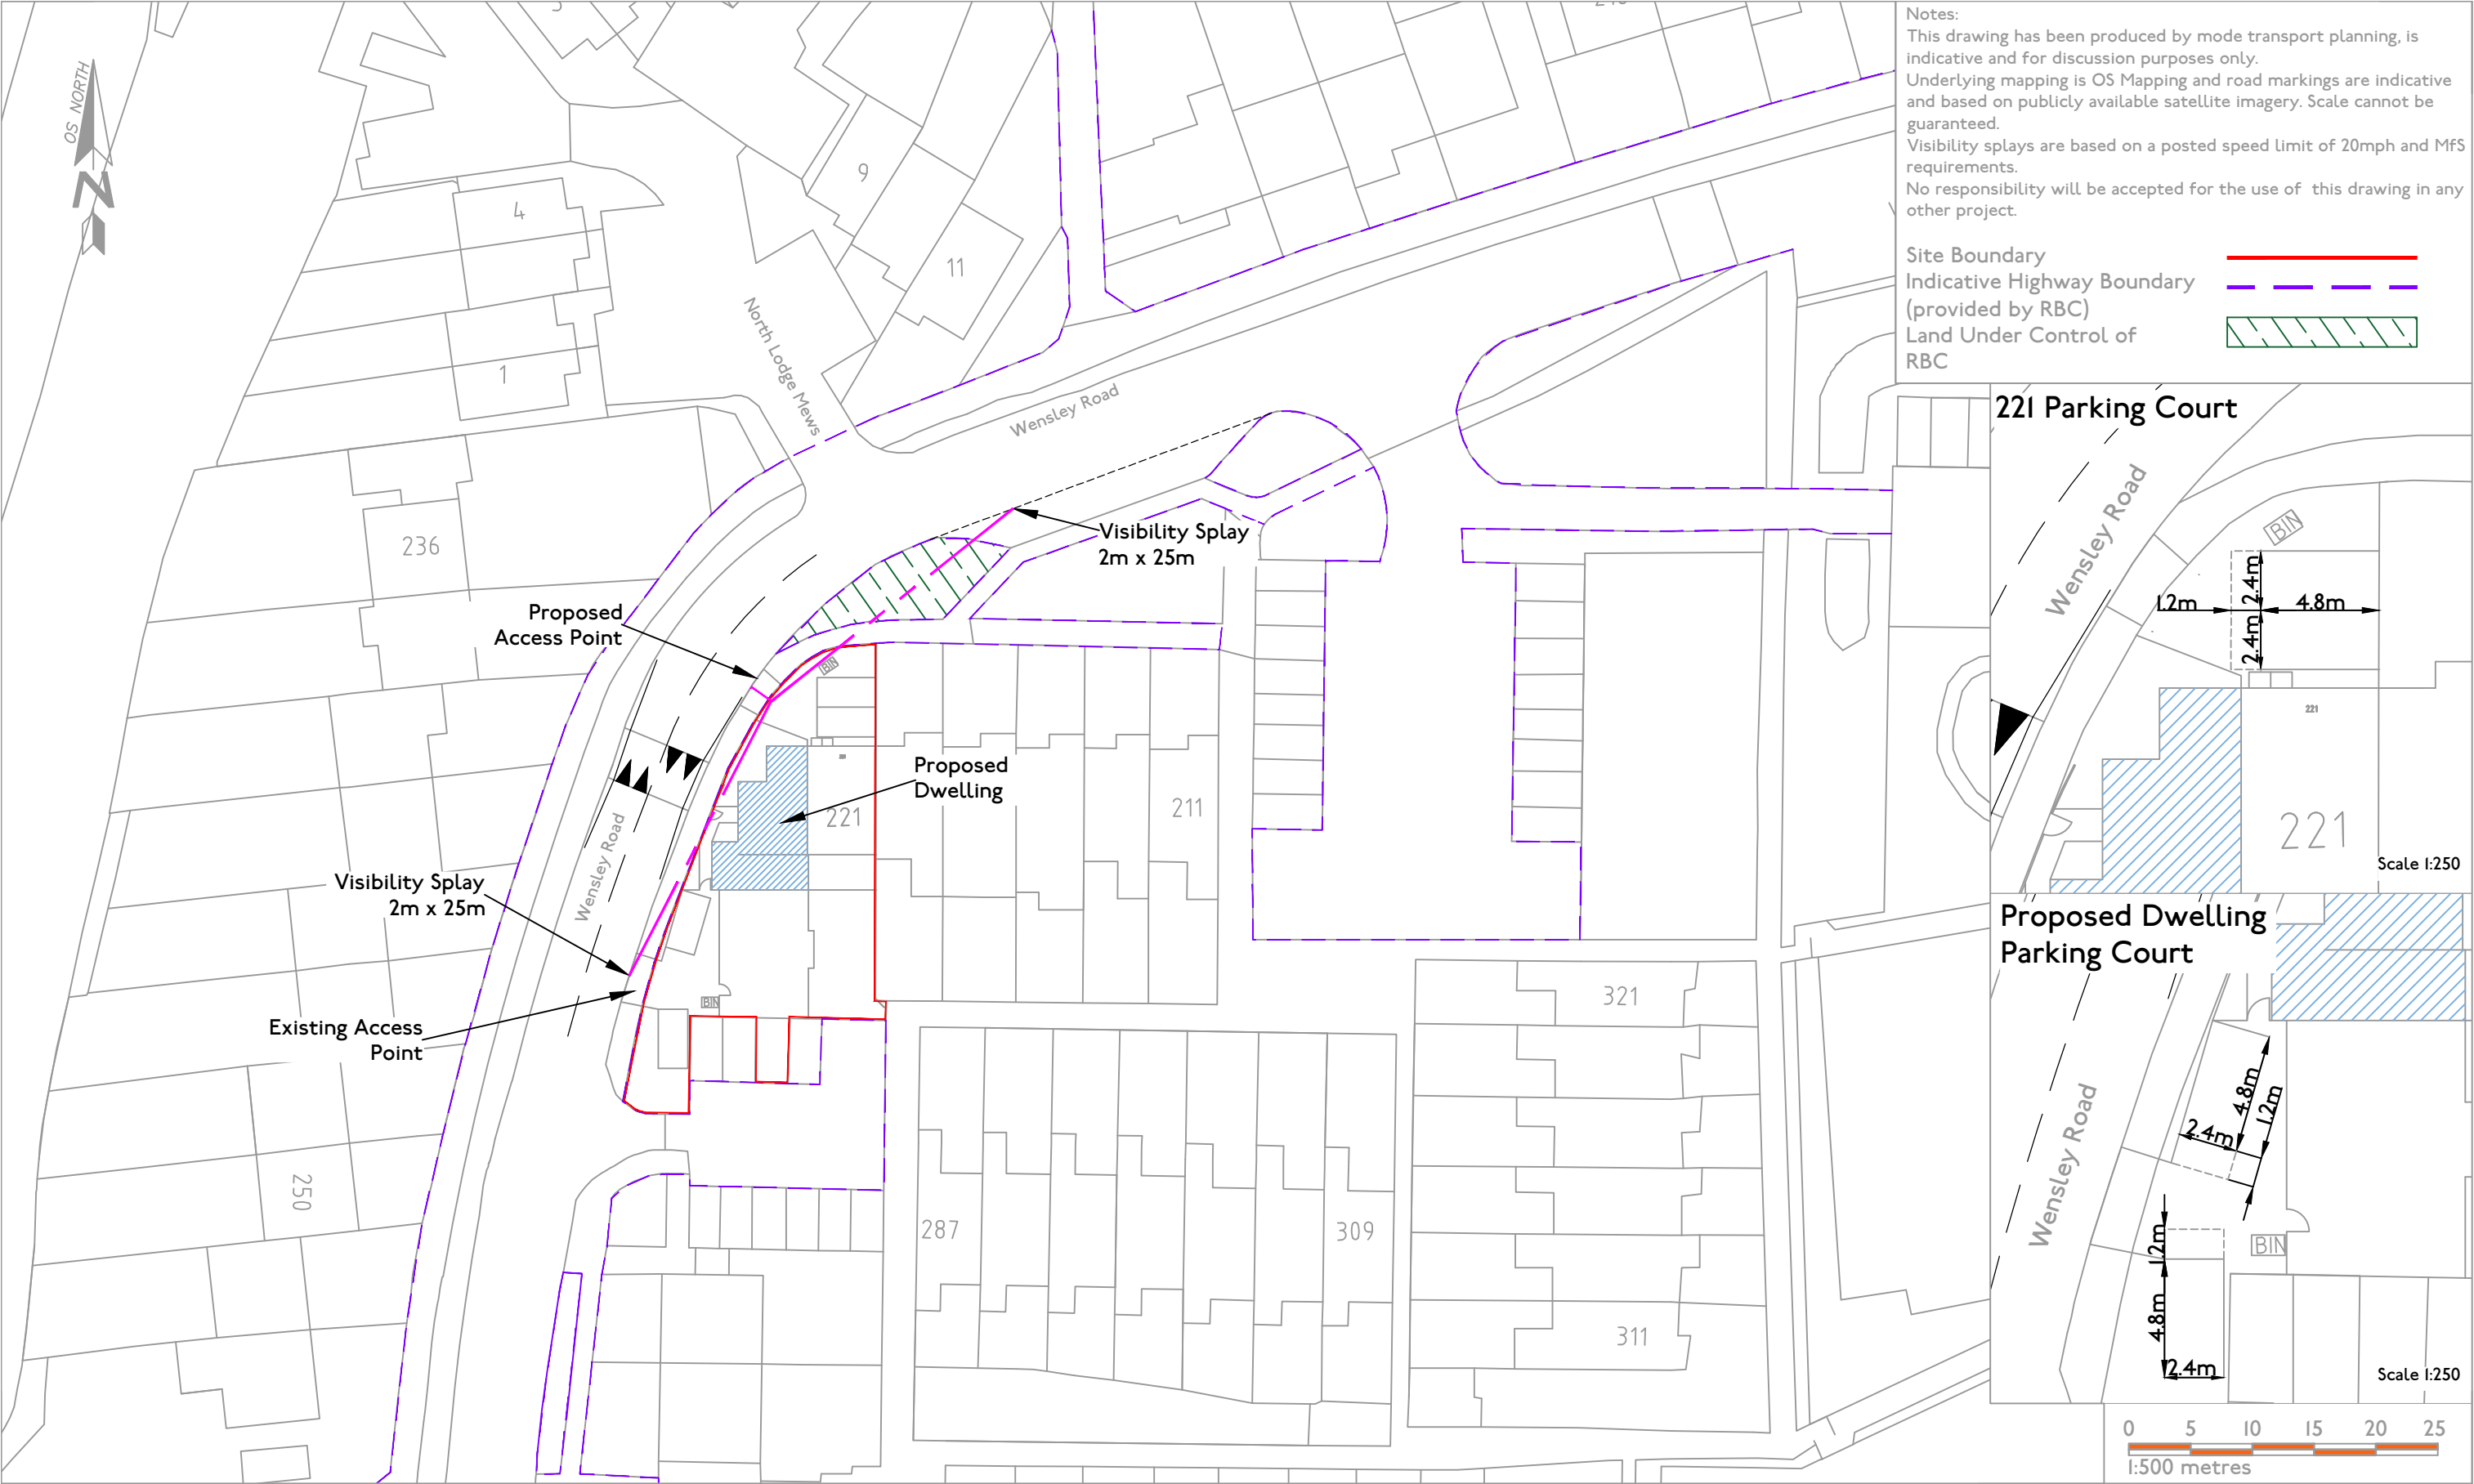

Notes:
This drawing has been produced by mode transport planning, is indicative and for discussion purposes only.
Underlying mapping is OS Mapping and road markings are indicative and based on publicly available satellite imagery. Scale cannot be guaranteed.
Visibility splays are based on a posted speed limit of 20mph and MfS requirements.
No responsibility will be accepted for the use of this drawing in any other project.

Site Boundary
Indicative Highway Boundary (provided by RBC)
Land Under Control of RBC

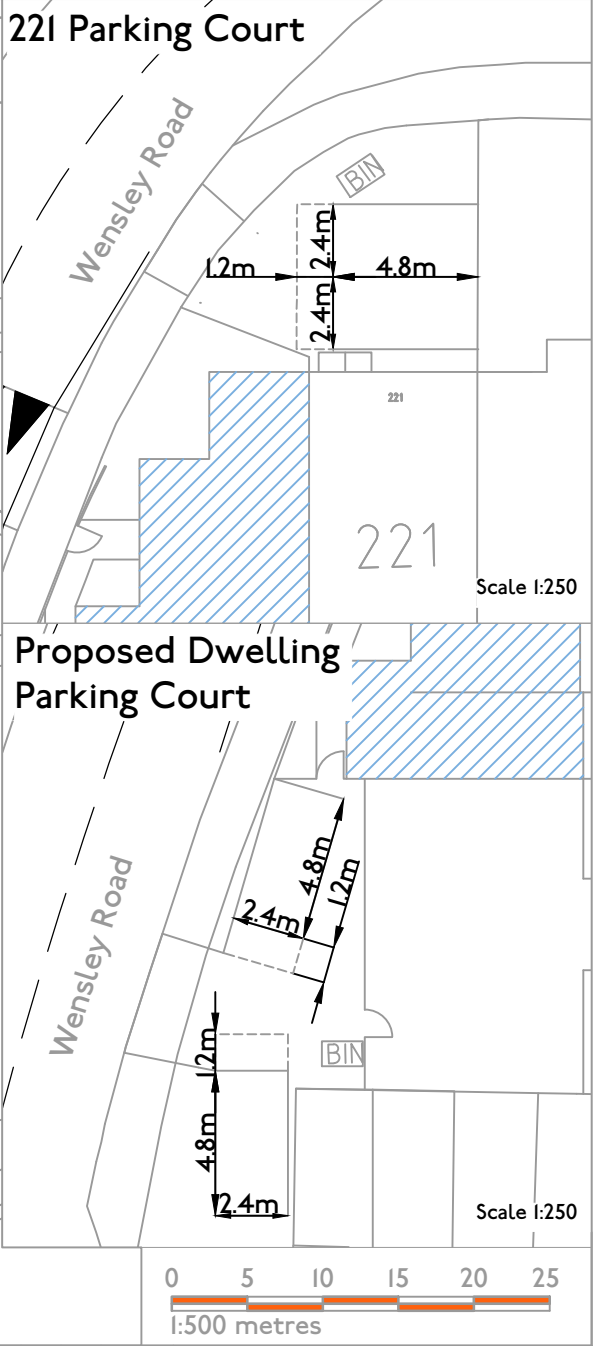

drawing title Proposed Access onto Wensley Road Visibility Splays	client Mrs Salma Haque		mode transport planning 9 Greyfriars Road Reading RG1 1NU		mode transport planning	scale @ A3						
				drawn COR		A	COR	CH	21.02.2020	Parking Dimensions Added		
	job title 221 Wensley Road		t 0118 206 2945 e info@modetransport.co.uk w www.modetransport.co.uk			checked CH	rev	chk	by	by	date	remarks
						created Jan 20	drawing no. J32-4698-001					