

THIS DRAWING CAN BE SCALED FOR PLANNING PURPOSES ONLY AND ALL DIMENSIONS ARE TO BE CHECKED ON SITE BEFORE WORK IS COMMENCED. THE DESIGN AND DRAWING ARE THE COPYRIGHT OF THE CONSULTANTS AND MUST NOT BE USED OR REPRODUCED WITHOUT THEIR PERMISSION. ANY DISCREPANCIES ARE TO BE REPORTED IMMEDIATELY TO THE CONSULTANTS. ALL INFORMATION SHOWN ON THE DRAWING IS SUBJECT TO OBTAINING THE NECESSARY STATUTORY CONSENTS.

STATUS:

TENDER

- NOTES:
- To be read in conjunction with Architects Building Control specification.
- OB Architecture take no responsibility for the accuracy of the survey information by Arena Property Services Ltd.
- Drawings are indicative, all M&E to contractor's design.
- Lighting to contractor's design and in accordance with CIBSE guidance for office use.
- Existing radiators to be replaced with new radiators connected to the existing heating system. Radiator layout to contractor's design.
- All mechanical extract ventilation in sanitary accommodations to be Approved Document Part F compliant with 6l/s min ventilation extraction rate.

Electrical	
	Ceiling light
	Wall mounted light
	PIR sensor
	Light switch
	2 Way light switch
	Highlevel double power socket
	Double power socket
	Fused spur
	Telephone point
	Extraction fan
	Ceiling mounted LED lamp
	Electrical trunking

T2	9.3.2020	New light arrangement in office space
T1	28.2.2020	Change to be in acc with new layouts

REVISIONS

ob
architecture.

The Dispensary
5-6 The Square
Winchester SO23 9ES
01962 865344
info@obarchitecture.co.uk
www.obarchitecture.co.uk

JOB TITLE


The Maltings

The Maltings, Bear Wharf
Reading, RG1 6BT

DRG. TITLE

First Floor M&E plan

SCALE	JOB NO.	DRG. NO.	REV.
1:50@A1	265	W-71	T2
DATE			
Sep 2019			

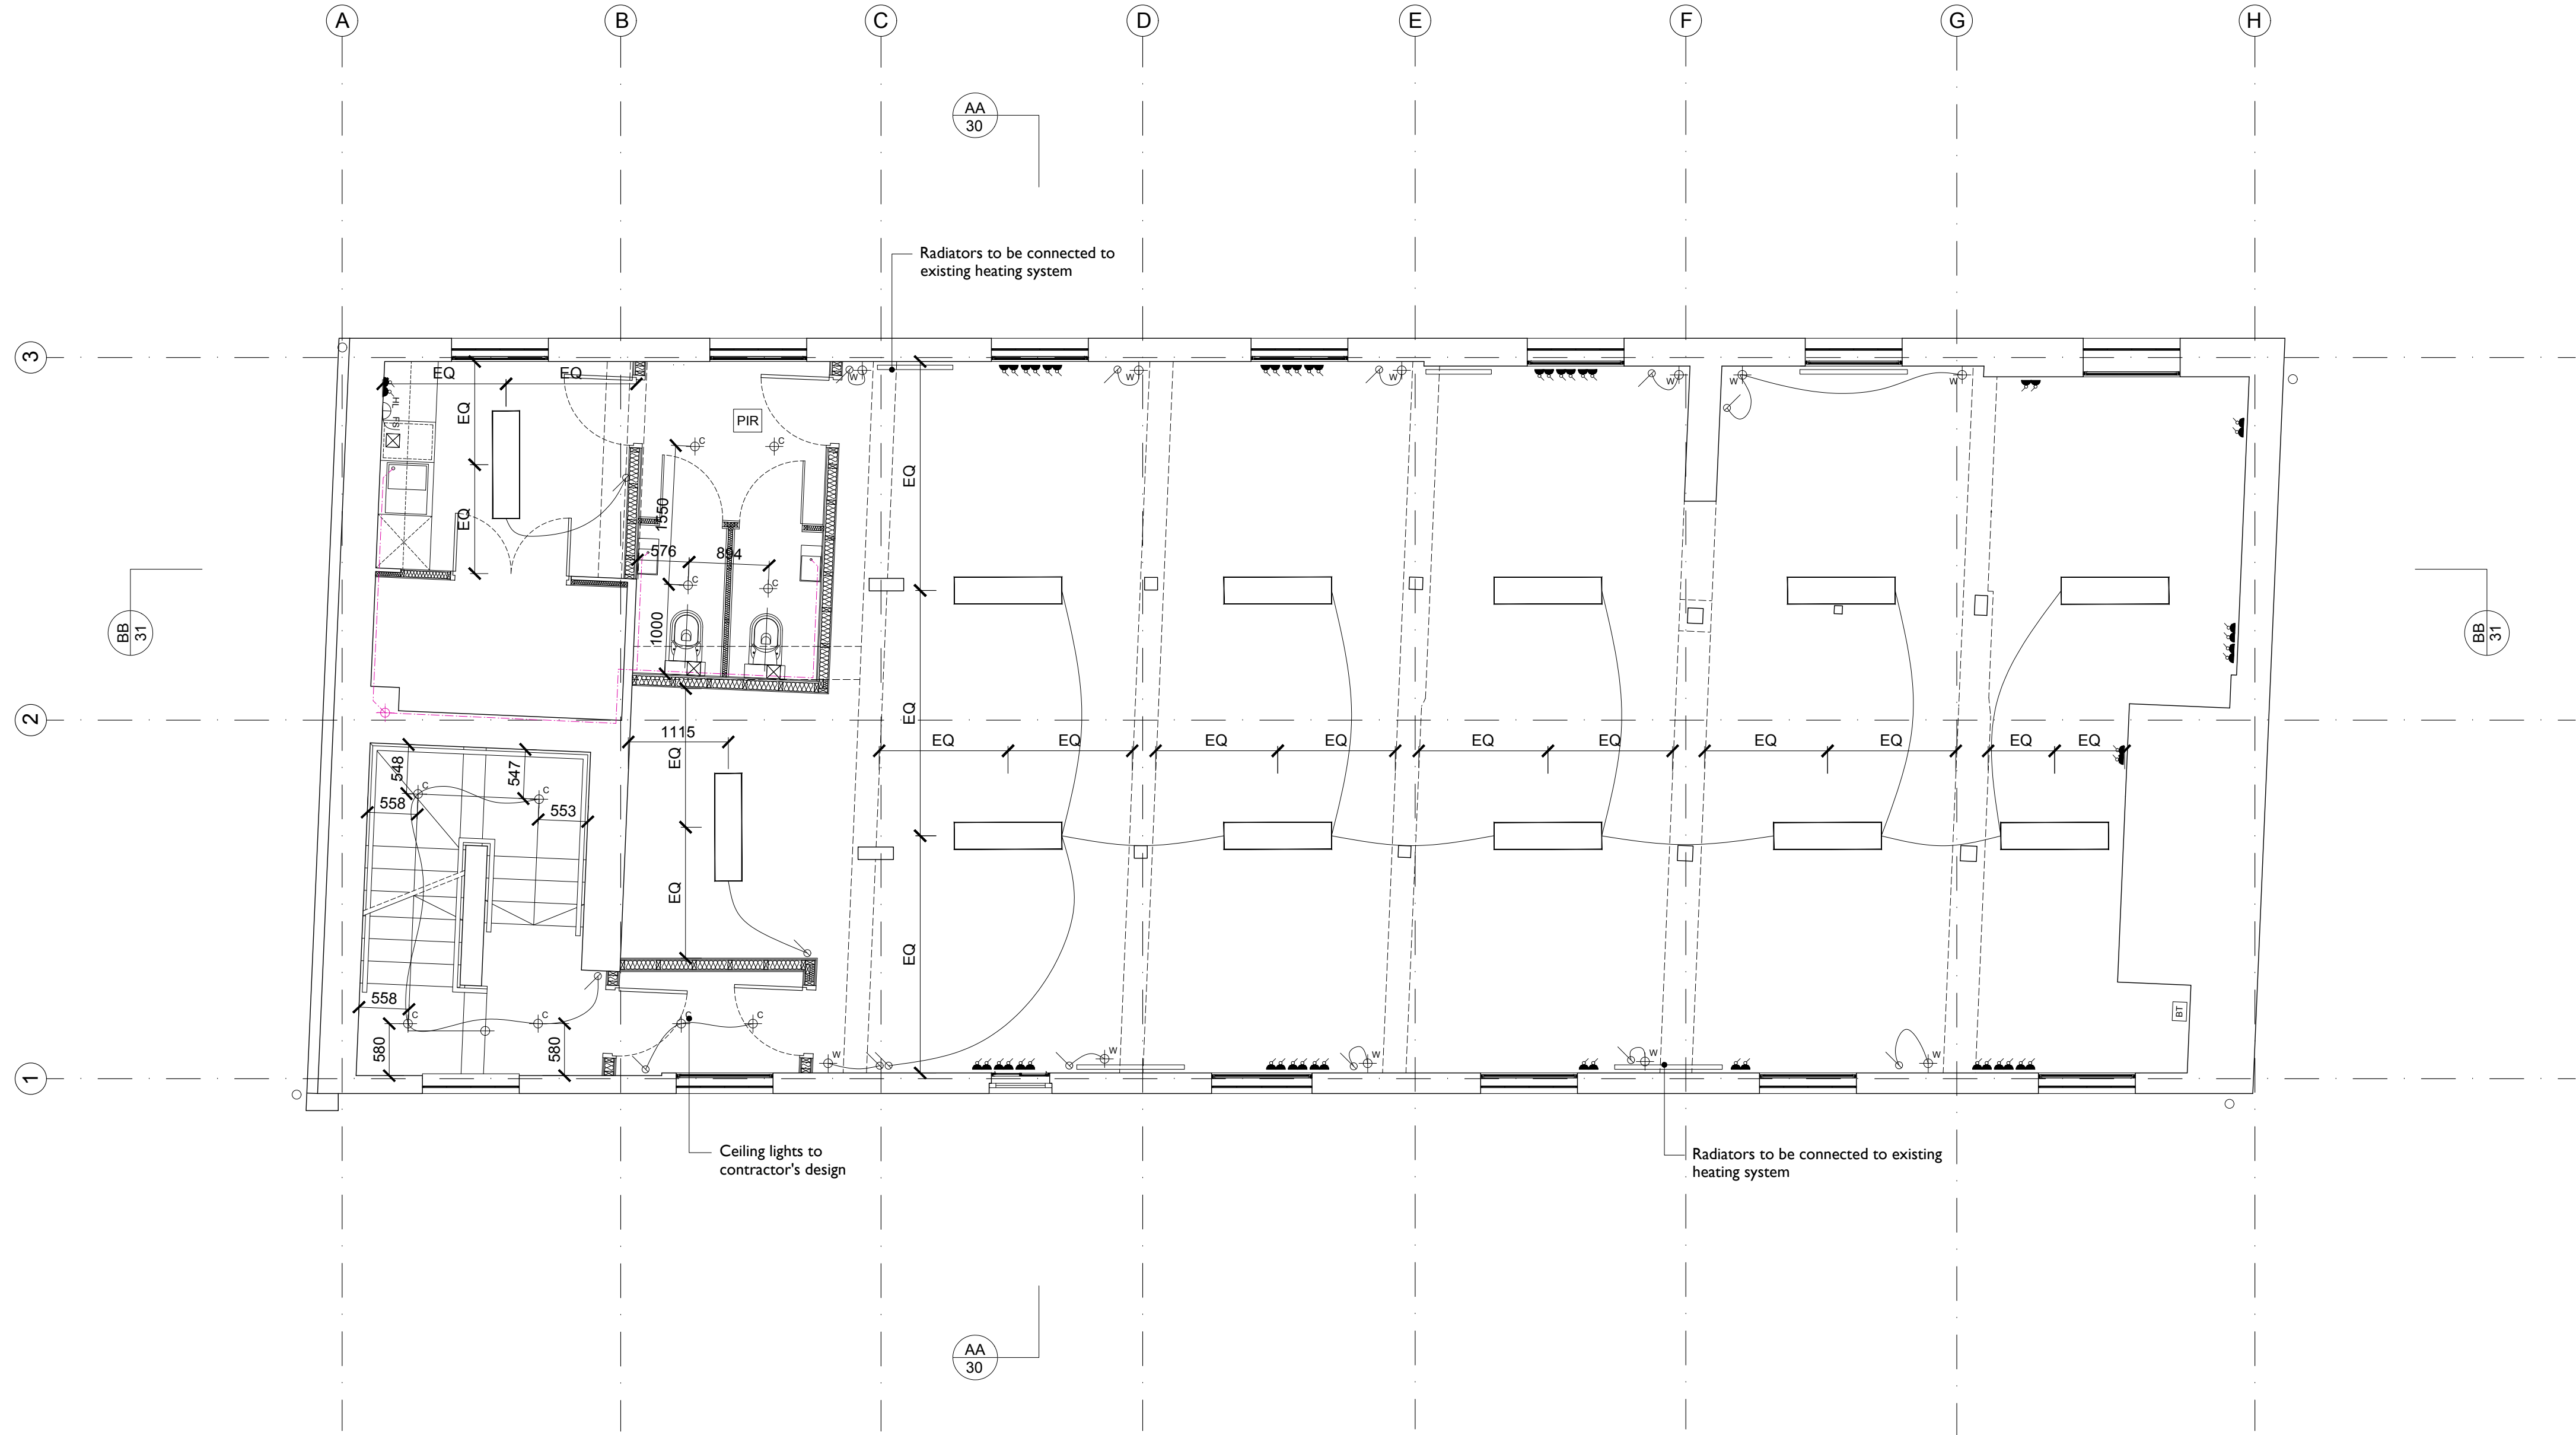

01 First Floor Layout plan



LAMPENWELT
Ceiling mounted LED light
or similar approved



ARCHIO
Black LED wall mounted lamp Rocco, cube-shaped
or similar approved

02 Track lighting sample