


The original of this plan was produced in colour, a monochrome copy should not be relied on.

Temporary ground protection,
see section 6.3.3 of BJUFC report.

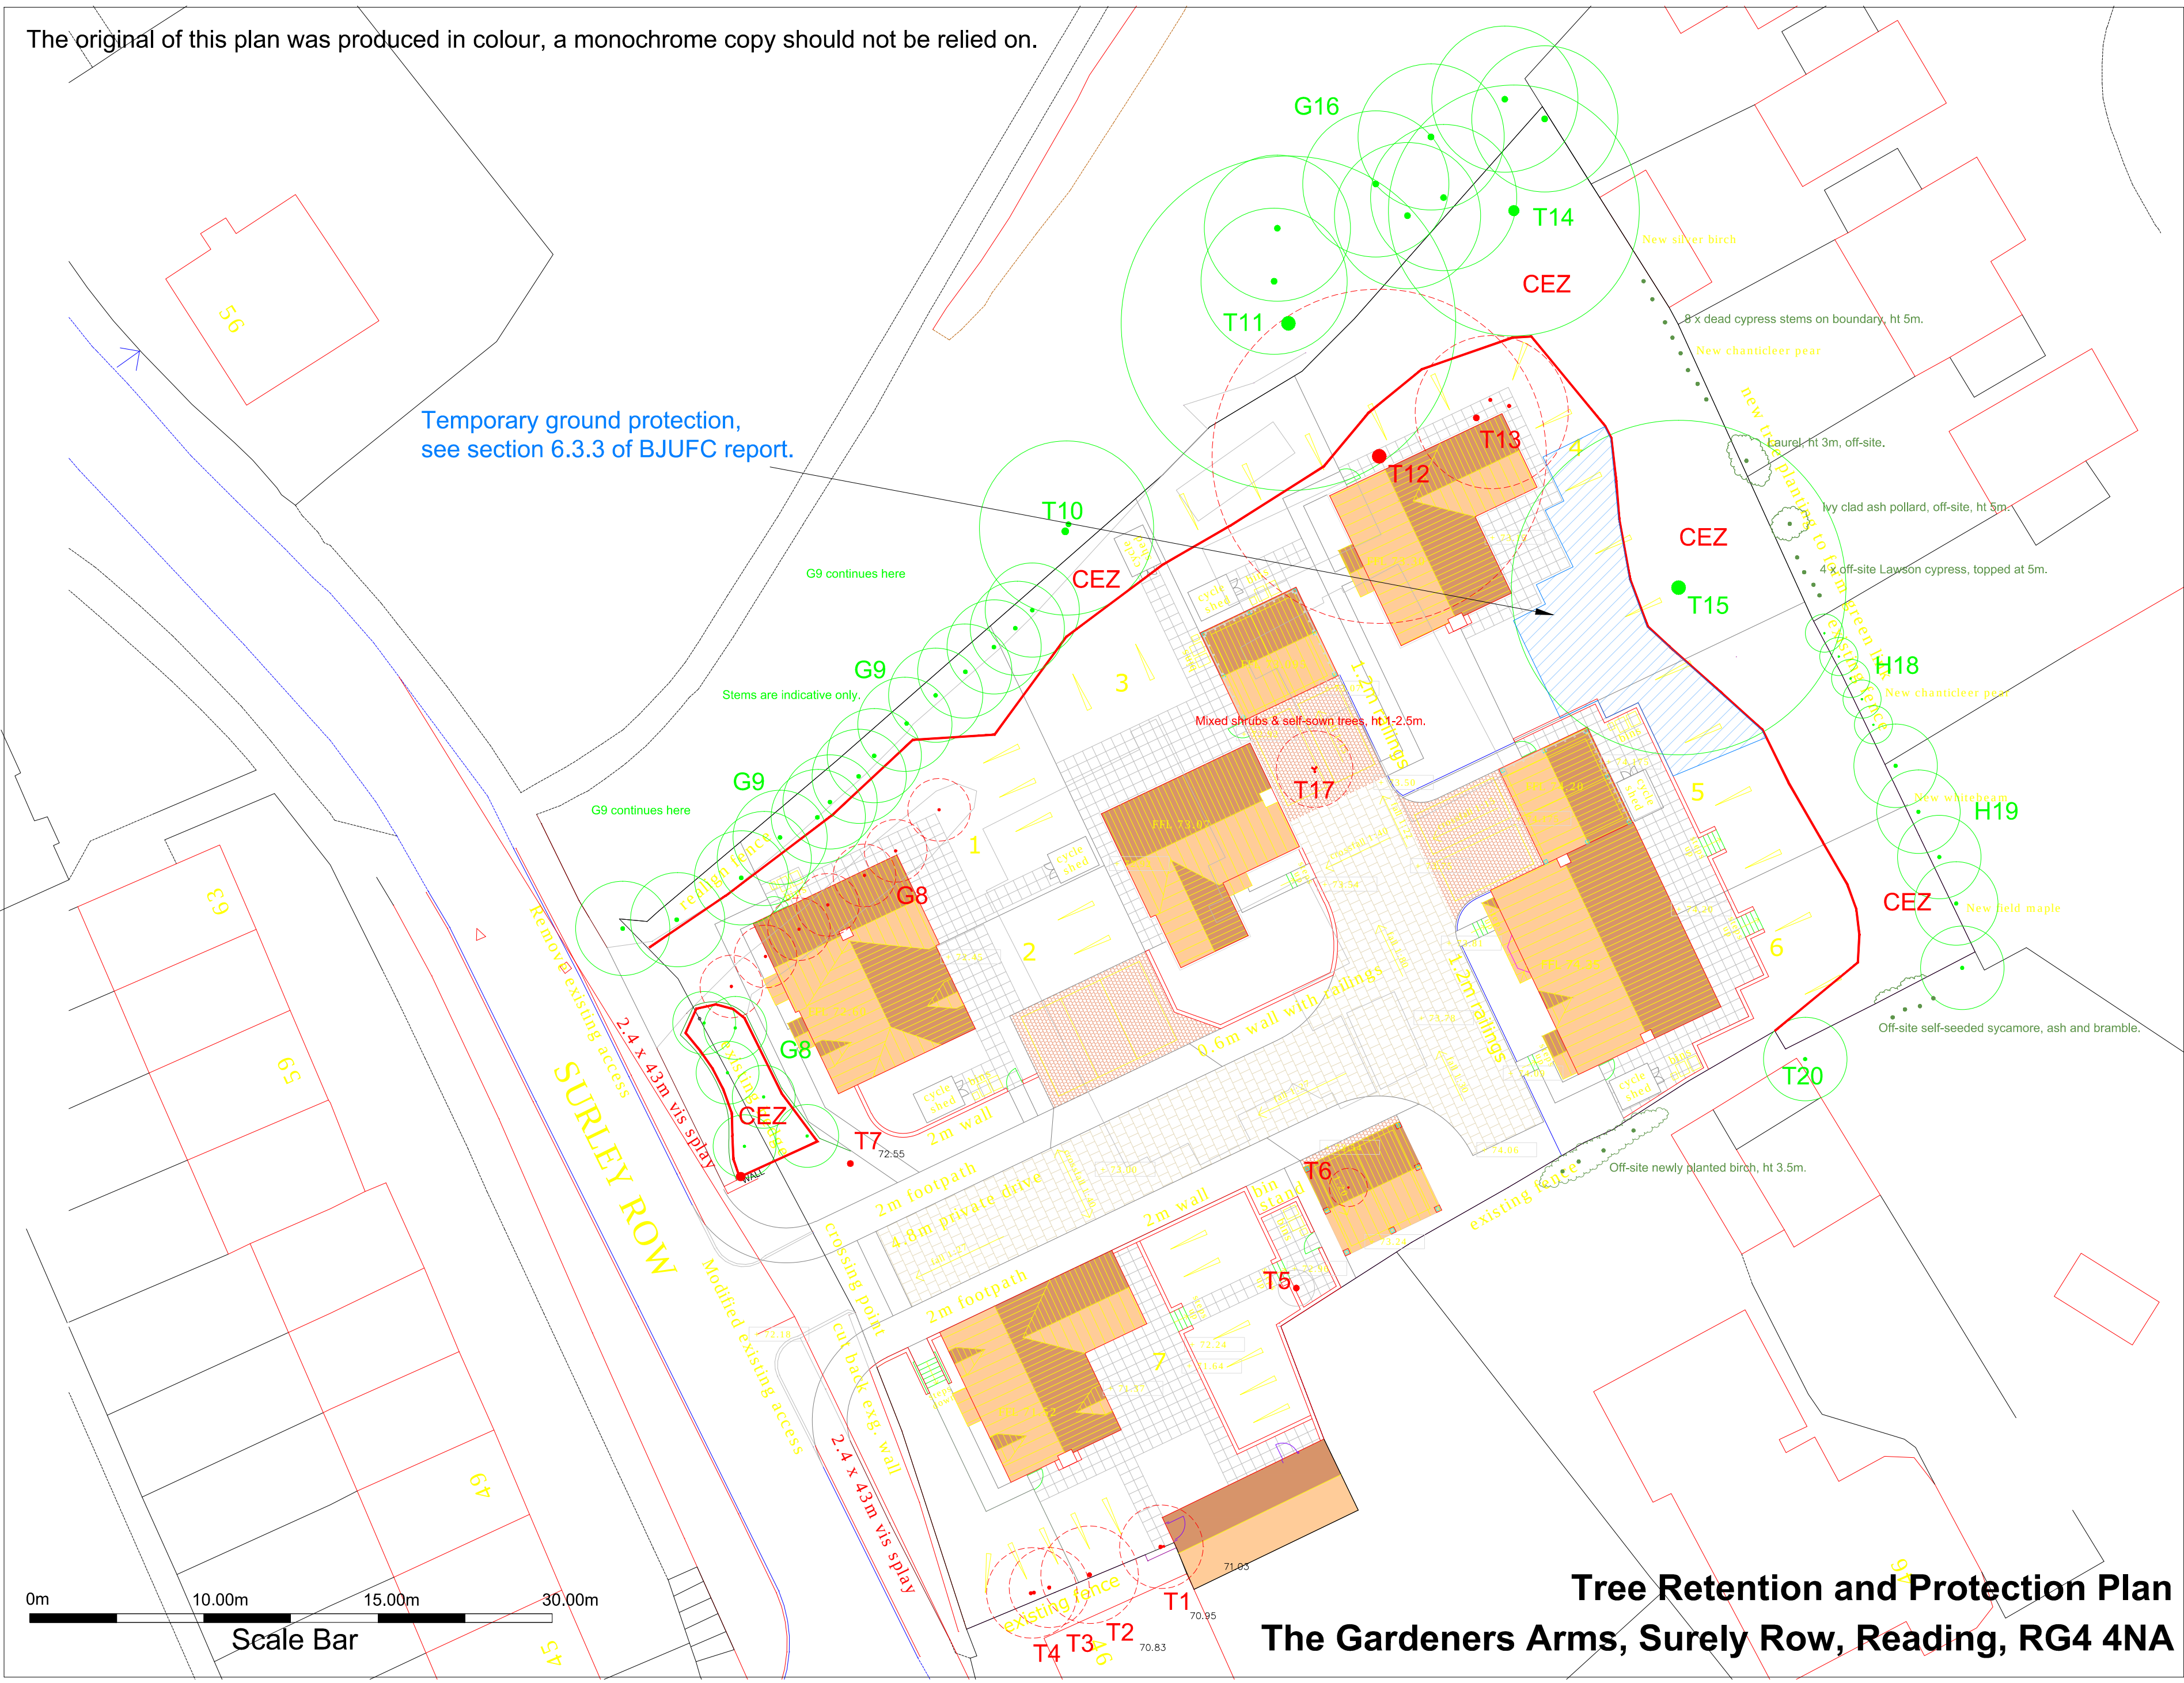


- Key: -
- Tree Protection Fence
 - CEZ Construction Exclusion Zone
 - Root Protection Areas (RPA)
 - T1 Trees removal for safety
 - T1 Trees removed for development
 - Temporary ground protection

Note:
New underground services may require changes to this plan.

North

B. J. Unwin Forestry Consultancy,
Parsonage Farm,
Longdon,
Tewkesbury,
GL20 6BD
Tel: 01684 833538
Email: jim@bjunwin.co.uk
Web: www.bjunwin.co.uk

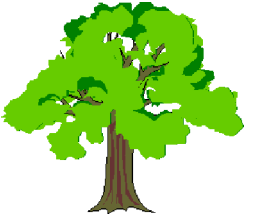

© B.J.Unwin Forestry Consultancy

Client: **Caldecotte Group**

Site: **The Gardeners Arms,
Surely Row, Reading, RG4 4NA**

Drawing Title: **Tree Retention and Protection Plan**

Scale: **1: 250 @ A2** Date: **June '20**

Drawn by: **NJJ**

Drawing No: **GARDARMTRP-JUN20**

Tree Retention and Protection Plan

The Gardeners Arms, Surely Row, Reading, RG4 4NA