


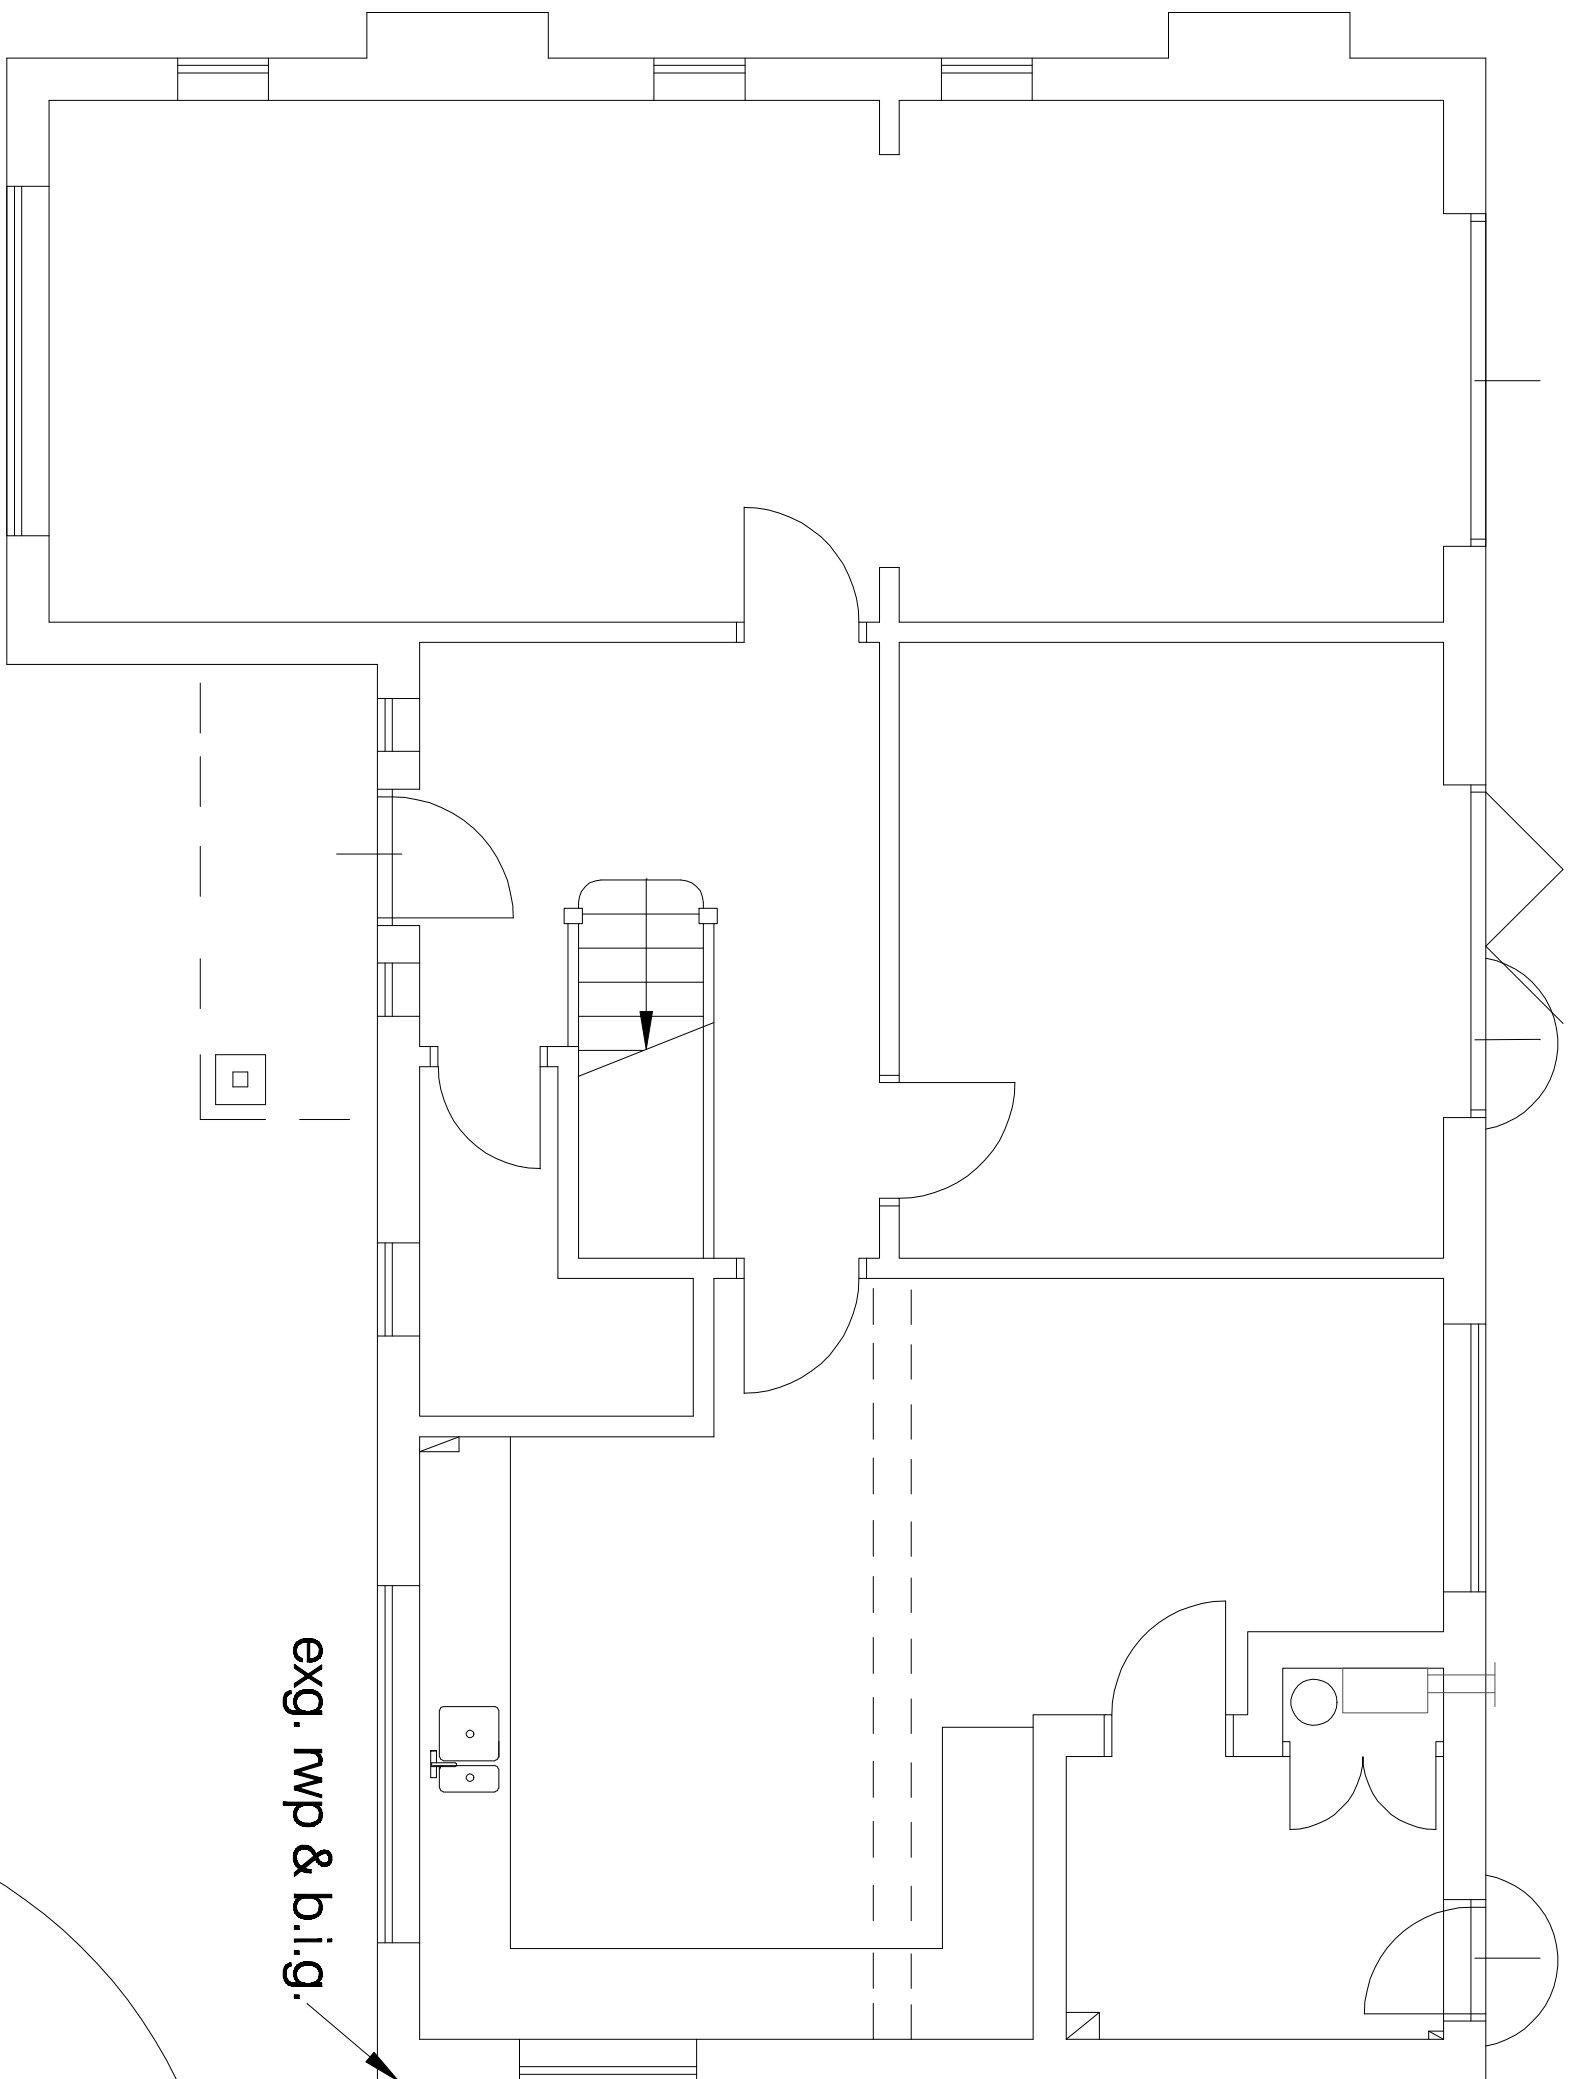


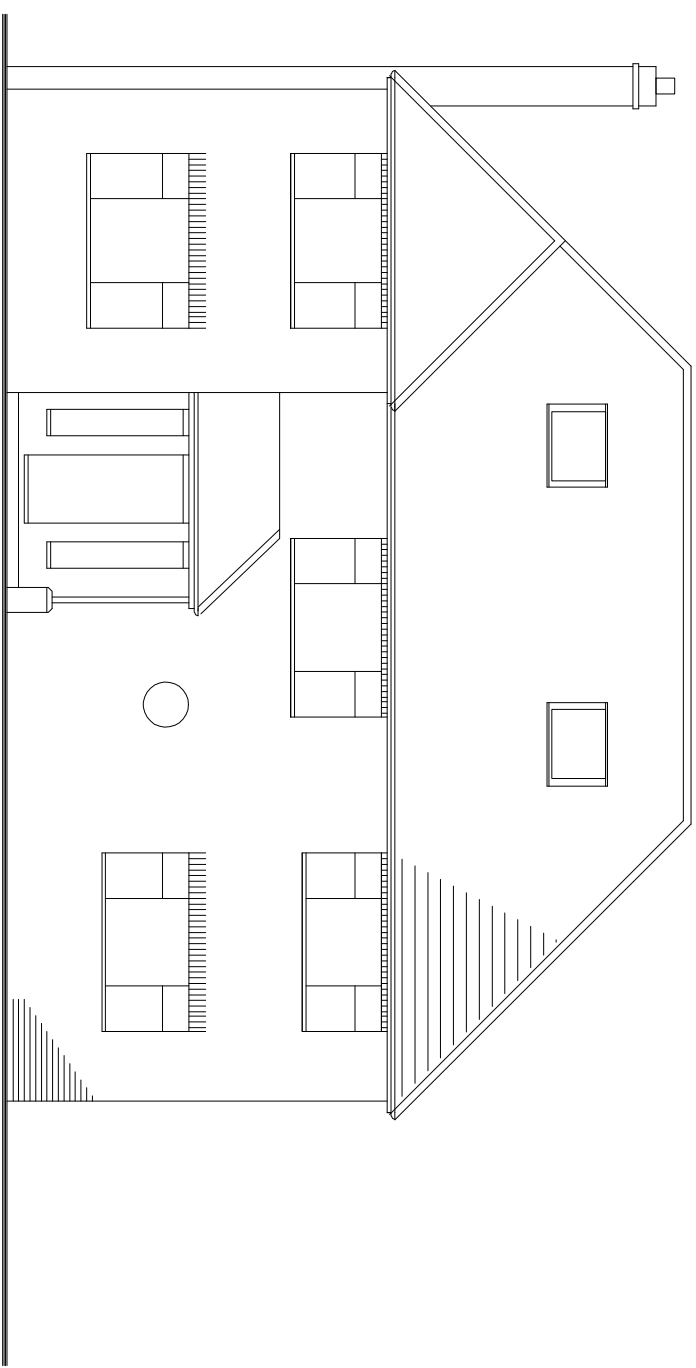


GROUND FLOOR

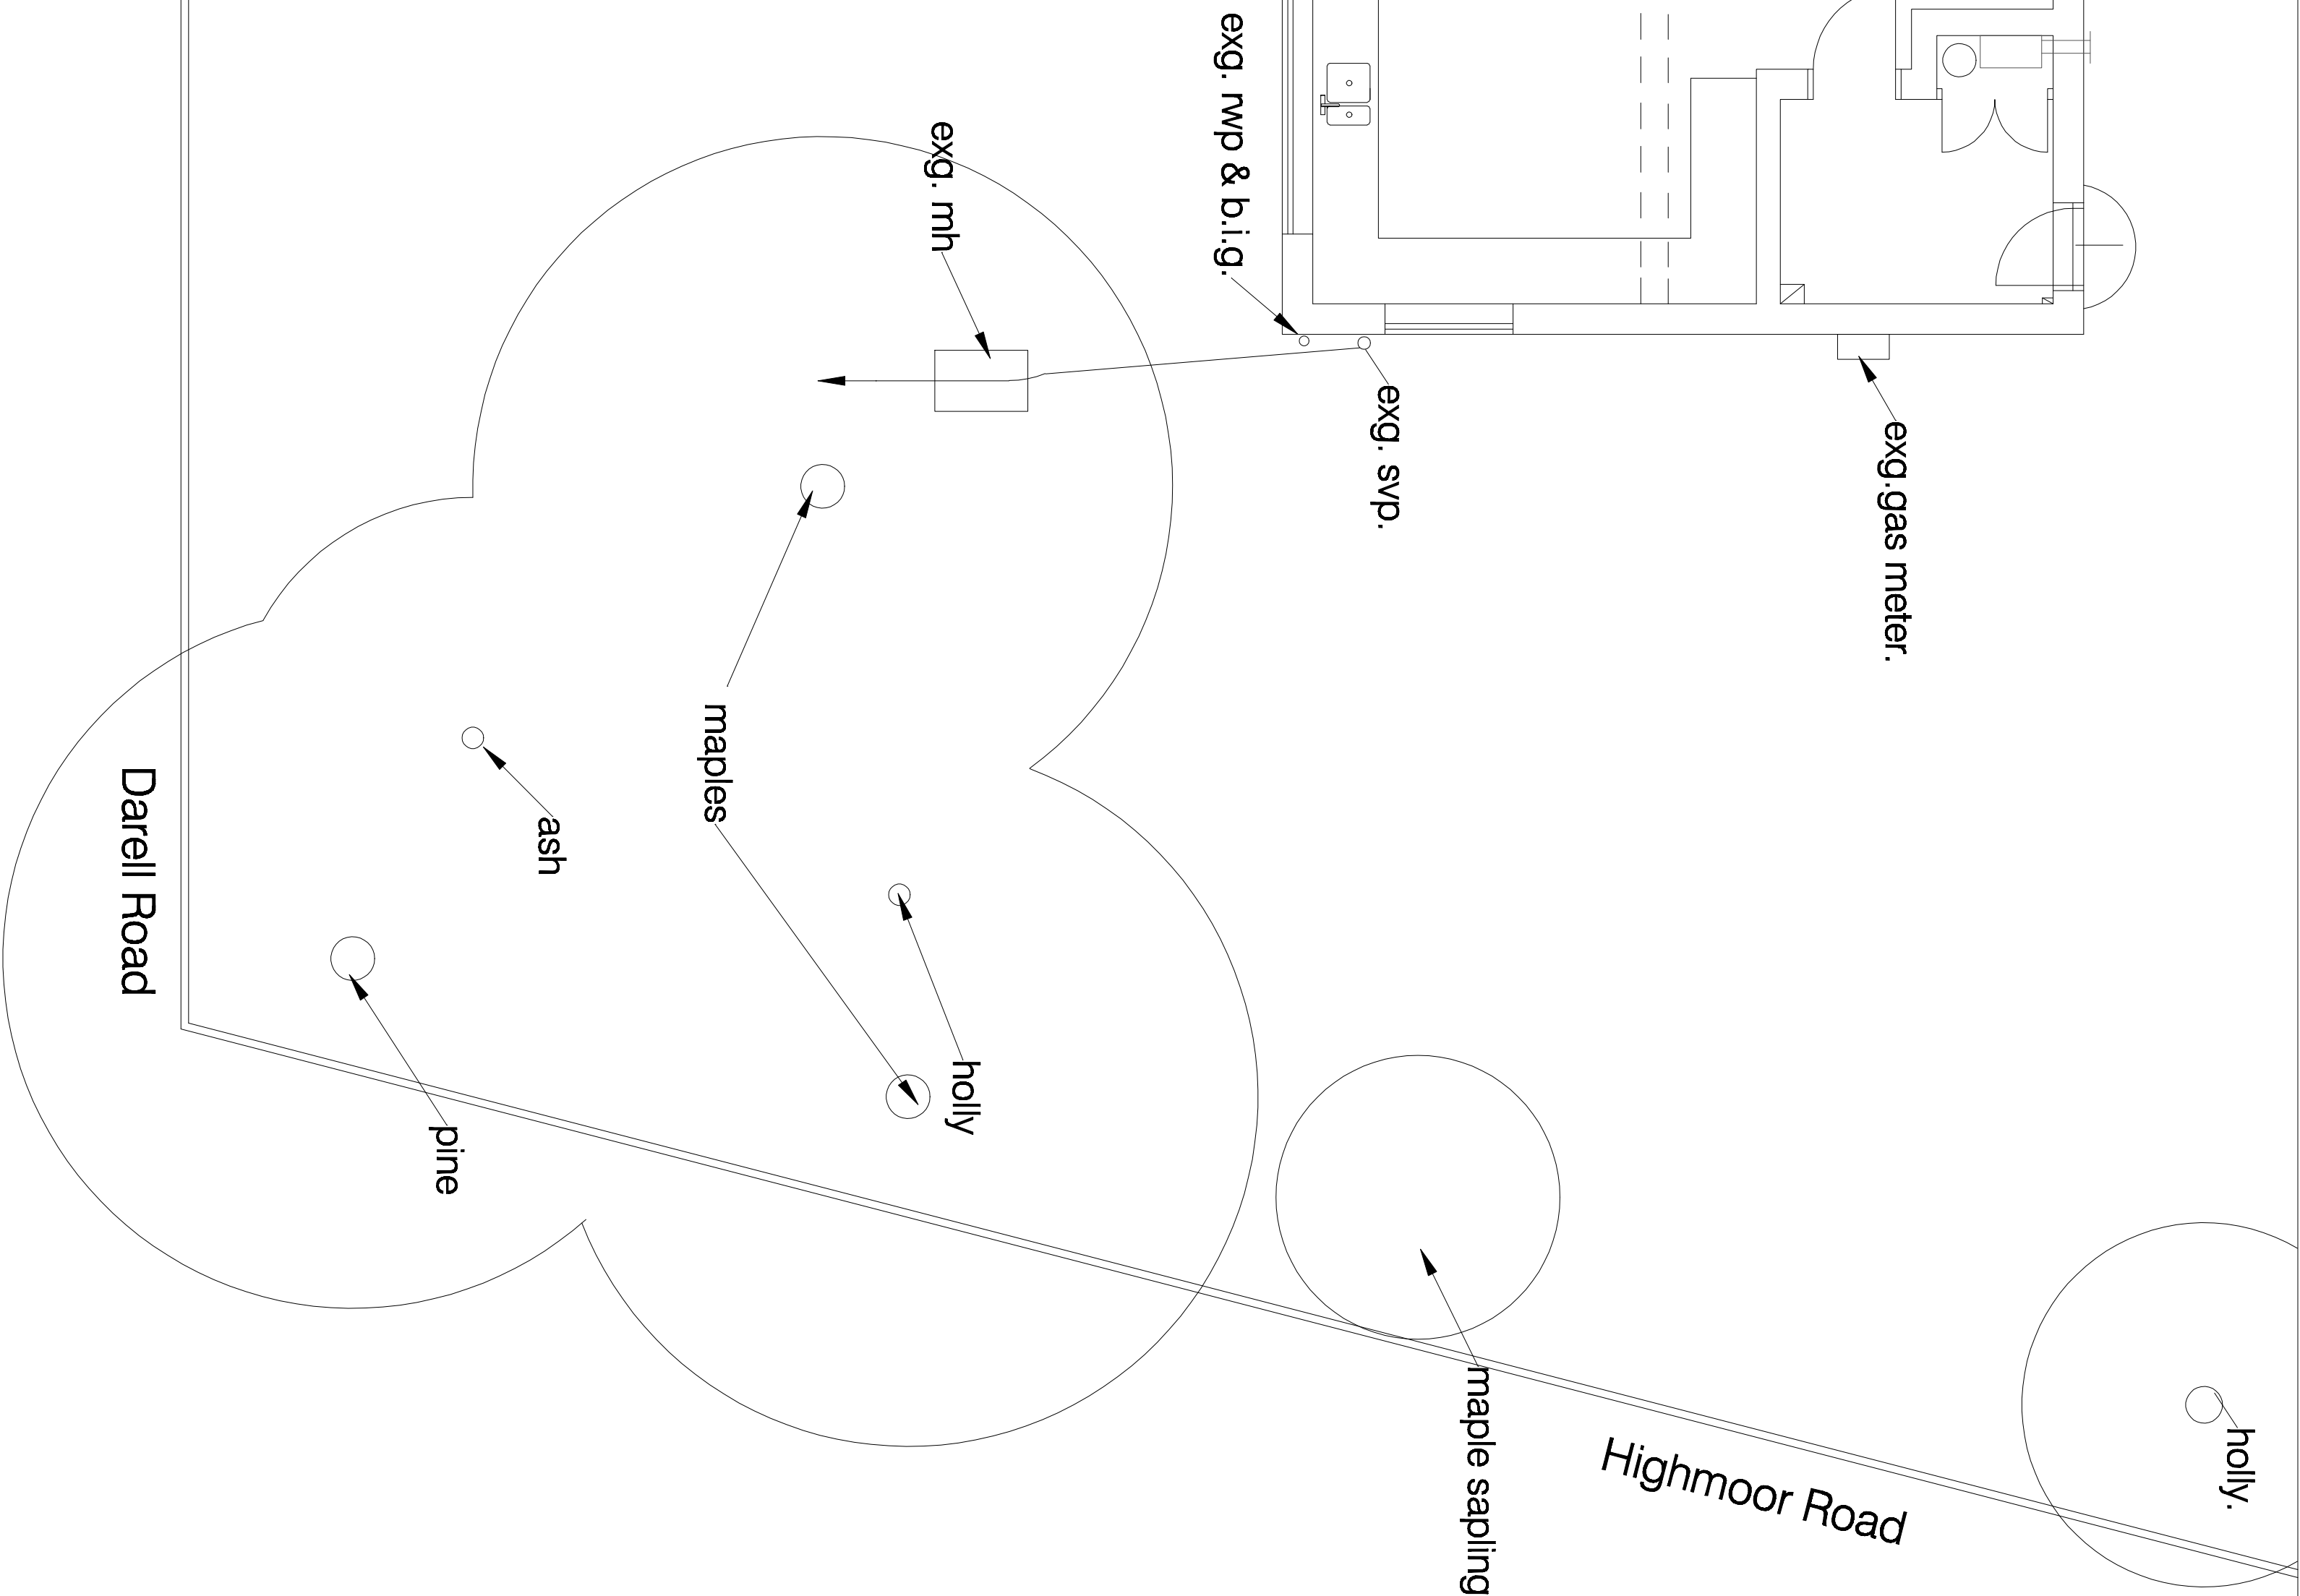

FRONT

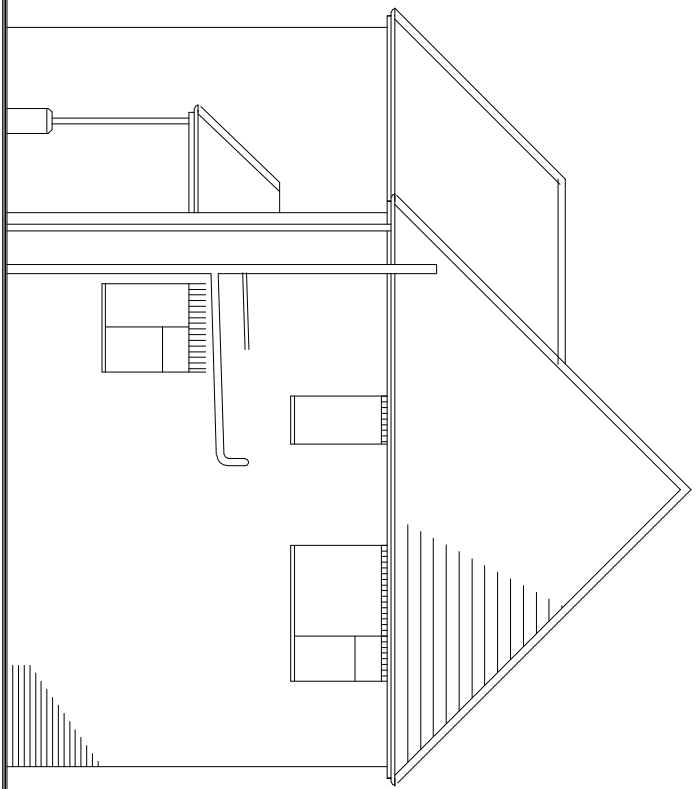

SIDE

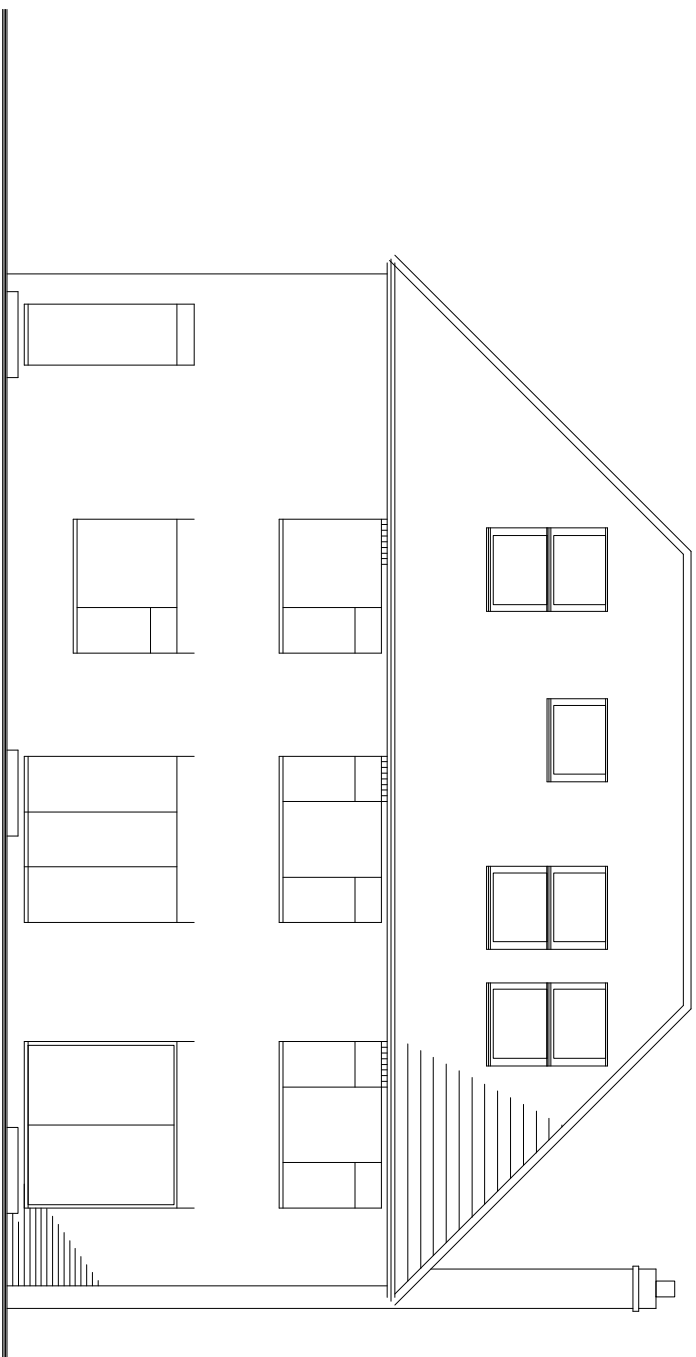

REAR

project

13 Darell Road

Caversham, Reading, Berkshire

for

Mr & Mrs Perkins

title

1:50 Ground Floor as Existing

Drawing no:

1283 / 1 / b

M D Howlett

architectural consultant

11 Prospect Street, Caversham, Reading

Berkshire RG4 8JB. Tel/Fax: 0118 947 7117

Email: pmaraic@globalnet.co.uk

Date: April 2020

0 1 2 metres (1:50 on A1)

Revision a: Boundaries redrawn, May 2020.
Revision b: Trees clarified, May 2020.

1:100 ELEVATIONS

0 1 2 metres (1:100 on A1)