



GENERAL

1. THIS DRAWING IS TO BE READ IN CONJUNCTION WITH ALL OTHER SPECIALISTS DRAWINGS.
2. SCALED DIMENSIONS ARE NOT TO BE USED FOR CONSTRUCTION.
3. ALL DIMENSIONS ARE TO BE CHECKED & VERIFIED ON SITE BEFORE CONSTRUCTION.
4. FOR NEW BUTTRESSES SETTING OUT SEE ALSO DRGS SO2 & SO3.

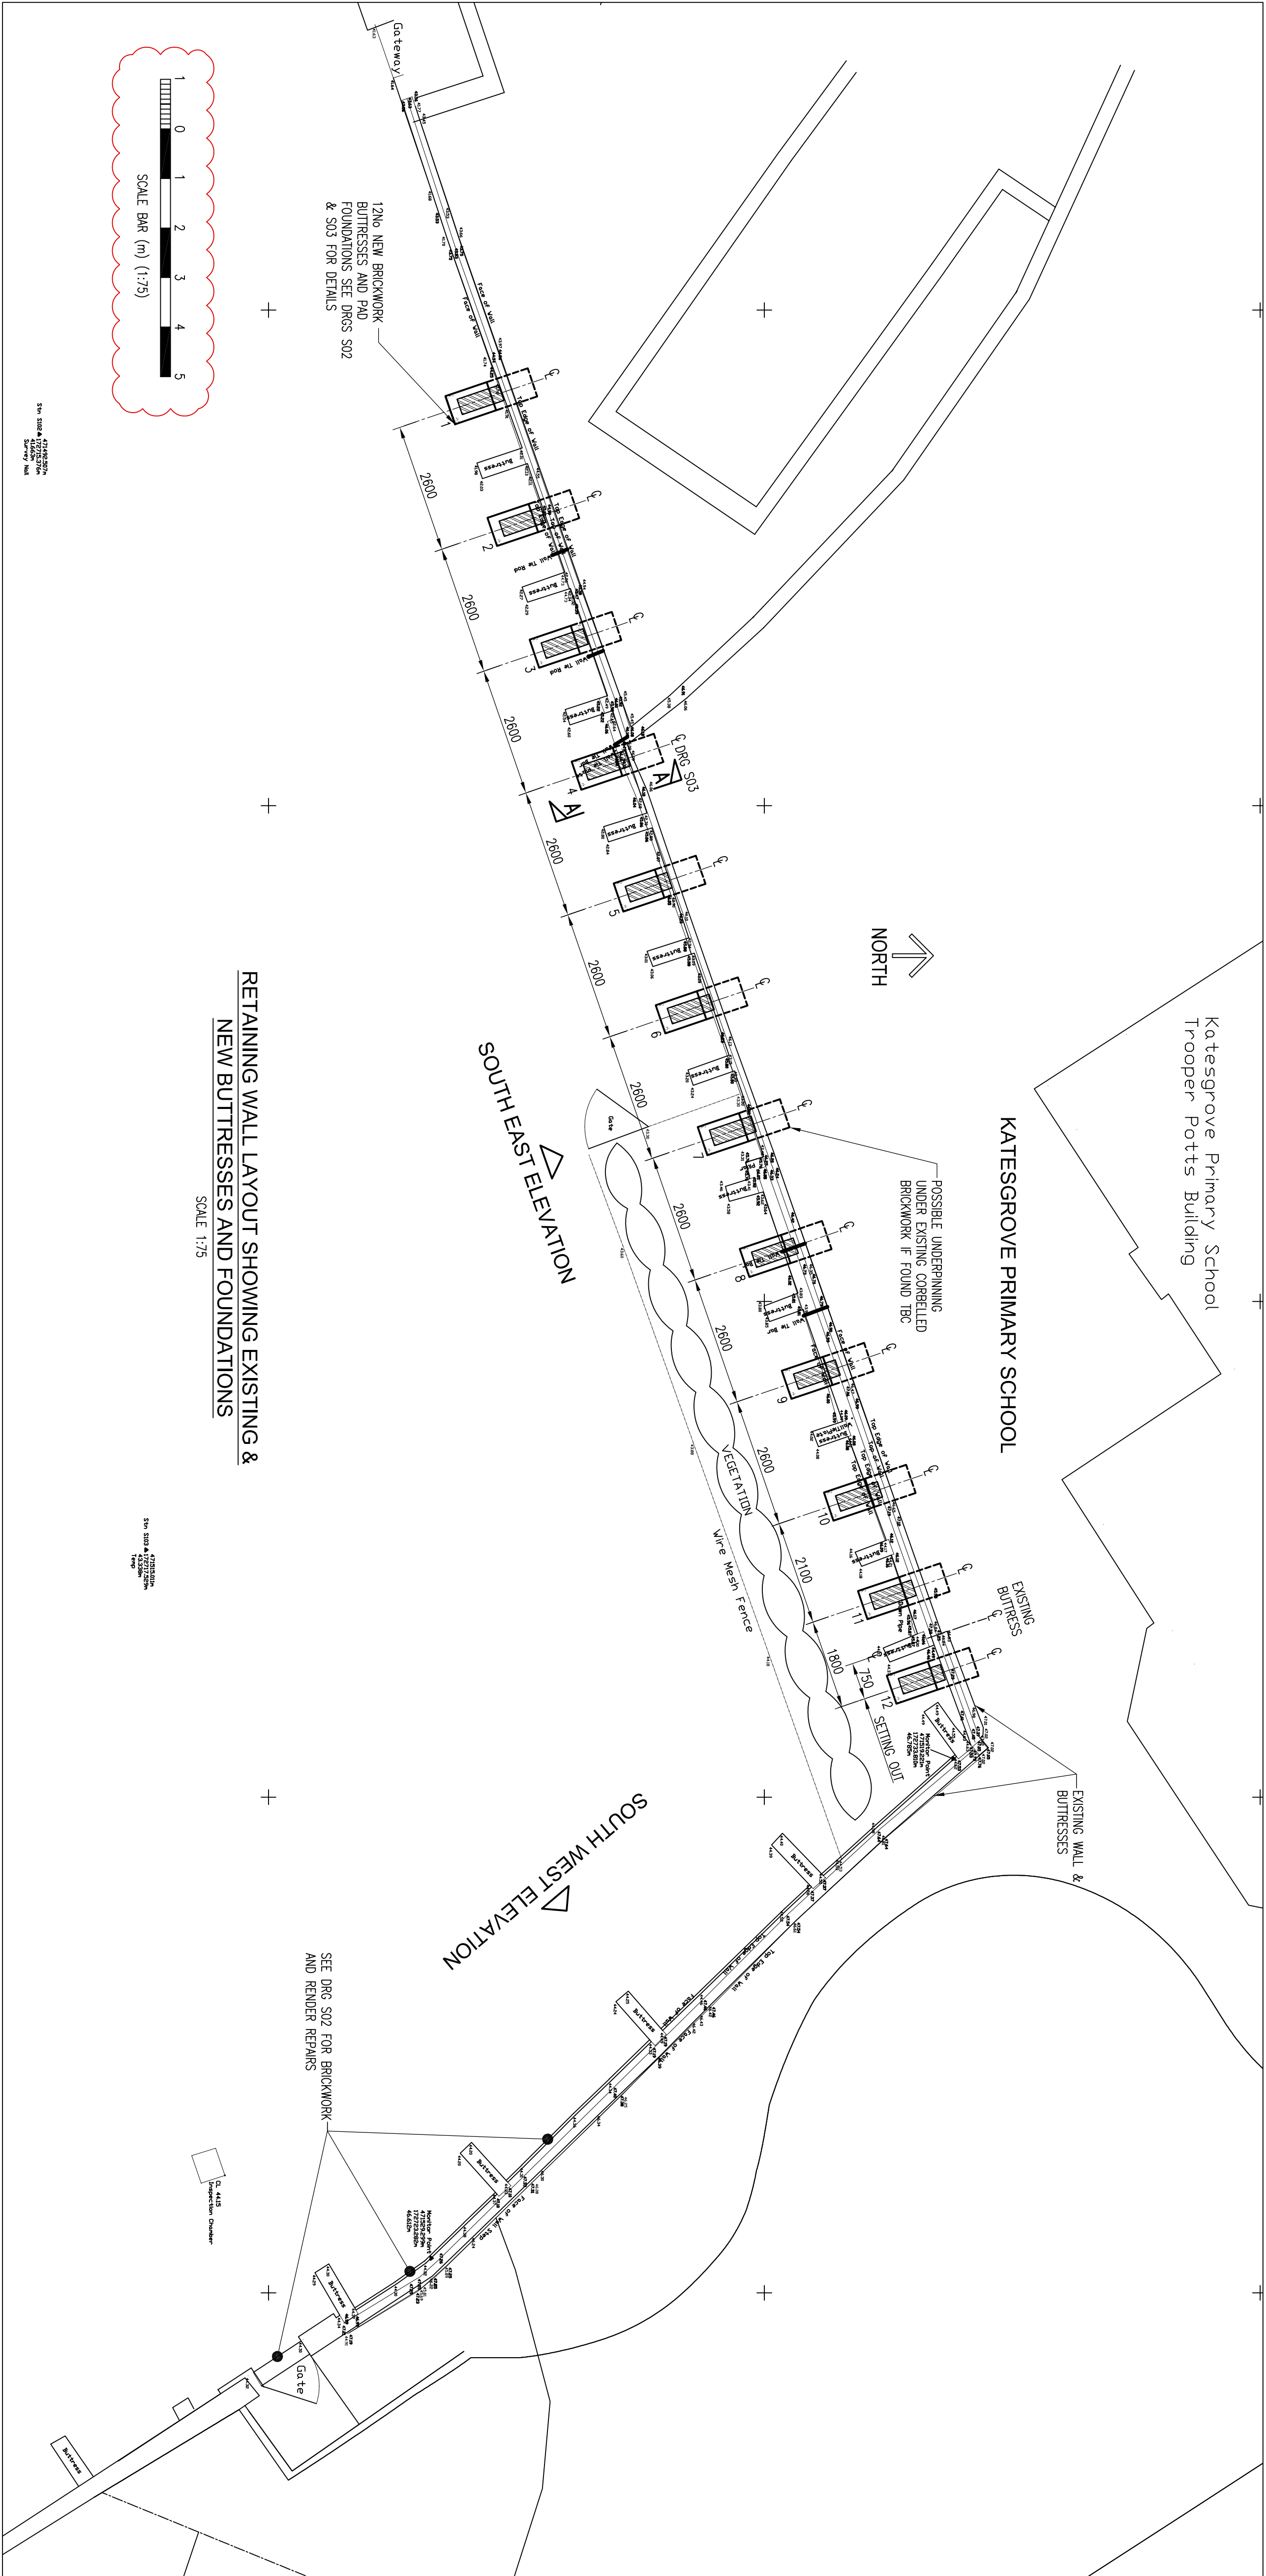


RETAINING WALL LAYOUT SHOWING EXISTING & NEW BUTTRESSES AND FOUNDATIONS

SCALE 1:75

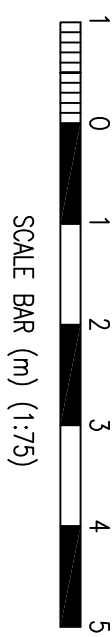

5m SCALE BAR (1:75) Survey Map

5m SCALE BAR (1:75) Survey Map

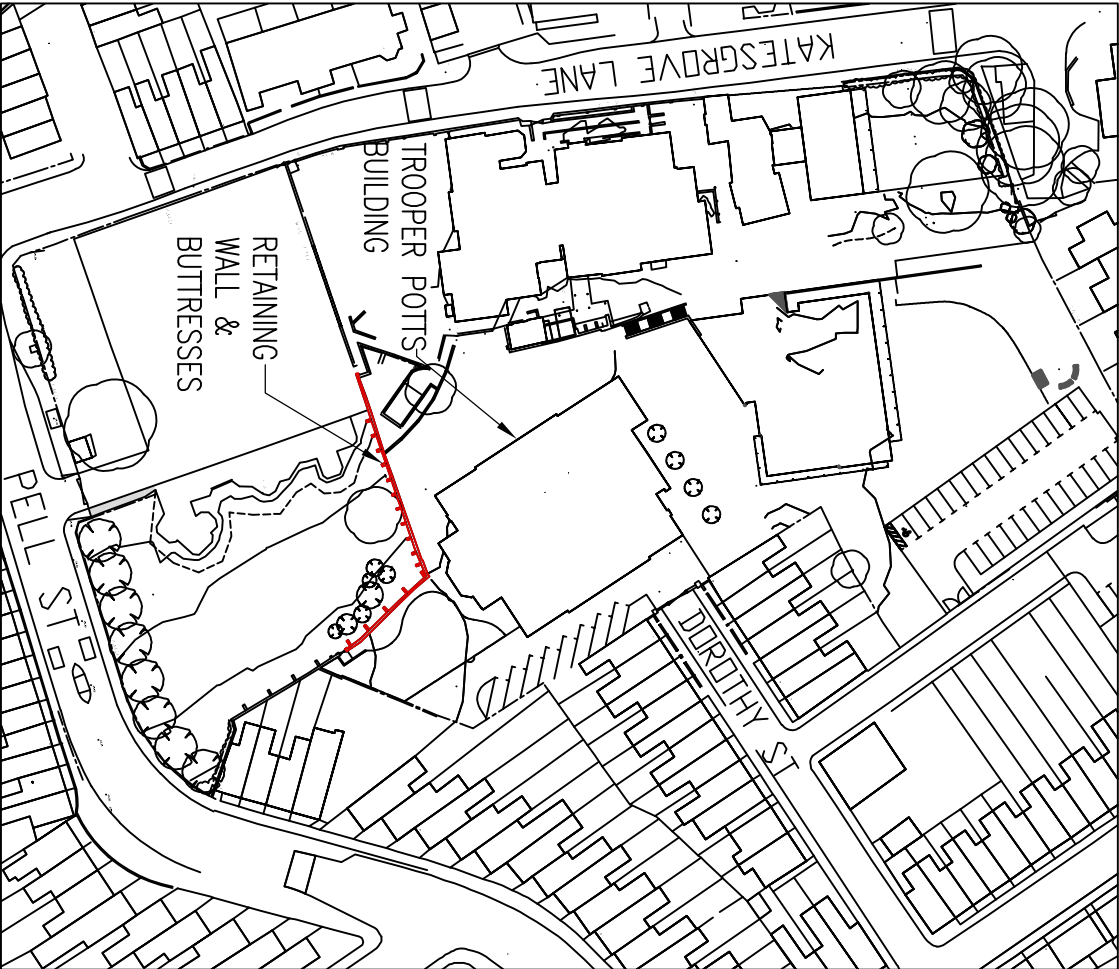

KEY PLAN - KATESGROVE PRIMARY SCHOOL, RG1 2NL

BILLING

Notes	
1	This drawing is © copyright Hampshire County Council 2019. No unauthorised reproduction of any kind is permitted.
2	No Dimensions to be added from this drawing
3	This map is reproduced from Ordnance Survey, on behalf of the controller of Her Majesty's Stationery Office & Crown copyright. Unauthorised reproduction infringes Crown copyright and may (100019180) (2010)

Rev	Description	Date	By
P1	BILLING	05.06.20	JG
P2	BILLING - SCALE BAR ADDED	06.08.20	JG

Hampshire County Council		Reading SURVEY SERVICES		HCC Property Services, Three Minsters House, 76 High Street, Winchester SO23 8UL. Tel: (01962) 847801	
PROJECT READING BOROUGH COUNCIL KATESGROVE PRIMARY SCHOOL RETAINING WALL REPAIRS		SHEET CONTENTS RETAINING WALL PLAN LAYOUT		DRAWING No. E04836-S-01 FILE REF. File Name	
SCALE AS SHOWN @A1	DATE MAY 20	DRAWN JG	CHKD MI	REVISION P2	