


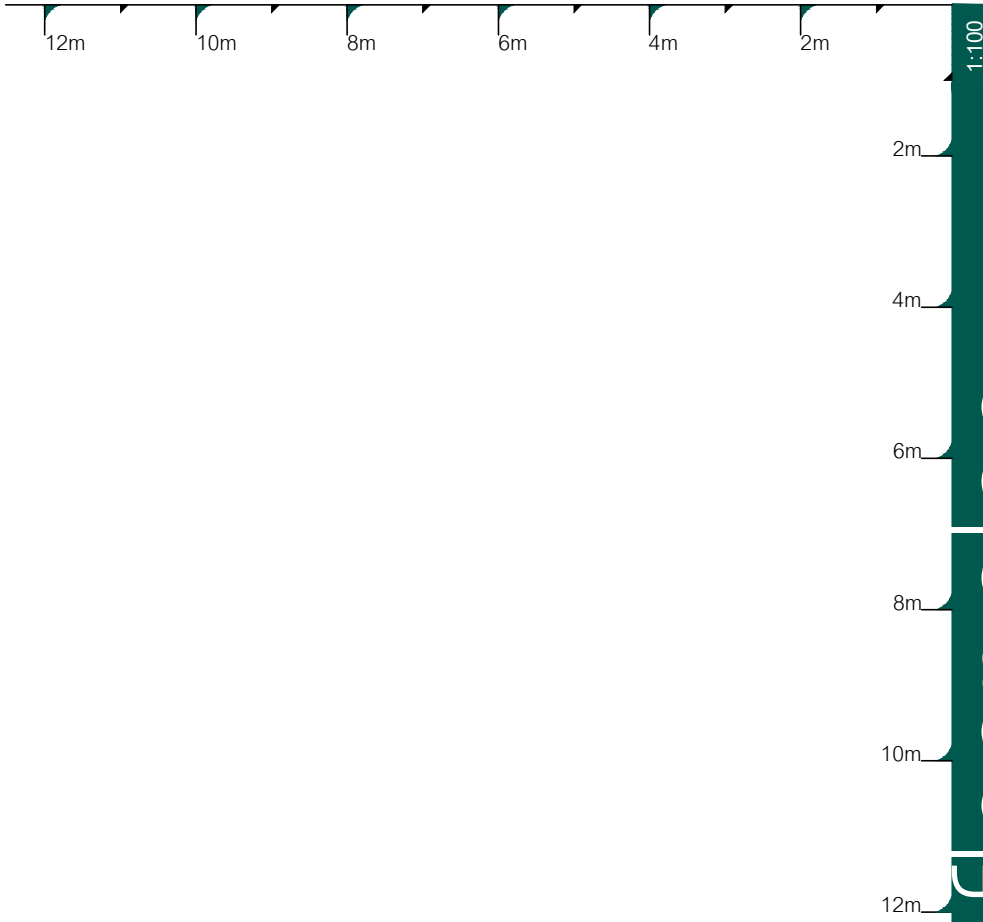


ELSTREELAND

Copyright © 2020 DHA Architecture Ltd. All rights reserved. Limited reproduction and distribution permitted for the sole purpose of the planning of this named development only.
Ordnance Survey data © Crown Copyright. All rights reserved. Licence number 100042157.
Do not scale other than for Local Authority Planning purposes.



apartment block second floor plan

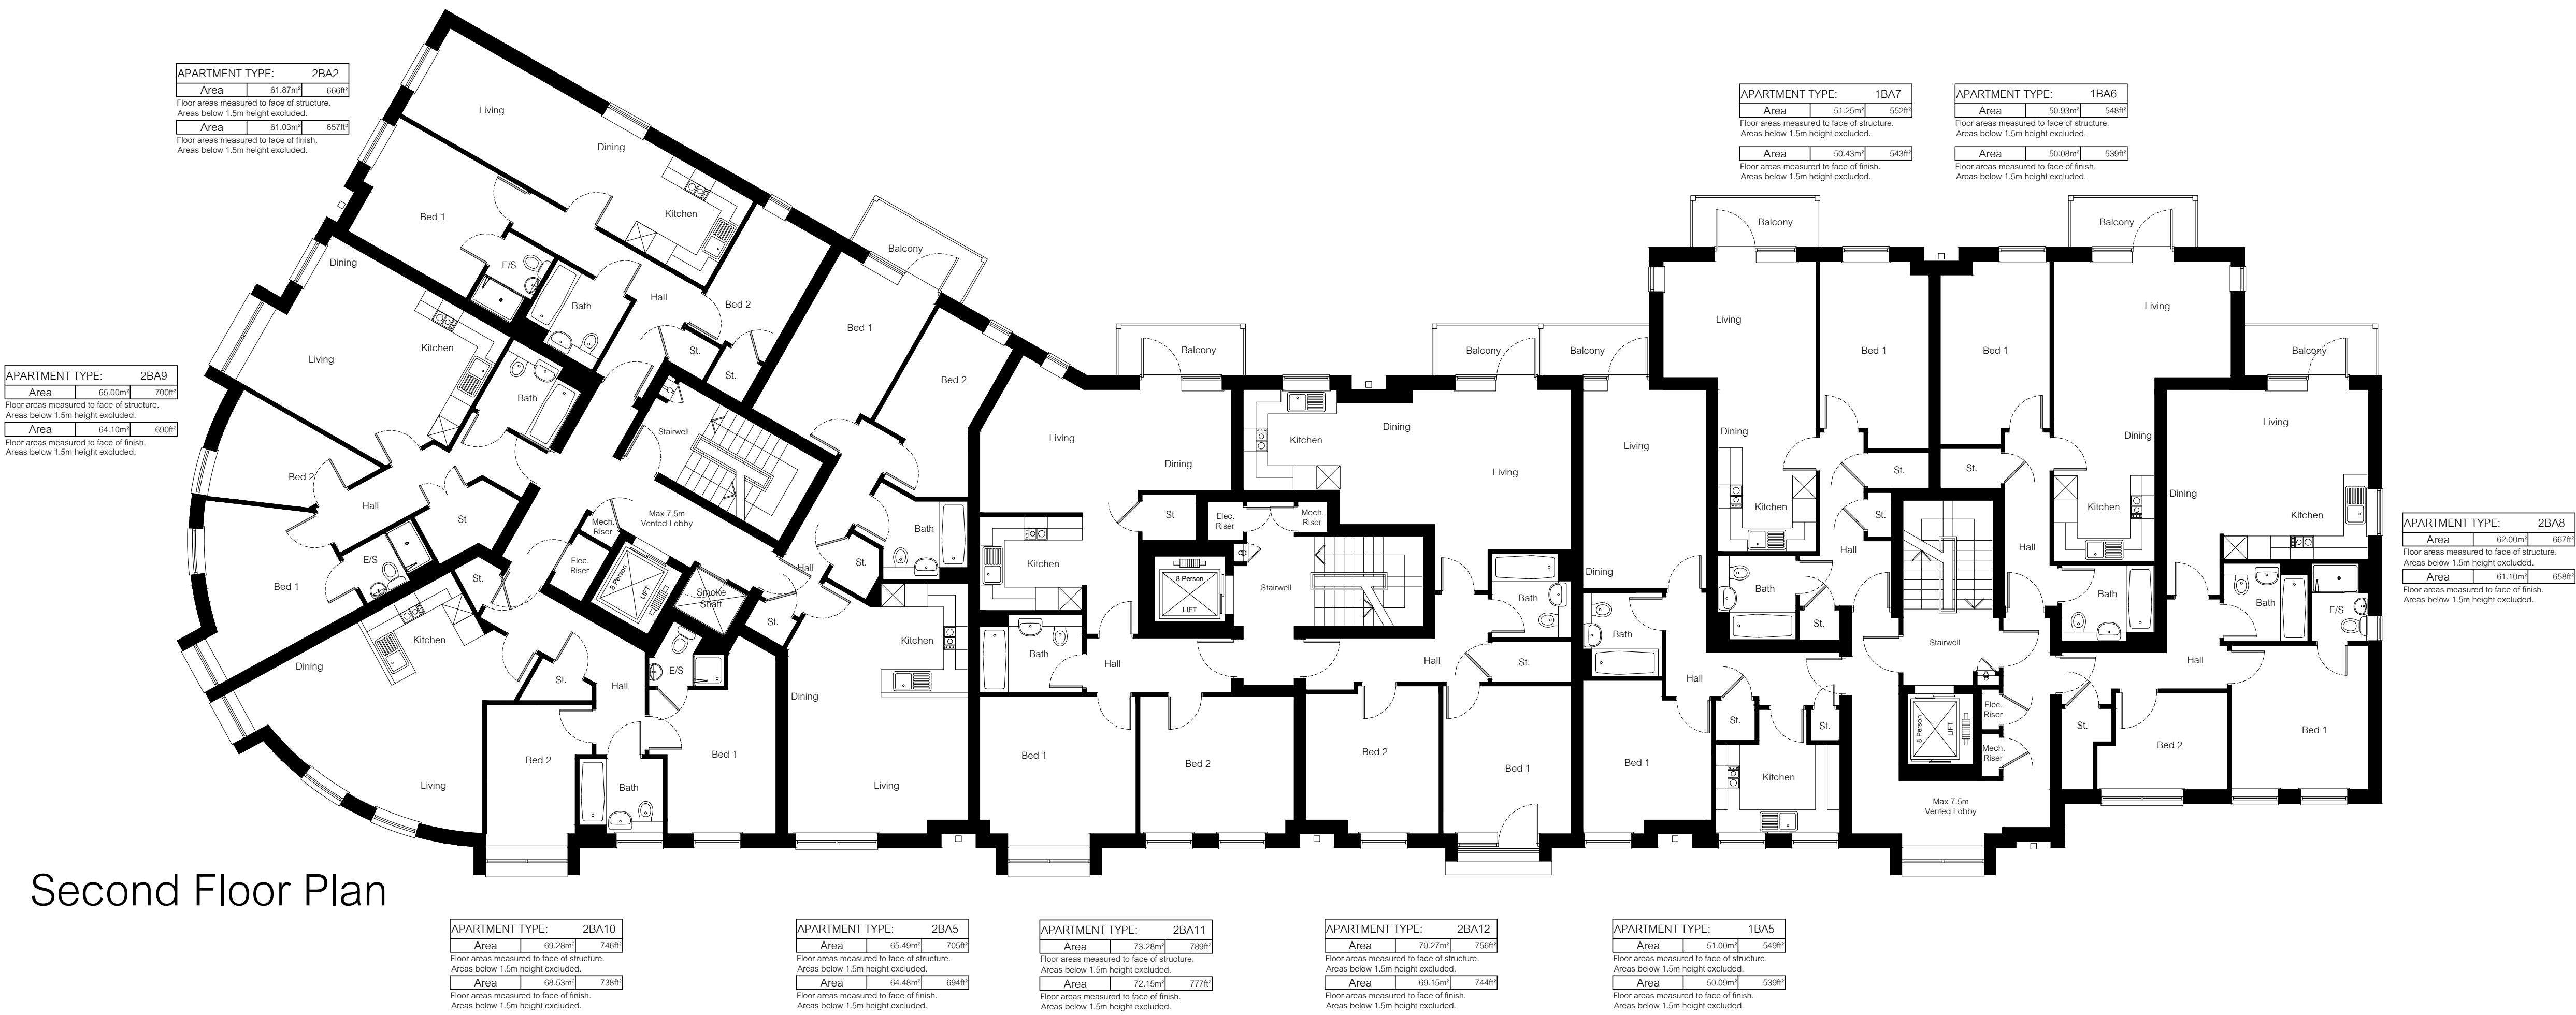

Second Floor Plan



dha architecture ltd

Brooklands Farm Business Park
Bottle Lane
Binfield
Berkshire
RG42 5QX

t. 0118 934 9666
e. surname@dhaarchitecture.co.uk
w. www.dhaarchitecture.co.uk

45 coversham road, reading

Apartment Block
Second Floor Plan

06.10.2020 created
1:100 @ A1 scaling
JeH/KA contact

rev date by details

reference 121903-APT-P3

revision