



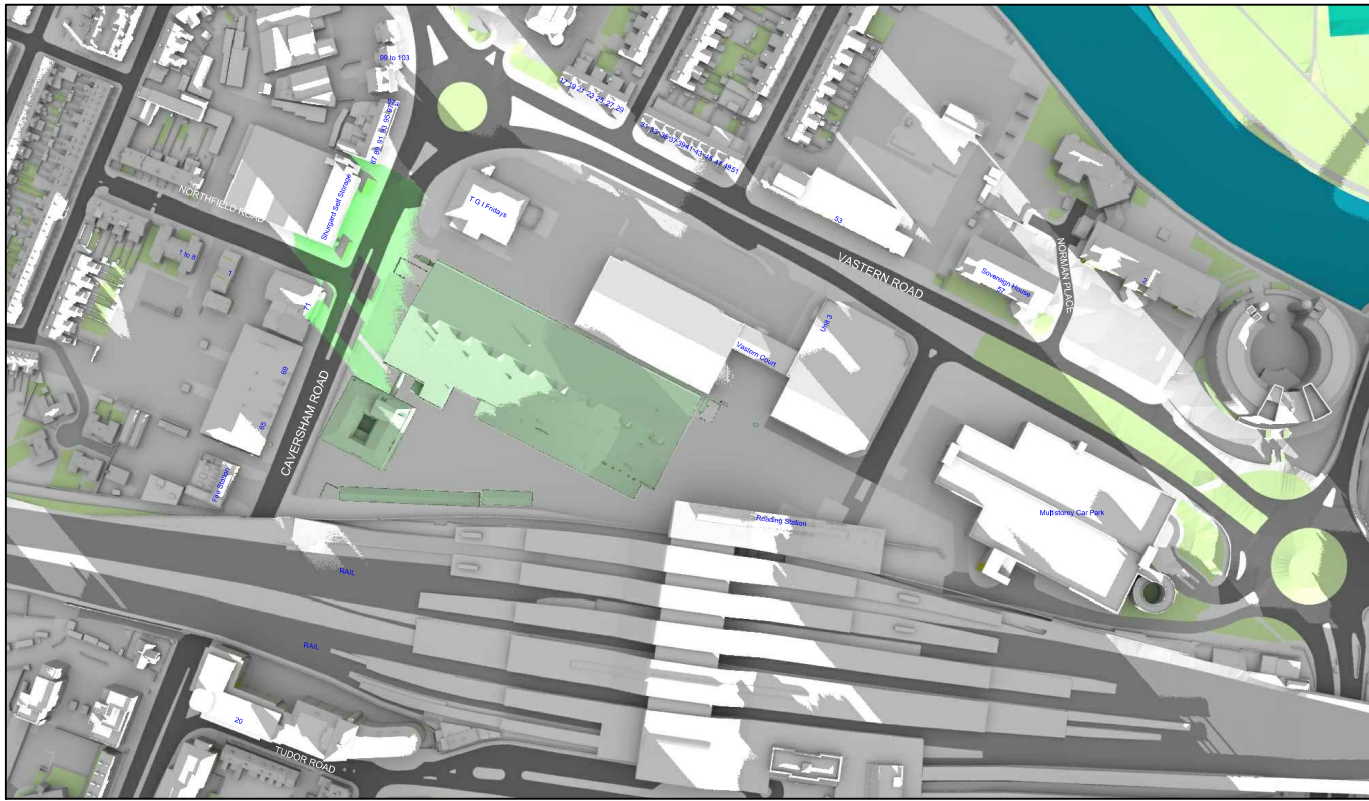


Existing 09:00am

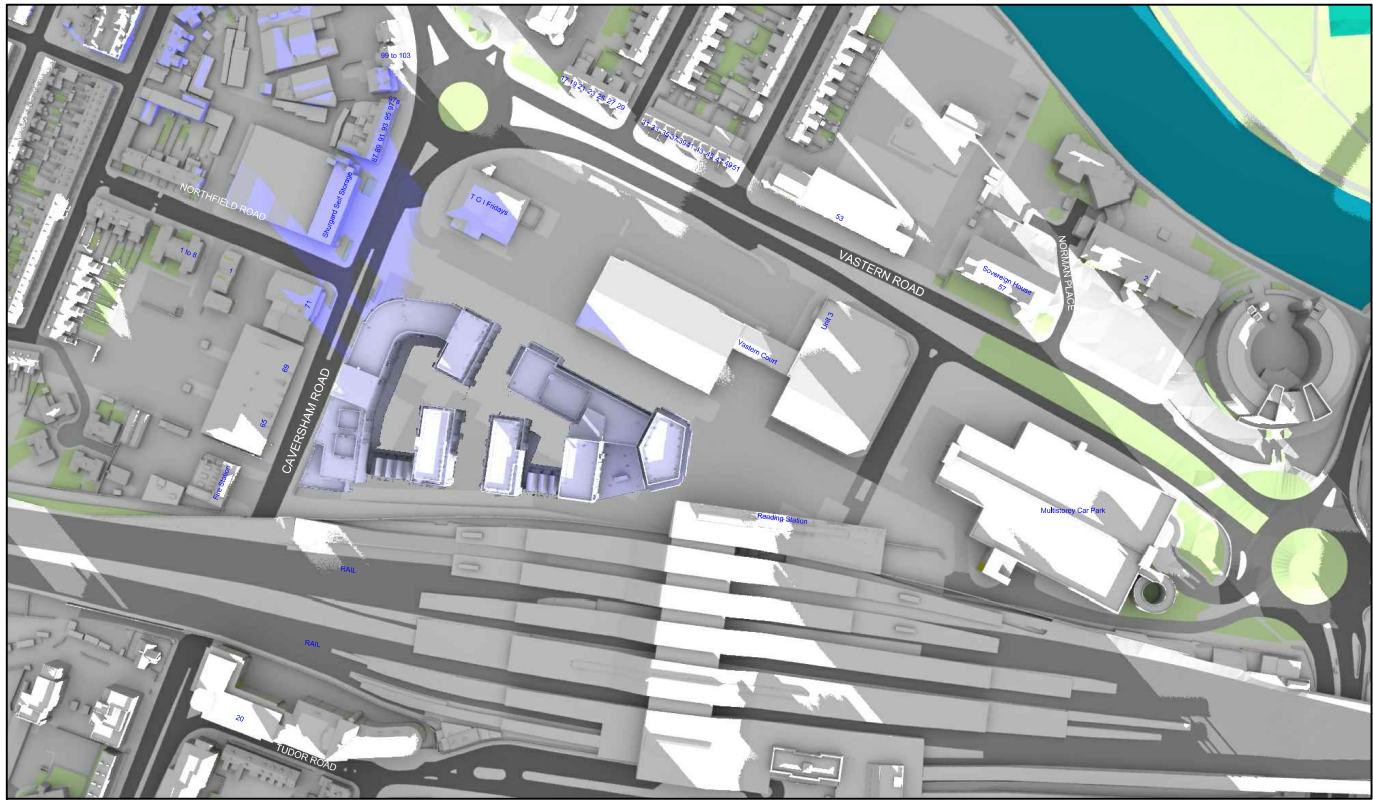


Proposed 09:00am

December 21st (GMT)

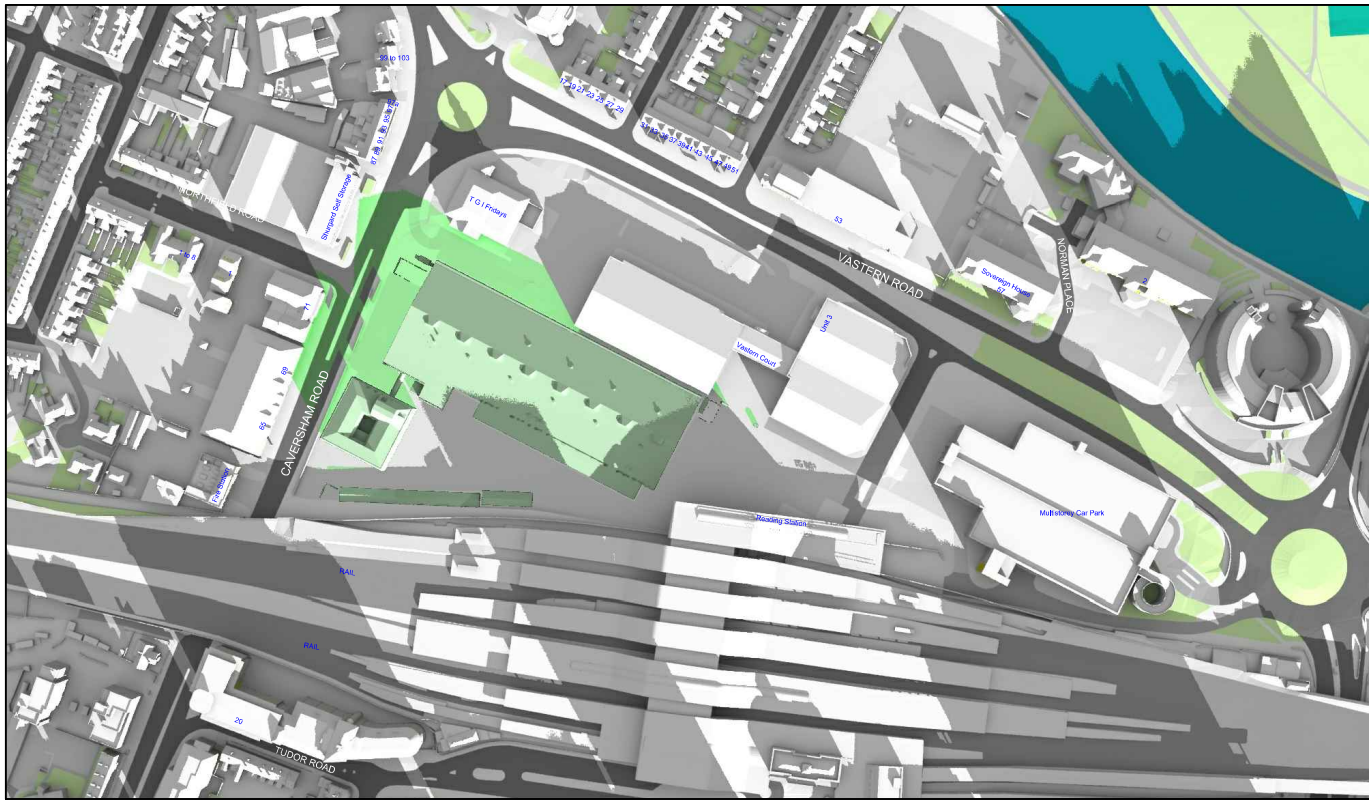


Existing 10:00am

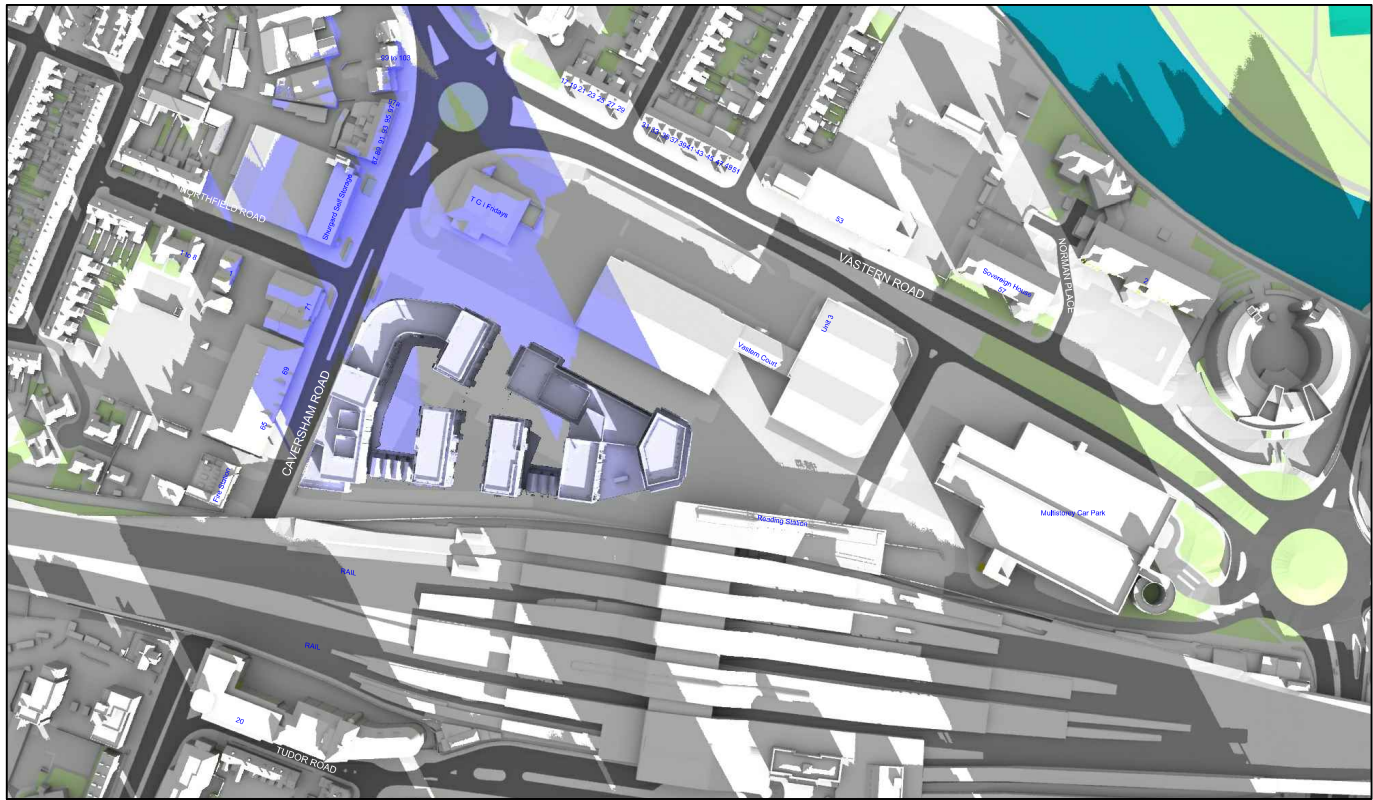


Proposed 10:00am

Sources: Point 2 Surveyors 3D Laser Scan Survey Zmapping Zmap Survey Info (received 10/05/17) Reading_230816_Solids.dwg TP Bennett Proposal Scheme (received 03/12/18) 3D_181130.dwg		Key: Grey shadows are those caused by buidings which are not on the site under development. Green shadows are those caused specifically by the existing buildings on the site. Blue shadows are those caused specifically by the proposed development.		Project: Reading Metropolitan Vastern House, 80 Caversham Road Reading RG1 8JG		Title: Transient Overshadowing Existing vs Proposed Scheme Dated 30/04/20	
Scheme Confirmed: TP Bennett		Date: 05/05/20		Drawn By: JR		Scale: NTS	
		Date: Nov 19		Dwg No: P1368/DEC01/18		Rel: 13	



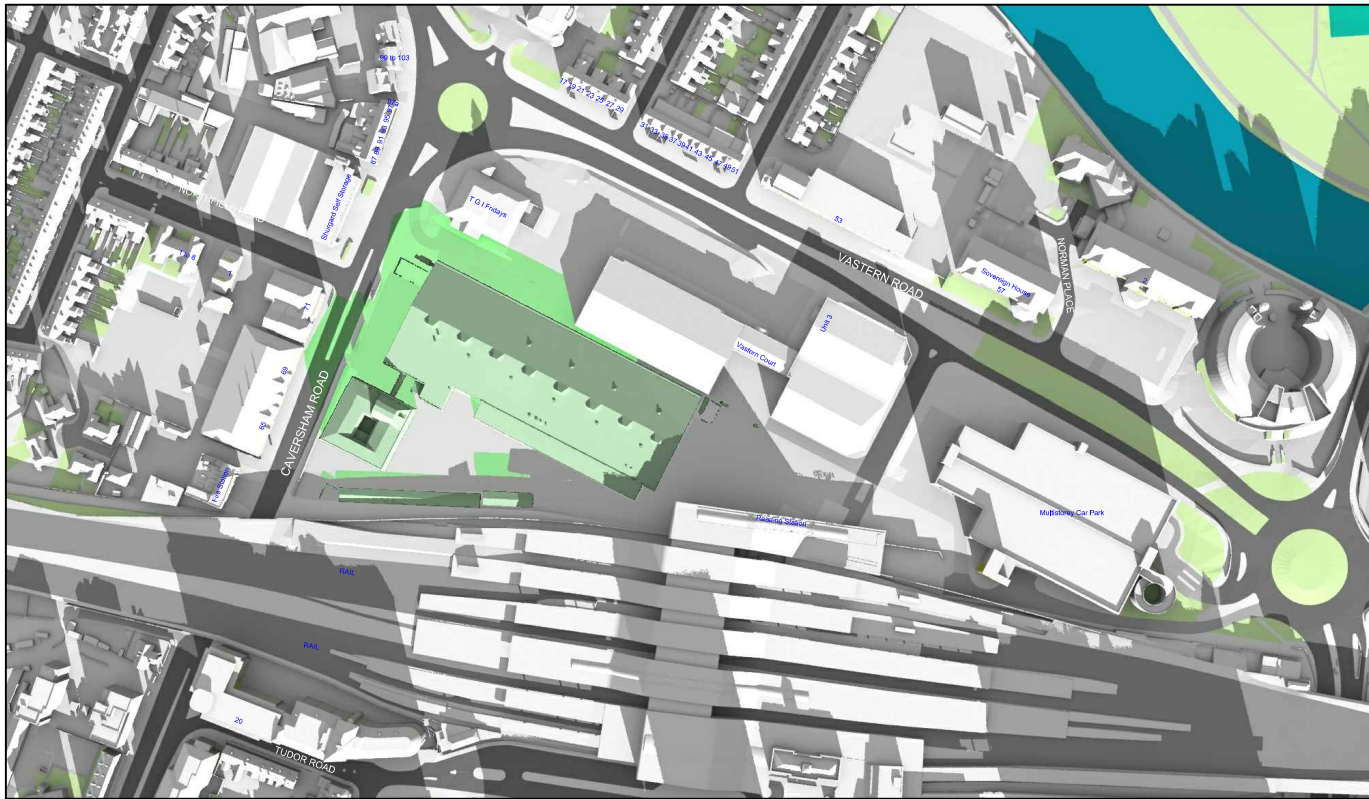


Existing 11:00am

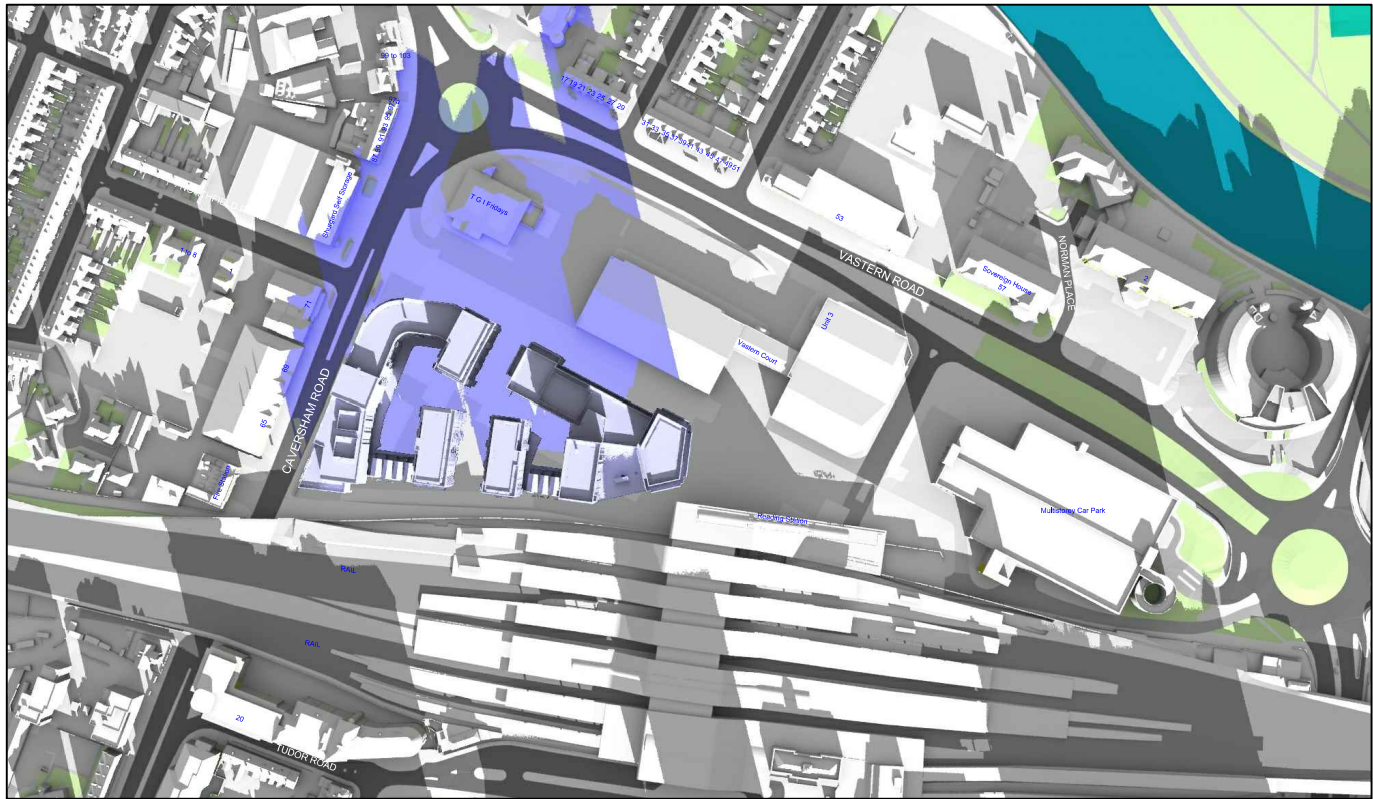


Proposed 11:00am

December 21st (GMT)

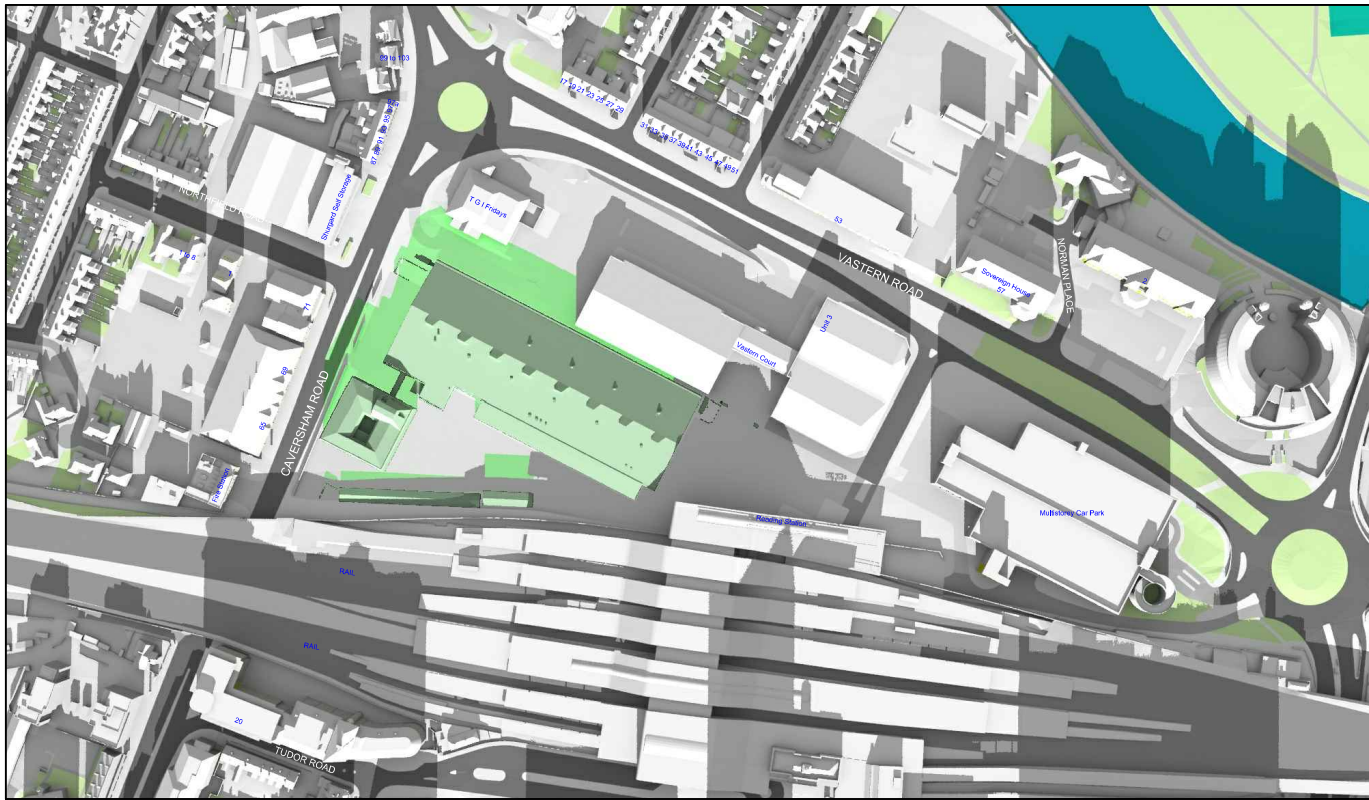


Existing 12:00pm

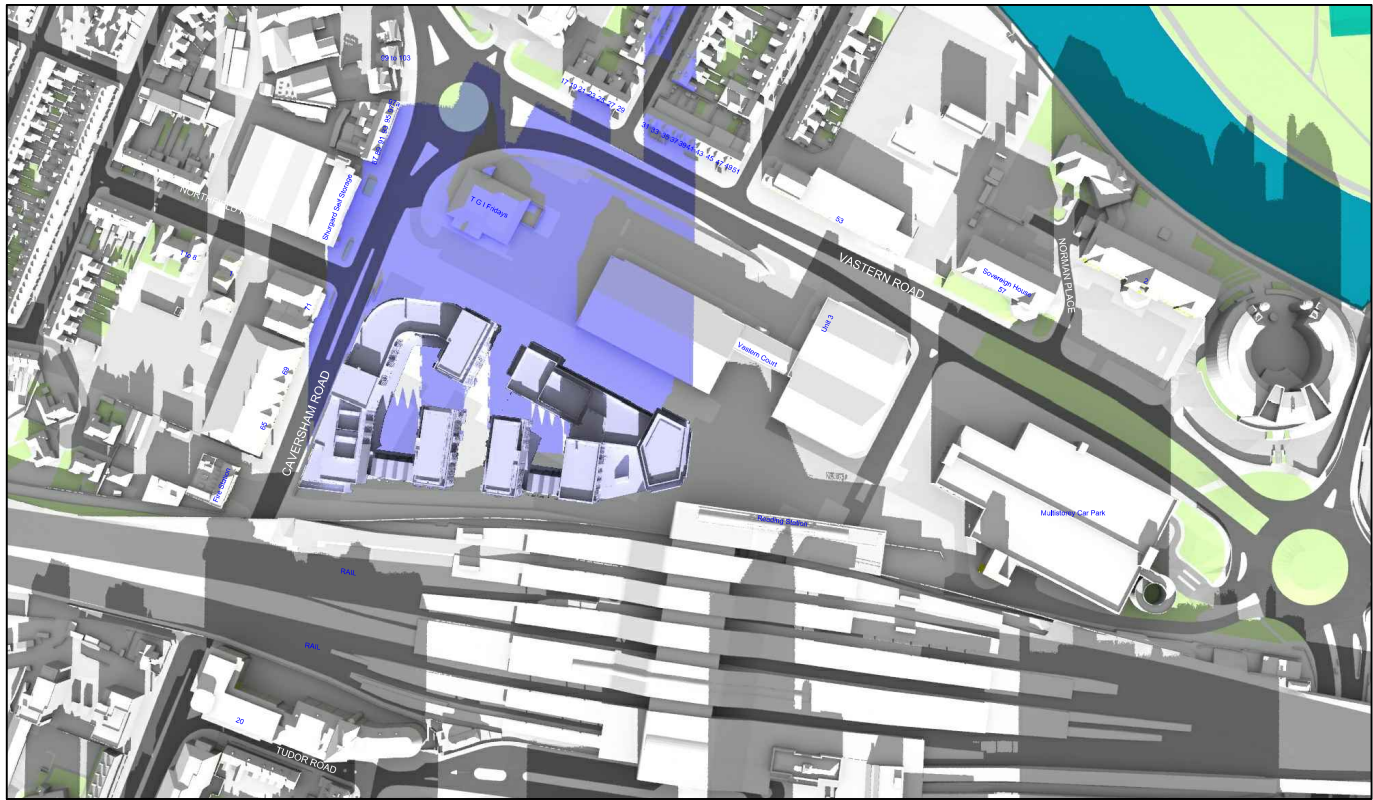


Proposed 12:00pm

Sources: Point 2 Surveyors 3D Laser Scan Survey Zmapping Zmap Survey Info (received 10/05/17) Reading_230816_Solids.dwg TP Bennett Proposal Scheme (received 03/12/18) 3D_181130.dwg		Key: Grey shadows are those caused by buidings which are not on the site under development. Green shadows are those caused specifically by the existing buildings on the site. Blue shadows are those caused specifically by the proposed development.		Project: Reading Metropolitan Vastern House, 80 Caversham Road Reading RG1 8JG		Title: Transient Overshadowing Existing vs Proposed Scheme Dated 30/04/20	
Scheme Confirmed: TP Bennett		Date: 05/05/20		Drawn By: JR		Scale: NTS	
		Date: Nov 19		Dwg No: P1368/DEC01/19		Rel: 13	



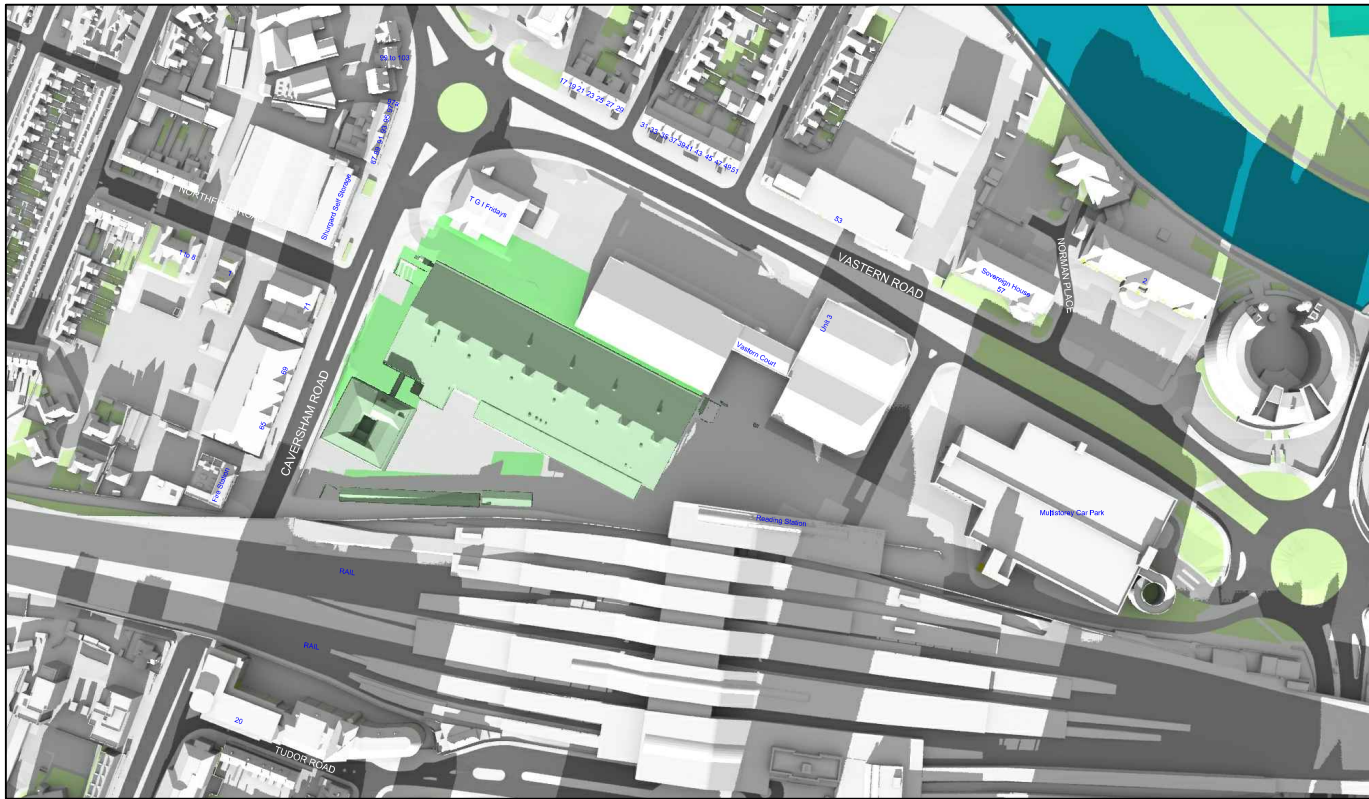


Existing 01:00pm

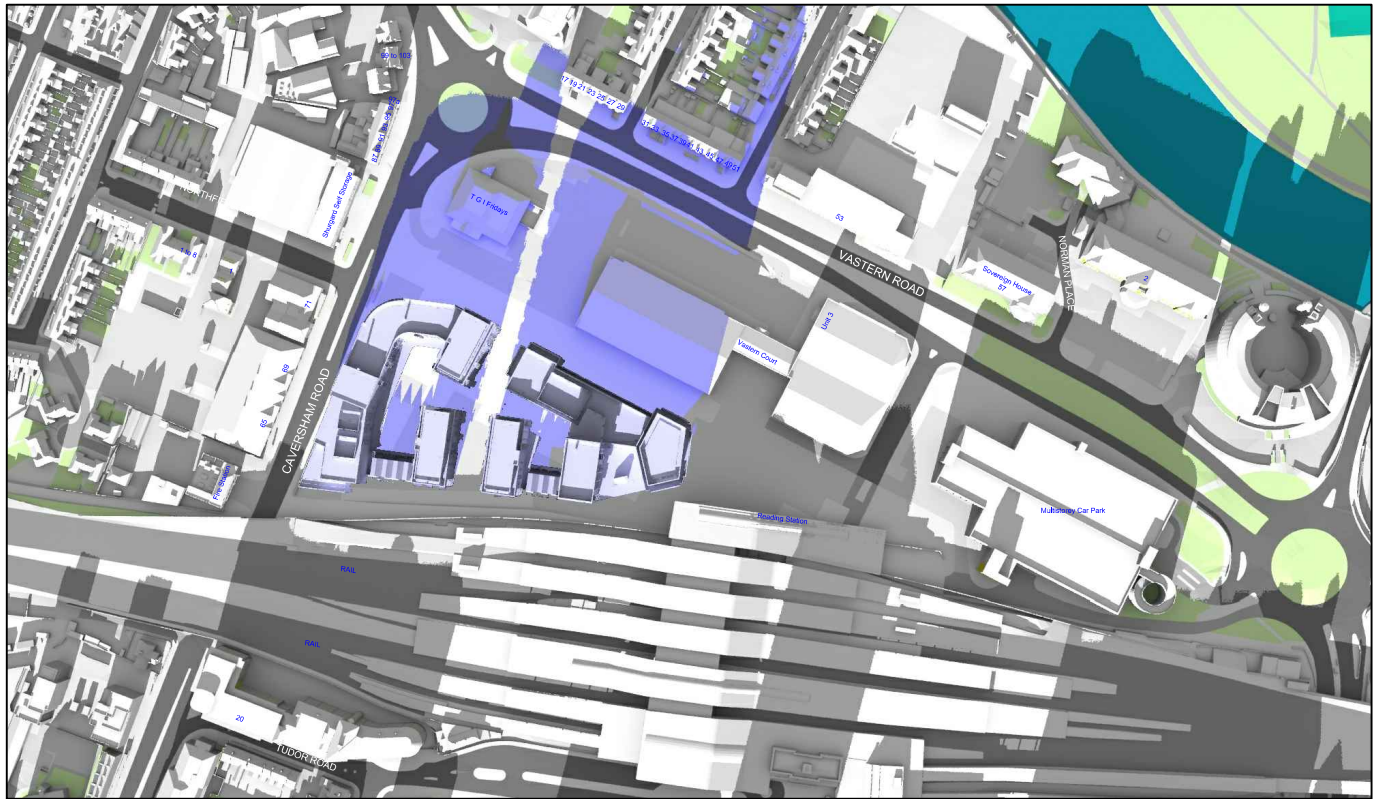


Proposed 01:00pm

December 21st (GMT)

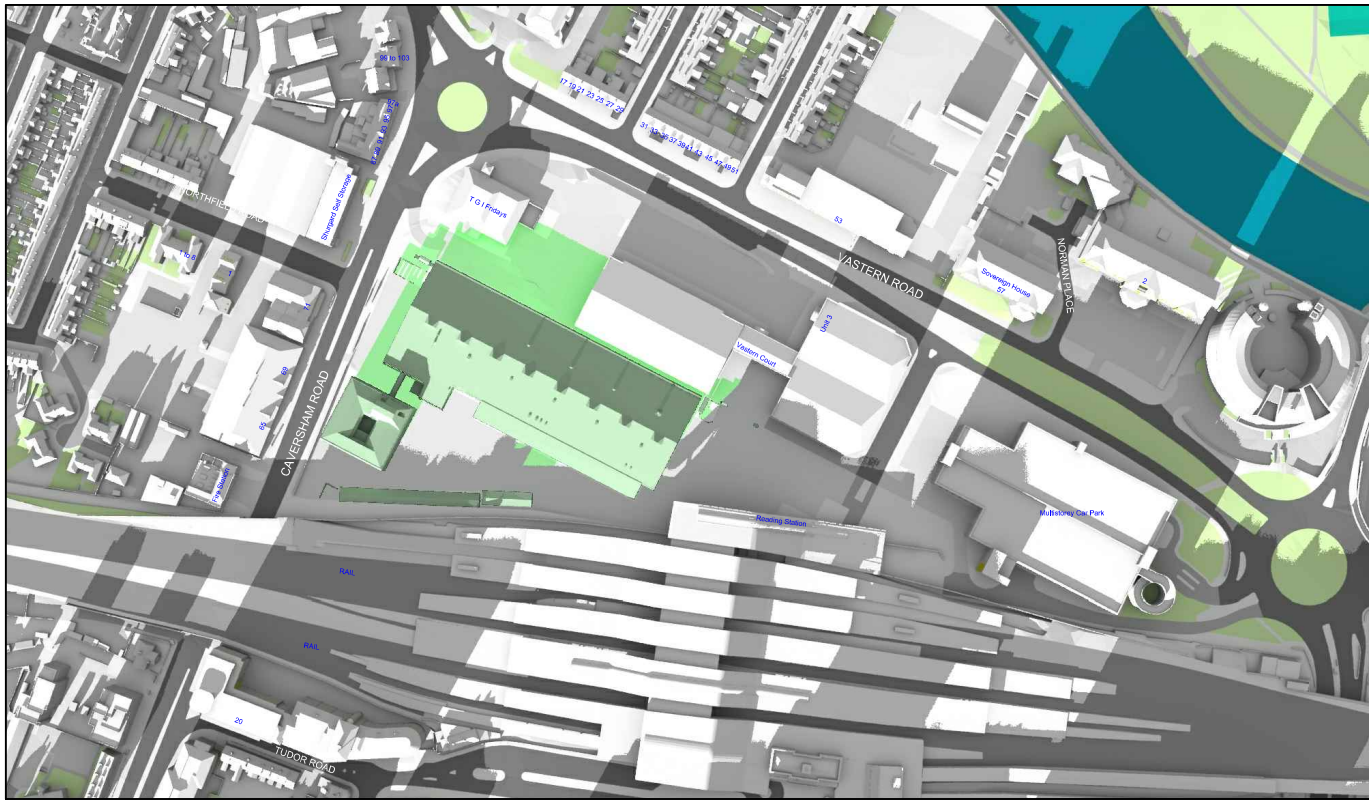


Existing 02:00pm

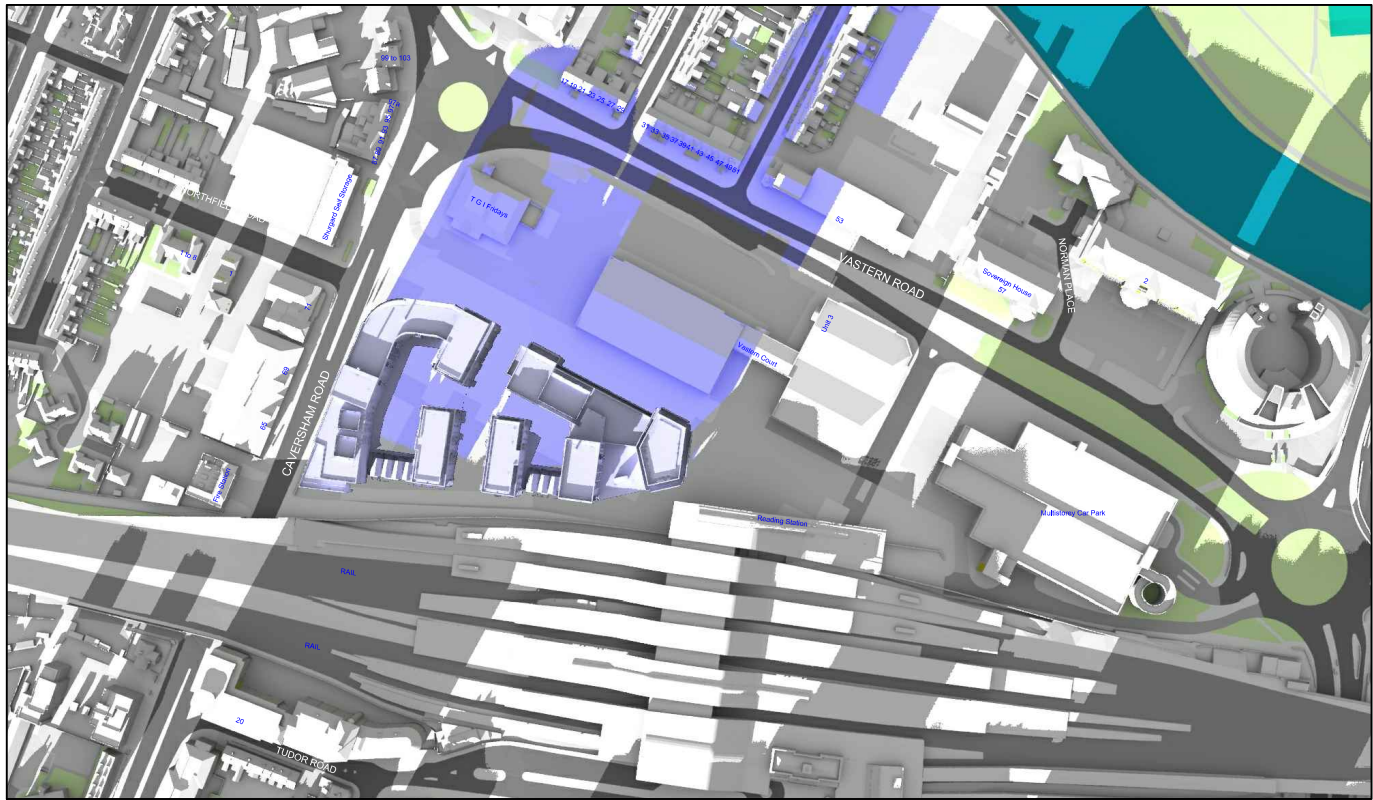


Proposed 02:00pm

Sources: Point 2 Surveyors 3D Laser Scan Survey Zmapping Zmap Survey Info (received 10/05/17) Reading_230816_Solids.dwg TP Bennett Proposal Scheme (received 03/12/18) 3D_181130.dwg		Key: Grey shadows are those caused by buidings which are not on the site under development. Green shadows are those caused specifically by the existing buildings on the site. Blue shadows are those caused specifically by the proposed development.		Project: Reading Metropolitan Vastern House, 80 Caversham Road Reading RG1 8JG		Title: Transient Overshadowing Existing vs Proposed Scheme Dated 30/04/20	
Scheme Confirmed: TP Bennett		Date: 05/05/20		Drawn By: JR		Scale: NTS	
		Date: Nov 19		Dwg No: P1368/DEC01/20		Rel: 13	



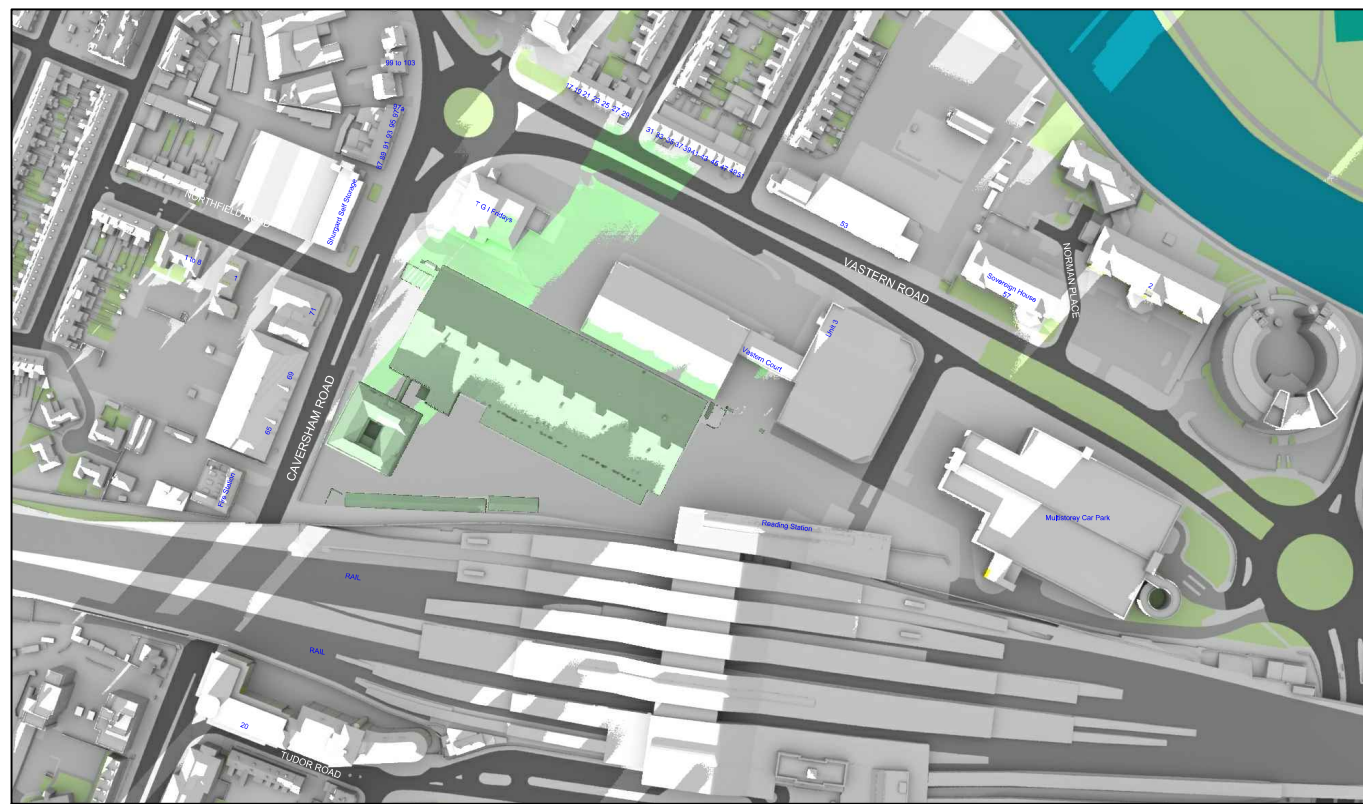

Existing 03:00pm

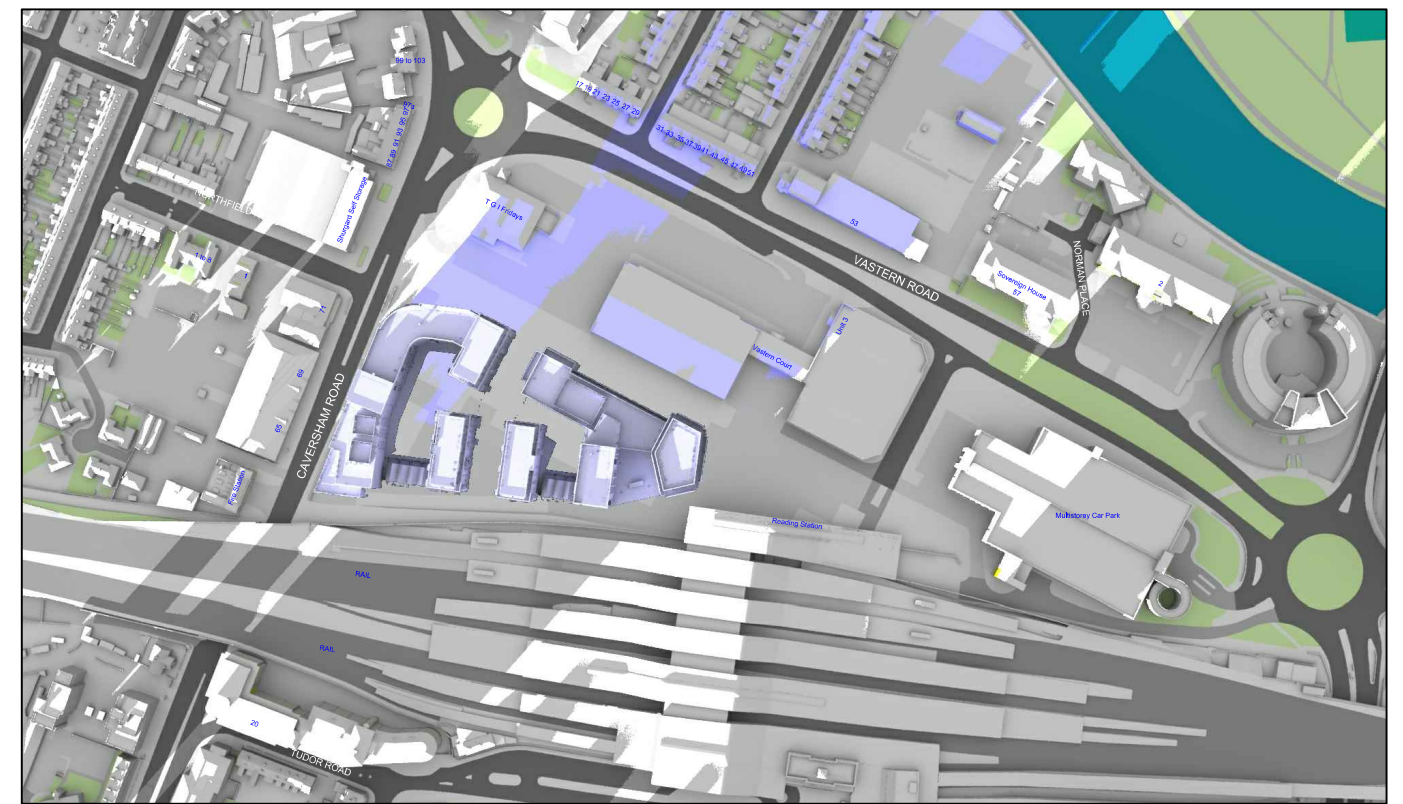

Proposed 03:00pm

December 21st (GMT)

Sources: Point 2 Surveyors
3D Laser Scan Survey

Zmapping
Zmap Survey Info (received 10/05/17)
Reading_230816_Solids.dwg

TP Bennett
Proposal Scheme (received 03/12/18)
3D_181130.dwg

Key:



Grey shadows are those caused by buildings which are not on the site under development.



Green shadows are those caused specifically by the existing buildings on the site.



Blue shadows are those caused specifically by the proposed development.

Scheme Confirmed:

TP Bennett

Date:

05/05/20

Project: Reading Metropolitan
Vastern House, 80 Caversham Road
Reading
RG1 8JG

Drawn By:

JR

Scale:

NTS

Date:

Nov 19

Title: Transient Overshadowing
Existing vs Proposed Scheme Dated 30/04/20

Dwg No:

P1368/DEC01/21

Rel:

13