


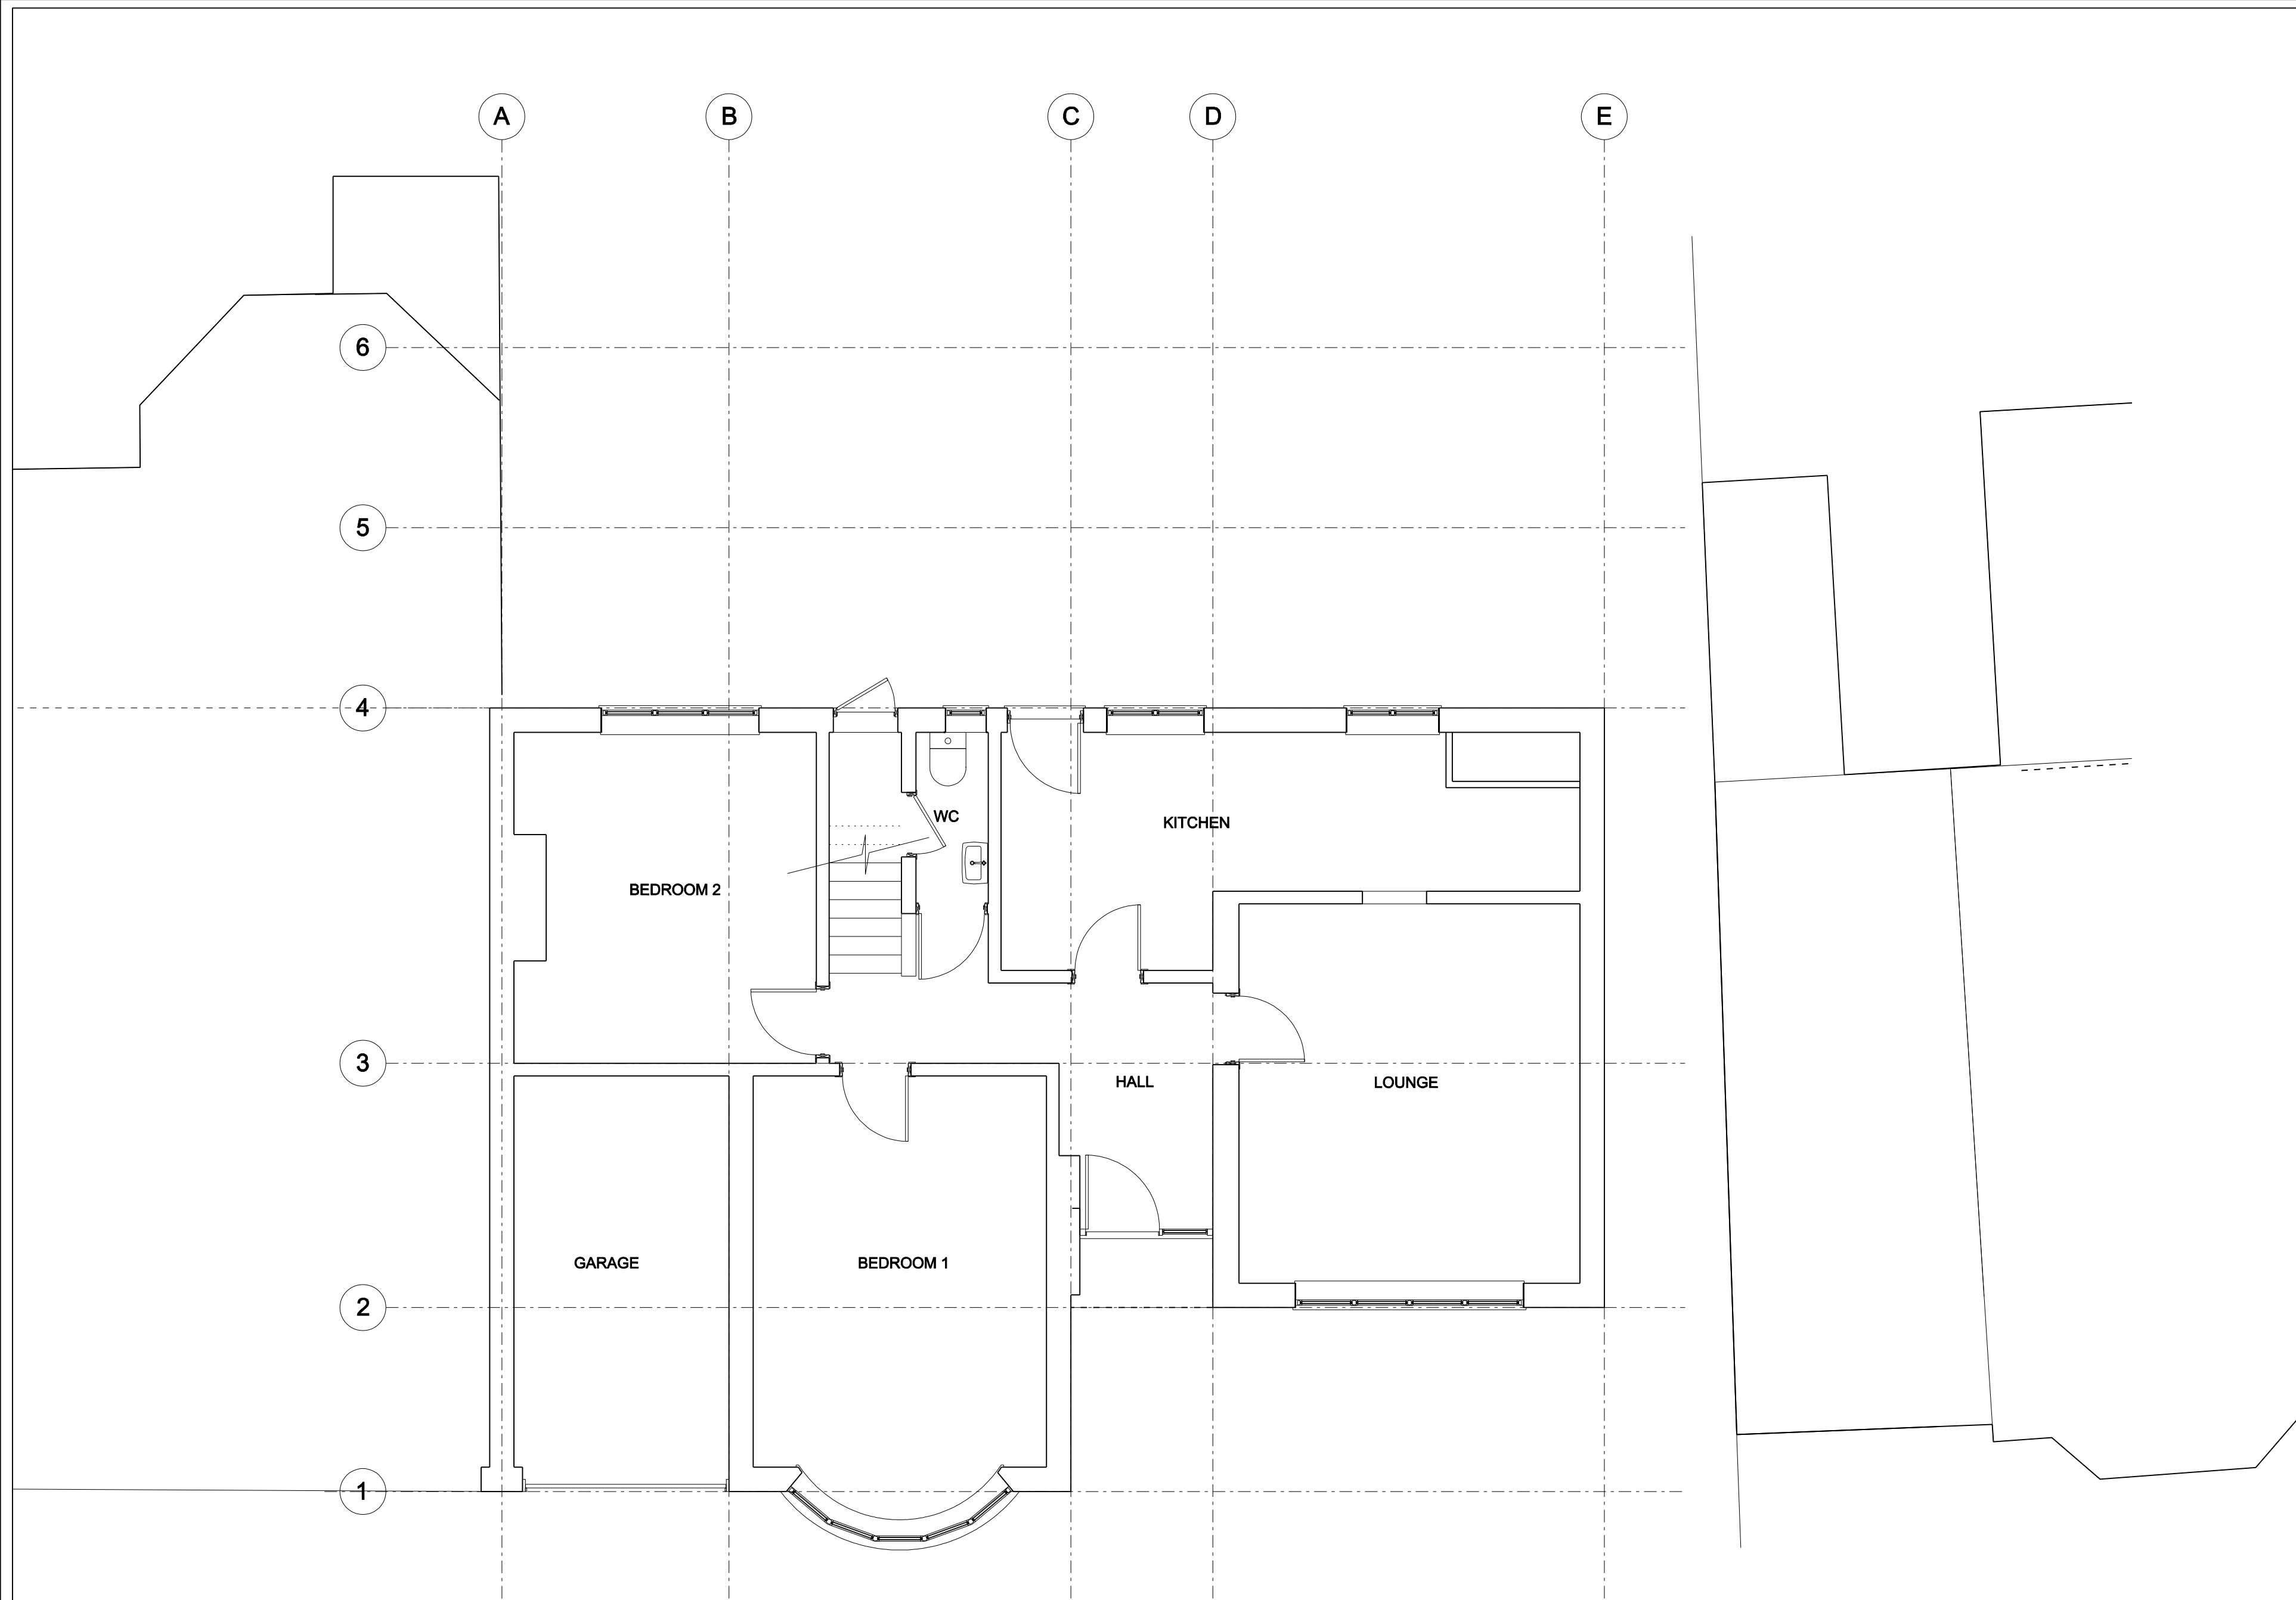

NOTES:

All construction to comply with all relevant and current building regulations.
For building regulation compliance please refer building regulation/ structural engineers drawing.
All Dimensions to be measured by contractor on site prior to construction. Not for construction.

D1	07/12/2020	Planning
REV.	DATE	REASON FOR ISSUE
POWELL SKETE ASSOCIATES ARCHITECTS & DEVELOPMENT CONSULTANTS		
Starinmore - BIC Starinmore Place Howard Road Starinmore NAY 1GB		
Project Address: 38 Starinhope Road		
Reading RG2 7HN		
Project Number: PSA 2069		
Description: Part two storey front and rear extensions followed by Conversion of dwelling house to two dwellings		
SCALE: 1:50@A2		
STA1001		