


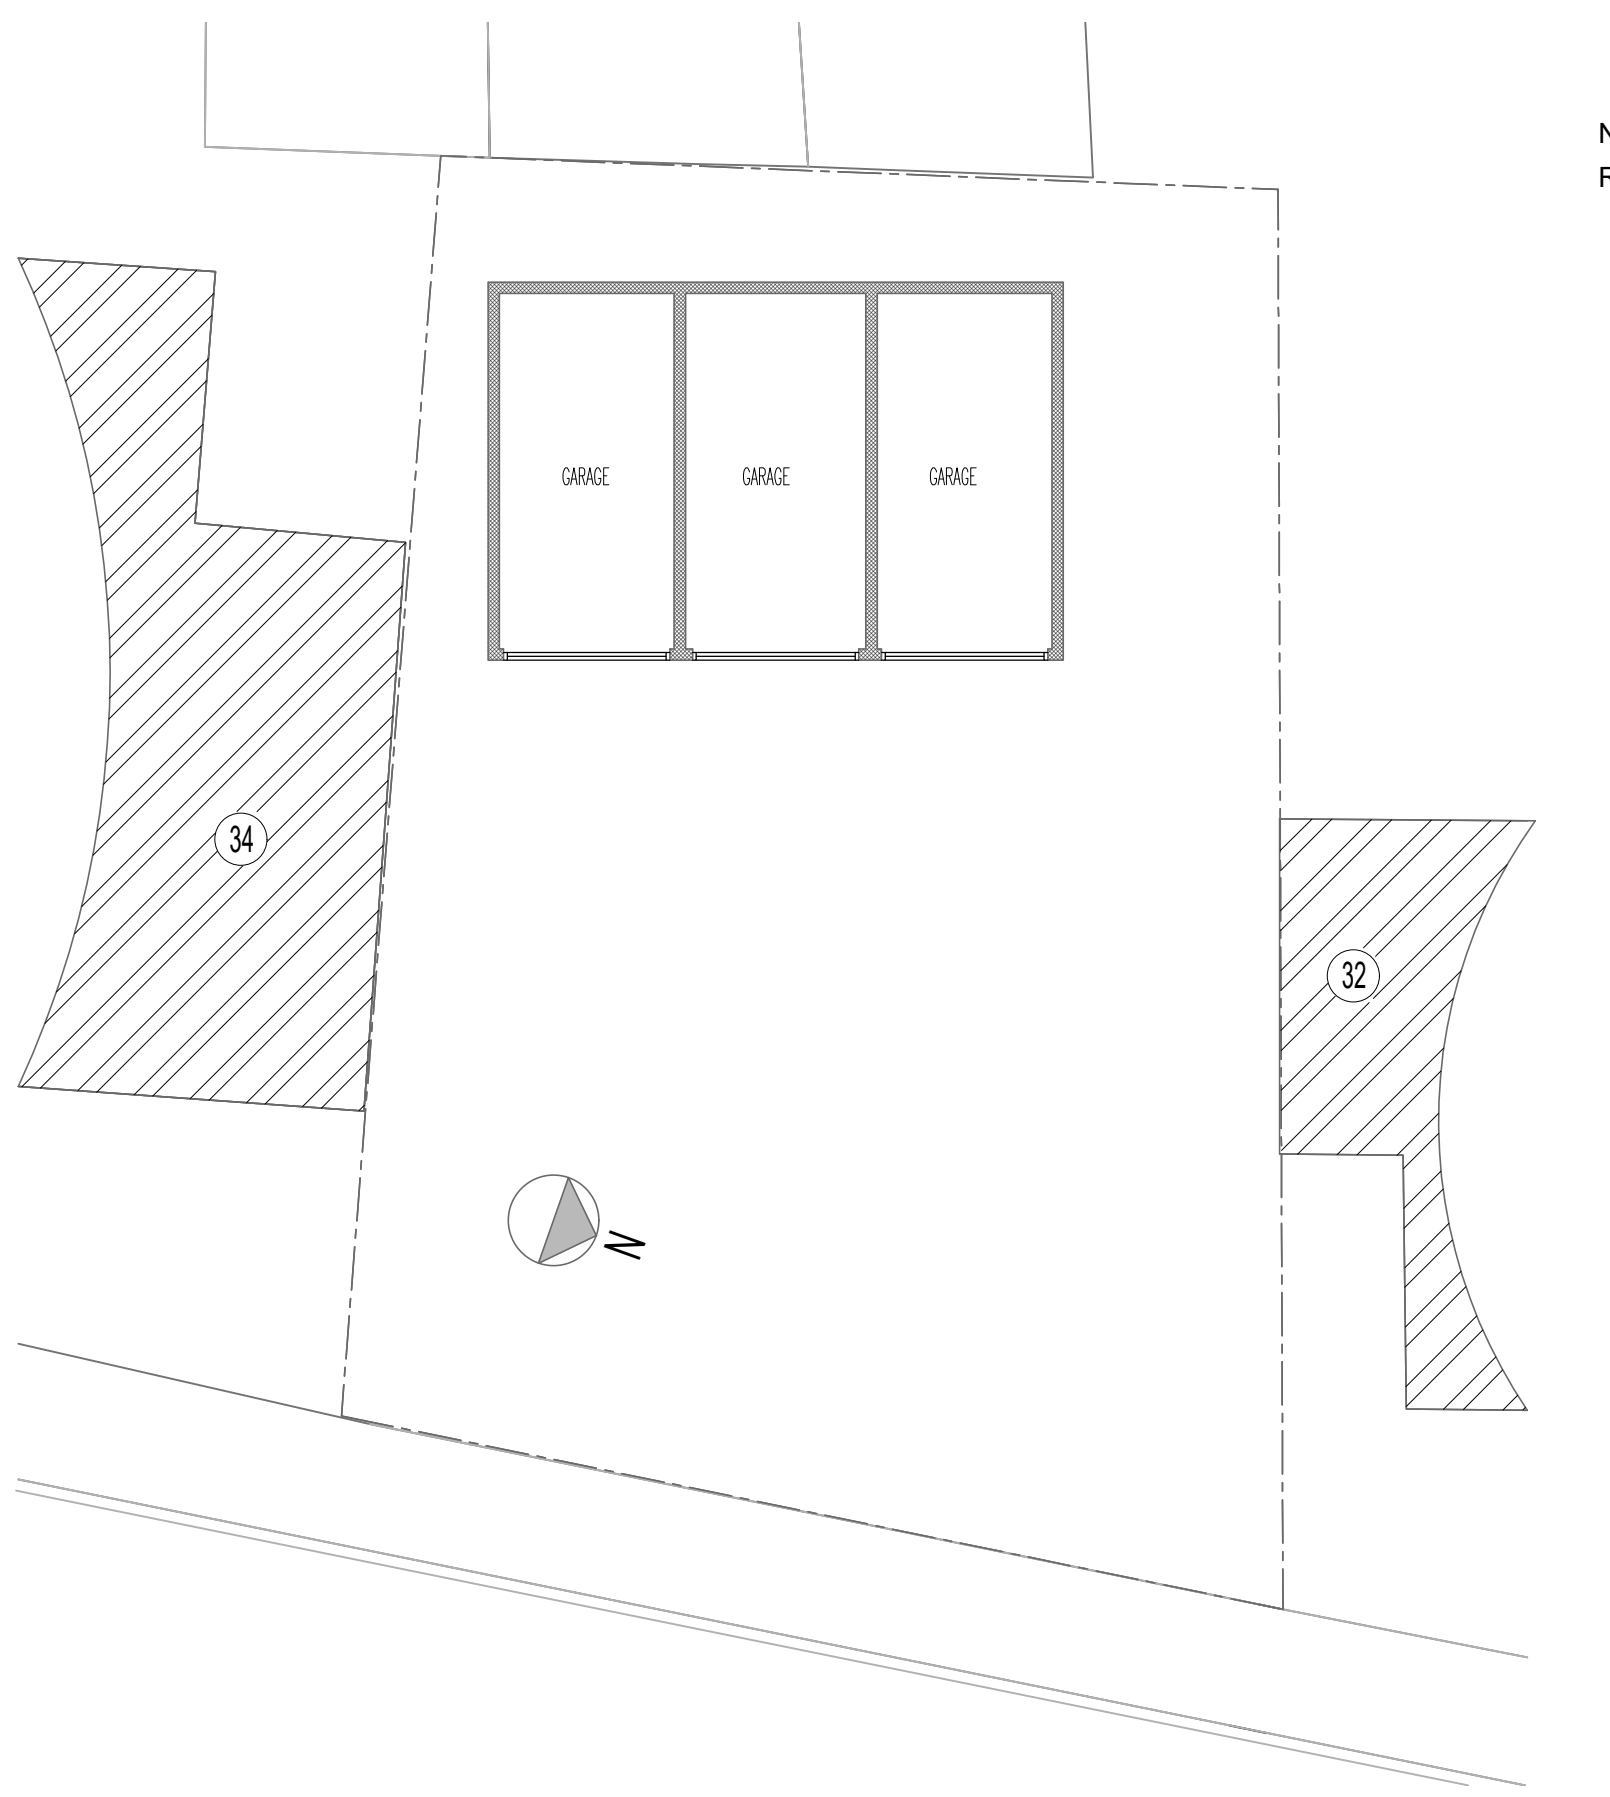


NOTE: EXISTING GARAGES TO BE DEMOLISHED.
REFER TO ECOLOGY REPORT SUBMITTED

EXISTING BLOCK PLAN
SCALE 1/100




PROPOSED BLOCK PLAN
SCALE 1/100

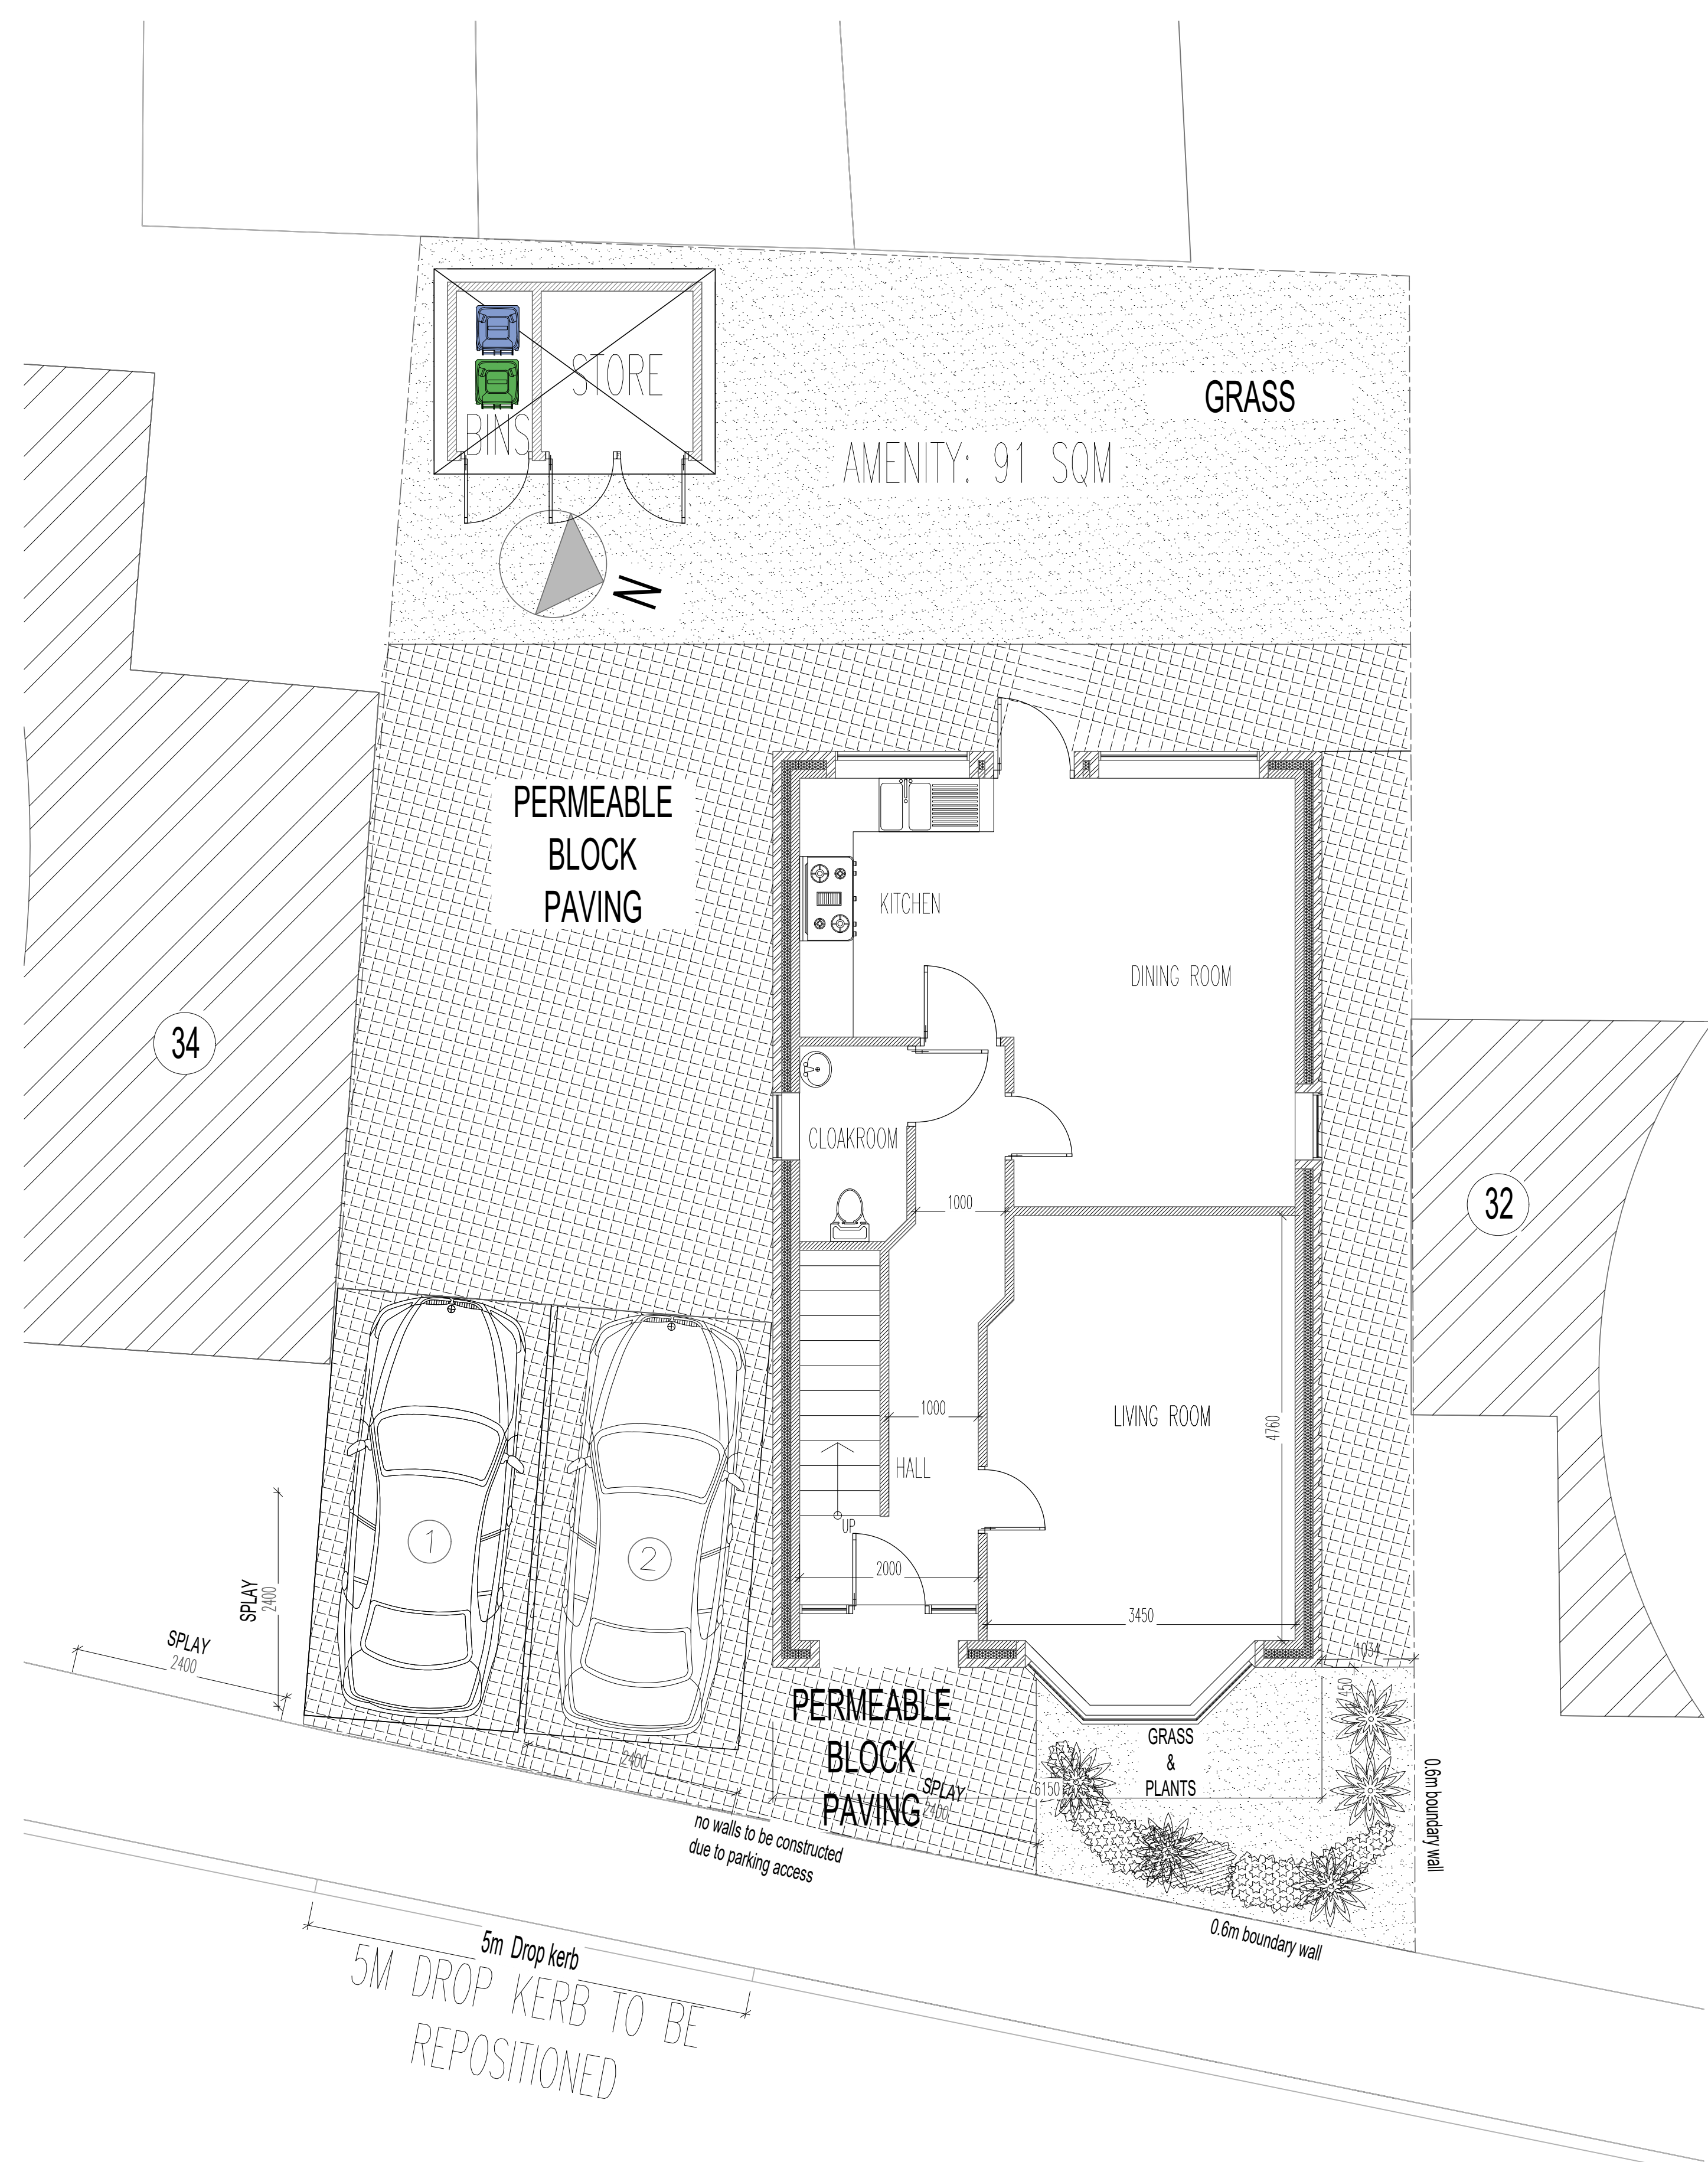

PROPOSED PARKING & LANDSCAPING PLAN
SCALE 1/50

GENERAL NOTES :

Disclaimer:
This drawing is a Copyright of SA Associates
It is not to be used for any other purpose other than intended.

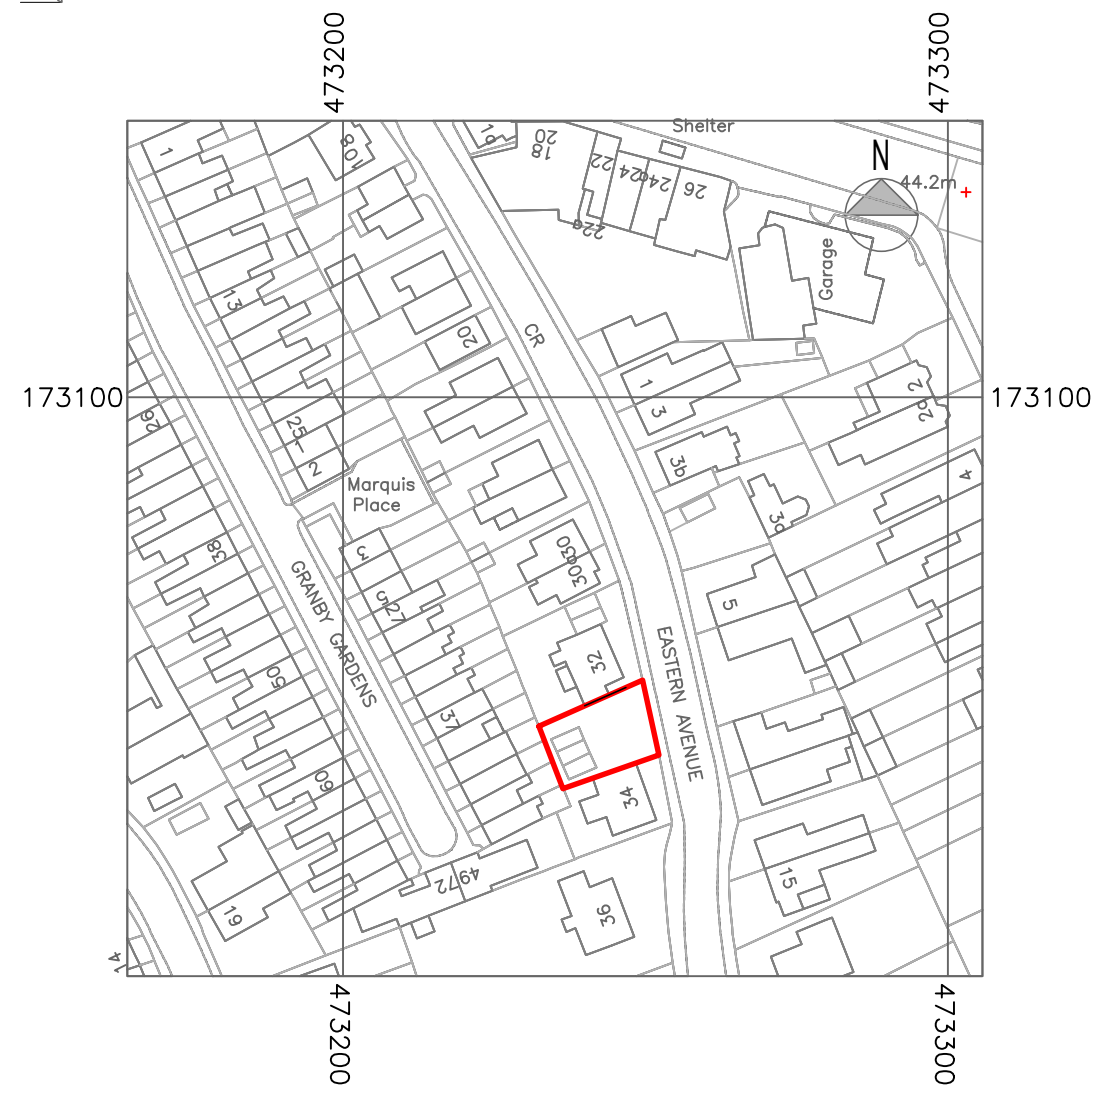

LOCATION PLAN
SCALE 1/1250

© Crown Copyright and database rights 2018 OS 100047

REV	DATE	DESCRIPTION REVISION	
Architecture Planning 22 WINDSOR ROAD SLOUGH BERKSHIRE SL1 2EJ TEL: 01753 709770 MOB: 0774 8716893 www.saassociates.uk.com 			
Registered LABC Partner with SLOUGH BOROUGH COUNCIL 			
CLIENT: MR. NIDAN SINGH LAND ADJACENT 32-34 EASTERN AVENUE READING RG1 5RY			
PROJECT TITLE : DEMOLITION OF UNUSED GARAGES AND ERECTION OF A DETACHED DWELLING			
STATUS : PLANNING			
DRAWING TITLE EXISTING & PROPOSED BLOCK PLAN LOCATION PLAN			
DRAWN KEVIN/C	SCALE 1 / 100	DRAWING NO. 1840/PL/01	
CHECKED SIKANDAR	DATE 21 JAN. 2020		
CERTIFIED	APPROVED	REF.NO.	REV: