


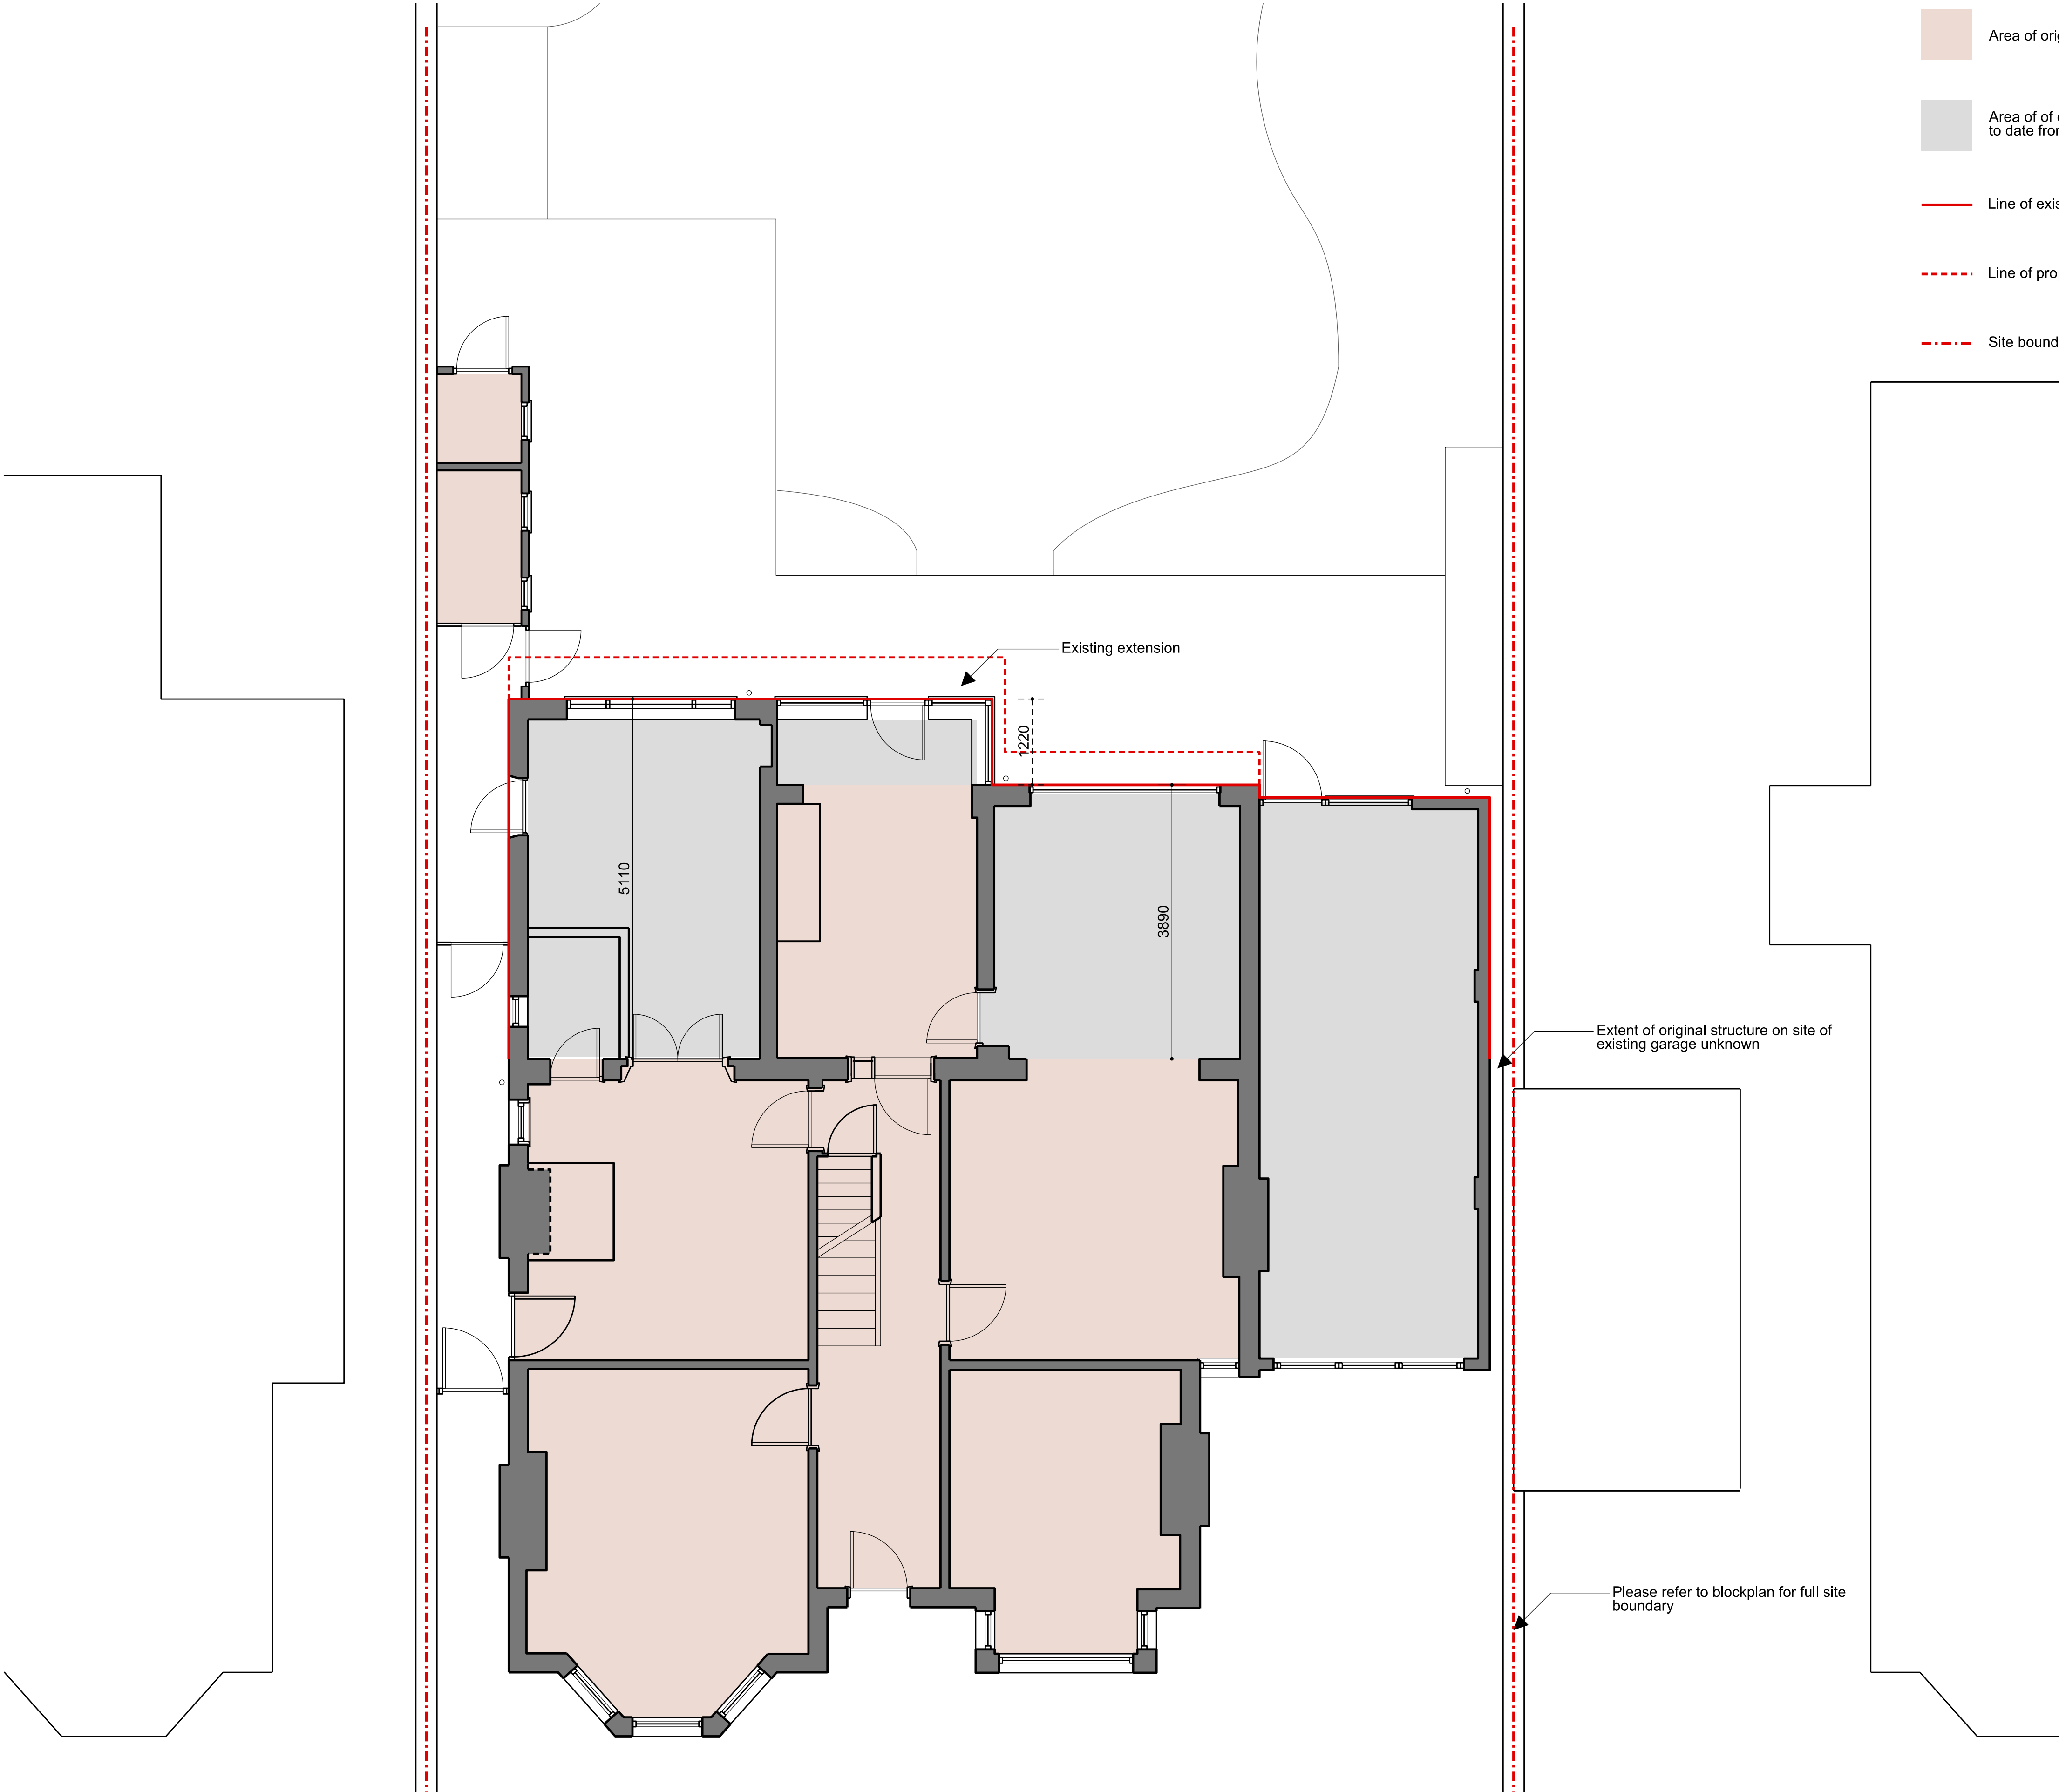


Comments

General notes

Do not scale from drawings.
Errors to be reported immediately to the Architect.
To be read in conjunction with all relevant Architects' Services and Structural Engineers' drawings.
All existing site, tree and building information has been compiled from different sources.
All dimensions to be checked on site.

Rev.	Date	Description	Drawn	Check
00	23.08.20	Planning Issue	AH	CHW

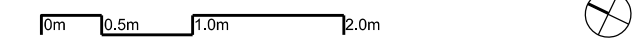

hillharveywood

E: studio@hillharveywood.com
www.hillharveywood.com

Project Project number

Bulmershe Road
Reading 001

Client

Ciaran and Hanna Deeney

Drawing name Drawing number

Existing
Location plan P_02_00

Date 23/08/2020 Issue 00
Scale / Format 1:50/A1, 1:100 / A3
Drawn / Checked AH / CHW
Approved
CAD Reference