


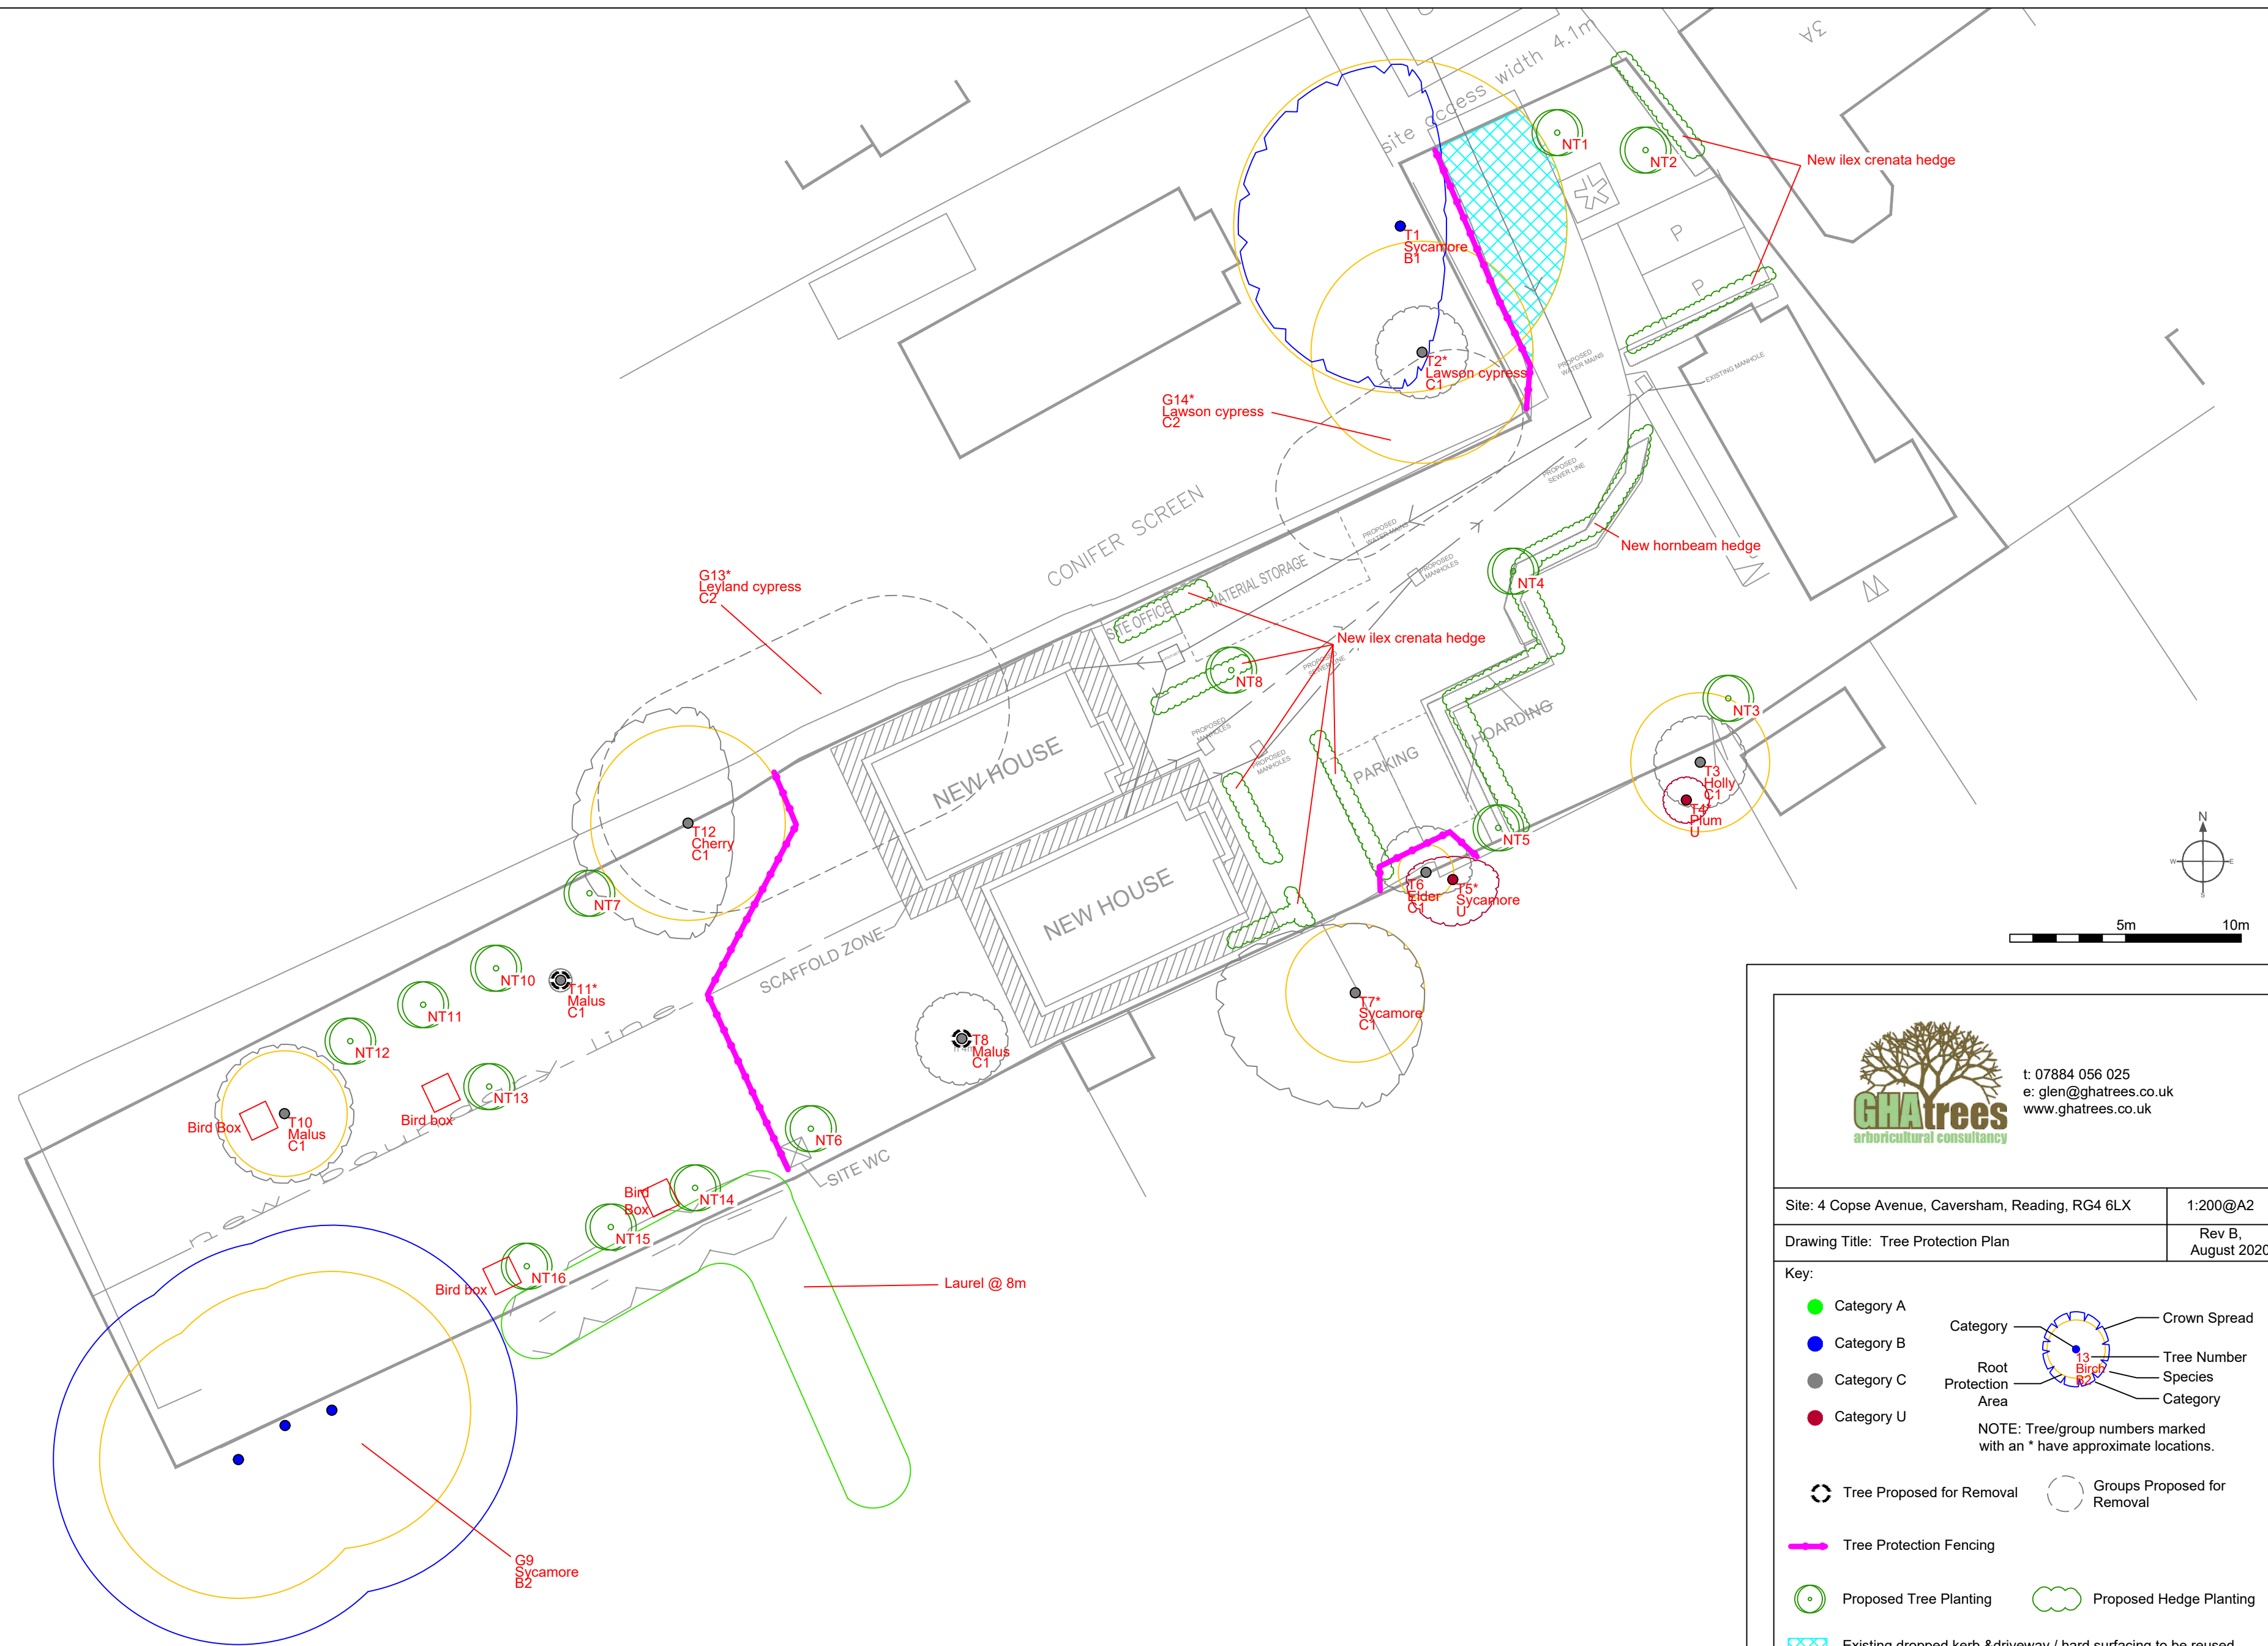

t: 07884 056 025
e: glen@ghatrees.co.uk
www.ghatrees.co.uk

Site: 4 Copse Avenue, Caversham, Reading, RG4 6LX	1:200@A2
Drawing Title: Tree Protection Plan	Rev B, August 2020

Key:

- Category A (Green circle)
- Category B (Blue circle)
- Category C (Grey circle)
- Category U (Red circle)
- Tree Proposed for Removal (Circle with cross)
- Groups Proposed for Removal (Dashed circle)
- Tree Protection Fencing (Pink line)
- Proposed Tree Planting (Green circle with dot)
- Proposed Hedge Planting (Green cloud shape)
- Existing dropped kerb & driveway / hard surfacing to be reused - NO level alterations in the RPA of T1 or T2 (Blue hatched area)

Category

Root Protection Area

Crown Spread

Tree Number

Species

Category

NOTE: Tree/group numbers marked with an * have approximate locations.