
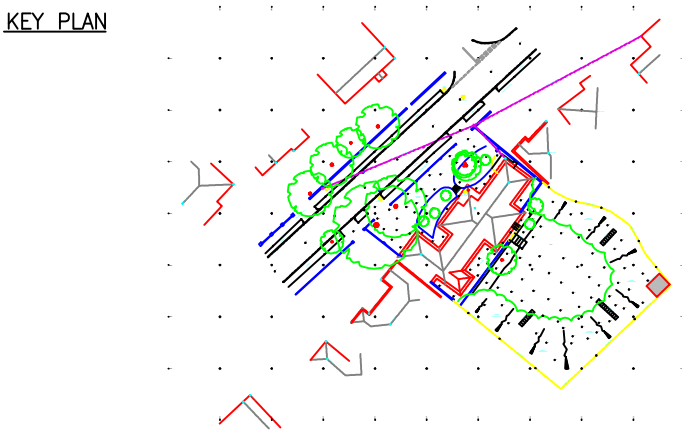


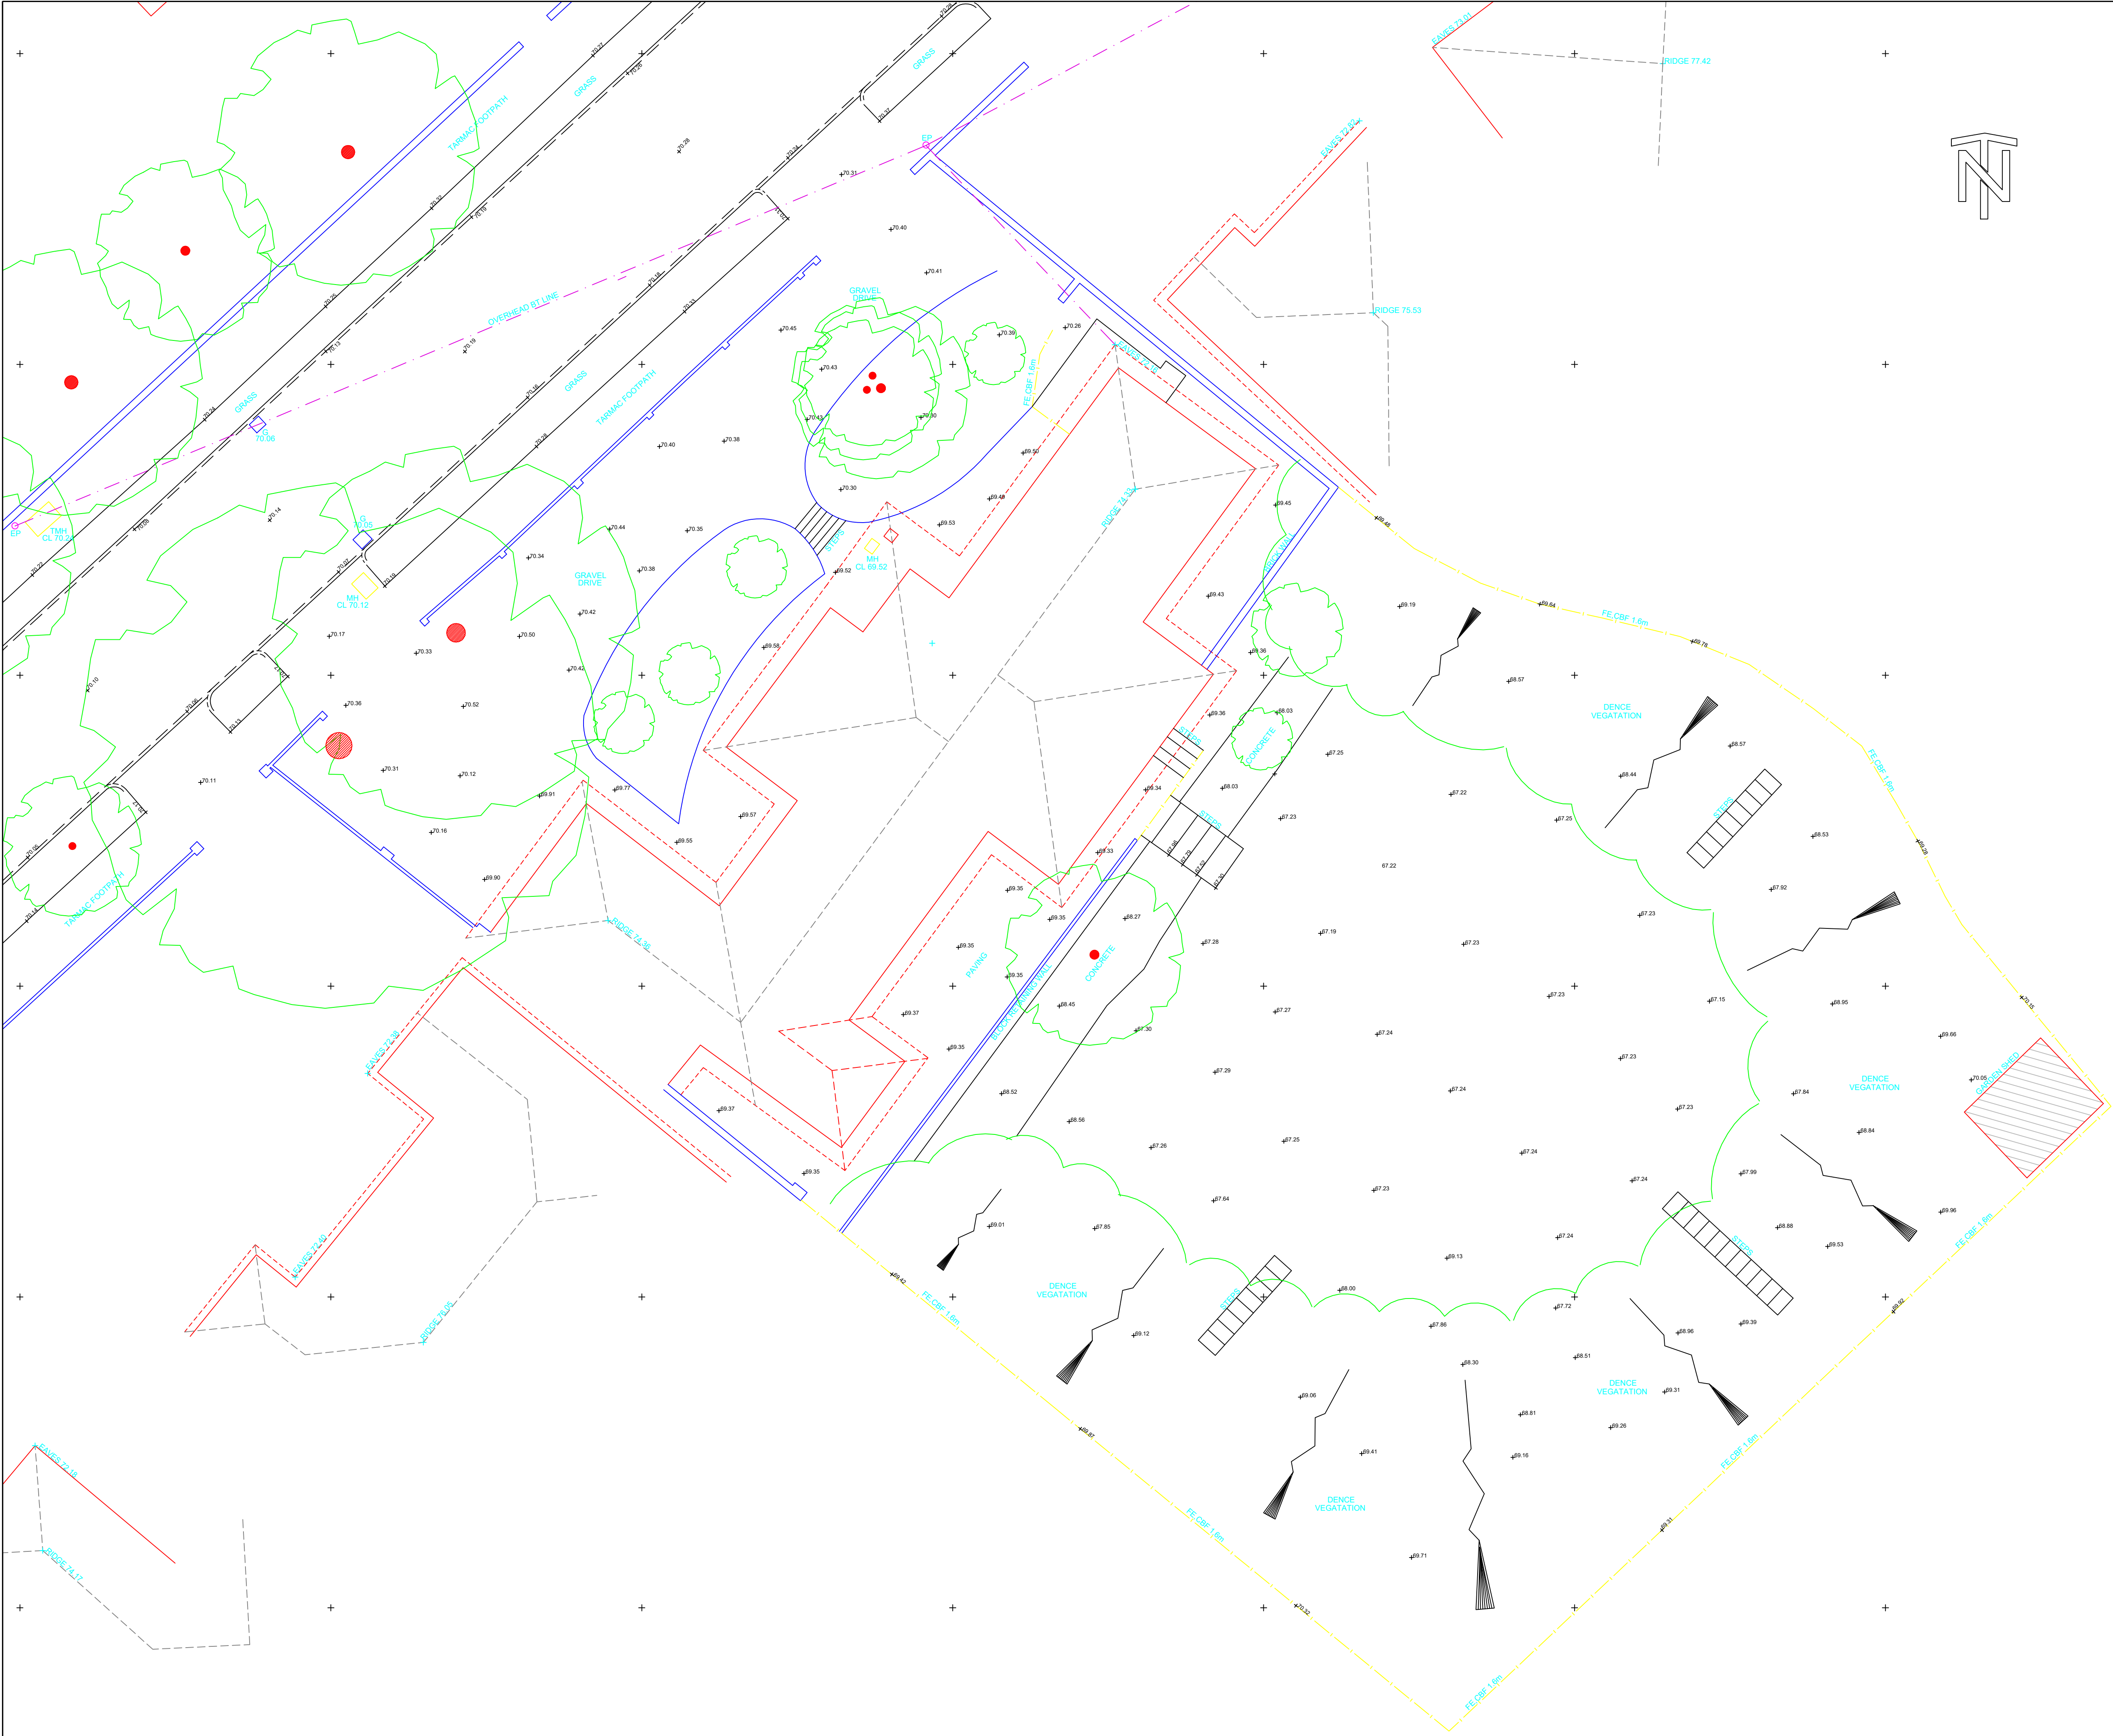

- Notes:
- This drawing is copyright and its use or reproduction without the written permission of Usk Land Survey is prohibited.
 - Due to unavoidable inaccuracies during the reproduction process these drawings should not be scaled. Where dimensions are critical Usk Land Survey should be requested to confirm dimensions based on survey information. Scales appearing at the base of this plan are for indicative purposes only.
 - This plan has been prepared in accordance with B.S. 1192, Part 1 in relation to scale and dimension. Tolerances permitted within the British Standard should be observed.
 - All dimensions and particulars should be checked on site. Any discrepancies should be reported to Usk Land Survey before any work commences.

Revision	By	Checked	Approved	Date	Description
----------	----	---------	----------	------	-------------

SURVEY LEGEND	
AB	AIR BRICK
AV	AIR VALVE
B	BOLLARD
BB	BELUSHI BEACON
BO	BORERHOLE
BM	BRICK MARK
BS	BRICK STOP
BM	BRICK MARK
BW	BARBED WIRE FENCE
CBF	CLOSE BOARDED FENCE
CL	COVER LEVEL
CLT	CHAIN LINK FENCE
CONC	CONCRETE
CP	CONCRETE POST
CPH	CONCRETE PALING FENCE
CR	CYCLE RACK
CTV	CABLE T.V. MANHOLE
CUL	CULVERT
DK	DRIP KERB
DL	DECK LEVEL
DP	DAMP PROOF COURSE
DR	DRAIN
DWB	DIG. WASTE BIN
EA	ENVIRONMENT AGENCY
EB	ELECTRICITY BOX
ECC	ELECTRIC CABLE FENCE
ECP	ELECTRICITY CABLE PIT
EMH	ELECTRICITY MANHOLE
EP	ELECTRICITY POLE
ER	EARTHING ROD
ETL	ELECTRICITY TRANSMISSION LINE
FB	FLOWER BED
FBR	FOOTBRIDGE
FH	FIRE HYDRANT
FHM	FIRE HYDRANT MARKER
FL	FLOOR LEVEL
FP	FENCE POST
FWM	FULL WATER MANHOLE
G	GULLY
GL	GROUND LEVEL
GP	GATE POST
GM	GAS VALVE
GV	GAS VALVE
HW	HEAD WALL
IC	INVERT LEVEL
IRF	IRON RAILING FENCE
IRF	INTERIOR FENCE
JB	JUNCTION BOX
KIO	KERB INLET GULLY
LB	LEFT BANK
LFB	LIFEBOUY
LP	LAMP POST
MB	MOORING BOLLARD
MF	MISCELLANEOUS FENCING
MH	MANHOLE
MKR	MARKER
MP	MOORING PILE
MS	MILE STONE
MS	METAL RAILING FENCE
NB	NATIONAL PARKS AUTHORITY
NBA	NOTICE BOARD
OHC	OVERHEAD CABLE
OS	ORDNANCE SURVEY
OSR	OPEN STEEL RAILINGS
P	PILLAR BOX
PM	PARKING METER
PO	POST
PRF	POST & RAIL FENCE
PTM	PARKING TICKET MACHINE
PWF	POST & WIRE FENCE
RS	RIGHT BANK
RE	REDDING EYE
RS	ROAD SIGN
RTW	RETAINING WALL
RWP	RAINWATER PIPE
SC	STOP COCK
SOP	STAND PIPE
SK	SANITARY
SL	SOFTT LEVEL
SMH	SURFACE WATER MANHOLE
SMP	SHEET METAL PILING
SP	SOIL VENT PIPE
STN	STATION
SV	SLUICE VALVE
SWF	SHEEP WIRE FENCE
TBM	TEMPORARY BENCH MARK
TCP	TELEPHONE CALL BOX/POST
TCB	TELECOM CABINET
TMH	TELECOM MANHOLE
THL	THRESHOLD LEVEL
TL	TRAFFIC LIGHT
TBL	TRAFFIC LIGHT BOX
TP	TELEGRAPH POLE
TRS	TIMBER RUBBER STRIP
TS	TREE STUMP
TSR	TUBULAR STEEL RAILINGS
WB	WASTE BIN
WL	WATER LEVEL/WATER LINE
WM	WATER METER
WMF	WIRE MESH FENCE
WP	WOODEN POST & RAIL FENCE
WV	WATER VALVE
YG	YARD GULLY

(Abbreviations apply to survey data only)

STN	CO-ORDINATES	LEVEL	STN	CO-ORDINATES	LEVEL
LOCAL	GRID.	CONTROL USED:			
		TYPE	REFERENCE	VALUE(M)	

ALL LEVELS RELATE TO
ORDNANCE DATUM NEWLYN.

Client
STL Architecture&Planning
No.3 Thames Court, 2 Richfield Avenue
Reading, RG1 8EQ

Usk Land Survey
No.40 ABERGAVENNY ROAD, USK, NP15 1SB
TEL: 01291 673491 MOB: 0787 2560386
EMAIL: jonbarton@usklandsurvey.co.uk

Project
Richmond Road
Topographical Survey

Site
No.16 Richmond Road
Caversham
Reading
RG4 7PP

Surveyed by J.Barton	Date: June 2020
Checked by J.Barton	Date: June 2020
Drawn by J.Barton	Date: June 2020

Drawing No.	Revision
Topo	—

Drawing Scale: 1:100	Job Ref 0965
CAO Filename: 0965.dwg	Plot Scale: 1=1

©2020 Usk Land Survey. All rights Reserved