


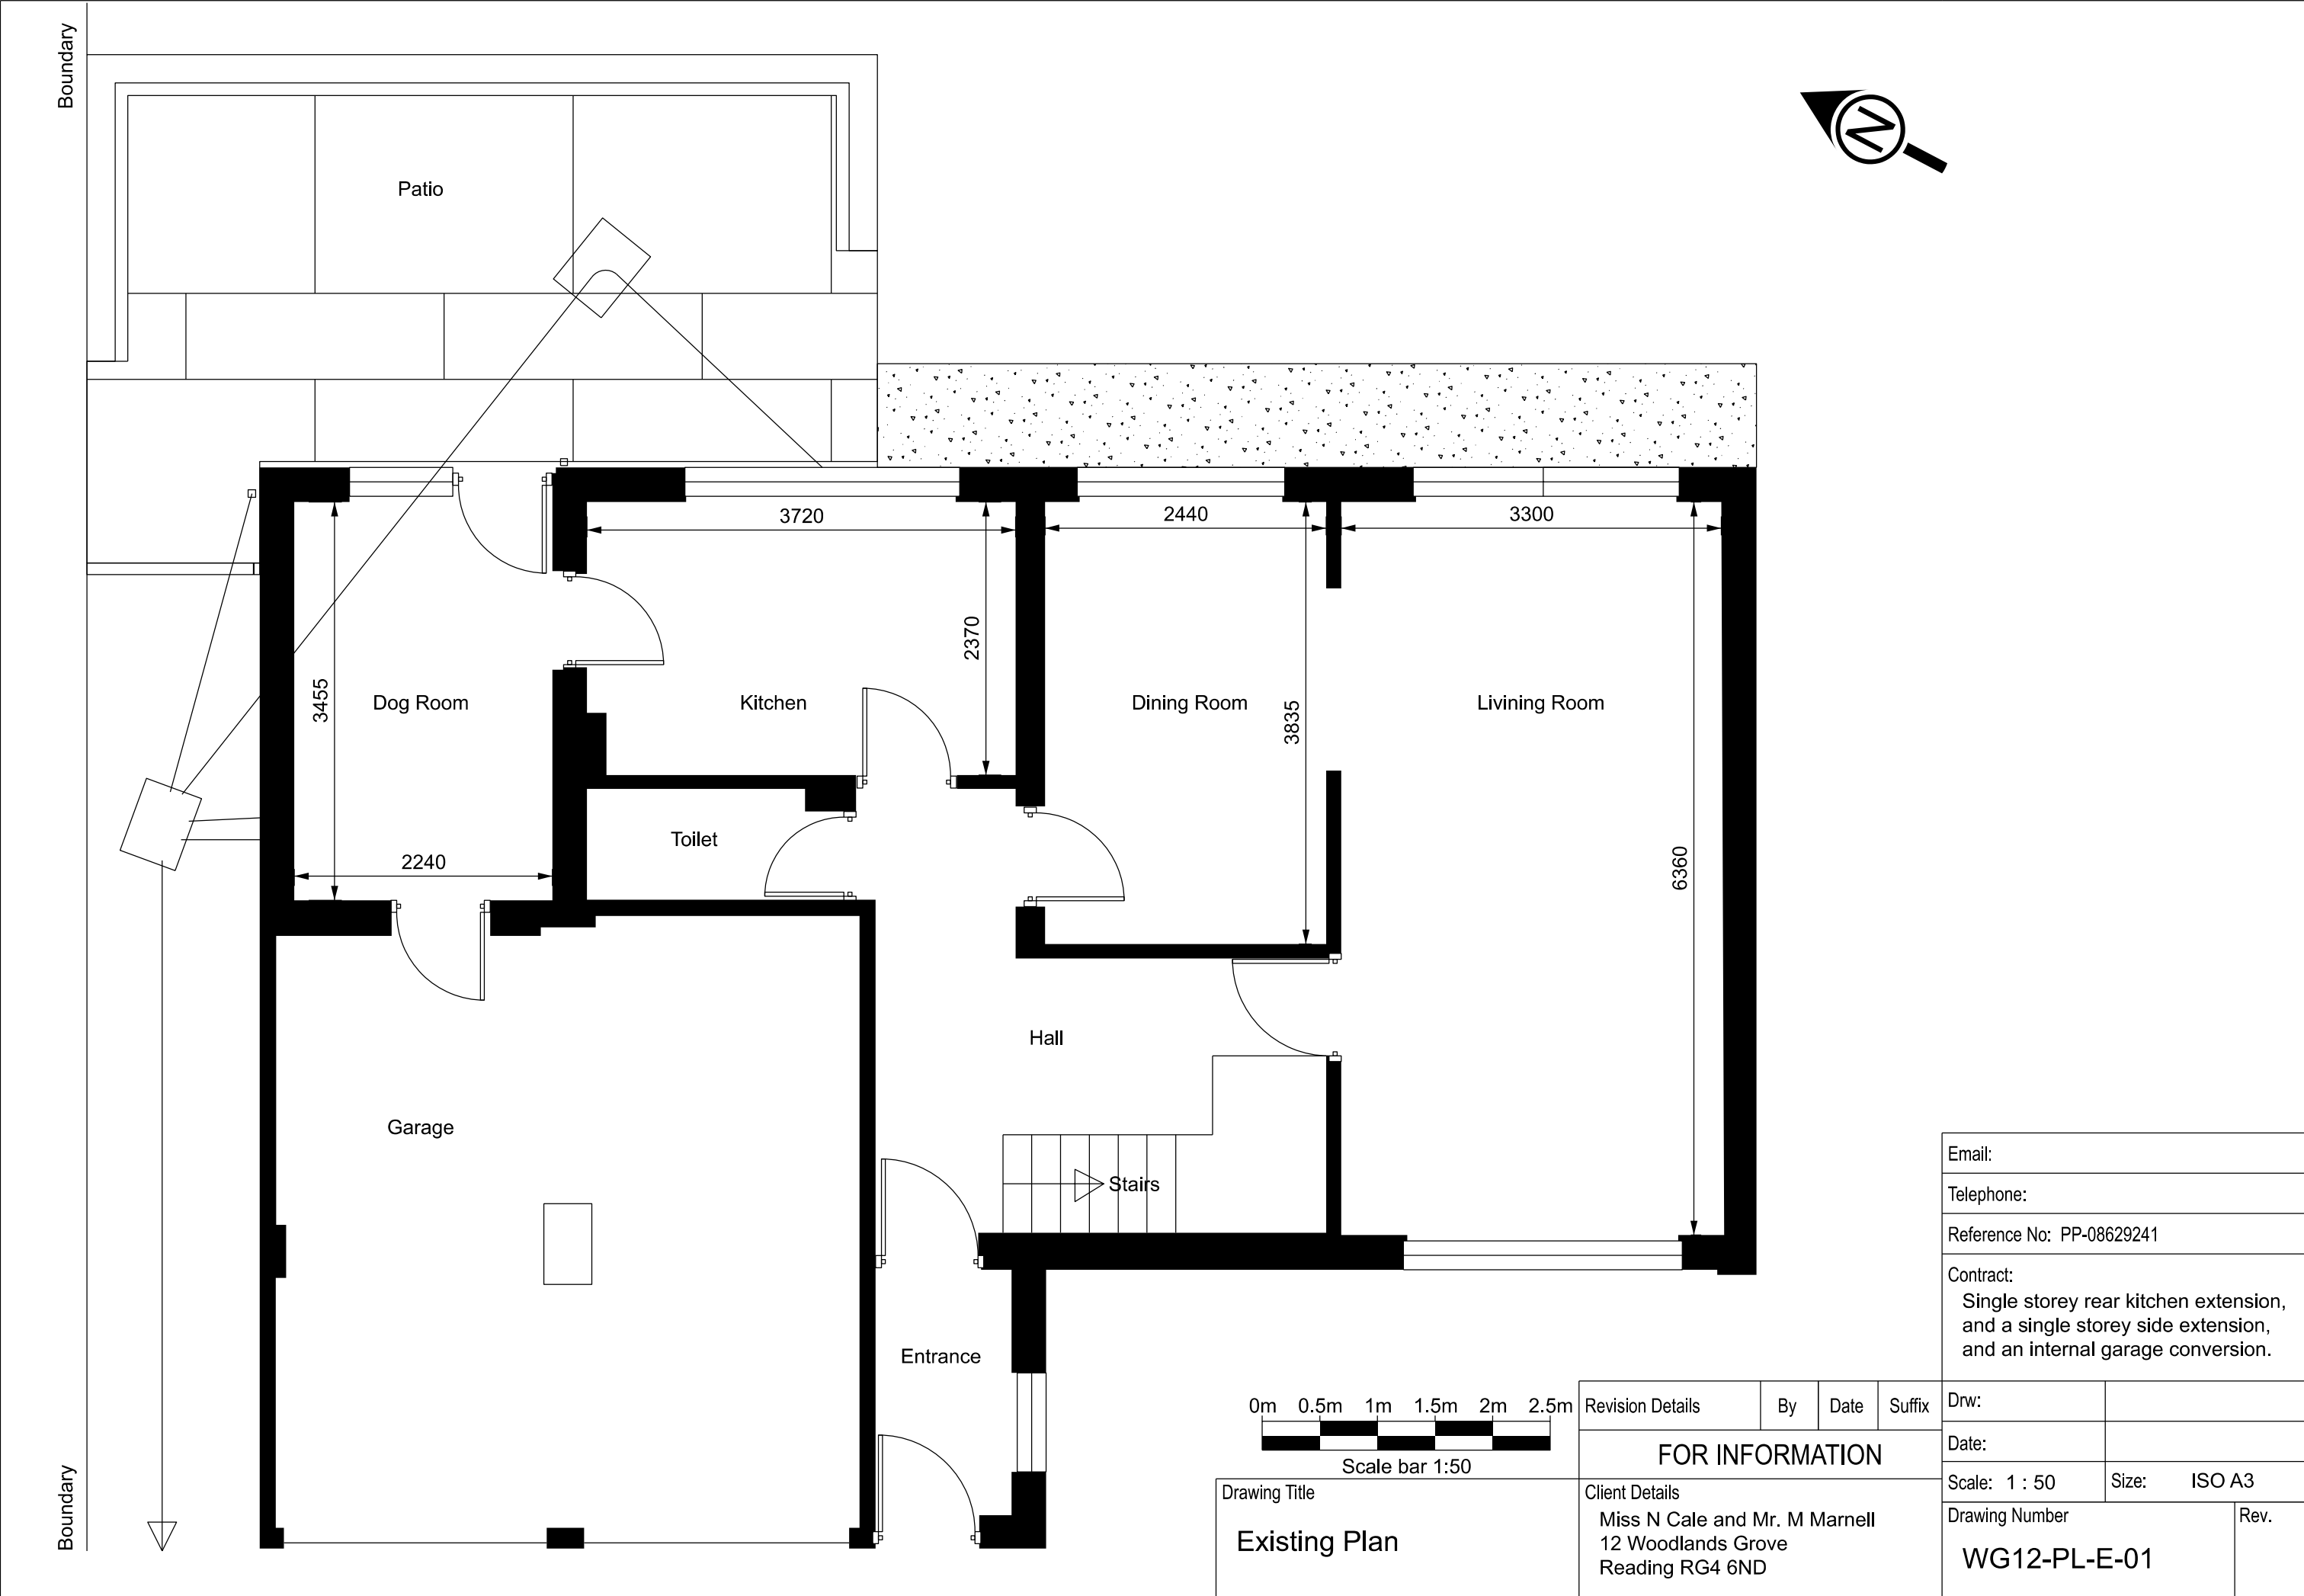

Email:	
Telephone:	
Reference No: PP-08629241	
Contract: Single storey rear kitchen extension, and a single storey side extension, and an internal garage conversion.	
Drw:	
Date:	
Scale: 1 : 50	Size: ISO A3
Drawing Number WG12-PL-E-01	Rev.

Revision Details	By	Date	Suffix
FOR INFORMATION			
Client Details Miss N Cale and Mr. M Marnell 12 Woodlands Grove Reading RG4 6ND			

Drawing Title
Existing Plan