


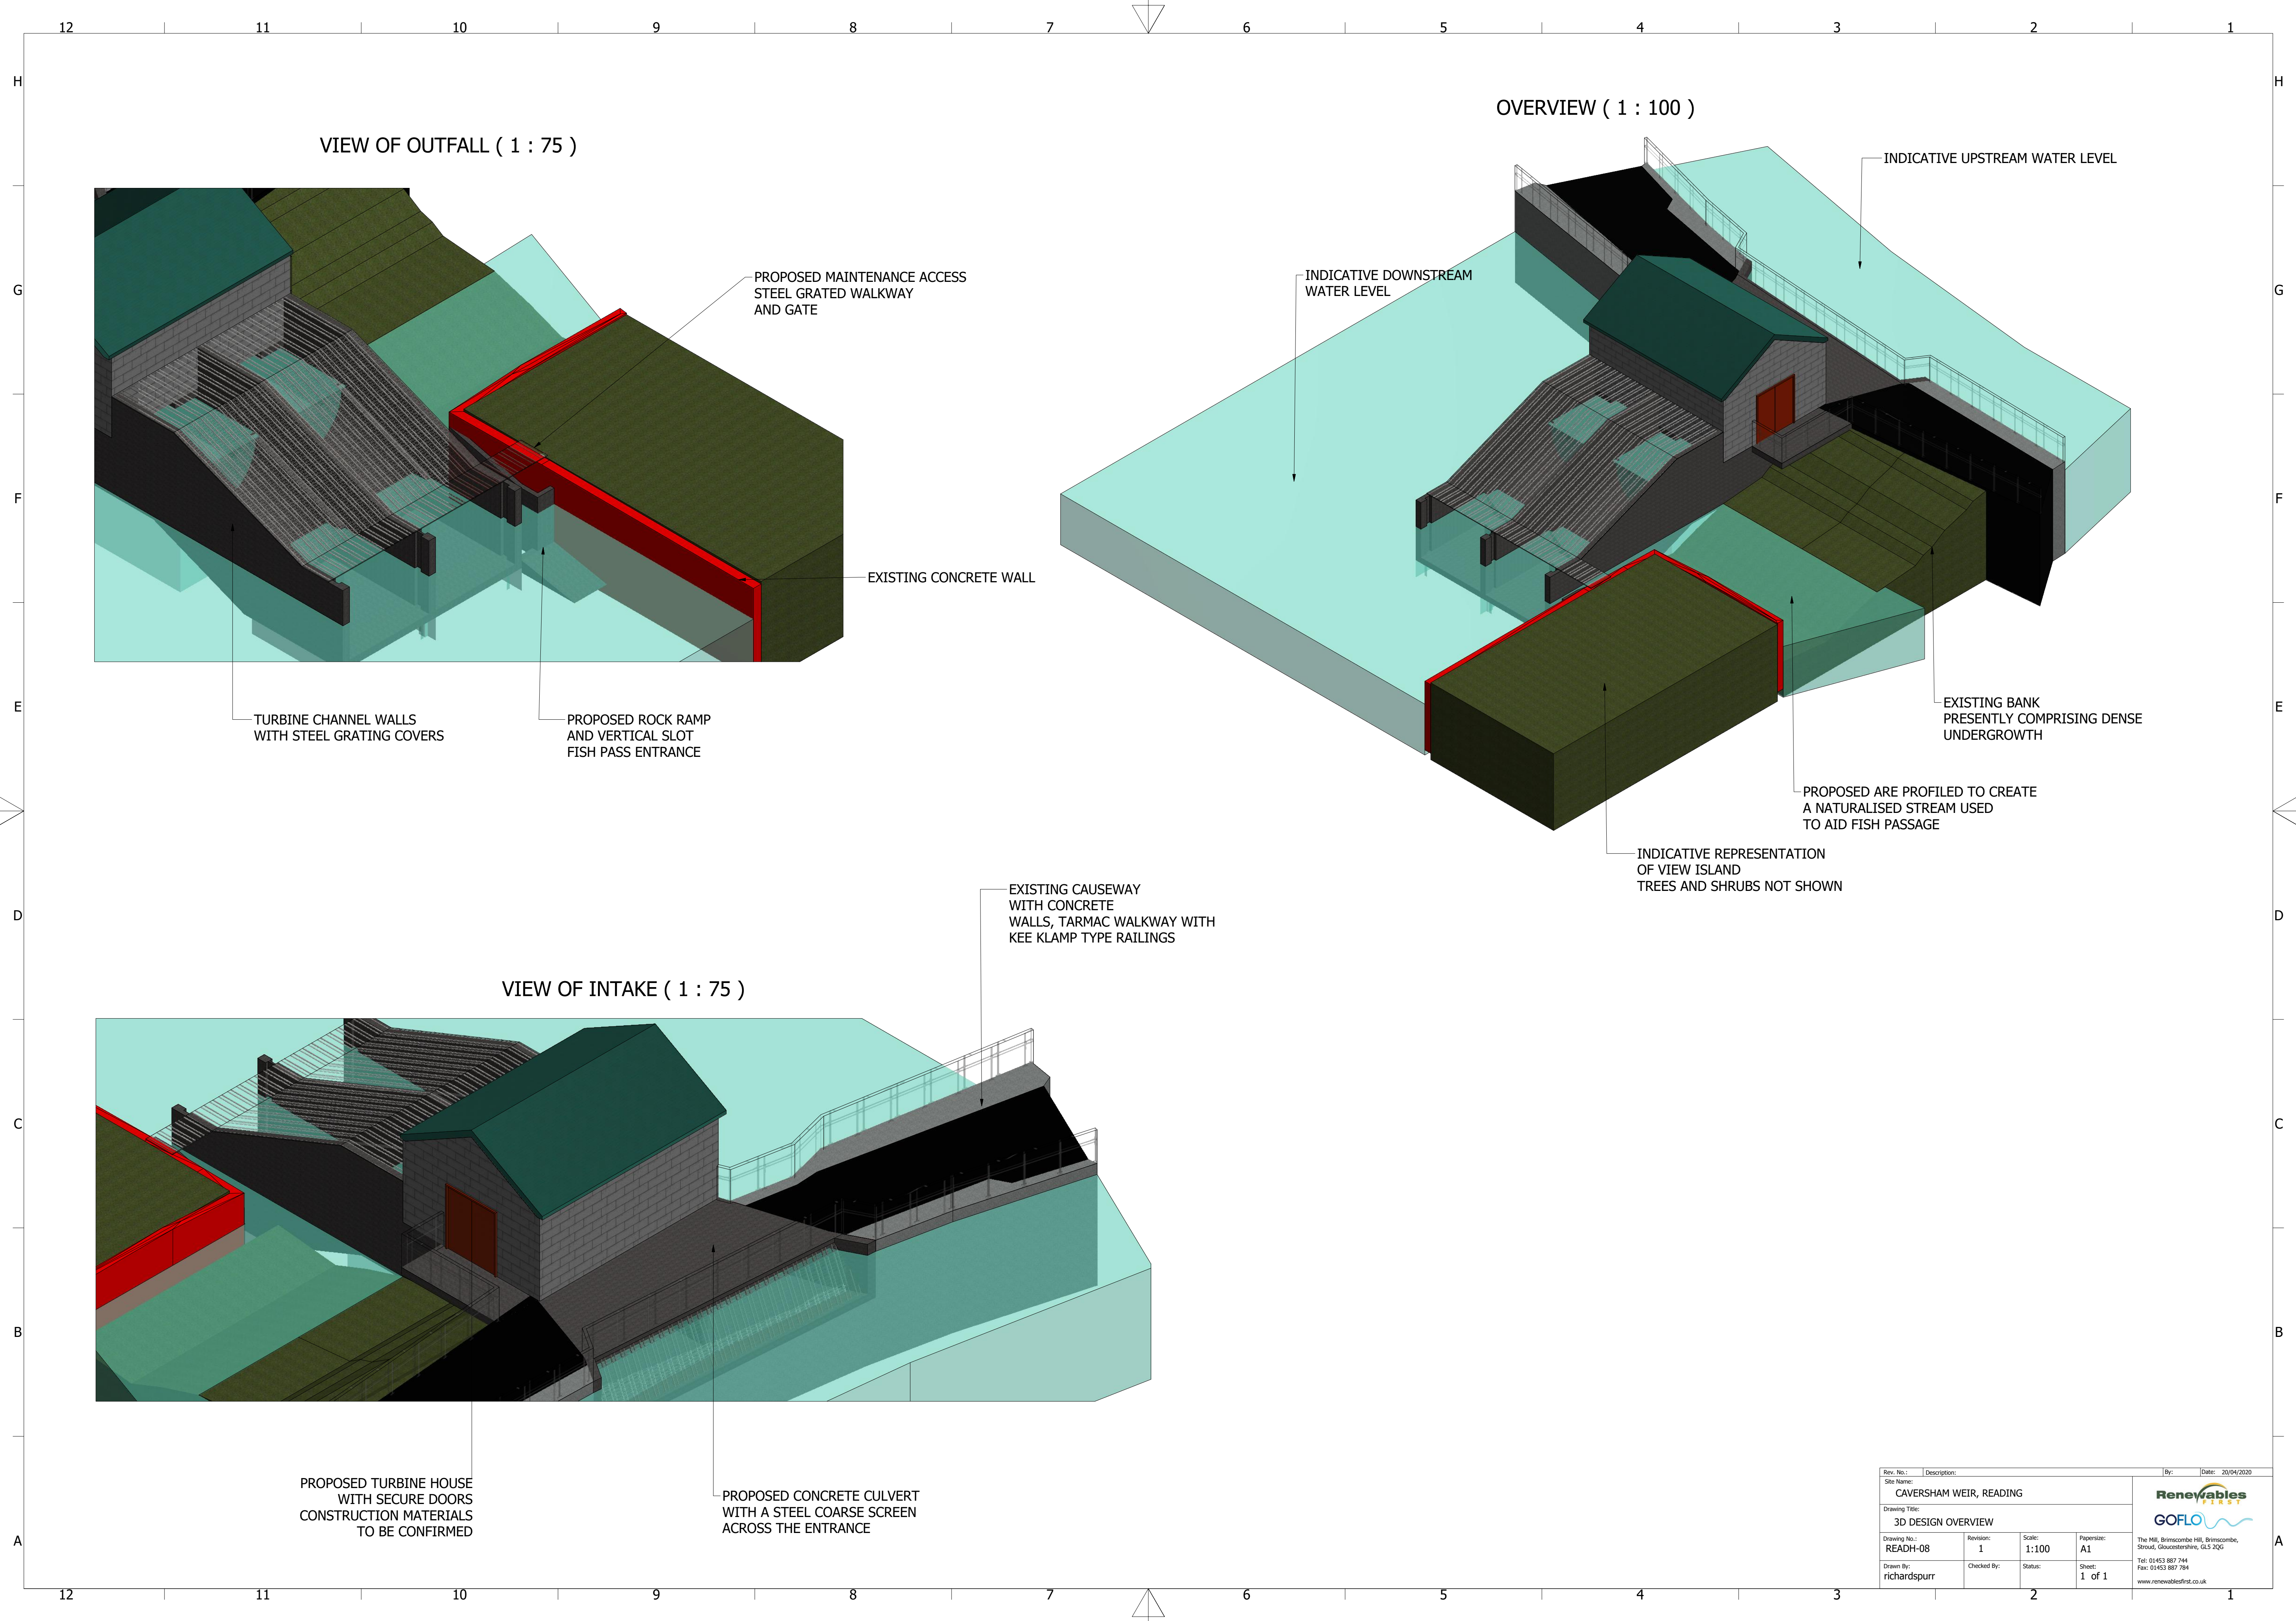

Rev. No.:	Description:	By:	Date:
Site Name:	CAVERSHAM WEIR, READING		20/04/2020
Drawing Title:	3D DESIGN OVERVIEW		
Drawing No.:	Revision:	Scale:	Paper size:
READH-08	1	1:100	A1
Drawn By:	Checked By:	Status:	Sheet:
richardspurr			1 of 1

The Mill, Brimscombe Hill, Brimscombe, Stroud, Gloucestershire, GL5 2QG
Tel: 01453 887 744
Fax: 01453 887 784
www.renewablesfirst.co.uk

Renewables
GOFLO