

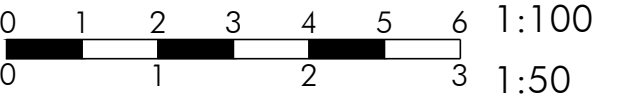


Do not scale from drawing. Check all levels before carrying out work.

These drawings and designs and the copyright thereof are the property of the Architect and must not be copied or retained without the written permission of the Architect

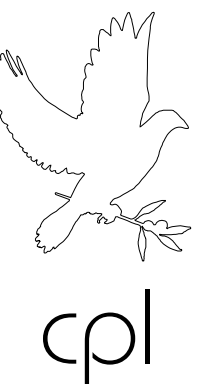

Rev	Date	Description	Init
A	3/8/20	Clouds added at LPA request	DA

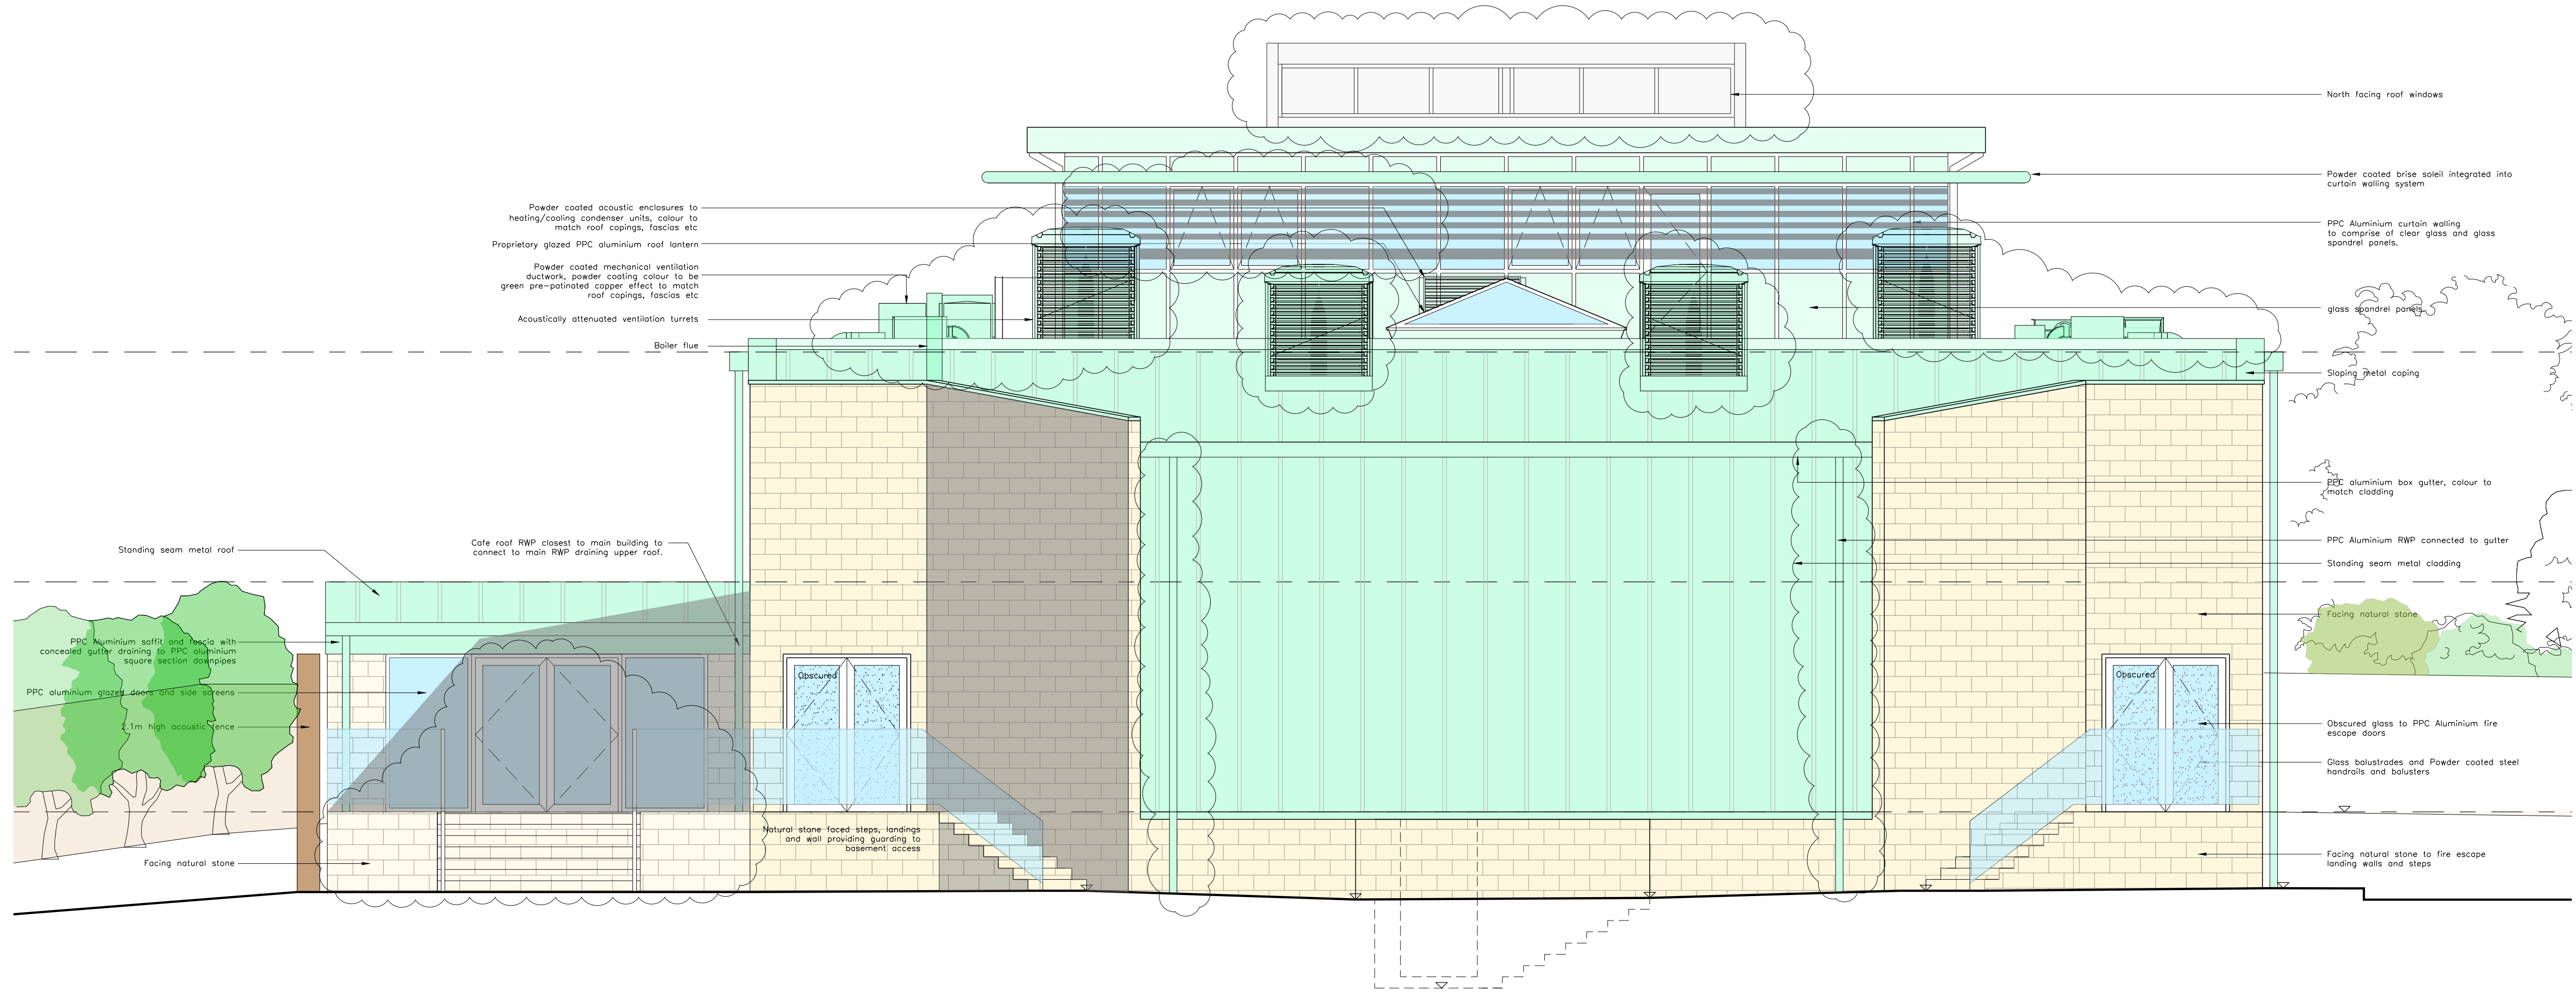

Chartered Architects, Property Consultants and Designers
Unit A3 Chauxer Business park, Dittons Road, Polegate, Sussex BN26 6QH
Tel: 0323 416900 E-mail: cpl@architects.co.uk Web: www.cplarchitects.co.uk

project name
THE GATE CHURCH
384 THE MEADWAY
READING

drawing title
PROPOSED ELEVATIONS
NORTH AND SOUTH

project number	drawing number	revision
TGR.18	235	A

date	scale
12/19	1:50@A1
drawn	checked
DA	PW