


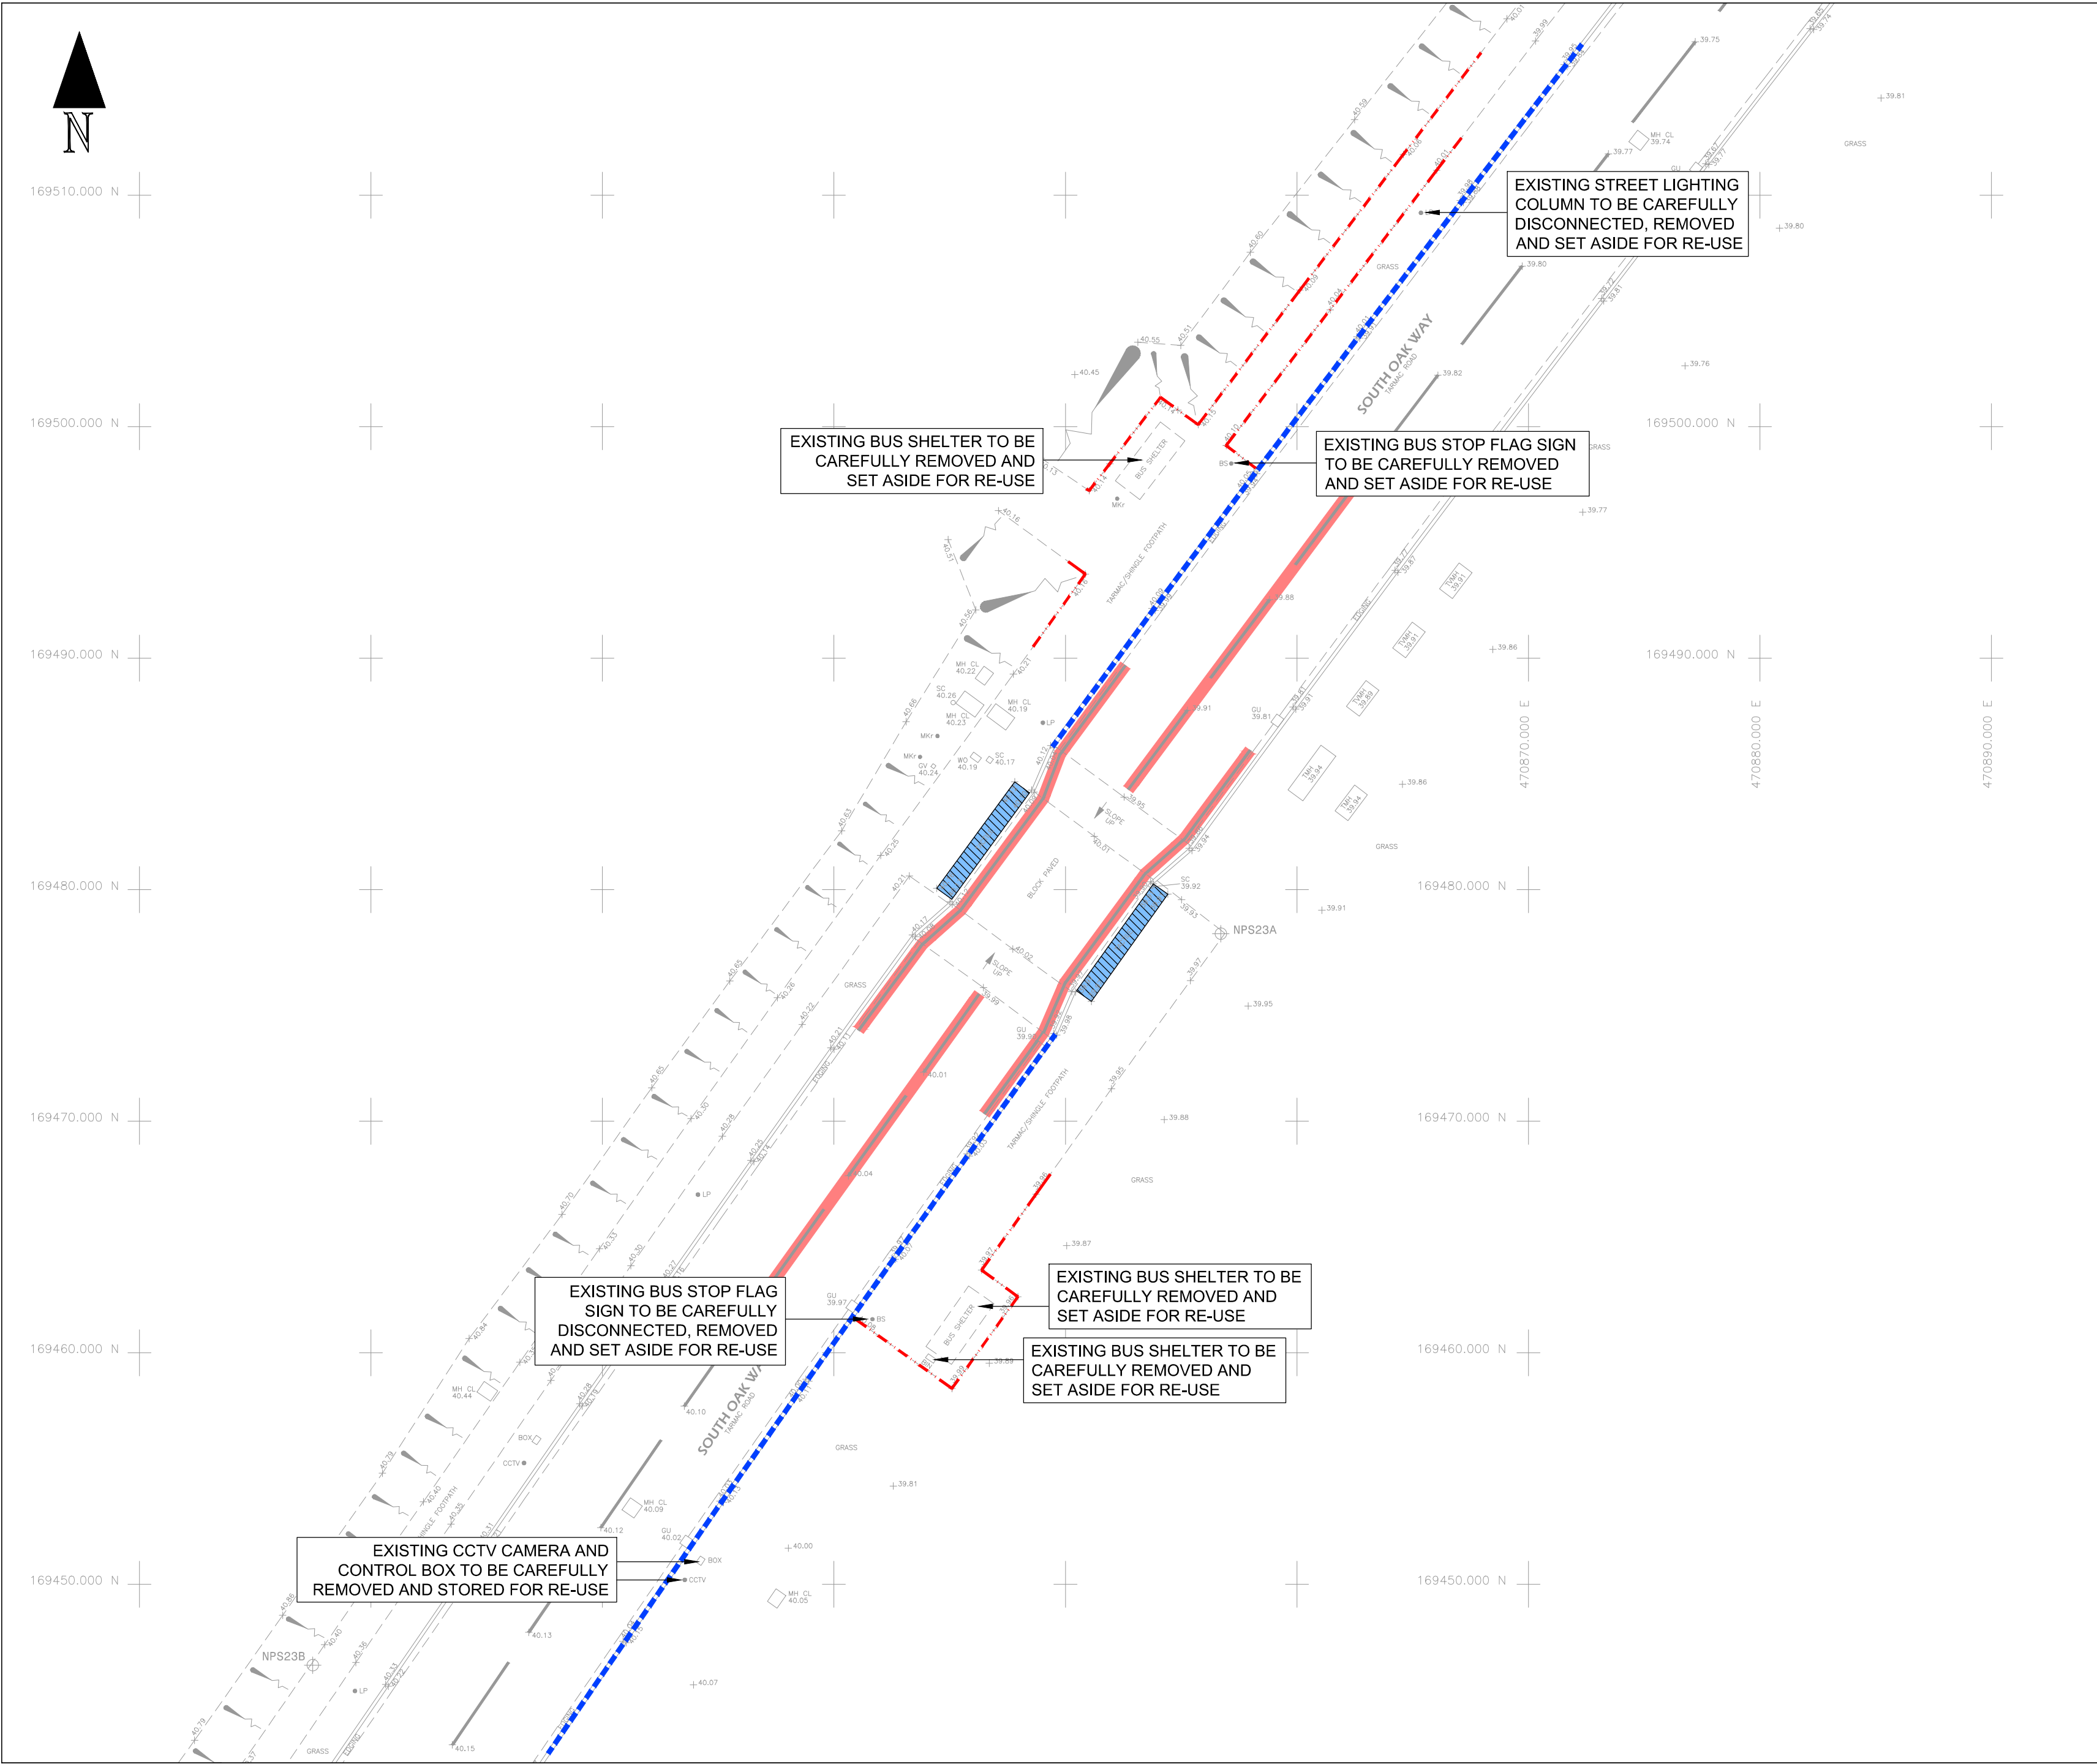

REVISION DETAILS

REV	DATE	COMMENT	APP
-	07.04.2020	FIRST ISSUE.	BS
A	16.07.2020	KEY AMENDED.	BS

FINAL

NOTES:

GENERAL

- Do not scale from this drawing.
- This drawing to be read in conjunction with other contract drawings.
- This drawing to be read & printed in colour.

CONSTRUCTION

- Works shall comply with the current *Department of Transport Specification for Highway Works*.
- Contractor is to allow for the removal of all existing road markings affected by the works.
- Removal of existing road markings to be done by hydro-blasting.

CDM (RISKS & HAZARDS)

- Prior to commencement of construction the contractor is to liaise with all relevant statutory undertakers and protect / divert apparatus and to protect the workforce during the works. Any damage caused to the apparatus to be the responsibility of the contractor.
- Contractor to undertake their own statutory plant checks on site prior to the commencement of excavation exercise.
- The contractor is to make sure that any excavation should be adequately covered at night to protect both public and wildlife from becoming trapped.

DISCLAIMERS

- The topographical survey information has been provided by *Nigel Pavey Surveys*, and Velocity shall not be liable for any inaccuracies or deficiencies.

KEY:

	EXISTING ROAD MARKINGS TO BE REMOVED
	EXISTING TACTILE PAVING SLABS TO BE REMOVED AND DISPOSED OF TO A LICENSED TIP
	EXISTING KERBS + BEAM TO BE REMOVED AND DISPOSED OF TO A LICENSED TIP
	EXISTING FOOTWAY EDGINGS + BEAM TO BE REMOVED AND DISPOSED OF TO A LICENSED TIP

