


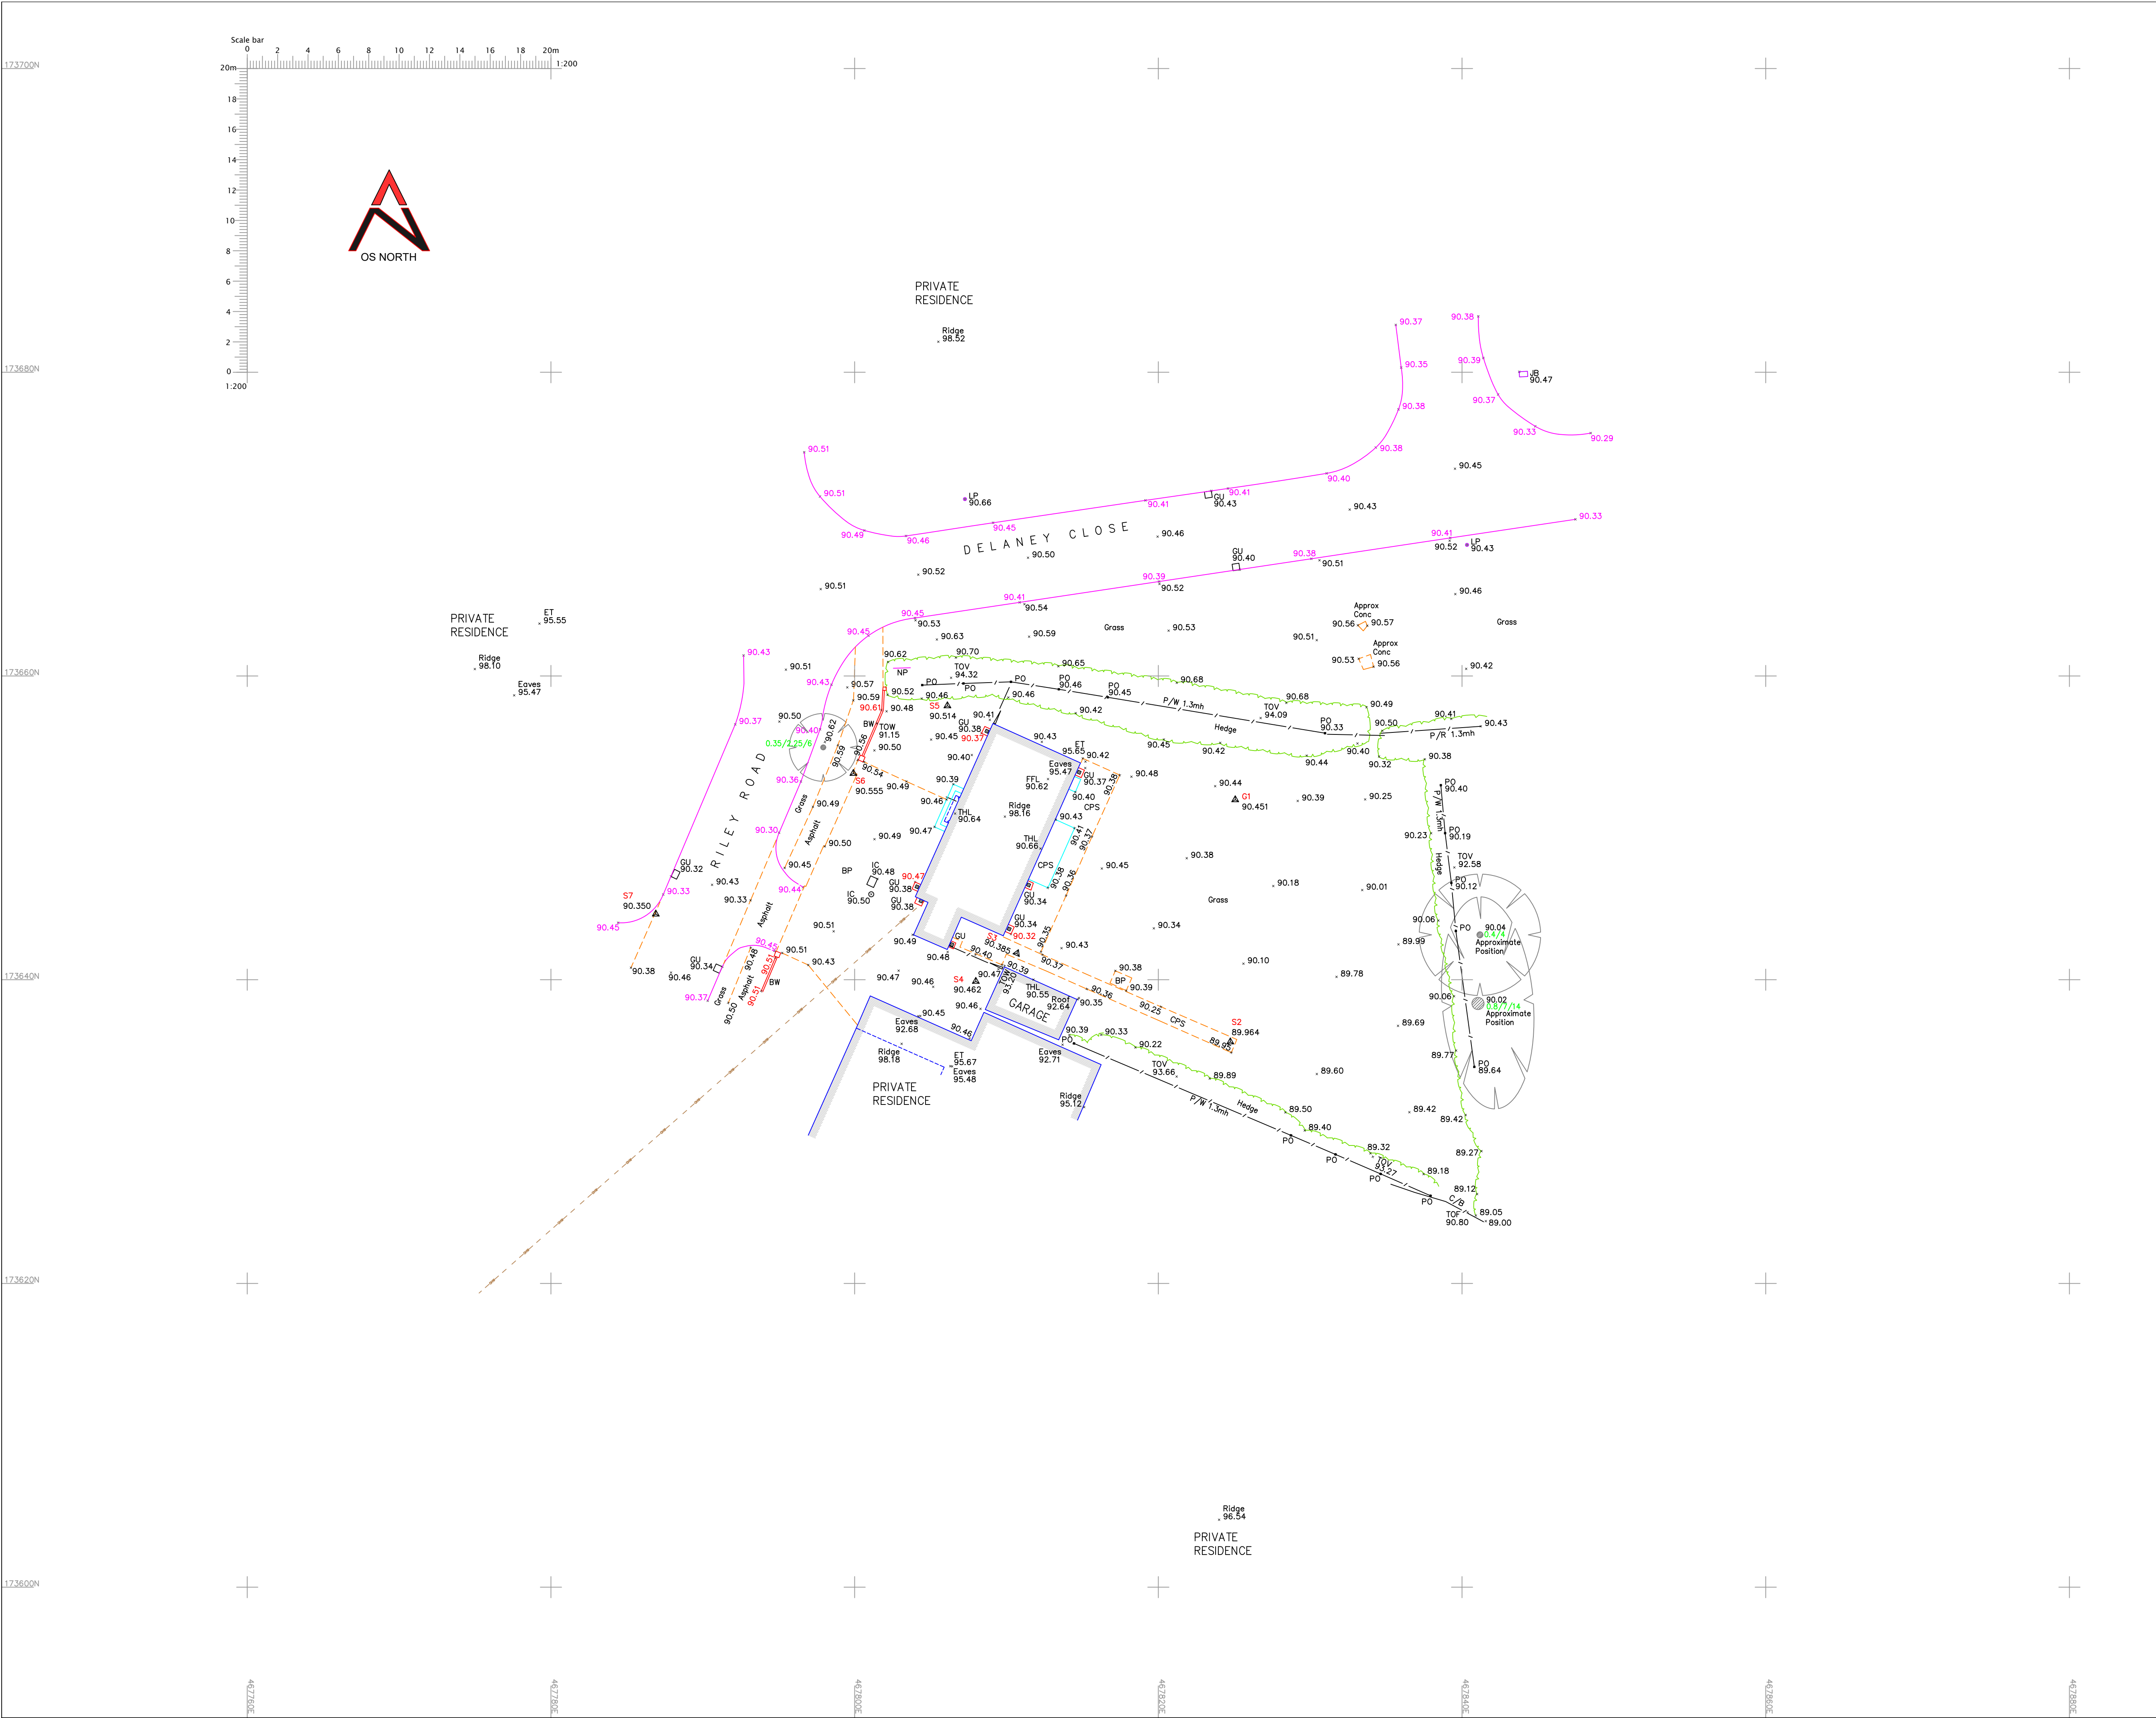

Coordinate Table

Station	Eastings	Northings	Level	Description
G1	467825.064	173651.851	90.451	Peg
S2	467824.740	173635.905	89.964	Nail
S3	467810.686	173641.739	90.385	Nail
S5	467806.109	173658.039	90.514	Peg
S6	467788.916	173653.584	90.555	Nail
S7	467786.903	173644.324	90.350	Nail
S4	467807.980	173639.892	90.462	Nail

Note

This survey data has been prepared for the client detailed below to an agreed specification. Unless otherwise agreed in writing the liability of 360 Geomatics Ltd is limited to the client or his appointed agent and does not extend to use beyond the limitations of the specification.

Grid: Survey is based on a local plane grid, site centred at Station G1 to Ordnance Survey National Grid coordinates (OSGB36).

Values have been derived via GPS using the OS active network using the OSTN15 transformation model and the OSGM15 geoid model.

Level datum: Ordnance Datum Newlyn (ODN).

All levels on kerb lines are channel levels unless noted otherwise.

© Copyright 360 Geomatics Ltd 2019

Abbreviations (Where Applicable)

ACU	Air Conditioning Unit	MC	Mercury Inspection Cover
AR	Assumed Route	MH	Manhole
BB	Busbar / Bellisha Beacon	rmh	Metres High
BHL	Bore Hole	MK	Marker Post
BL	Basement Light	MS#	Multi-Stemmed Tree
BO	Bollard	NB	Notice Board
BP	Block Paving	NFI	No Further Information
BRW	Brick Retaining Wall	NP	Street Name Plate
BS	Bus Stop	OHW	Overhead Wire
BT	BT Inspection Cover	OSBM	Ordnance Survey Bench Mark
BW	Brick Wall	PB	Post Box
CB	Control Box	PL	Plinth
CCTV	Closed Circuit Television	PM	Parking Meter
CD	Chamber Depth	PO	Post
CL	Cover Level	RE	Rodding Eye
Co	Column	Red	Redundant
Conc	Concrete	RS	Road Sign
CPS	Concrete Paving Slabs	RW	Retaining Wall
CS	Crossing Sensor	SC	Stop Cock
CT	Cable TV Inspection Cover	SEP	Service Entry Point
CW	Concrete Wall	SL	Soffit Level
DC	Drainage Channel	SRW	Stone Retaining Wall
DK	Drop Kerb	SP	Structure Post
DP	Down Pipe	SV	Stop Valve
EJB	Electric Junction Box	SW	Stone Wall
EP	Electricity Pole	SWMH	Surface Water Manhole
ER	Earthing Rod	SY	Stay Wire
EV	Eaves Soffit	TCB	Telephone Call Box
FB	Flower Bed	THL	Threshold Level
FFL	Finished Floor Level	TL	Traffic Light
FH	Fire Hydrant	TM	Ticket Machine
FL	Flood Light	TOF	Top of Fence
FP	Fuel Pump	TOP	Top of Parapet
FWMH	Foul Water Manhole	TOV	Top of Vegetation
GA	Gate	TOW	Top of Wall
GEN	Generator	TP	Telegraph Pole
GM	Gas Meter	TPS	Tactile Paving Slabs
GU	Gully	TR	Top of Trellis
GV	Gas Valve	UTS	Unable To Survey
IB	Illuminated Bollard	VP	Vent Pipe
IC	Inspection Cover	WL	Water Level
IL	Invert Level	WM	Water Meter
KO	Kerb Outlet	WO	Washout
LB	Litter Bin	WP	Waste Pipe
LP	Lamp Post	WT	Water Top
		WV	Water Valve

Fence Types

A/B	Armco Crash Barrier	H/R	Hand Rail
B/W	Barbed Wire	I/R	Iron Railing
C/B	Close Boarded	O/B	Open Boarded
C/I	Corrugated Iron	P/S	Palisade Security
C/L	Chain Link	P/R	Post and Rail
C/LS	Chain Link Security	P/W	Post and Wire
C/P	Chestnut Paling	S/W	Sheep Wire
G/R	Guard Rail	W/M	Wire Mesh

Legend

ET (End of Tile)

EV (Eaves)

Tree

Girth/Spread/Height

Girth – Trunk Diameter

Spread – Canopy Radius

Rev Suffix

Revision Details

Initial

Date

Surveyed by

360GEOMATICS

LAND & MEASURED BUILDING SURVEYS

10 Salters Heath Road
Monk Sherborne, Tadley
Hampshire RG26 5HY

Tel: 01256 851672
Mob: 07734 233459
Email: info@360g.co.uk
Website: www.360g.co.uk

Client:

DANIEL STANNARD
8 RILEY ROAD
TILHURST
READING
RG30 4UX

Job Title:

SURVEY AT
8 RILEY ROAD
TILHURST
READING
RG30 4UX

Drawing Title:

TOPOGRAPHICAL
SURVEY

Drawing No:

360G/19037T/100

Rev Suffix:

Drawn:

Checked:

Scale:

Date:

PB

JM

1:200

JUNE 2019

Job No:

Sheet:

Sheet Size:

19037T

1 of 1

A1