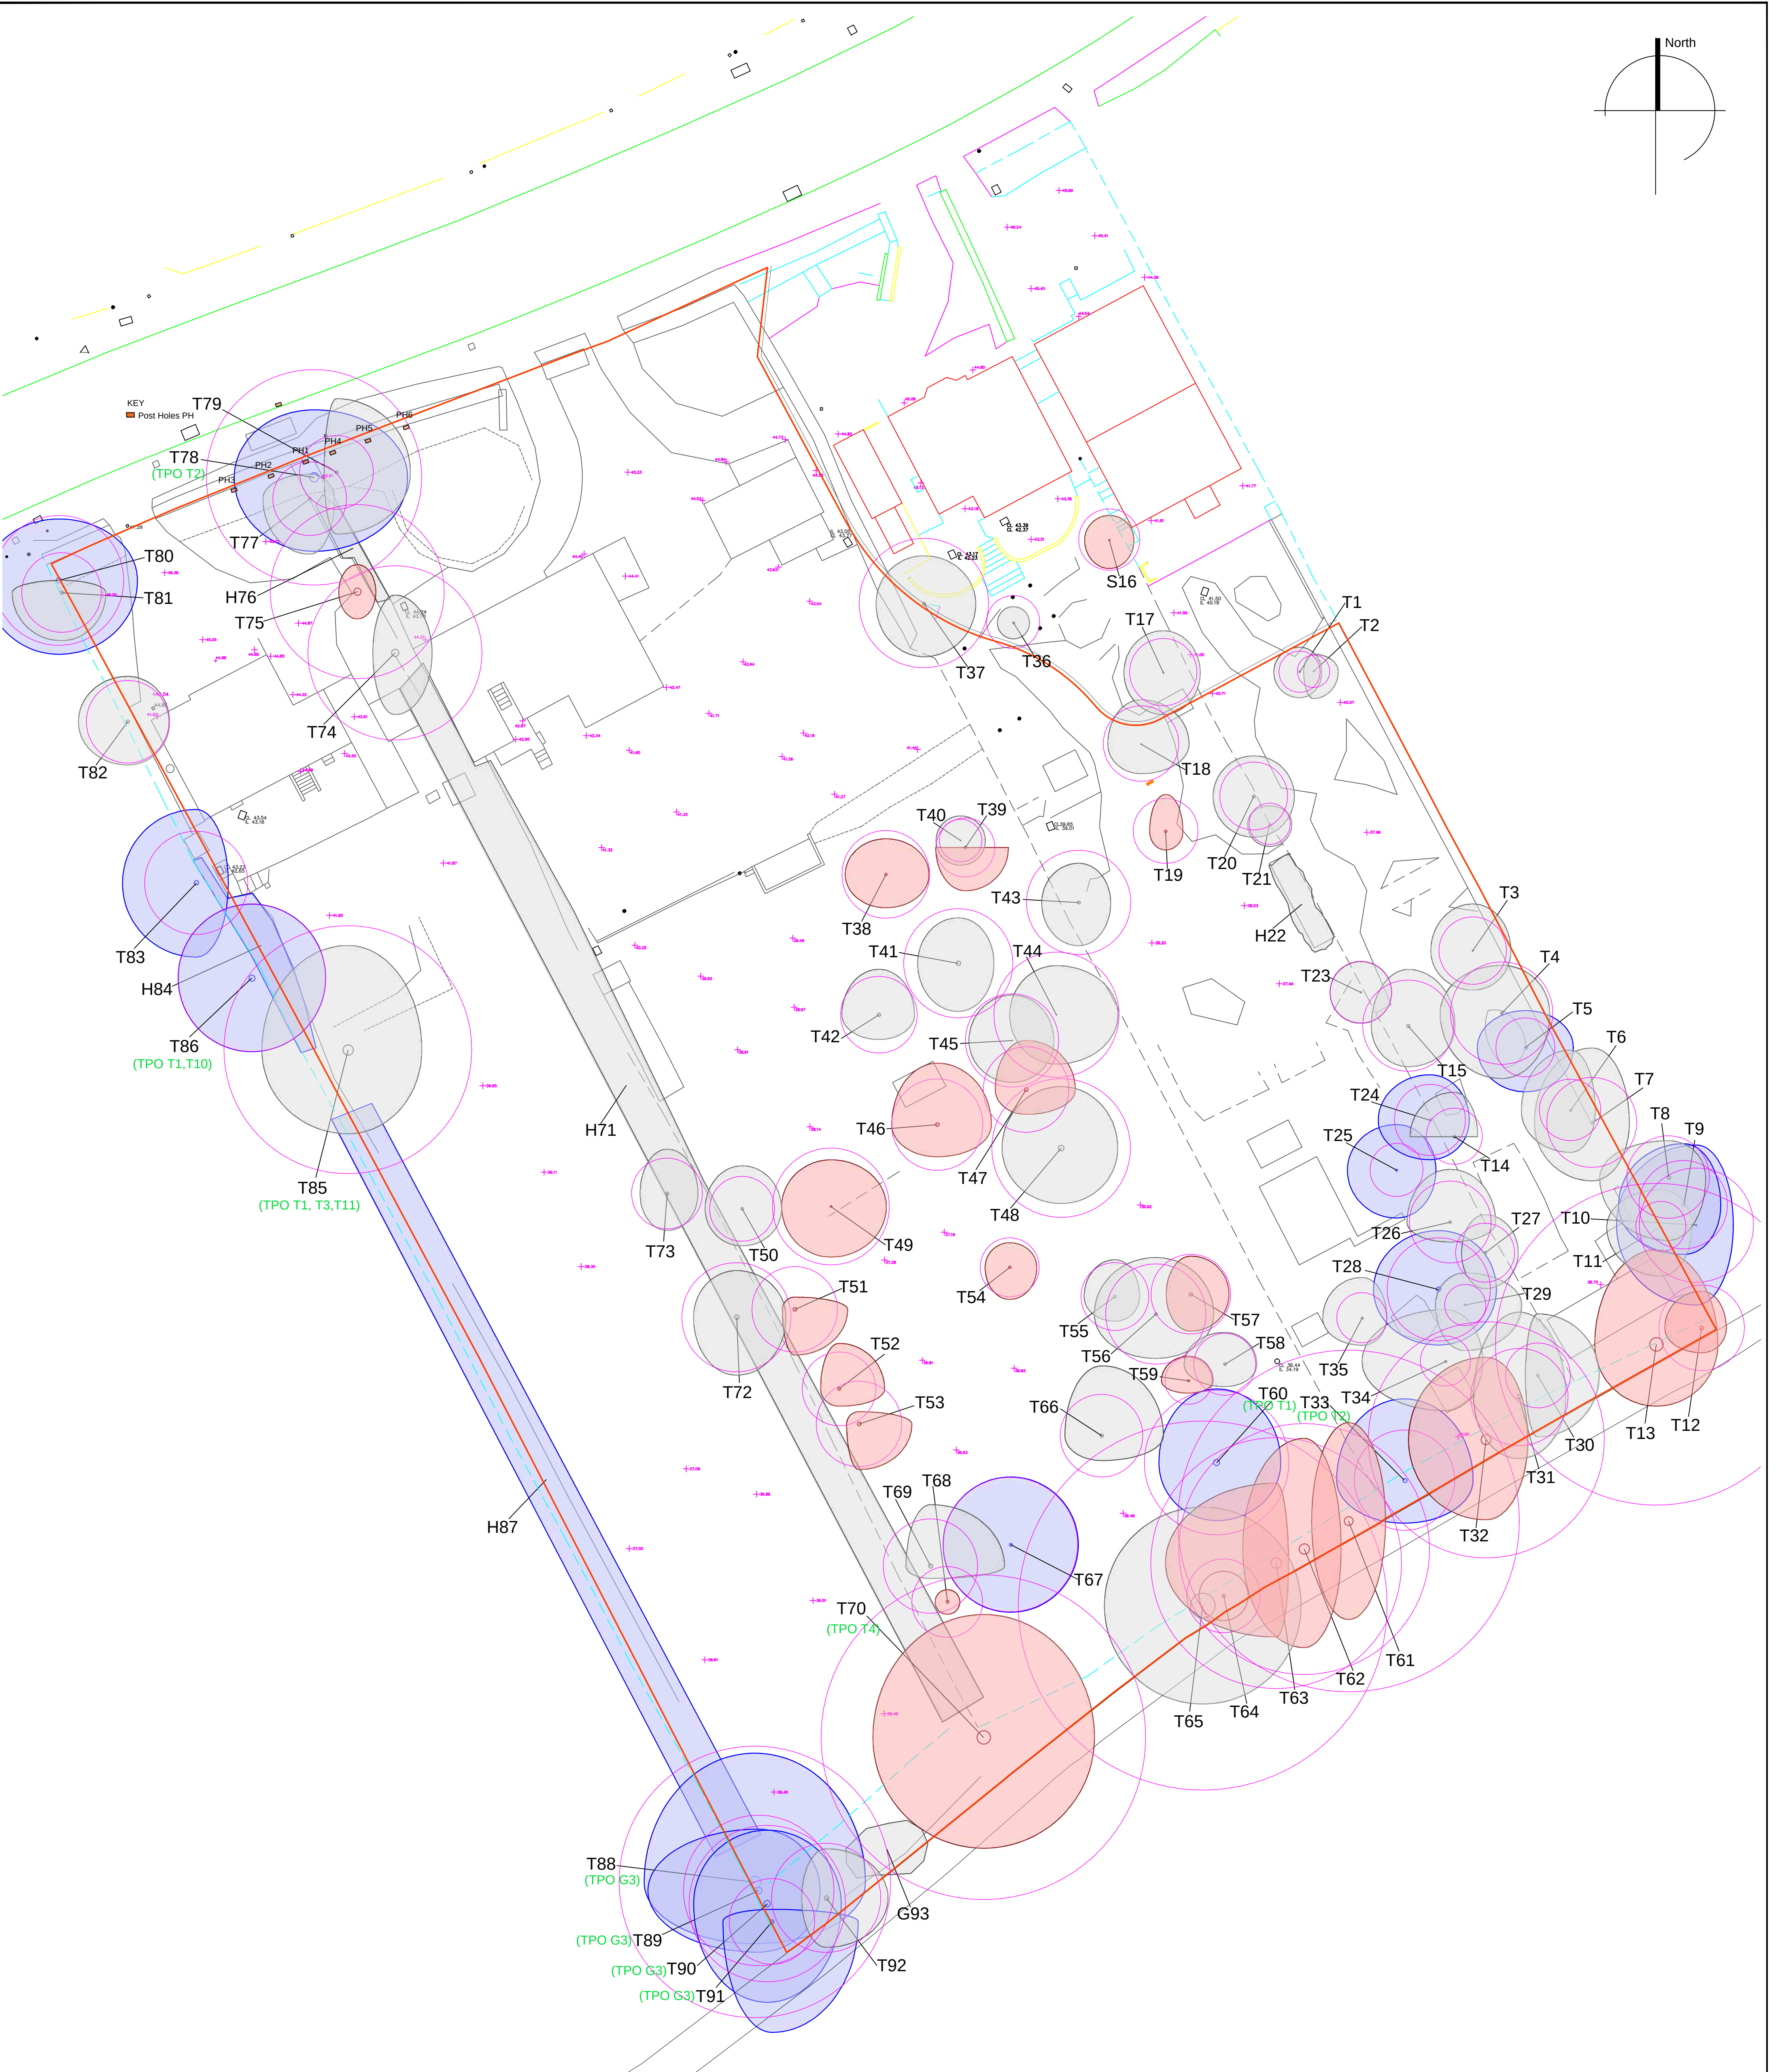


U Category
Those in such a condition that they cannot realistically be retained as living trees in the context of the current land use for longer than 10 years

Reading Borough Council Tree Preservation Order
Reference (TPO)

Do not scale from this drawing, tree positions and dimensions should always be checked on site.
The original of this drawing is in colour, do not rely on monochrome versions.
This drawing is copyright Tracy Clarke Tree Consultancy Ltd. ©

Do not scale from this drawing, tree positions and dimensions should always be checked on site.
The original of this drawing is in colour, do not rely on monochrome versions.
This drawing is copyright Tracy Clarke Tree Consultancy Ltd. ©