


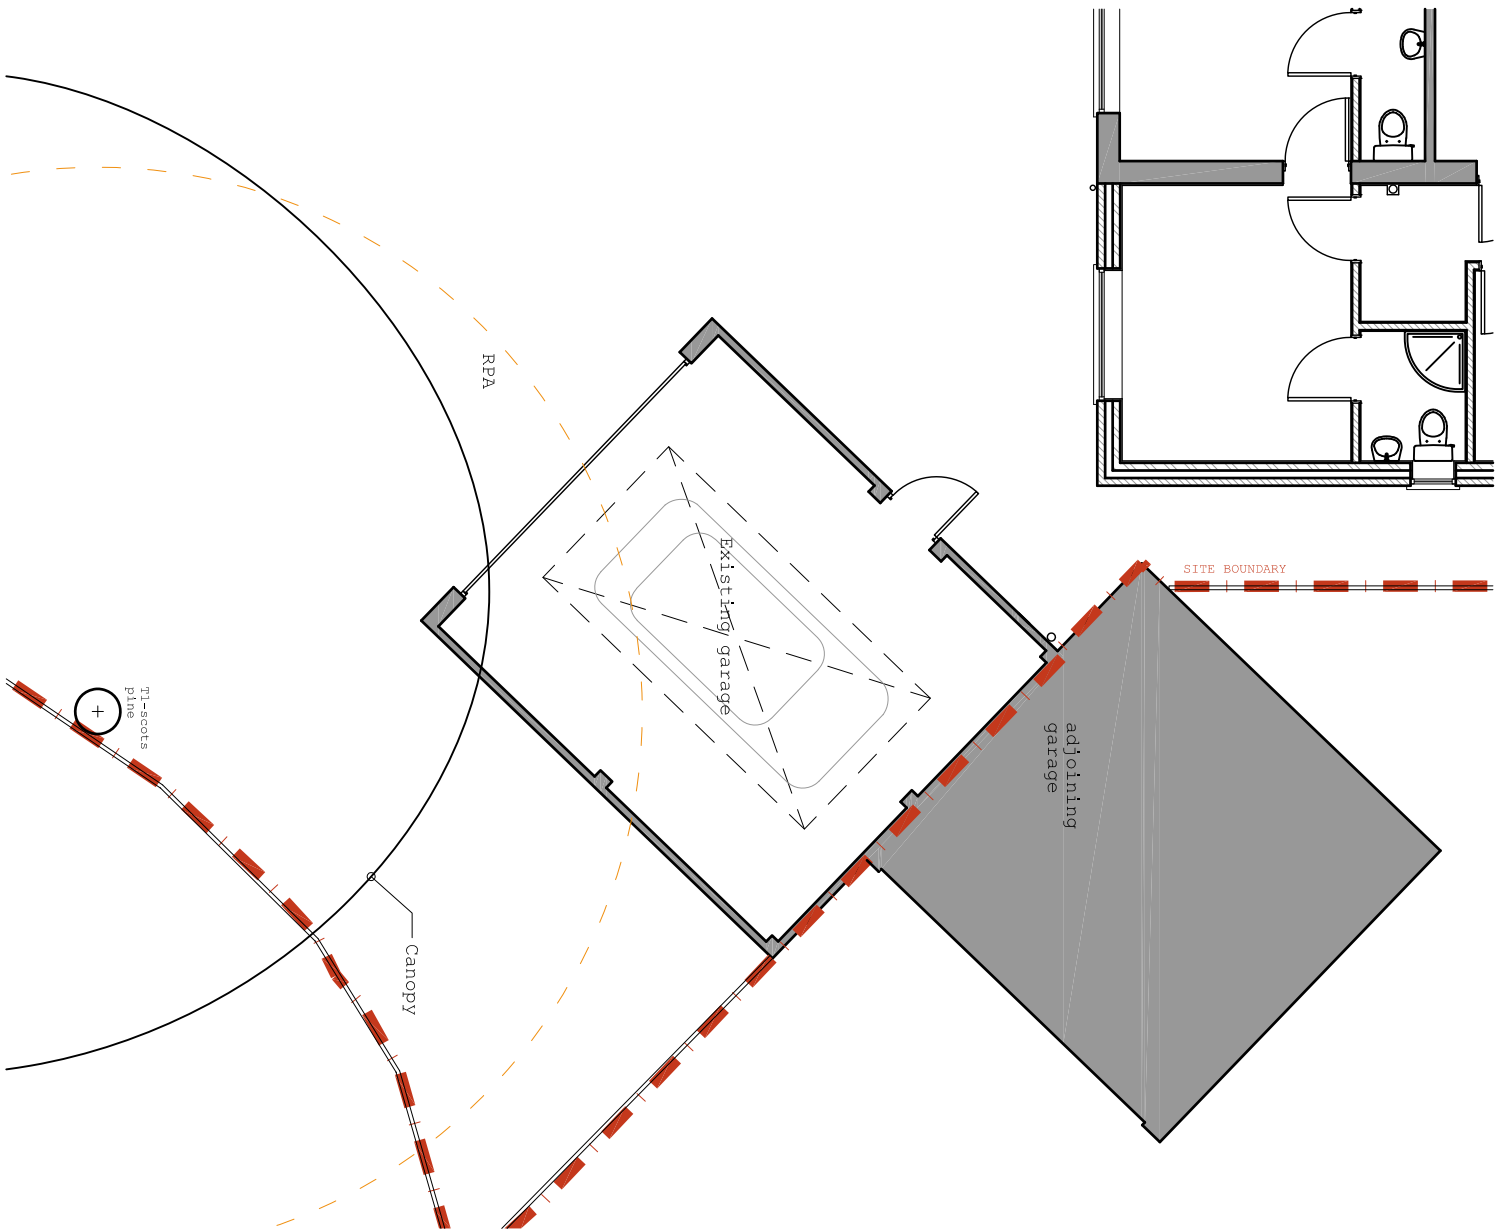


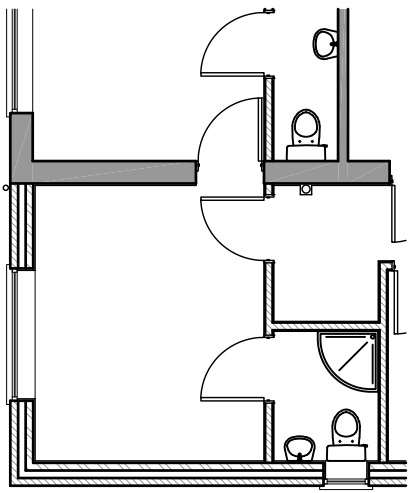

existing GF garage plan

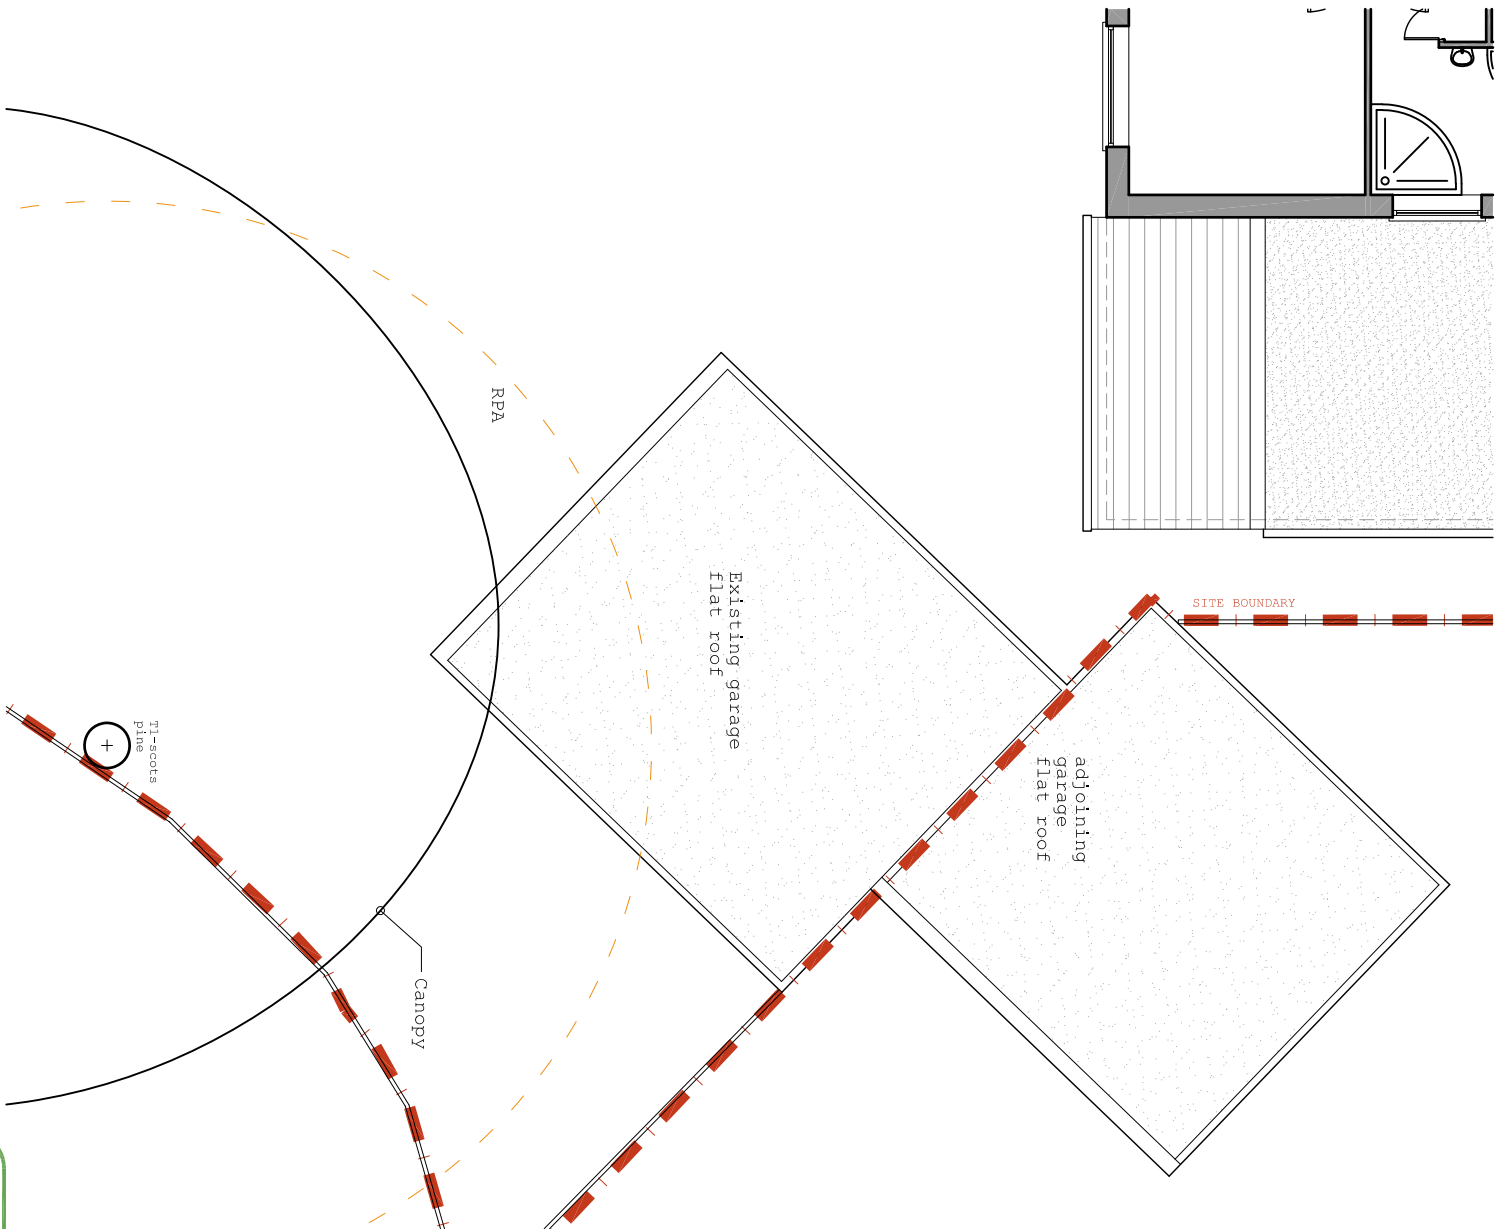

existing roof garage plan

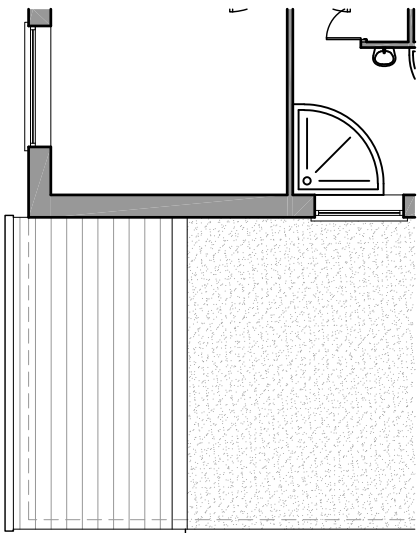