


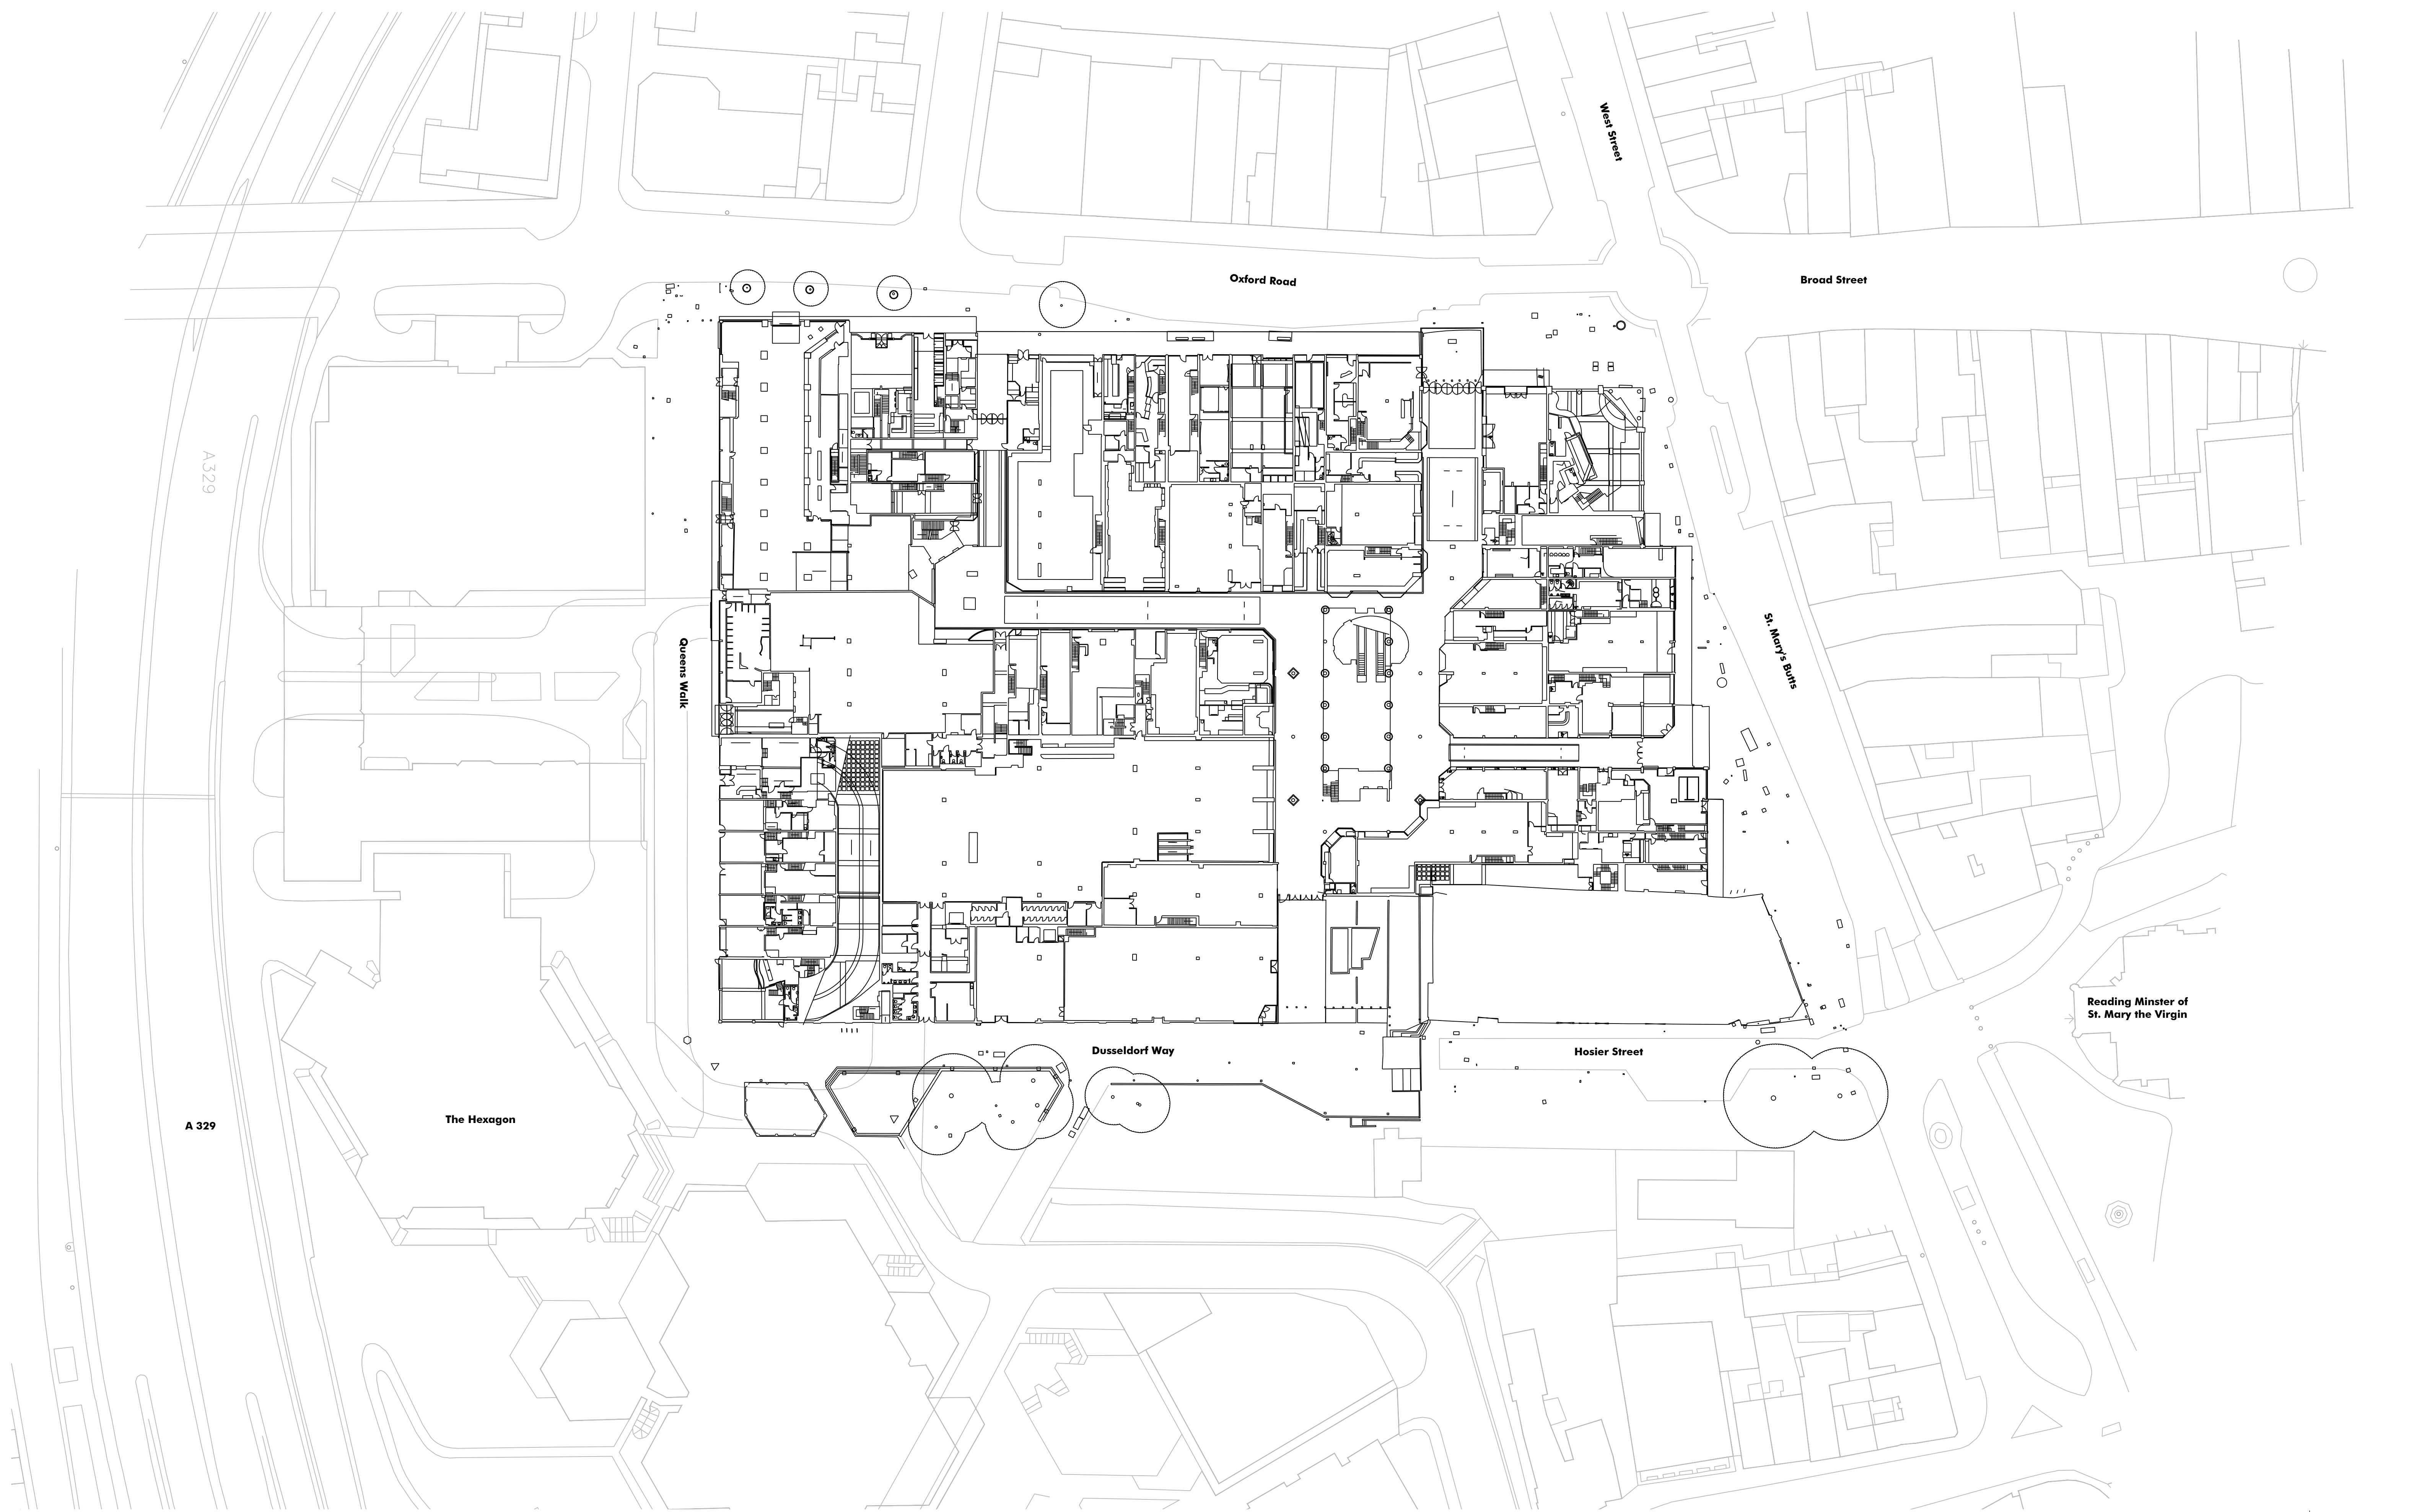

		Macgregor • Smith Landscape Architecture				
Revision	Description	Drawn by	Checked by	Date	project	Broad Street Mall, Reading
-	Issued for comment	DJ	RG	03.10.18	status	Planning
P4	Planning	JG	RG	07.11.19	drawn by	DJ
I	Information	JG	RG	13.02.20	checked by	RG
P5	Planning	JG	RG	18.02.20	title	Existing Condition
					date	03.10.18
					Xref	xref-arch-context-existing-condition; xref-existing-condition
					scale	1:500@a1
					drawing No	1205-001
					revision	P5