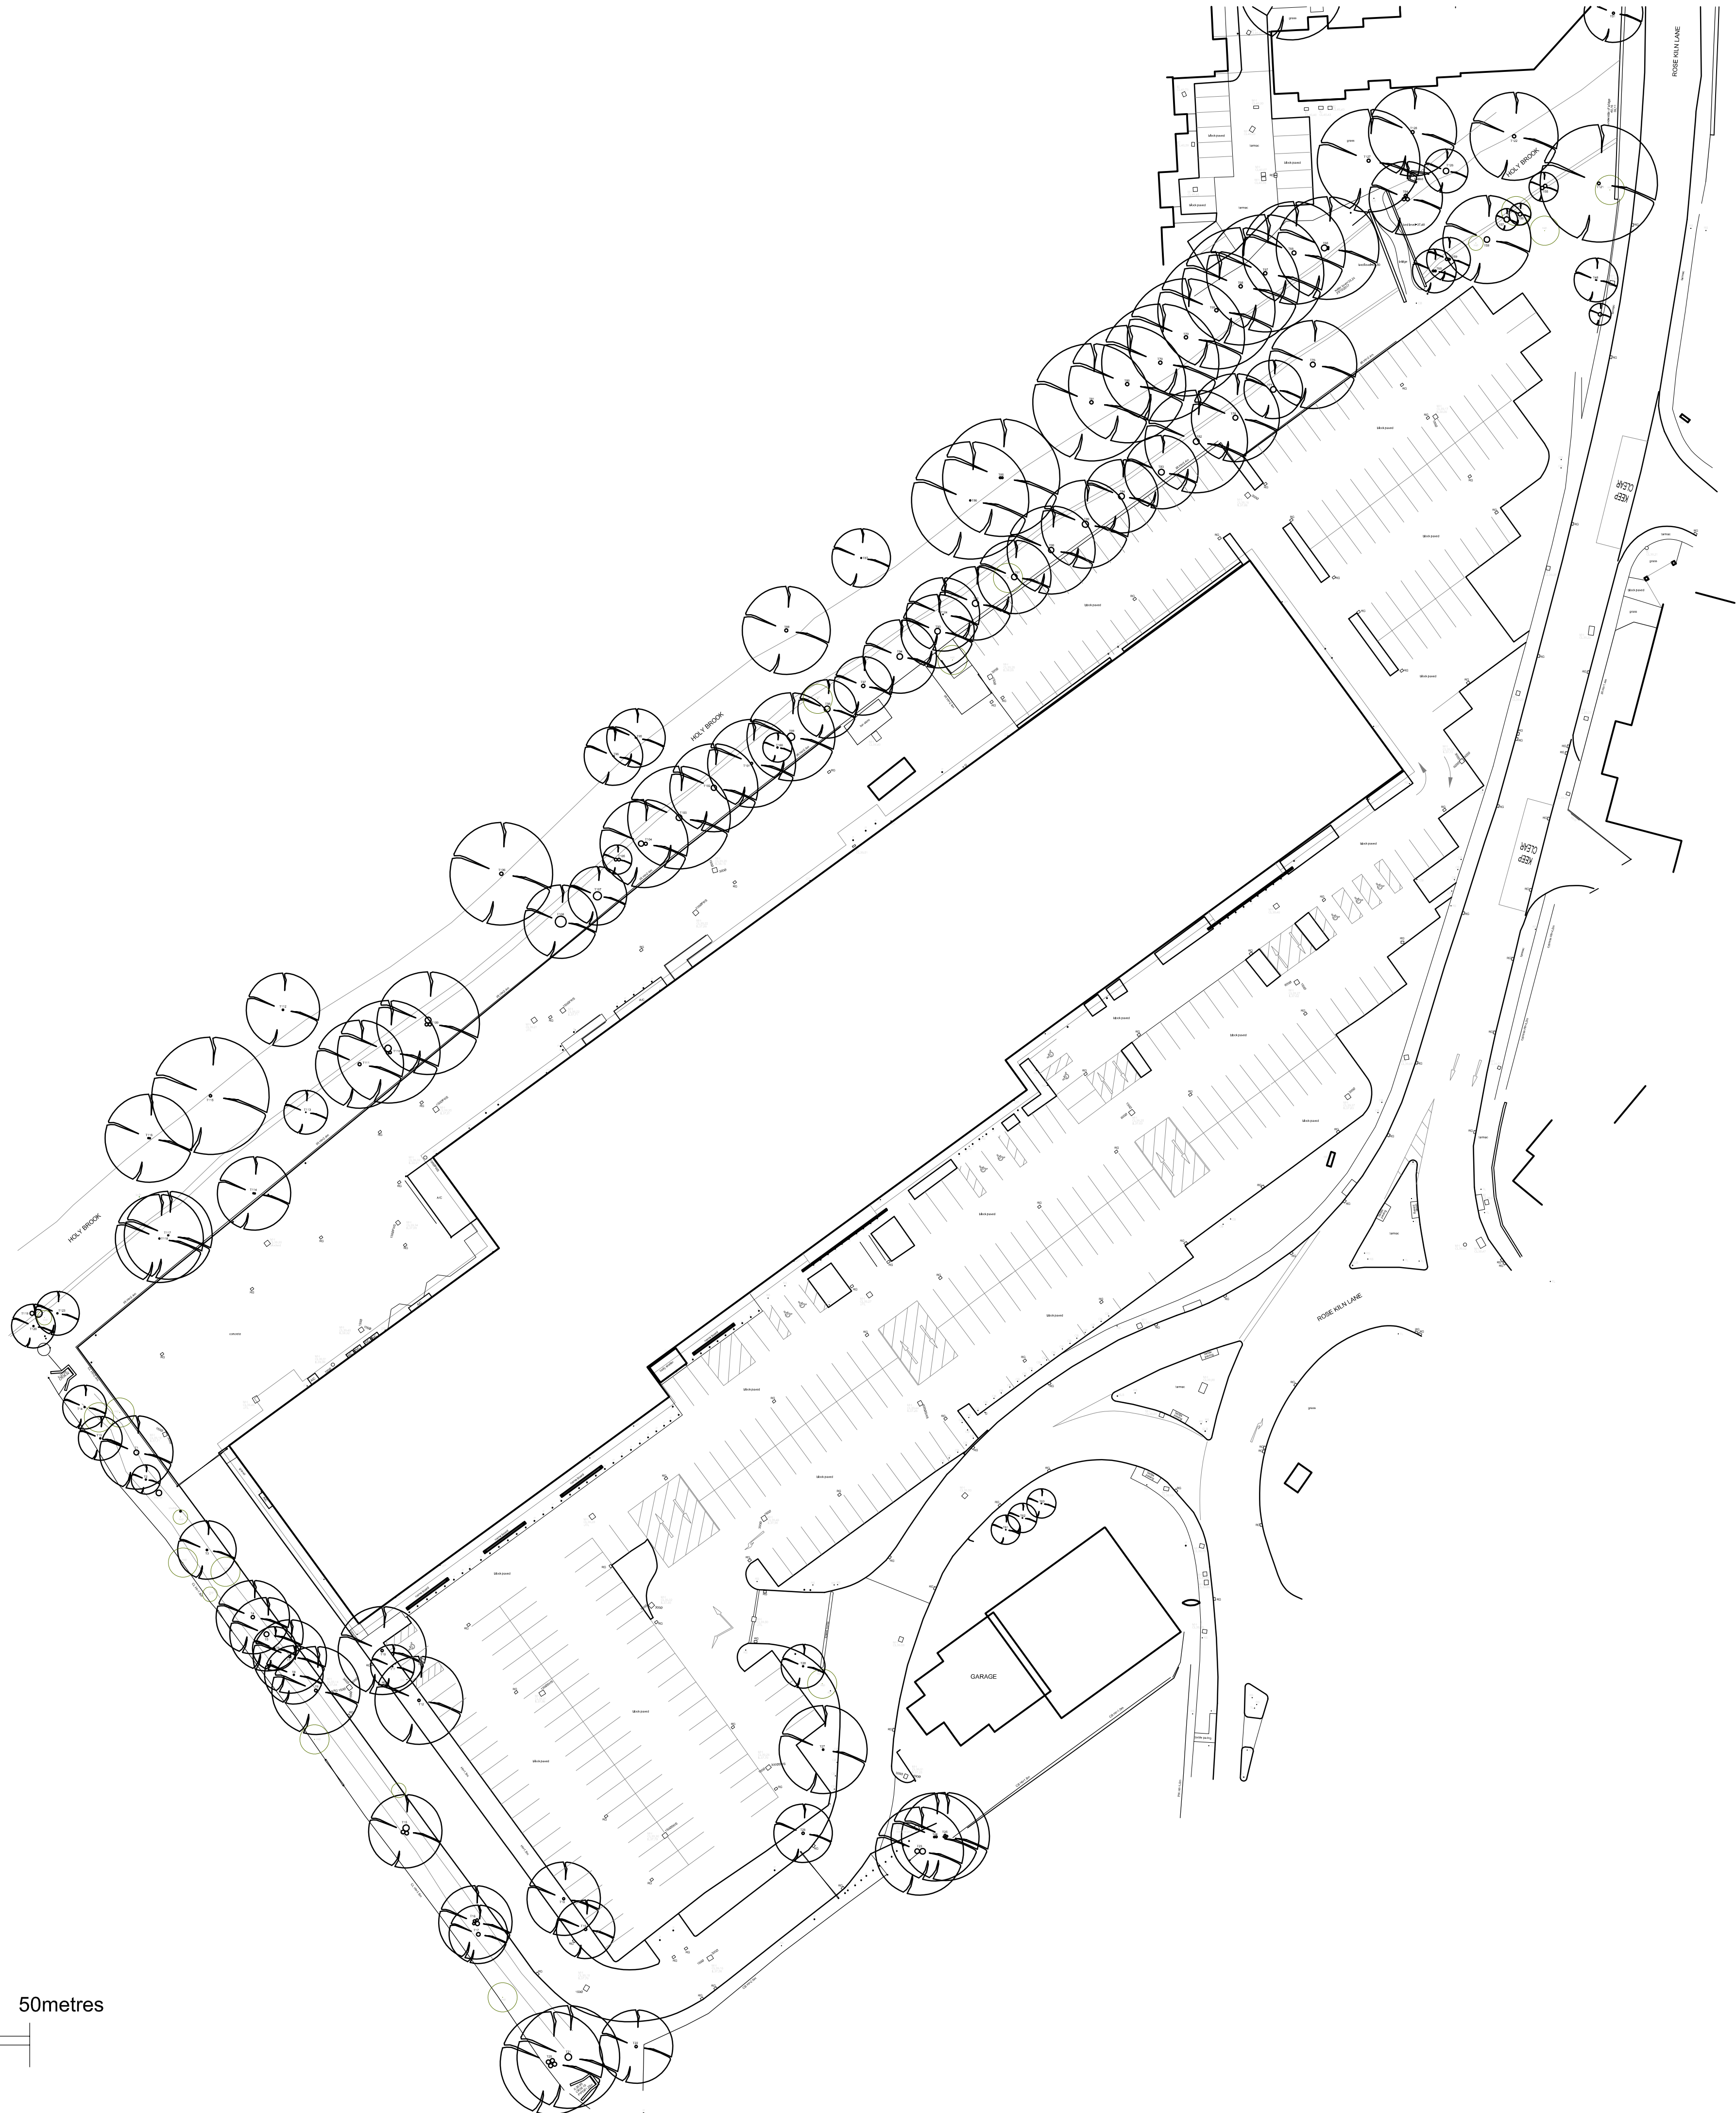
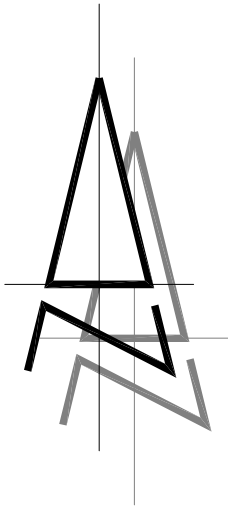


Consultant

© This drawing is the copyright of SORBON ESTATES
All dimensions and levels must be checked on site and verified
prior to construction

Notes

Rev.	Description	Date
*	**	***

Project

Proposed Development
at
Reading Link Retail Park
Rose Kiln Lane
Reading

Drawing Title

EXISTING BLOCK PLAN
297 car spaces
11 disabled spaces
308 Total spaces



'Sorbon', Aylesbury End, Beaconsfield,
Buckinghamshire. HP9 1LW
Tel: 01494 671331
Fax: 01494 676417
DX 34507 Beaconsfield

Drawn By:	Date: 27.10.20
Scale: 1:500	A1
Drawing No. RLRPRKL_PLN_104	Revision