


Accommodation Schedule (Areas GIA)			
Name	Floor Level	Tenure	Area
M1	Level 0	Private	422.1 m²
M1	Level 0	Private	392.8 m²
M1	Level 1	Private	425.2 m²
M1	Level 1	Private	423.8 m²
M1	Level 2	Private	1086.6 m²
M1	Level 3	Private	1089.5 m²
M1	Level 4	Private	1089.6 m²
M1	Level 5	Private	1089.8 m²
M1	Level 6	Private	1037.1 m²
			7056.4 m²
M1 Commercial	Level 0	Restaurant (A3)	321.8 m²
			321.8 m²
M2	Level 0	Private	449.8 m²
M2	Level 0	Private	37.5 m²
M2	Level 0	Private	18.6 m²
M2	Level 1	Private	927.8 m²
M2	Level 2	Private	736.9 m²
M2	Level 2	Private	117.0 m²
M2	Level 3	Private	736.2 m²
M2	Level 4	Private	736.8 m²
M2	Level 5	Private	737.3 m²
M2	Level 6	Private	737.2 m²
M2	Level 7	Private	320.3 m²
M2	Level 8 Arrival	Private	321.0 m²
M2	Level 9 Arrival	Private	321.3 m²
M2	Level 10 Arrival	Private	300.2 m²
			6497.7 m²
M2 Commercial	Level 0	Nursery (D1)	335.2 m²
			335.2 m²
M3	Level 0	Rented	321.6 m²
M3	Level 1	Rented	720.4 m²
M3	Level 2	Rented	723.0 m²
M3	Level 3	Rented	719.3 m²
M3	Level 4	Rented	716.0 m²
M3	Level 5	Rented	719.3 m²
M3	Level 6	Rented	625.9 m²
			4545.5 m²
M4	Level 0	Shared Ownership	190.1 m²
M4	Level 0	Rented	89.5 m²
M4	Level 0	Rented	63.6 m²
M4	Level 0	Shared Ownership	25.3 m²
M4	Level 0	Private	46.9 m²
M4	Level 1	Shared Ownership	398.8 m²
M4	Level 1	Rented	90.1 m²
M4	Level 2	Shared Ownership	452.1 m²
M4	Level 3	Shared Ownership	452.1 m²
M4	Level 4	Shared Ownership	449.4 m²
M4	Level 5	Shared Ownership	449.4 m²
M4	Level 6	Shared Ownership	447.8 m²
M4	Level 7	Shared Ownership	472.2 m²
			3627.4 m²
M Carpark	Level 0	Car park	2603.9 m²
M Carpark	Level 0	Disabled Car park	148.8 m²
			2752.7 m²
M Cycle Store	Level 0	Cycle Store	57.6 m²
M Cycle Store	Level 0	Cycle Store	18.7 m²
M Cycle Store	Level 0	Cycle Store	24.0 m²
			100.2 m²
M Plant	Level 0	Areas not accessed	252.3 m²
M Plant	Level 0	Areas not accessed	52.5 m²
M Plant	Level 0	Areas not accessed	32.9 m²
M Plant	Level 0	Areas not accessed	4.6 m²
M Plant	Level 0	Areas not accessed	5.0 m²
			347.3 m²
			25584.2 m²

Key Middle Block GIA

- M1
- M1 Commercial
- M2
- M2 Commercial
- M3
- M4
- M Carpark
- M Cycle Store
- M Plant (Areas where people do not normally go)

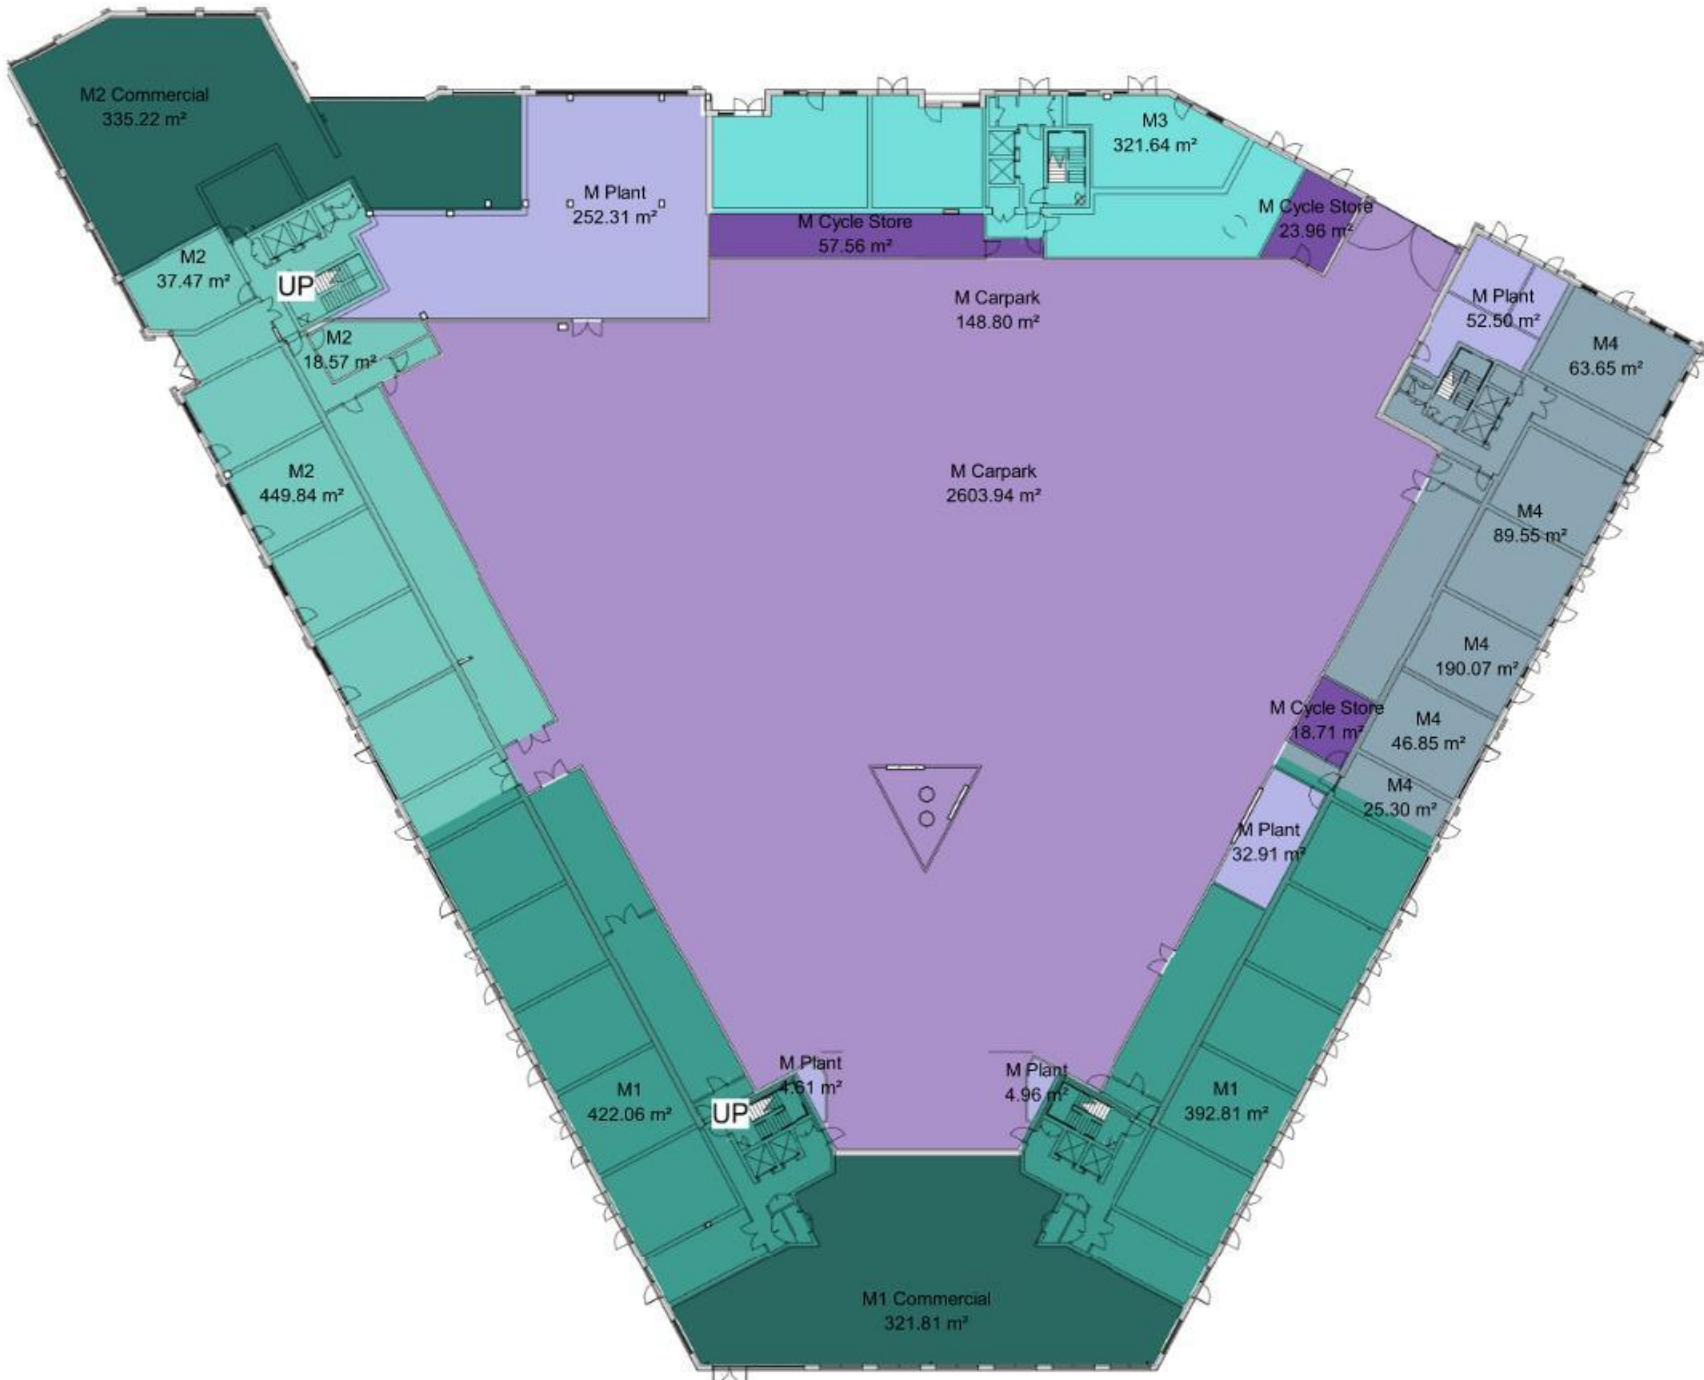

Level 0
1 : 500




Level 1
1 : 500




Level 2
1 : 500



Level 6
1 : 500

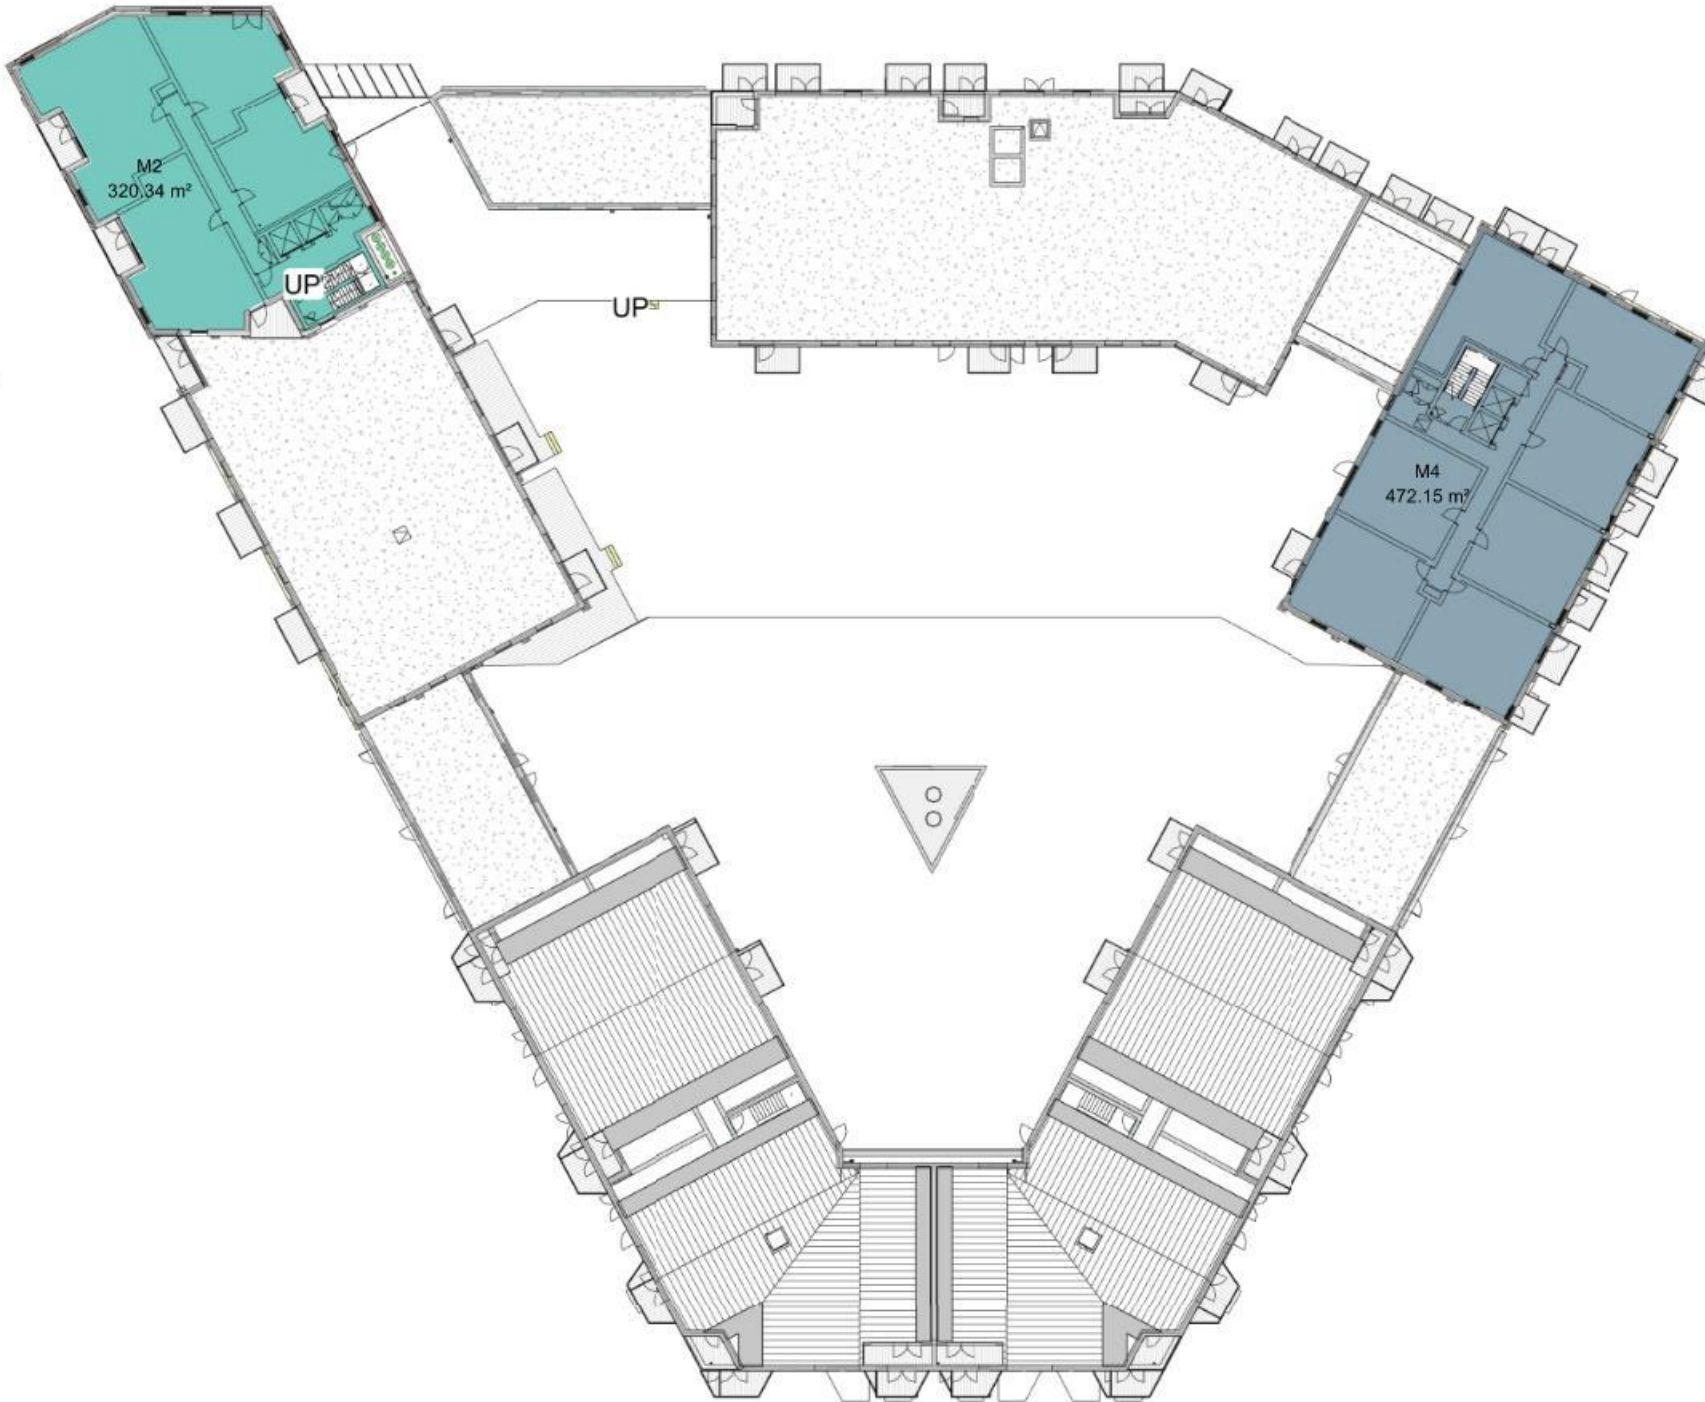

Level 7
1 : 500

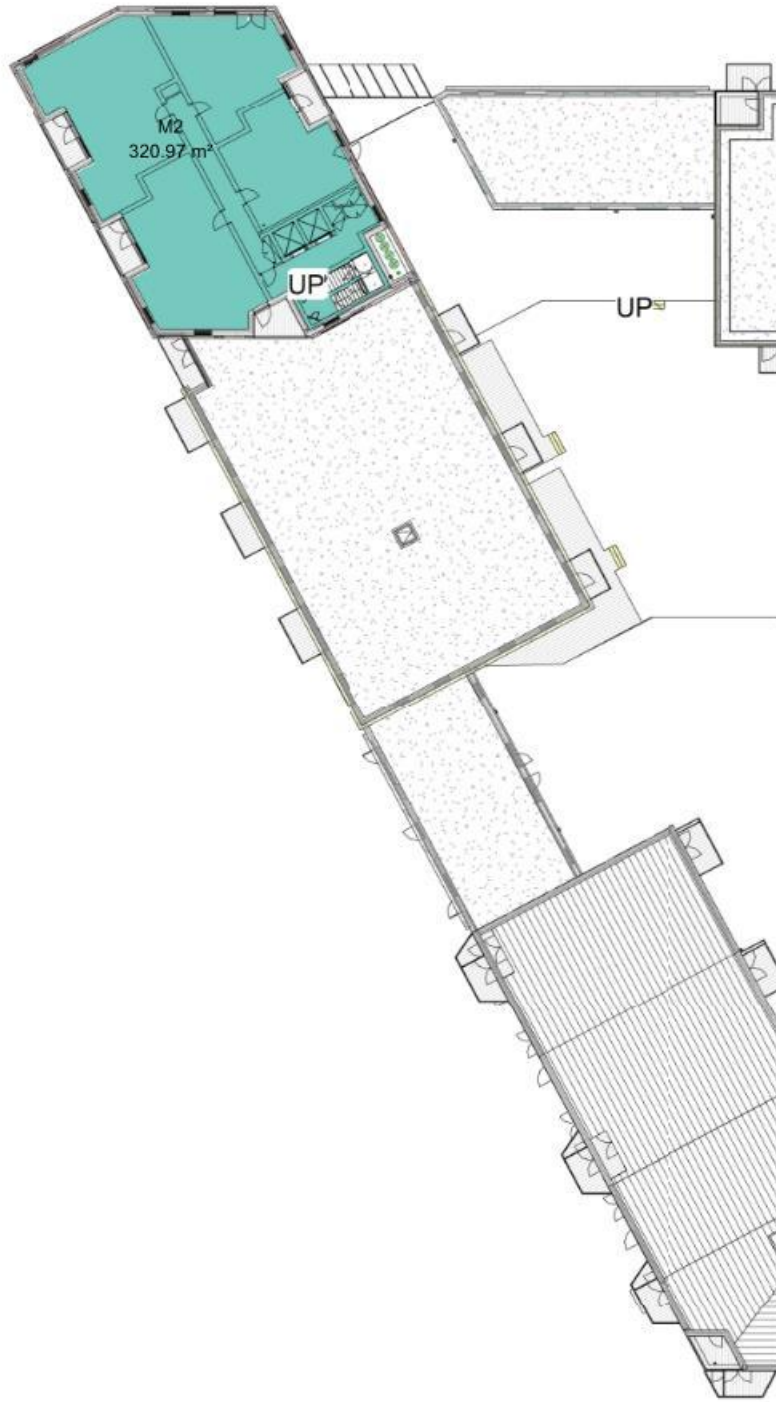

Level 8 to Level 10
1 : 500