



GENERAL

1. THIS DRAWING IS TO BE READ IN CONJUNCTION WITH ALL OTHER SPECIALISTS DRAWINGS.
2. SCALED DIMENSIONS ARE NOT TO BE USED FOR CONSTRUCTION.
3. ALL DIMENSIONS ARE TO BE CHECKED & VERIFIED ON SITE BEFORE CONSTRUCTION.
4. FOR NEW BUTTRESSES SETTING OUT SEE ALSO DWSG 502 & 503

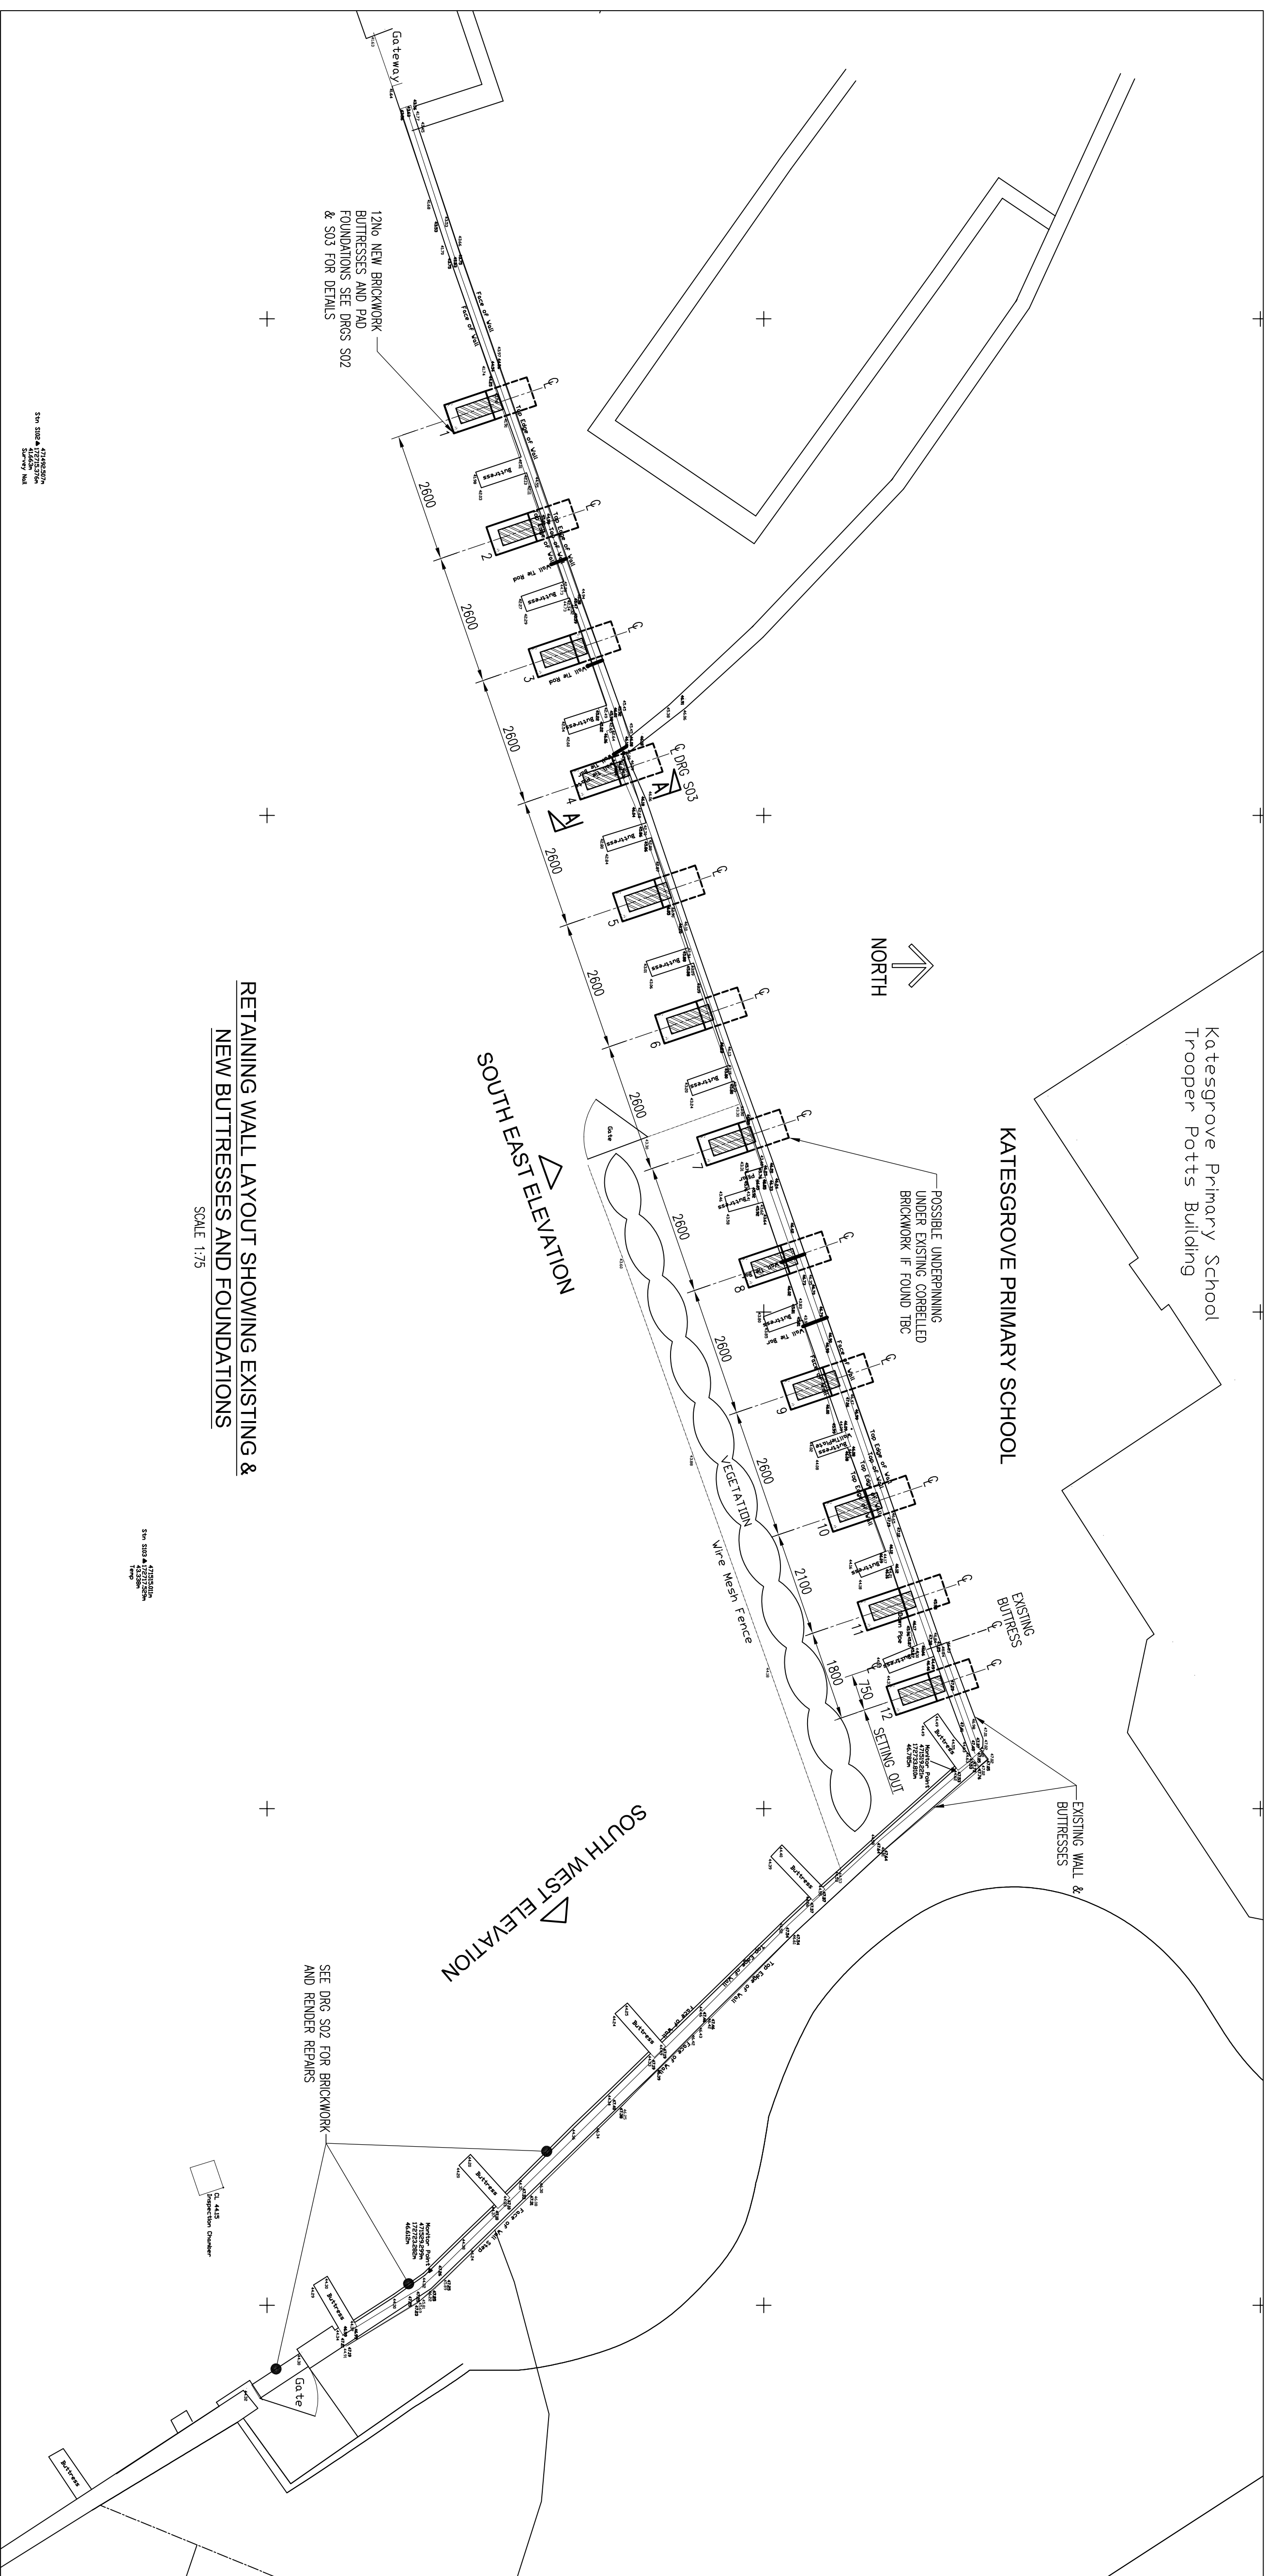

RETAINING WALL LAYOUT SHOWING EXISTING & NEW BUTTRESSES AND FOUNDATIONS

SCALE 1:75


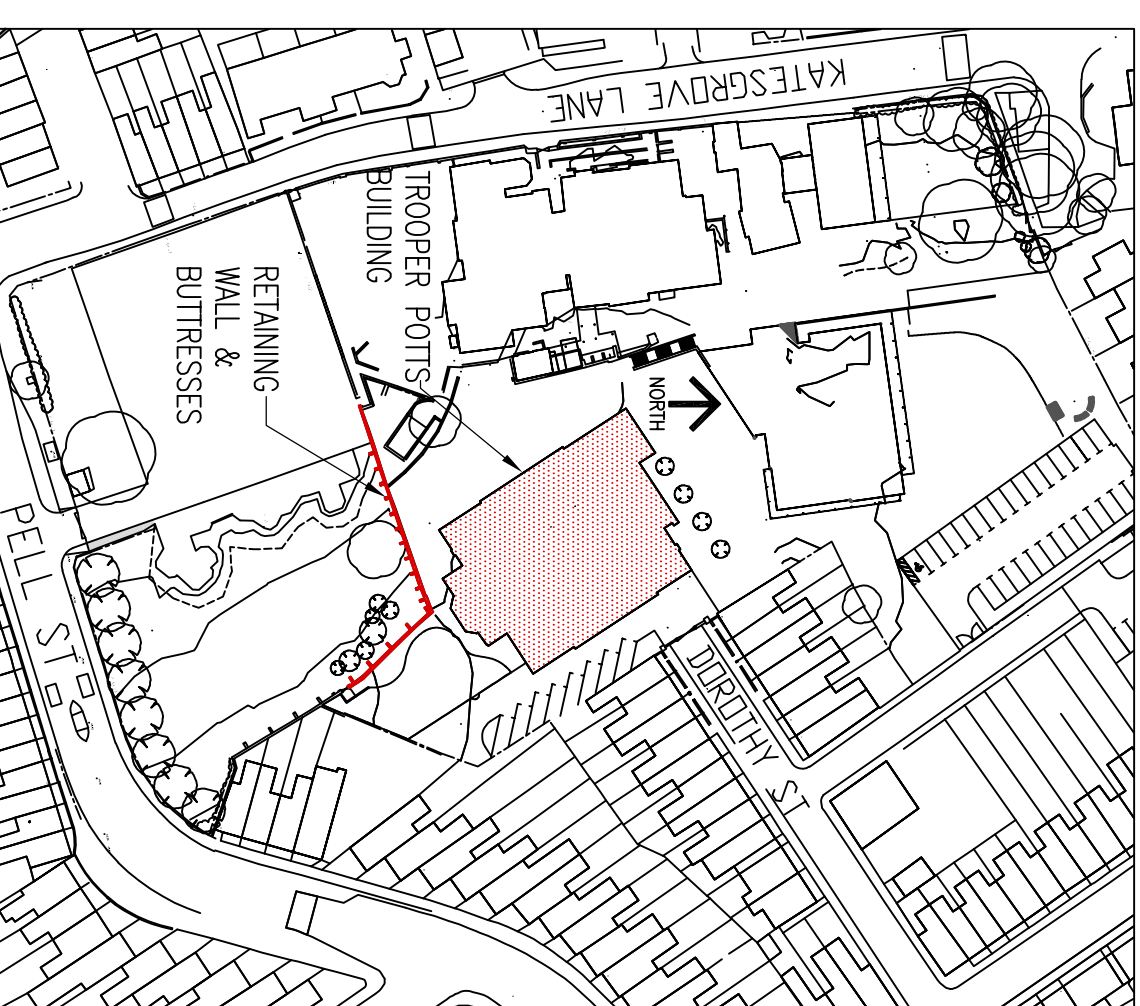


KEY PLAN - KATESGROVE PRIMARY SCHOOL RG1 2NL

Notes	rev	description	date	by
1 This drawing is © copyright Hampshire County Council 2019. No unauthorised reproduction of	P1	BILLING	05.06.20	JG

- | Notes |
|---|
| 1 This drawing is © copyright Her Majesty's Stationery Office © Crown copyright. Unauthorised reproduction of any kind is prohibited. |
| 2 No Dimensions to be scaled from this drawing |
| 3 This map is reproduced from Ordnance Survey material with the permission of Her Majesty's Stationery Office © Crown copyright. Unauthorised reproduction infringes Crown Copyright and may lead to prosecution or civil proceedings. (100031801), (2010). |

[illegible]

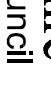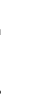 Hampshire County Council	 Reading Borough Council	HCC Property Services Three Ministers House, 76 High Street, Winchester SO3 8UL. Tel: 01982 847801			 Paying Services
		PROJECT READING BOROUGH COUNCIL KATESGROVE PRIMARY SCHOOL RETAINING WALL REPAIRS			
SCALE AS SHOWN @A1	DATE MAY 20	DRAWN/ JG	CHKD. MI	SHEET CONTENTS RETAINING WALL PLAN LAYOUT	
DRAWING NO. E04836-S-01		FILE REF. File name		REVISION P1	

BILILING