



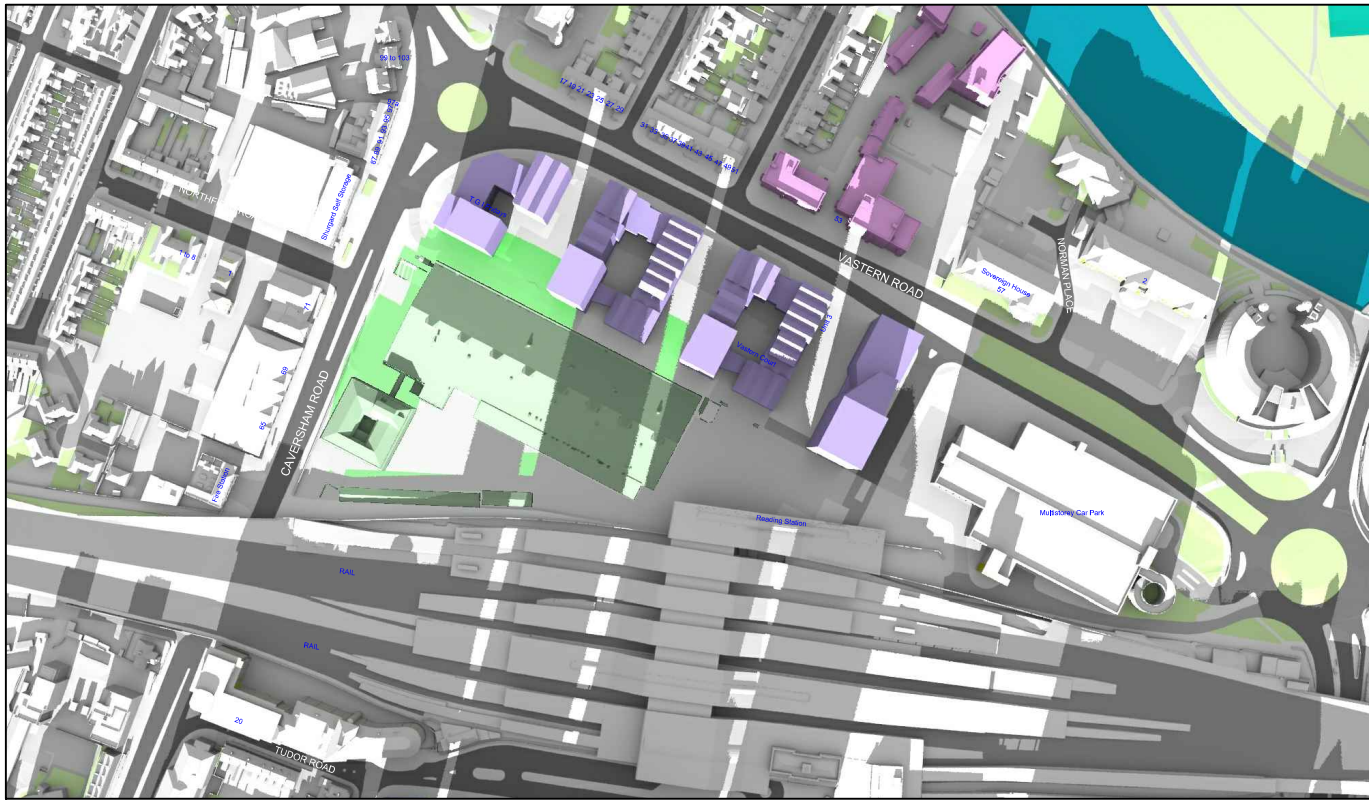


Existing 01:00pm

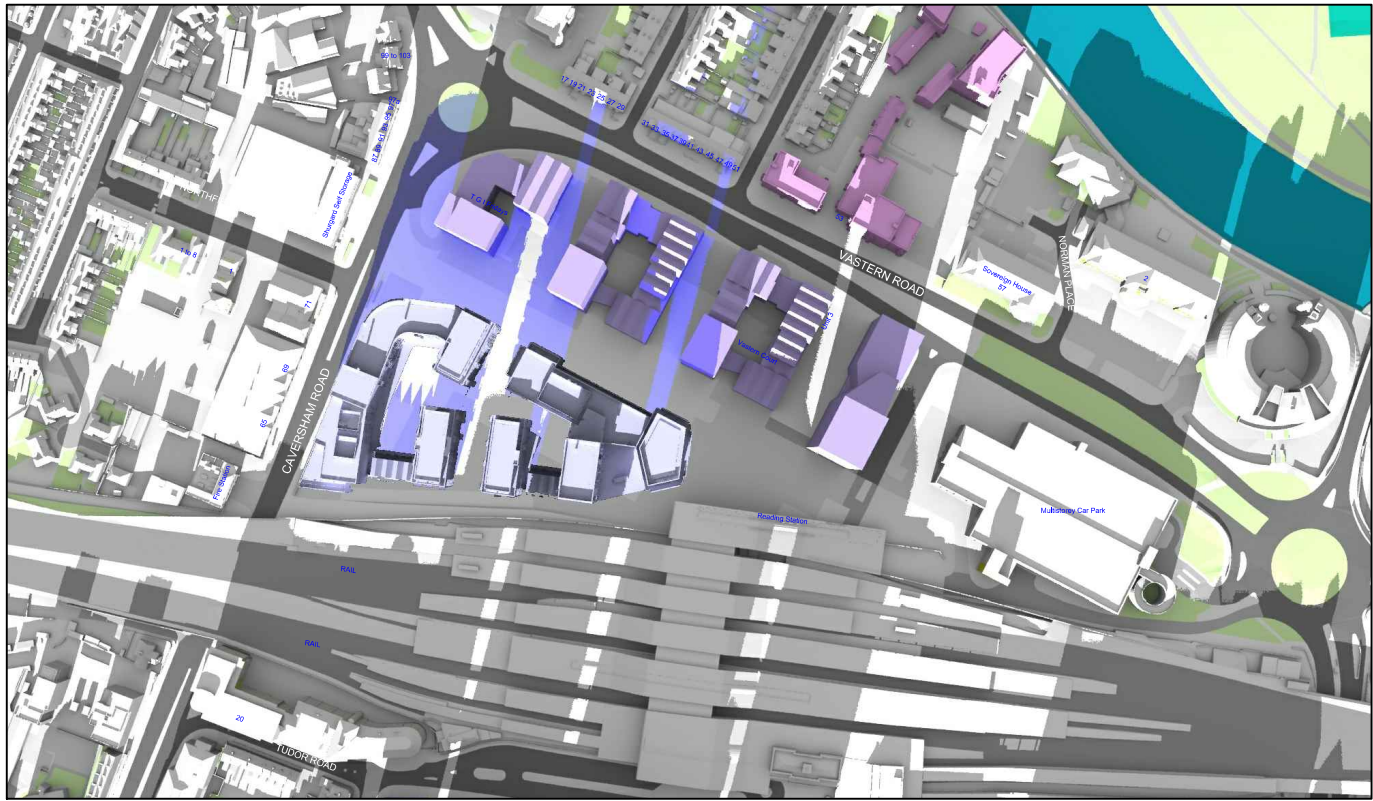


Proposed 01:00pm

December 21st (GMT)

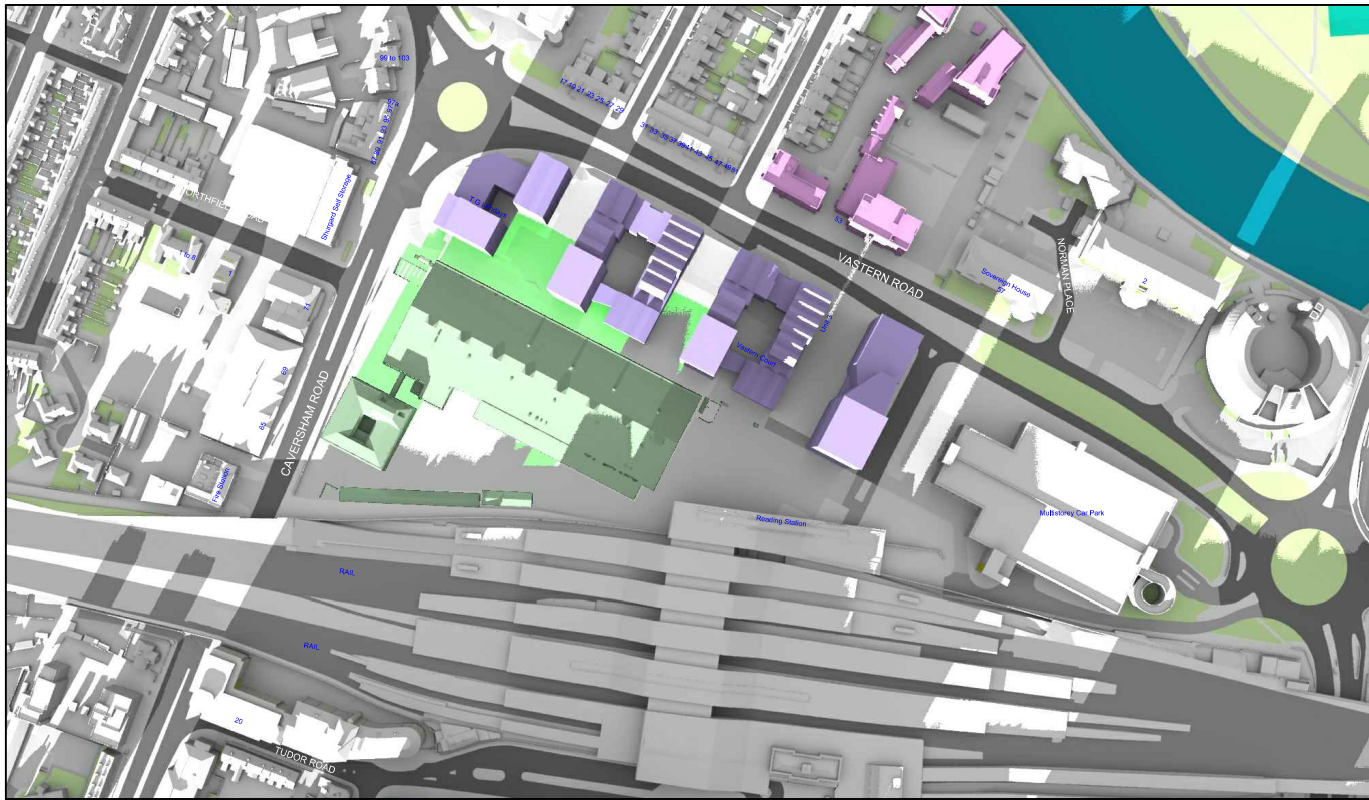


Existing 02:00pm

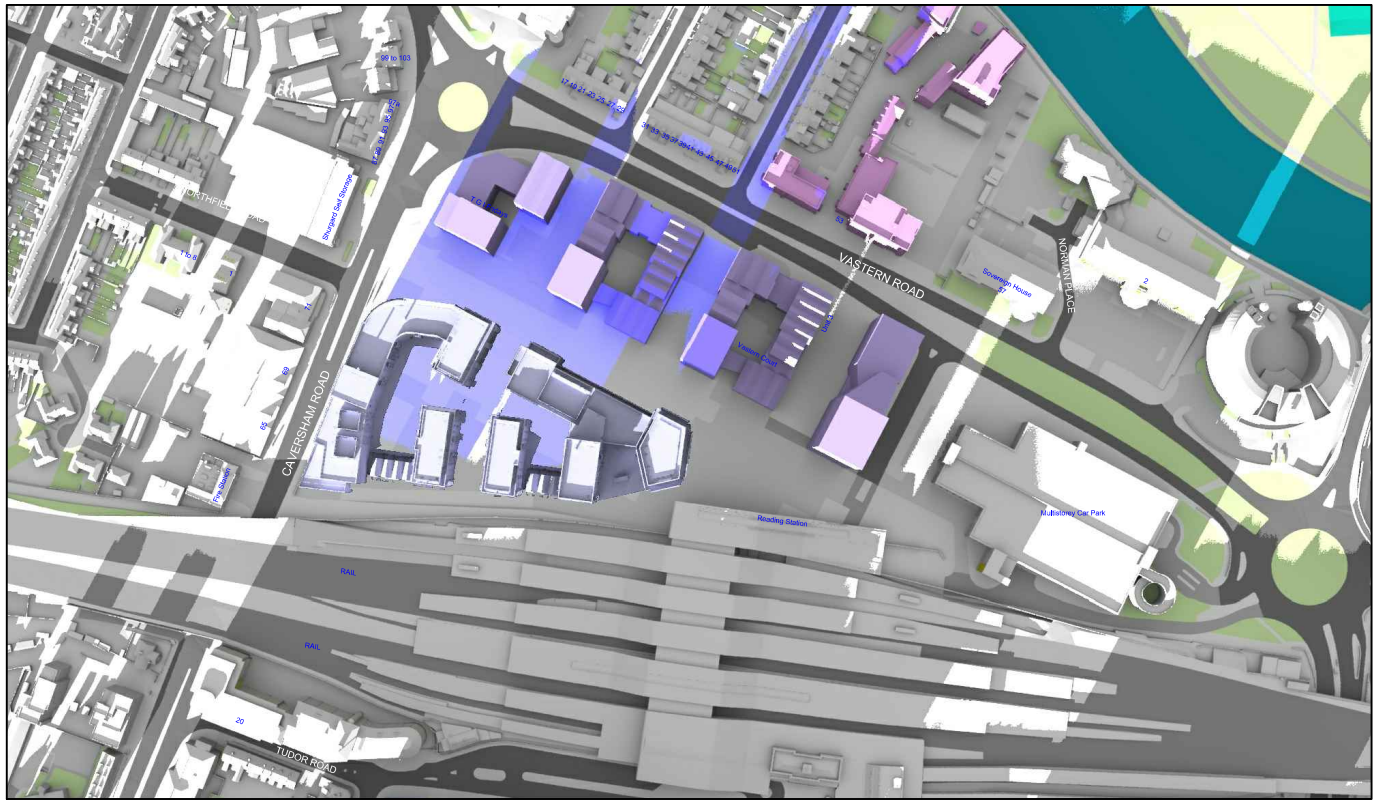

Proposed 02:00pm


Sources: Point 2 Surveyors 3D Laser Scan Survey Zmapping Zmap Survey Info (received 10/05/17) Reading_230816_Solids.dwg TP Bennett Proposal Scheme (received 03/12/18) 3D_181130.dwg		Key: Grey shadows are those caused by buidings which are not on the site under development. Green shadows are those caused specifically by the existing buildings on the site. Blue shadows are those caused specifically by the proposed development.		Project: Reading Metropolitan Vastern House, 80 Caversham Road Reading RG1 8JG		Title: Transient Overshadowing Existing vs Proposed Scheme Dated 30/04/20 Cumulative Scenario	
Scheme Confirmed: TP Bennett		Date: 05/05/20		Drawn By: JR		Scale: NTS	
		Date: Nov 19		Dwg No: P1368/DEC01/24		Rel: 13	



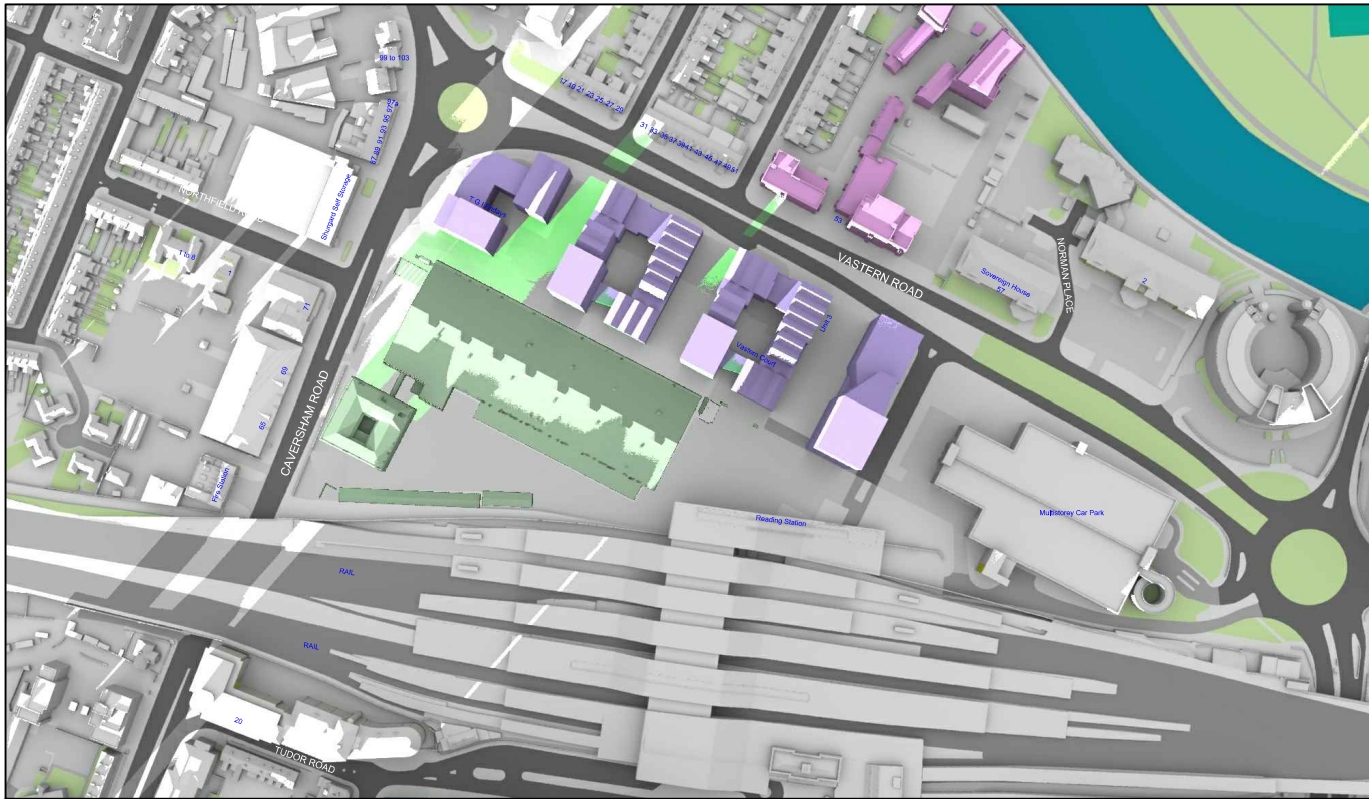

Existing 03:00pm


December 21st (GMT)

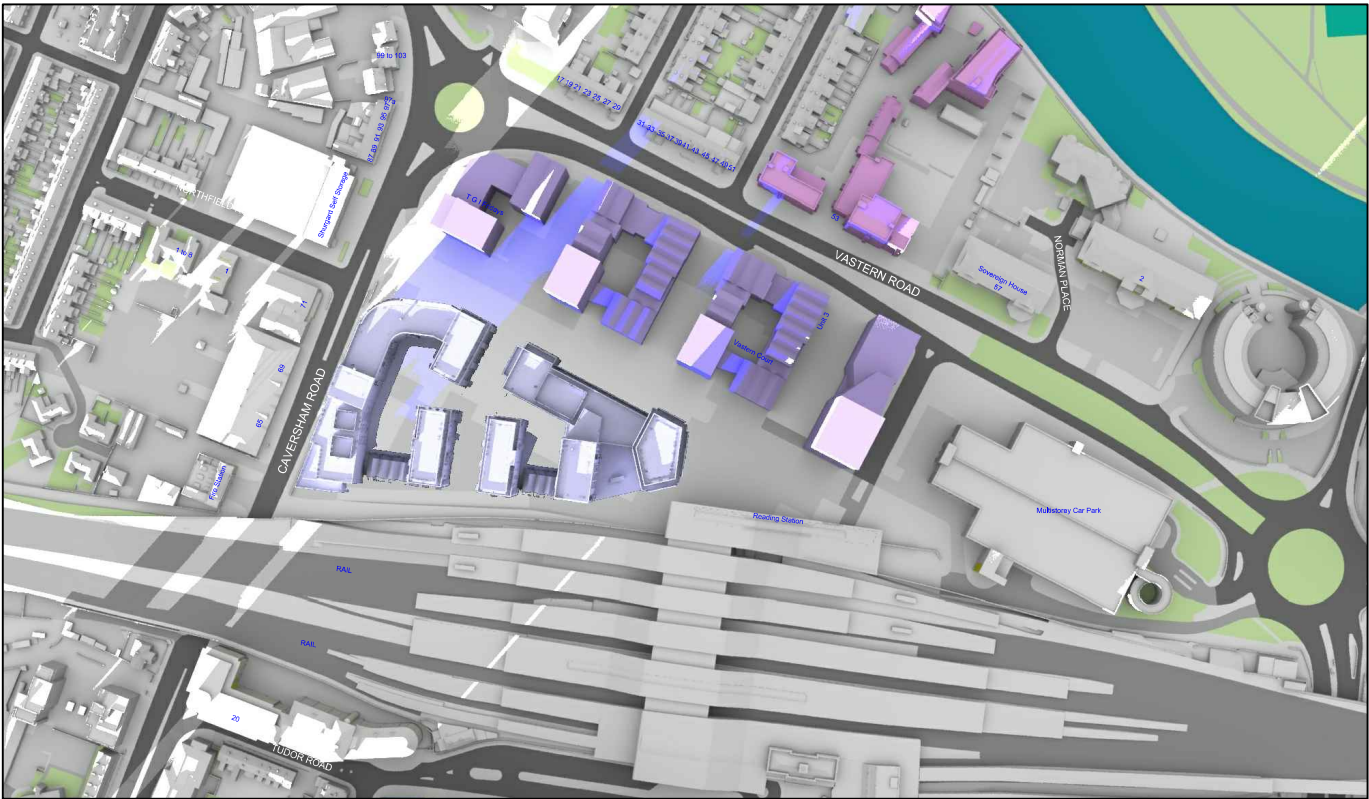


Proposed 03:00pm

Sources: Point 2 Surveyors 3D Laser Scan Survey Zmapping Zmap Survey Info (received 10/05/17) Reading_230816_Solids.dwg TP Bennett Proposal Scheme (received 03/12/18) 3D_181130.dwg		Key: Grey shadows are those caused by buidings which are not on the site under development. Green shadows are those caused specifically by the existing buildings on the site. Blue shadows are those caused specifically by the proposed development.		Project: Reading Metropolitan Vastern House, 80 Caversham Road Reading RG1 8JG		Title: Transient Overshadowing Existing vs Proposed Scheme Dated 30/04/20 Cumulative Scenario		
Scheme Confirmed: TP Bennett		Date: 05/05/20		Drawn By: JR	Scale: NTS	Date: Nov 19	Dwg No: P1368/DEC01/25	Rel: 13



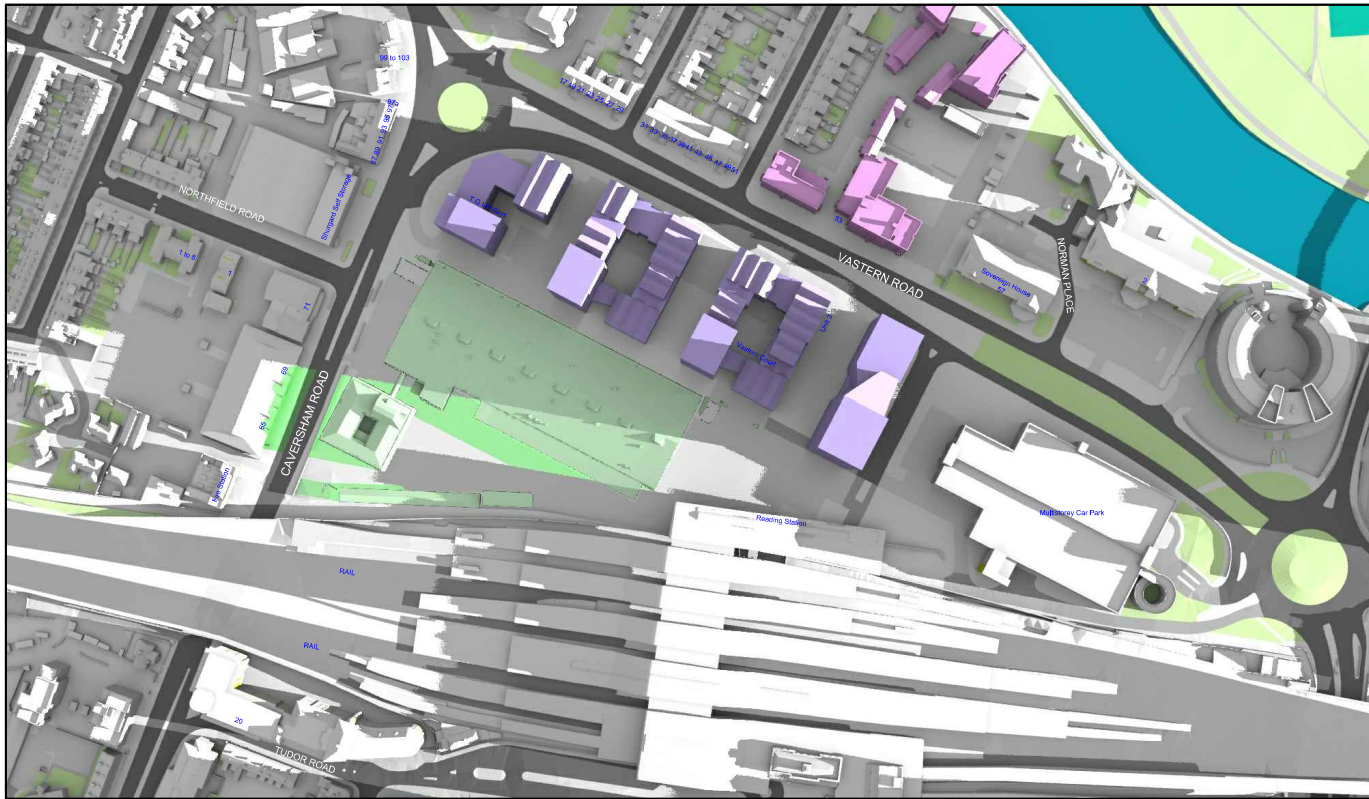


Existing 07:00am

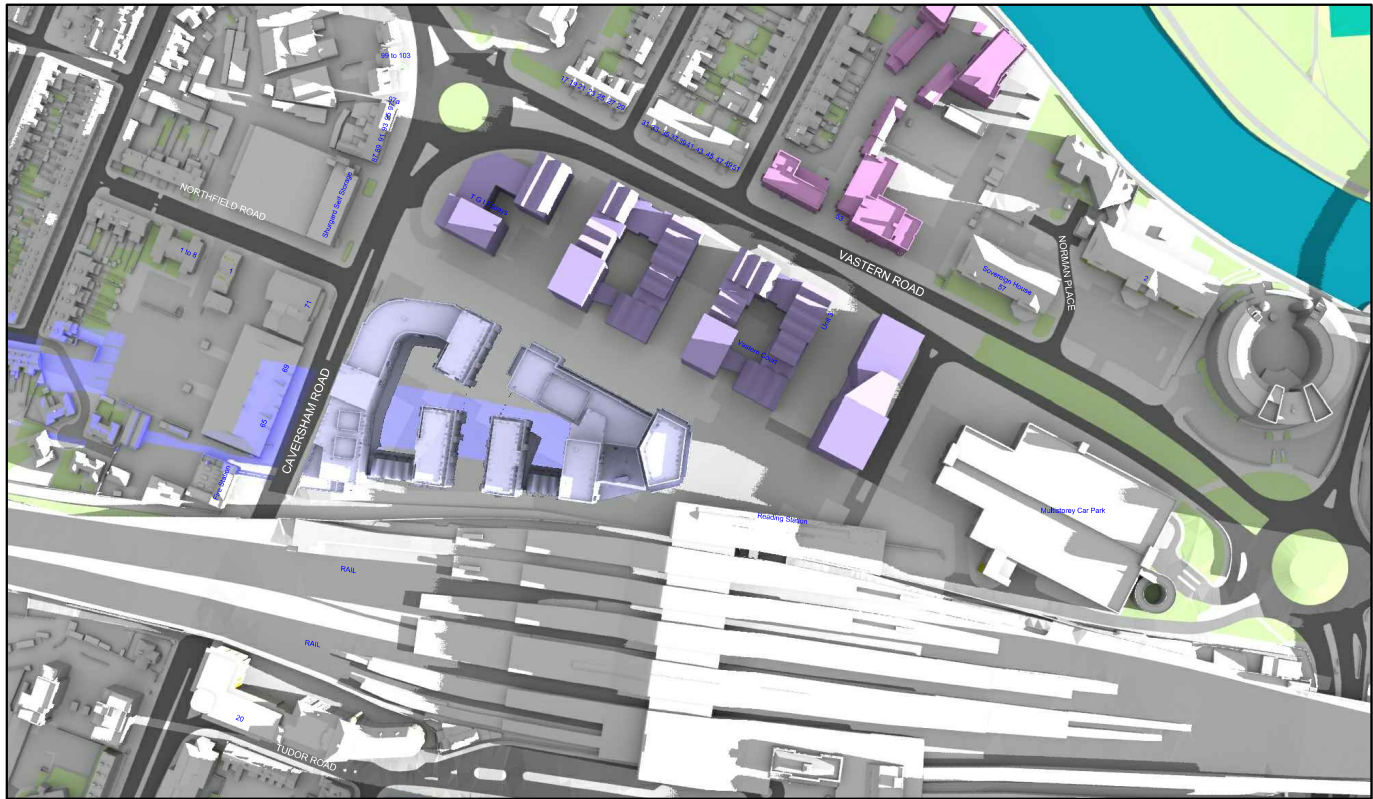


Proposed 07:00am

March 21st (GMT)

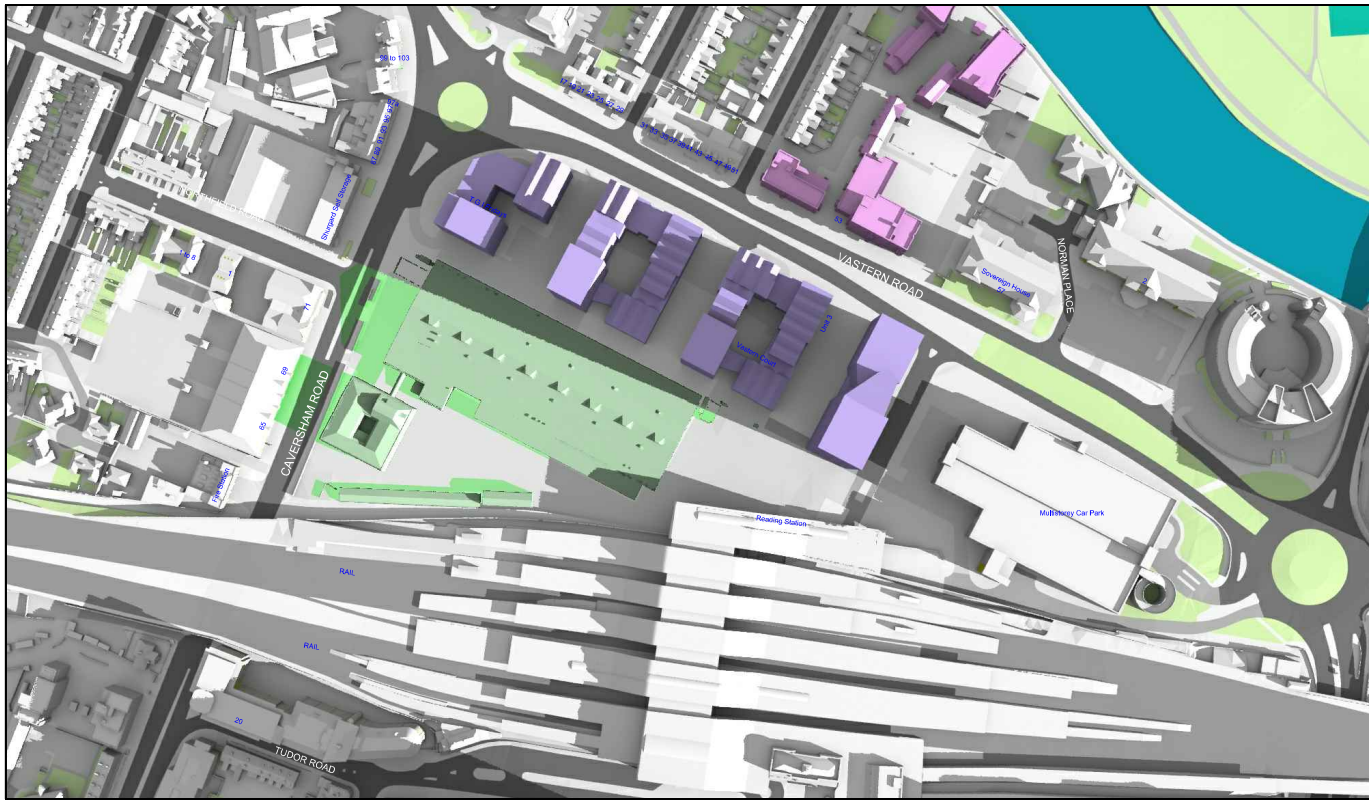


Existing 08:00am

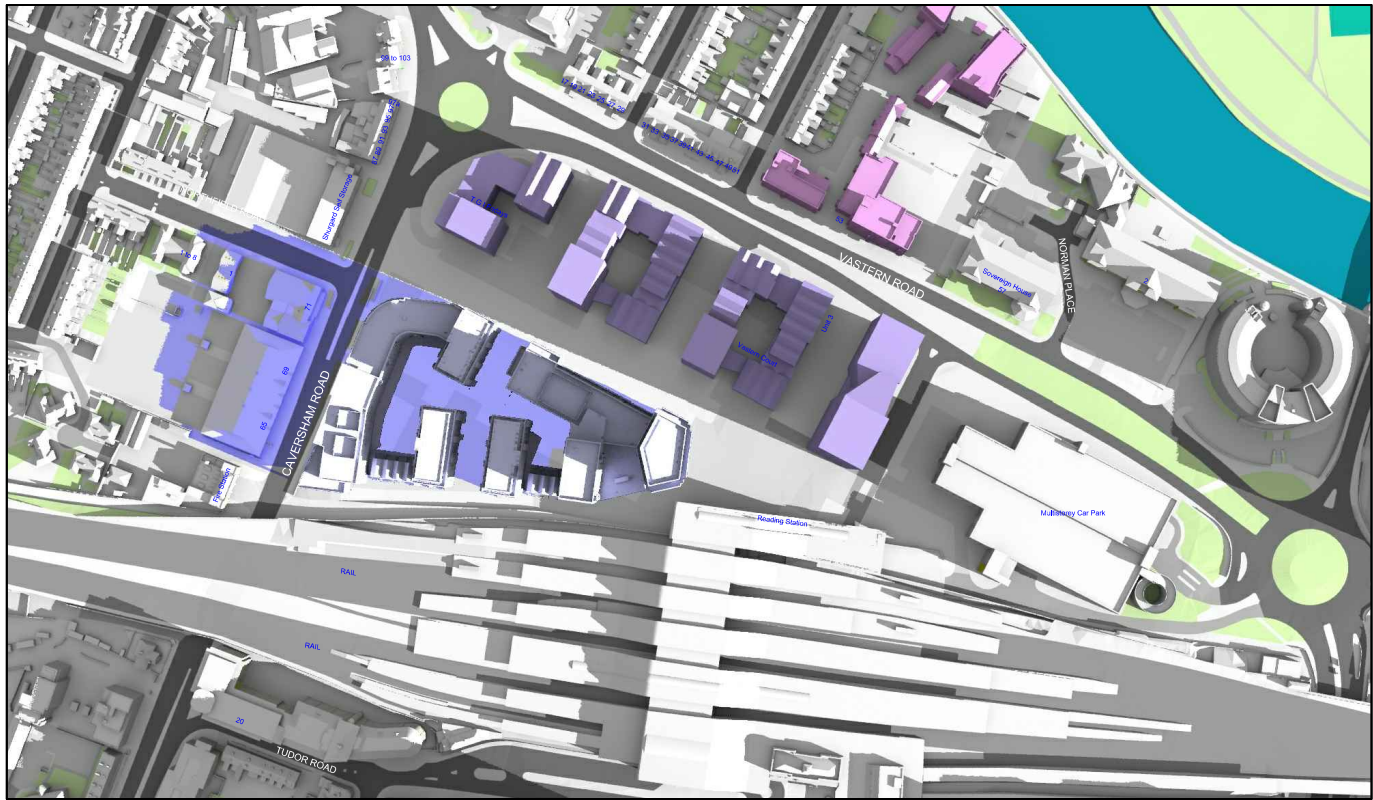


Proposed 08:00am

Sources: Point 2 Surveyors 3D Laser Scan Survey Zmapping Zmap Survey Info (received 10/05/17) Reading_230816_Solids.dwg TP Bennett Proposal Scheme (received 03/12/18) 3D_181130.dwg		Key: Grey shadows are those caused by buidings which are not on the site under development. Green shadows are those caused specifically by the existing buildings on the site. Blue shadows are those caused specifically by the proposed development.		Project: Reading Metropolitan Vastern House, 80 Caversham Road Reading RG1 8JG		Title: Transient Overshadowing Existing vs Proposed Scheme Dated 30/04/20 Cumulative Scenario	
Scheme Confirmed: TP Bennett		Date: 05/05/20		Drawn By: JR		Scale: NTS	
		Date: Nov 19		Dwg No: P1368/MAR01/30		Rel: 13	



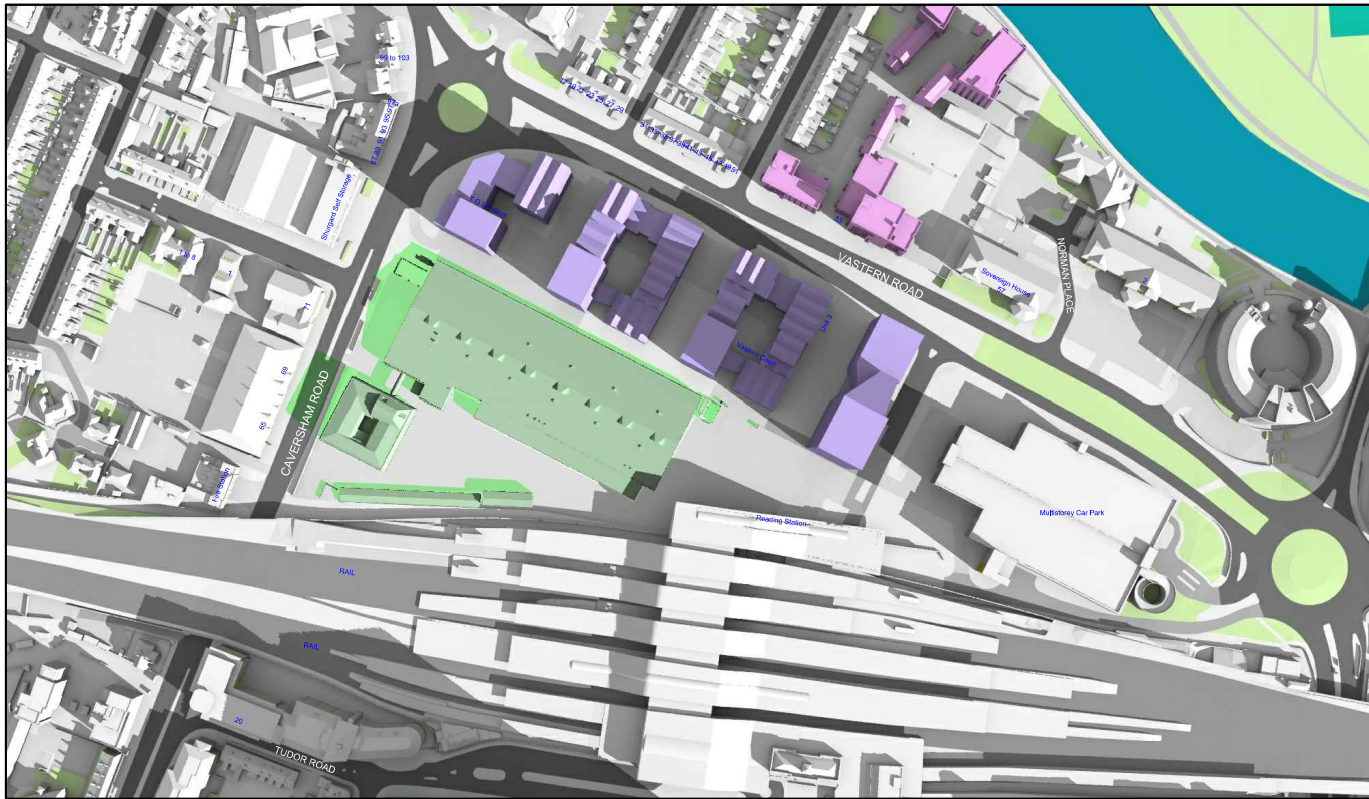


Existing 09:00am

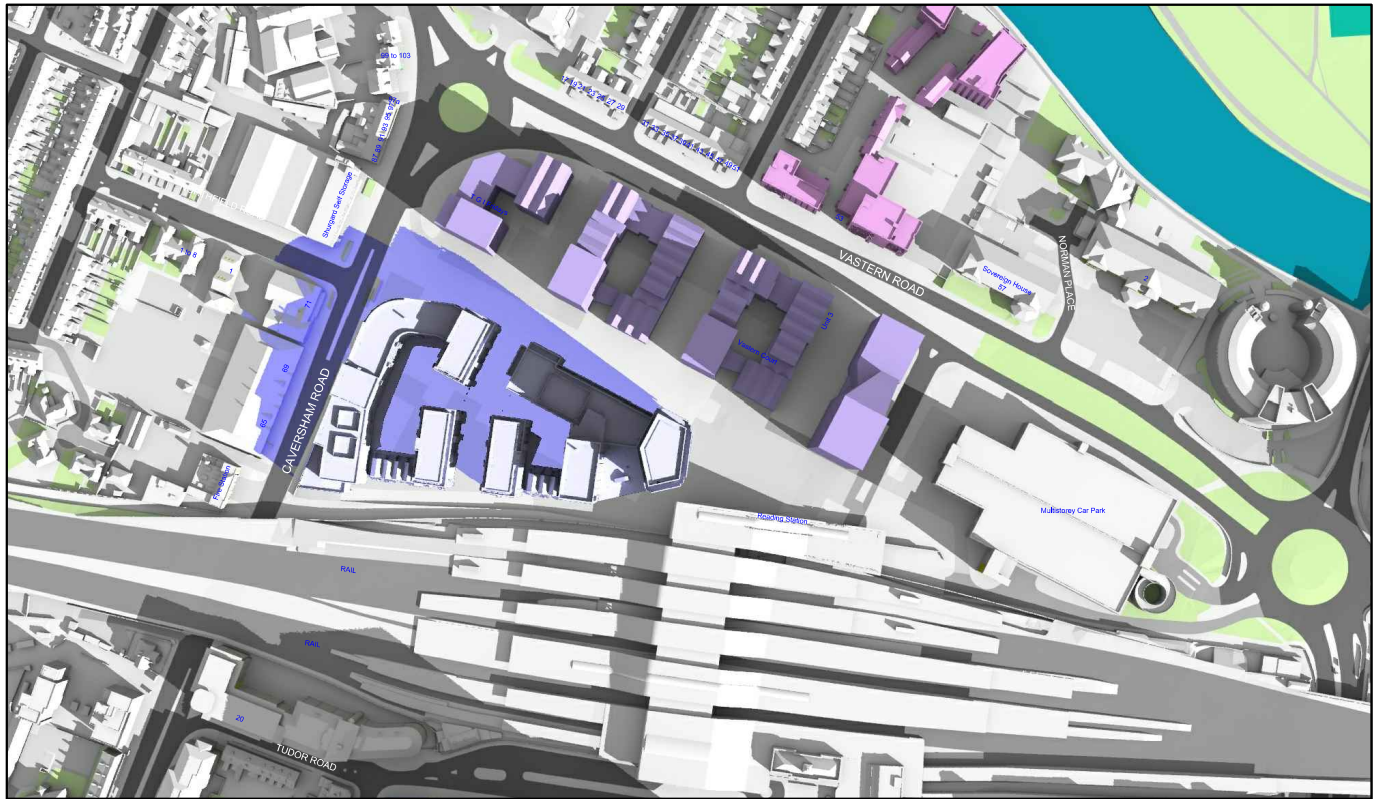


Proposed 09:00am

March 21st (GMT)

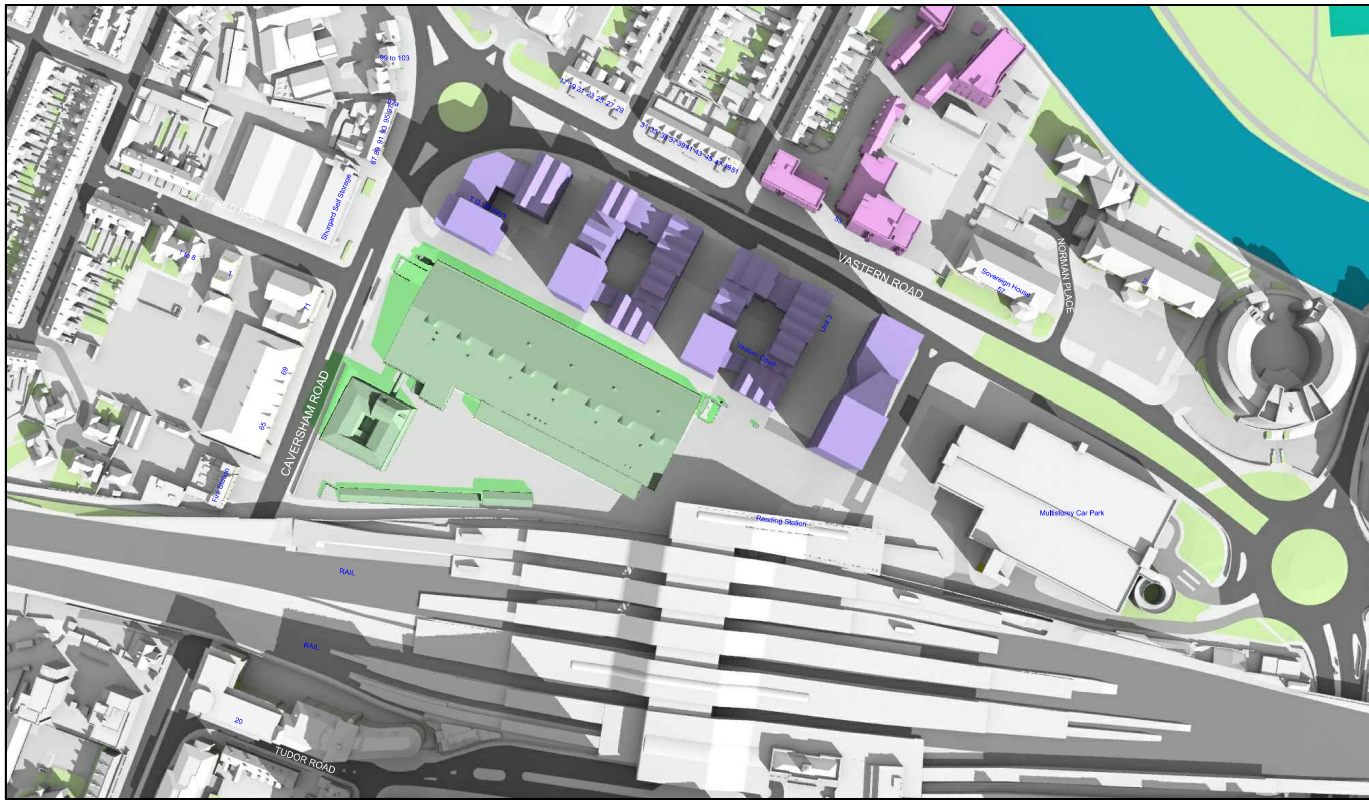

Existing 10:00am

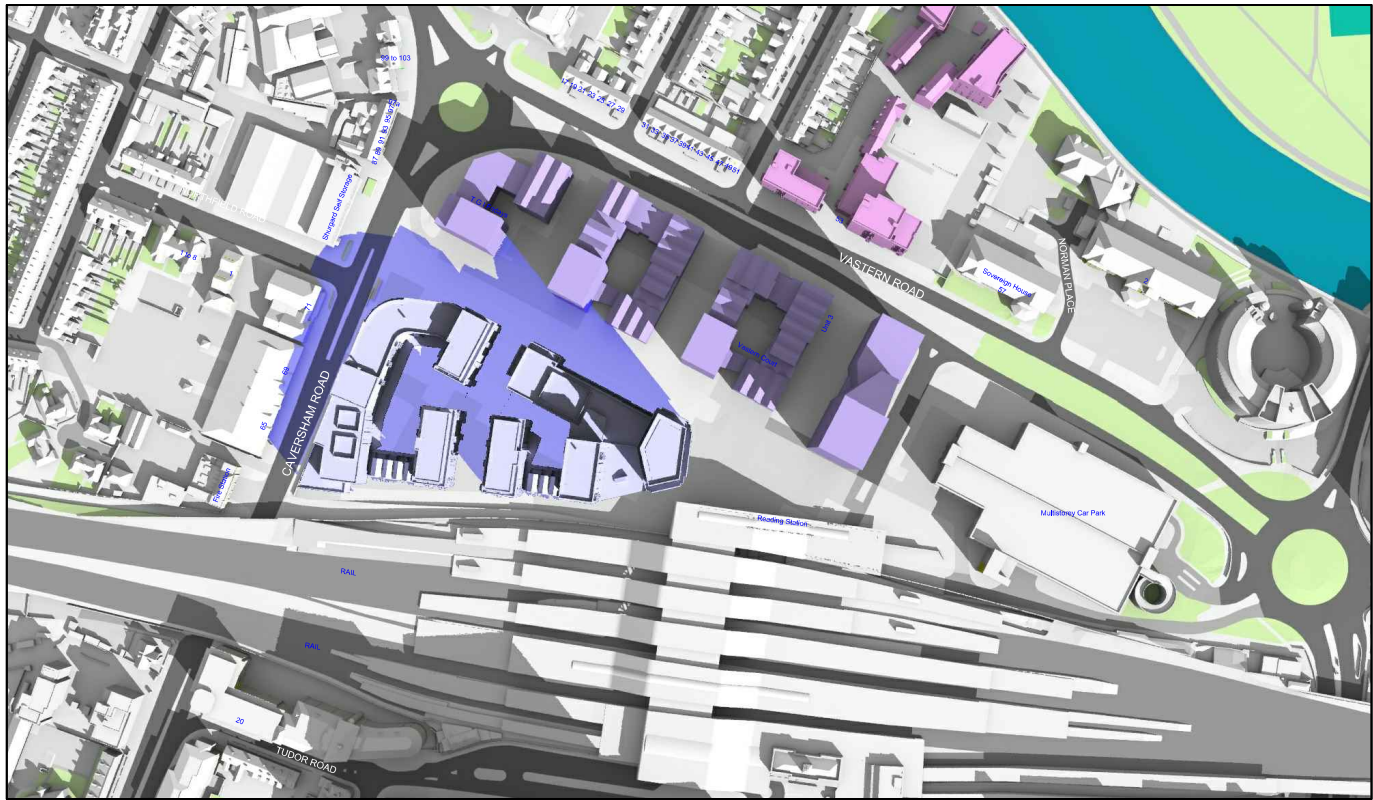

Proposed 10:00am

Sources: Point 2 Surveyors 3D Laser Scan Survey Zmapping Zmap Survey Info (received 10/05/17) Reading_230816_Solids.dwg TP Bennett Proposal Scheme (received 03/12/18) 3D_181130.dwg		Key: Grey shadows are those caused by buidings which are not on the site under development. Green shadows are those caused specifically by the existing buildings on the site. Blue shadows are those caused specifically by the proposed development.		Project: Reading Metropolitan Vastern House, 80 Caversham Road Reading RG1 8JG		Title: Transient Overshadowing Existing vs Proposed Scheme Dated 30/04/20 Cumulative Scenario	
Scheme Confirmed: TP Bennett		Date: 05/05/20		Drawn By: JR		Scale: NTS	
		Date: Nov 19		Dwg No: P1368/MAR01/31		Rel: 13	

