




Accomodation Schedule (Areas GIA)			
Name	Floor Level	Tenure	Area
W1	Level 0	Private	689.8 m²
W1	Level 1	Private	1278.1 m²
W1	Level 2	Private	1174.2 m²
W1	Level 2	Private	119.9 m²
W1	Level 3	Private	1173.2 m²
W1	Level 4	Private	1173.1 m²
W1	Level 5	Private	1169.3 m²
W1	Level 6	Private	708.9 m²
W1	Level 7	Private	66.9 m²
W1	Level 7	Private	41.3 m²
W1	Level 7	Private	71.8 m²
W1	Level 7	Private	70.6 m²
			7737.1 m²
W2	Level 0	Private	236.3 m²
W2	Level 1	Private	603.2 m²
W2	Level 1	Private	120.0 m²
W2	Level 2	Private	603.9 m²
W2	Level 2	Private	121.8 m²
W2	Level 3	Private	600.6 m²
W2	Level 4	Private	602.1 m²
W2	Level 5	Private	601.9 m²
W2	Level 6	Private	586.4 m²
			4076.2 m²
W3	Level 0	Private	413.9 m²
W3	Level 1	Private	690.4 m²
W3	Level 2	Private	719.8 m²
W3	Level 3	Private	674.5 m²
W3	Level 4	Private	674.6 m²
W3	Level 5	Private	674.5 m²
W3	Level 6	Private	674.5 m²
			4522.1 m²
W3 Commercial	Level 0	Convenience Store (A1)	401.5 m²
			401.5 m²
W4	Level 0	Private	345.6 m²
W4	Level 1	Private	669.3 m²
W4	Level 2	Private	686.2 m²
W4	Level 3	Private	613.6 m²
W4	Level 4	Private	613.6 m²
W4	Level 5	Private	613.6 m²
W4	Level 6	Private	613.6 m²
W4	Level 7	Private	353.5 m²
W4	Level 8	Private	353.5 m²
W4	Level 9	Private	353.5 m²
W4	Level 10	Private	353.5 m²
			5569.4 m²
W4 Commercial	Level 0	Cafe' (A3)	165.5 m²
			165.5 m²
W Carpark	Level 0	Car park	3484.5 m²
W Carpark	Level 0	Disabled Car park	140.0 m²
			3624.5 m²
W Cycle Store	Level 0	Cycle Store	37.9 m²
W Cycle Store	Level 0	Cycle Store	36.3 m²
W Cycle Store	Level 0	Cycle Store	10.3 m²
			84.5 m²
W Plant	Level 0	Areas not accessed	61.0 m²
W Plant	Level 0	Areas not accessed	30.6 m²
			91.6 m²
Grand total: 48			26272.4 m²

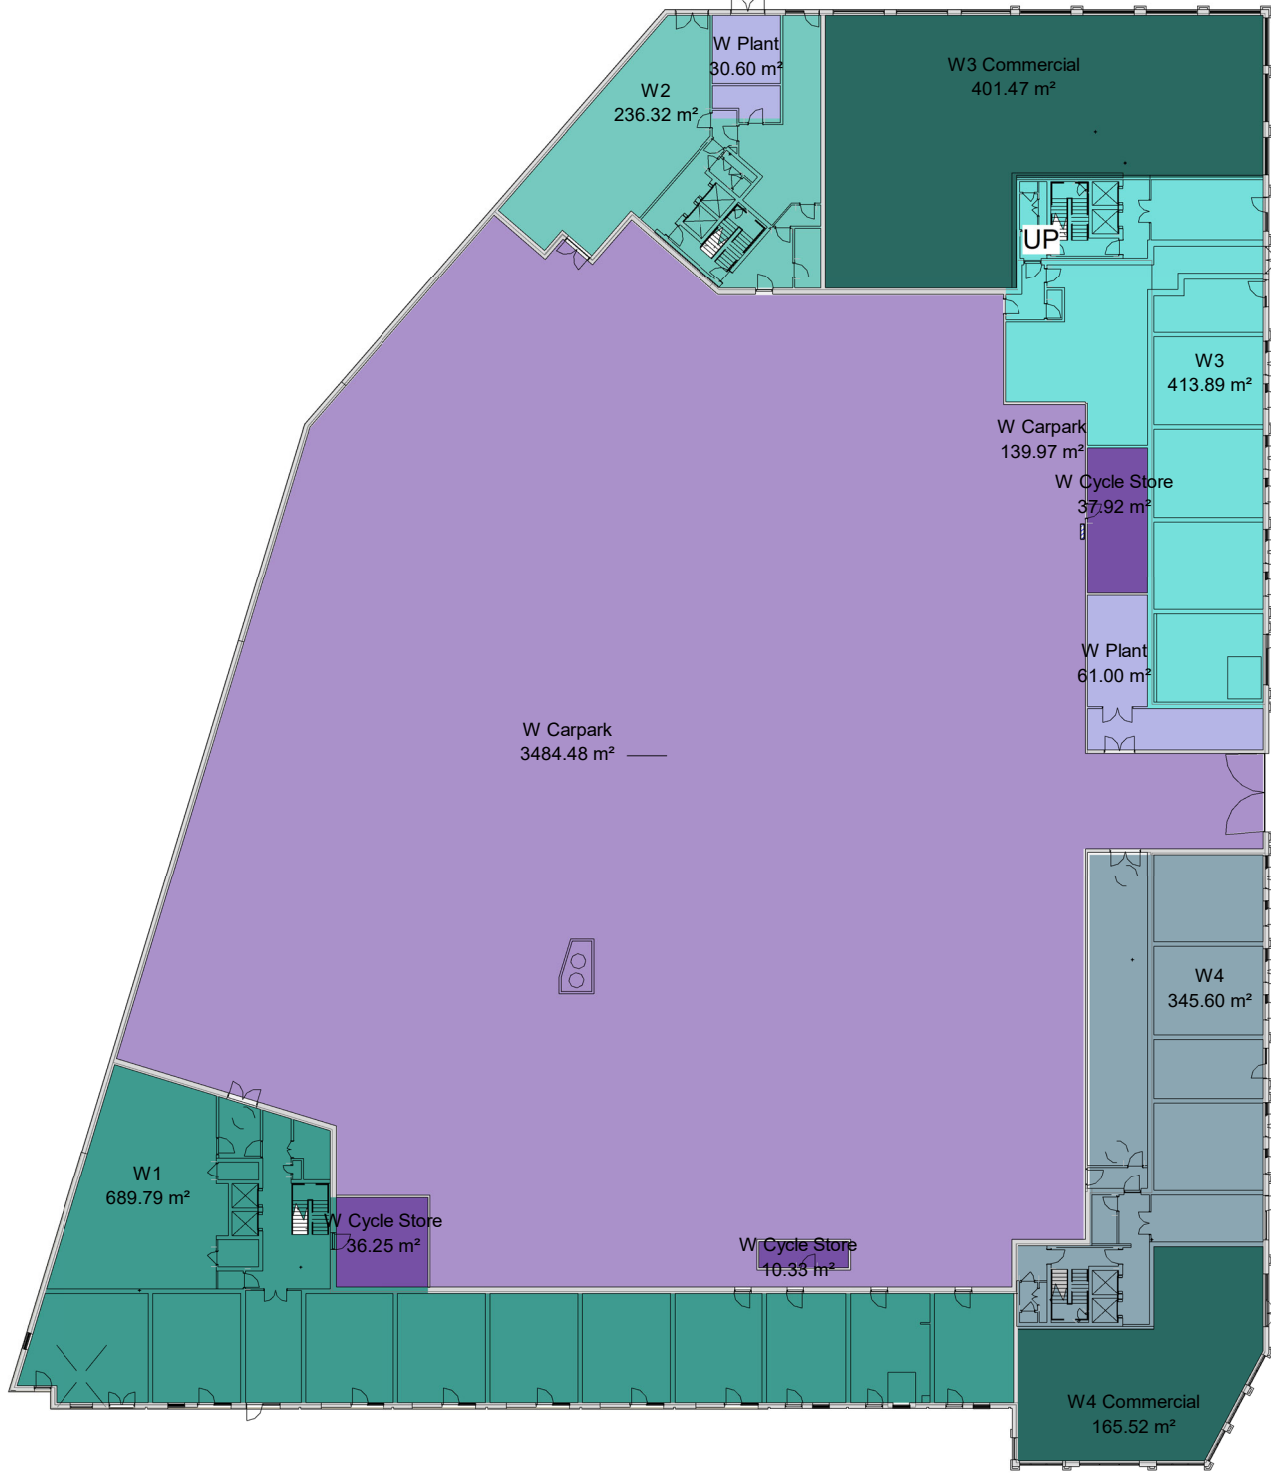

Level 0
1 : 500

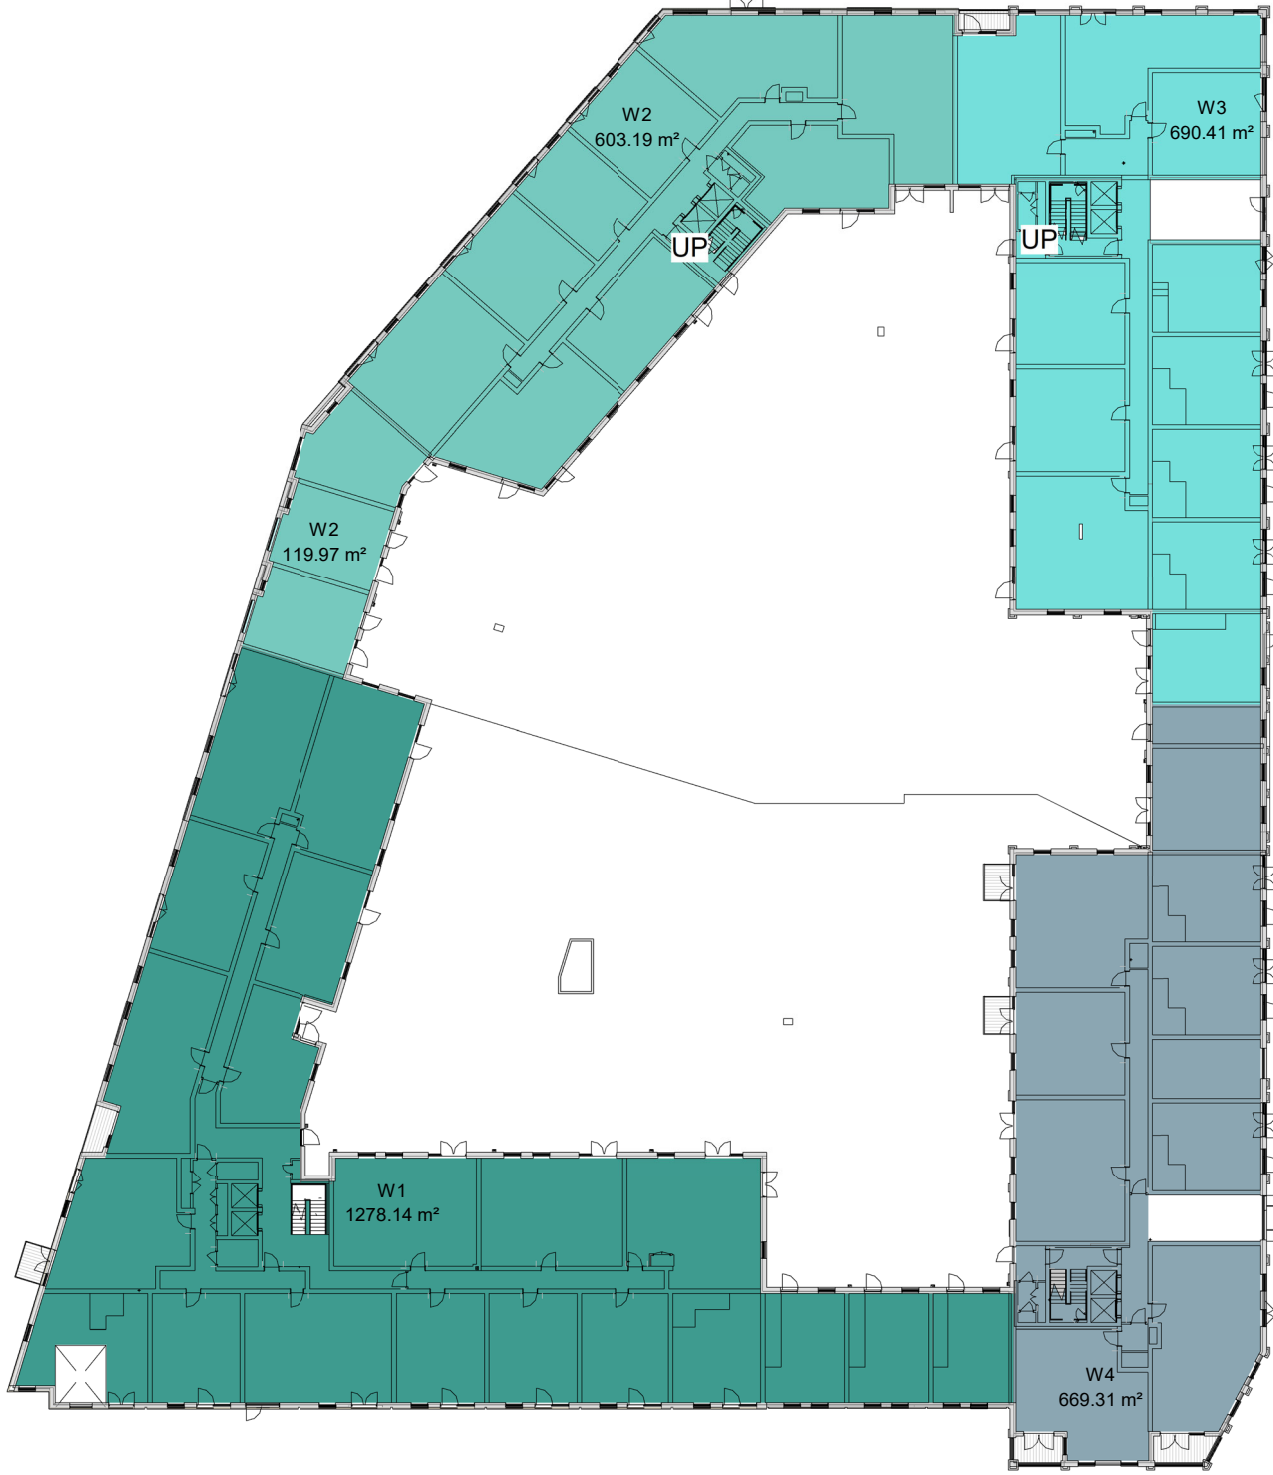

Level 1 and Level 2
1 : 500

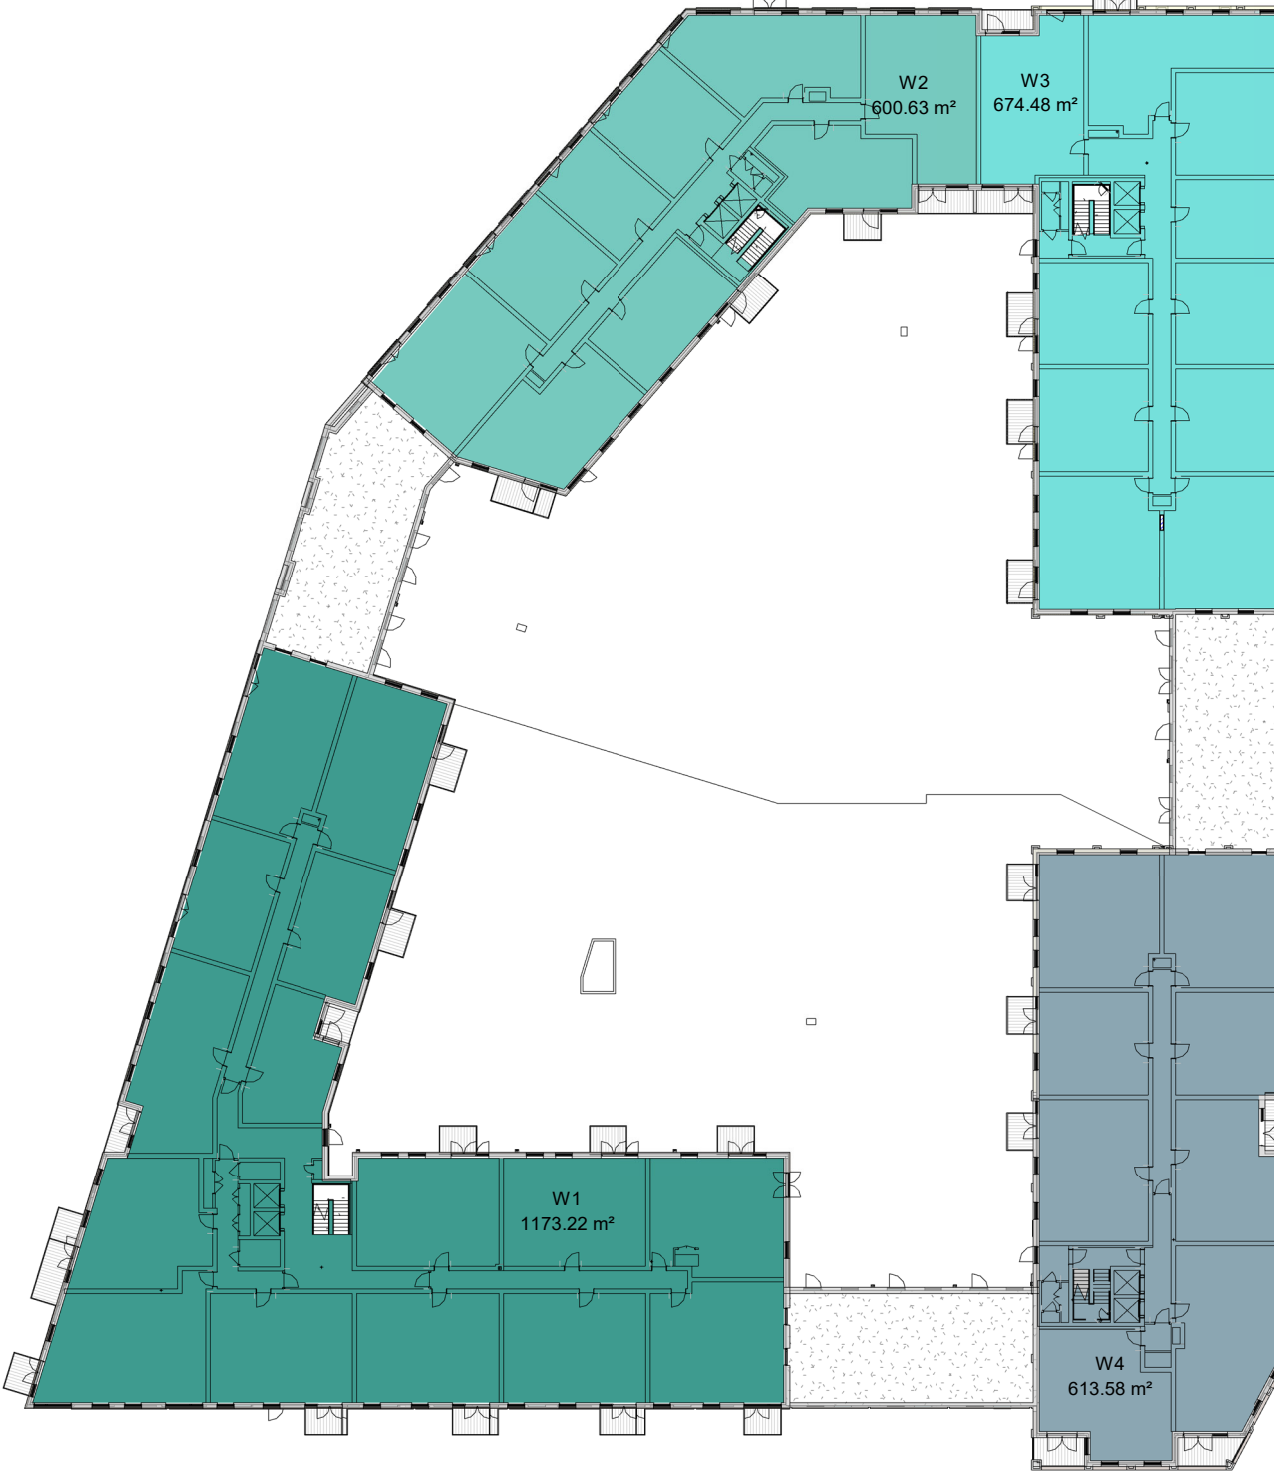


Level 3
1 : 500



Level 4, 5 and Level 6
1 : 500



Level 7
1 : 500

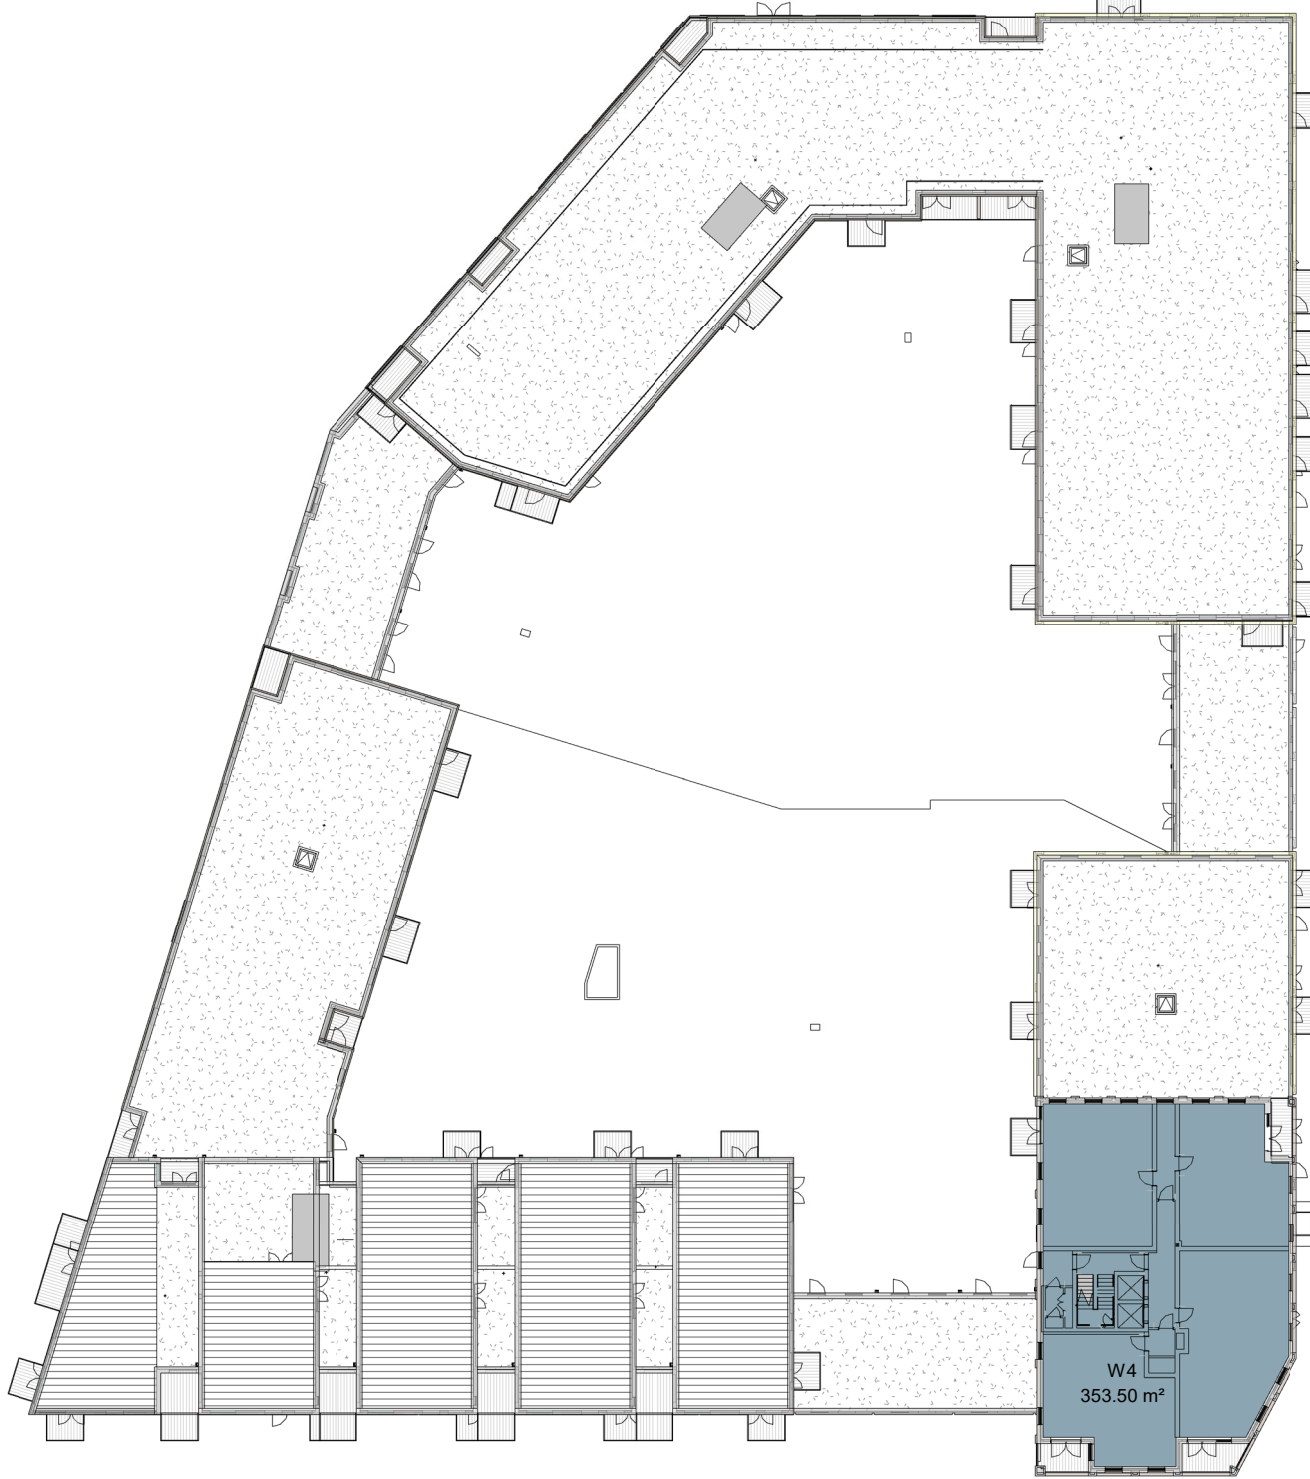

Level 9-10
1 : 500

Key West Block GIA

- Commercial
- W1
- W1 Commercial
- W2
- W2 S.O.
- W3
- W3 Commercial
- W4
- W4 Commercial
- W Carpark
- W Cycle(Areas where people do not normally go)
- W Plant