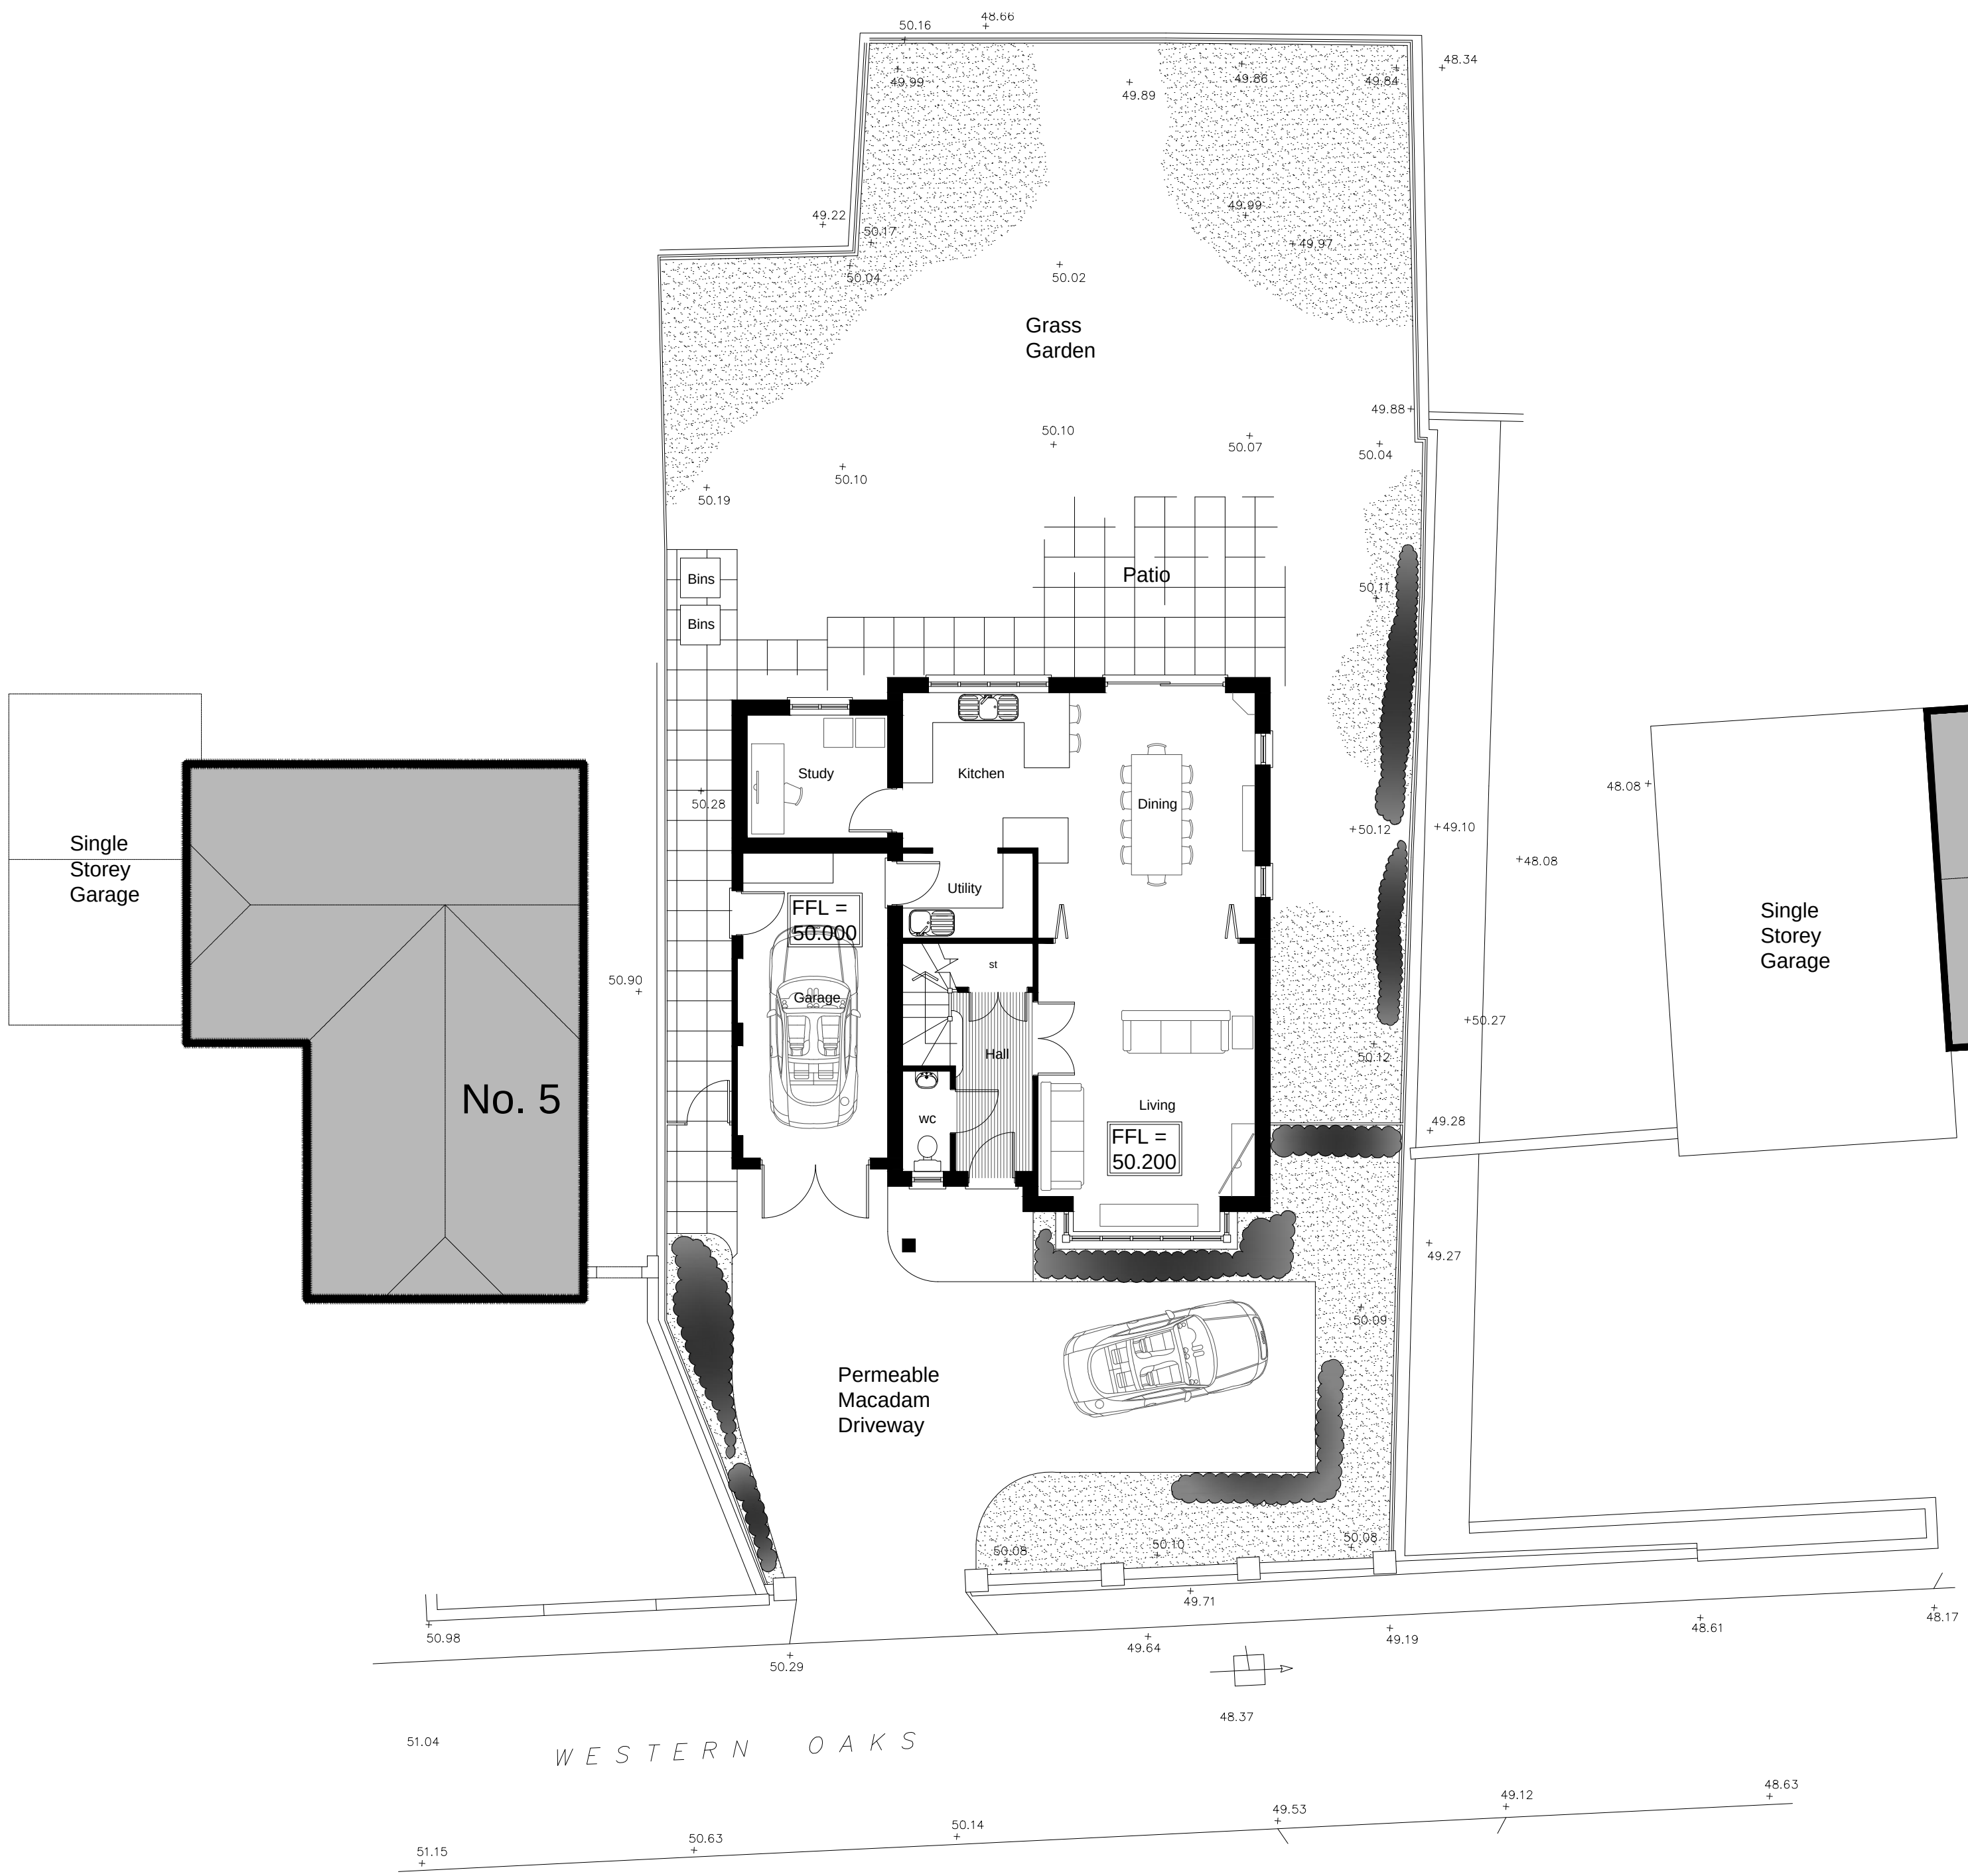


DO NOT SCALE FROM THIS DRAWING. VERIFY ALL DIMENSIONS BEFORE SETTING OUT, COMMENCING WORK OR MAKING ANY SHOP DRAWINGS. REPORT ANY DISCREPANCIES TO SUPERVISING OFFICER IMMEDIATELY. COPYRIGHT ©

Rev	Description	Date
A	General Alterations	13-02-11

Bonney Architecture
PLANNING & TECHNICAL SERVICES

CLIENT Mr & Mrs T. Berry
70 Jersey Drive
Winnersh
Wokingham
RG41 5FR
0118 979 7295
07515 355 770
bonney1977@sky.com

JOB 6 Western Oaks, Kentwood Hill,
Tilehurst, Reading, Berkshire

DRG PROPOSED GROUND FLOOR PLAN