



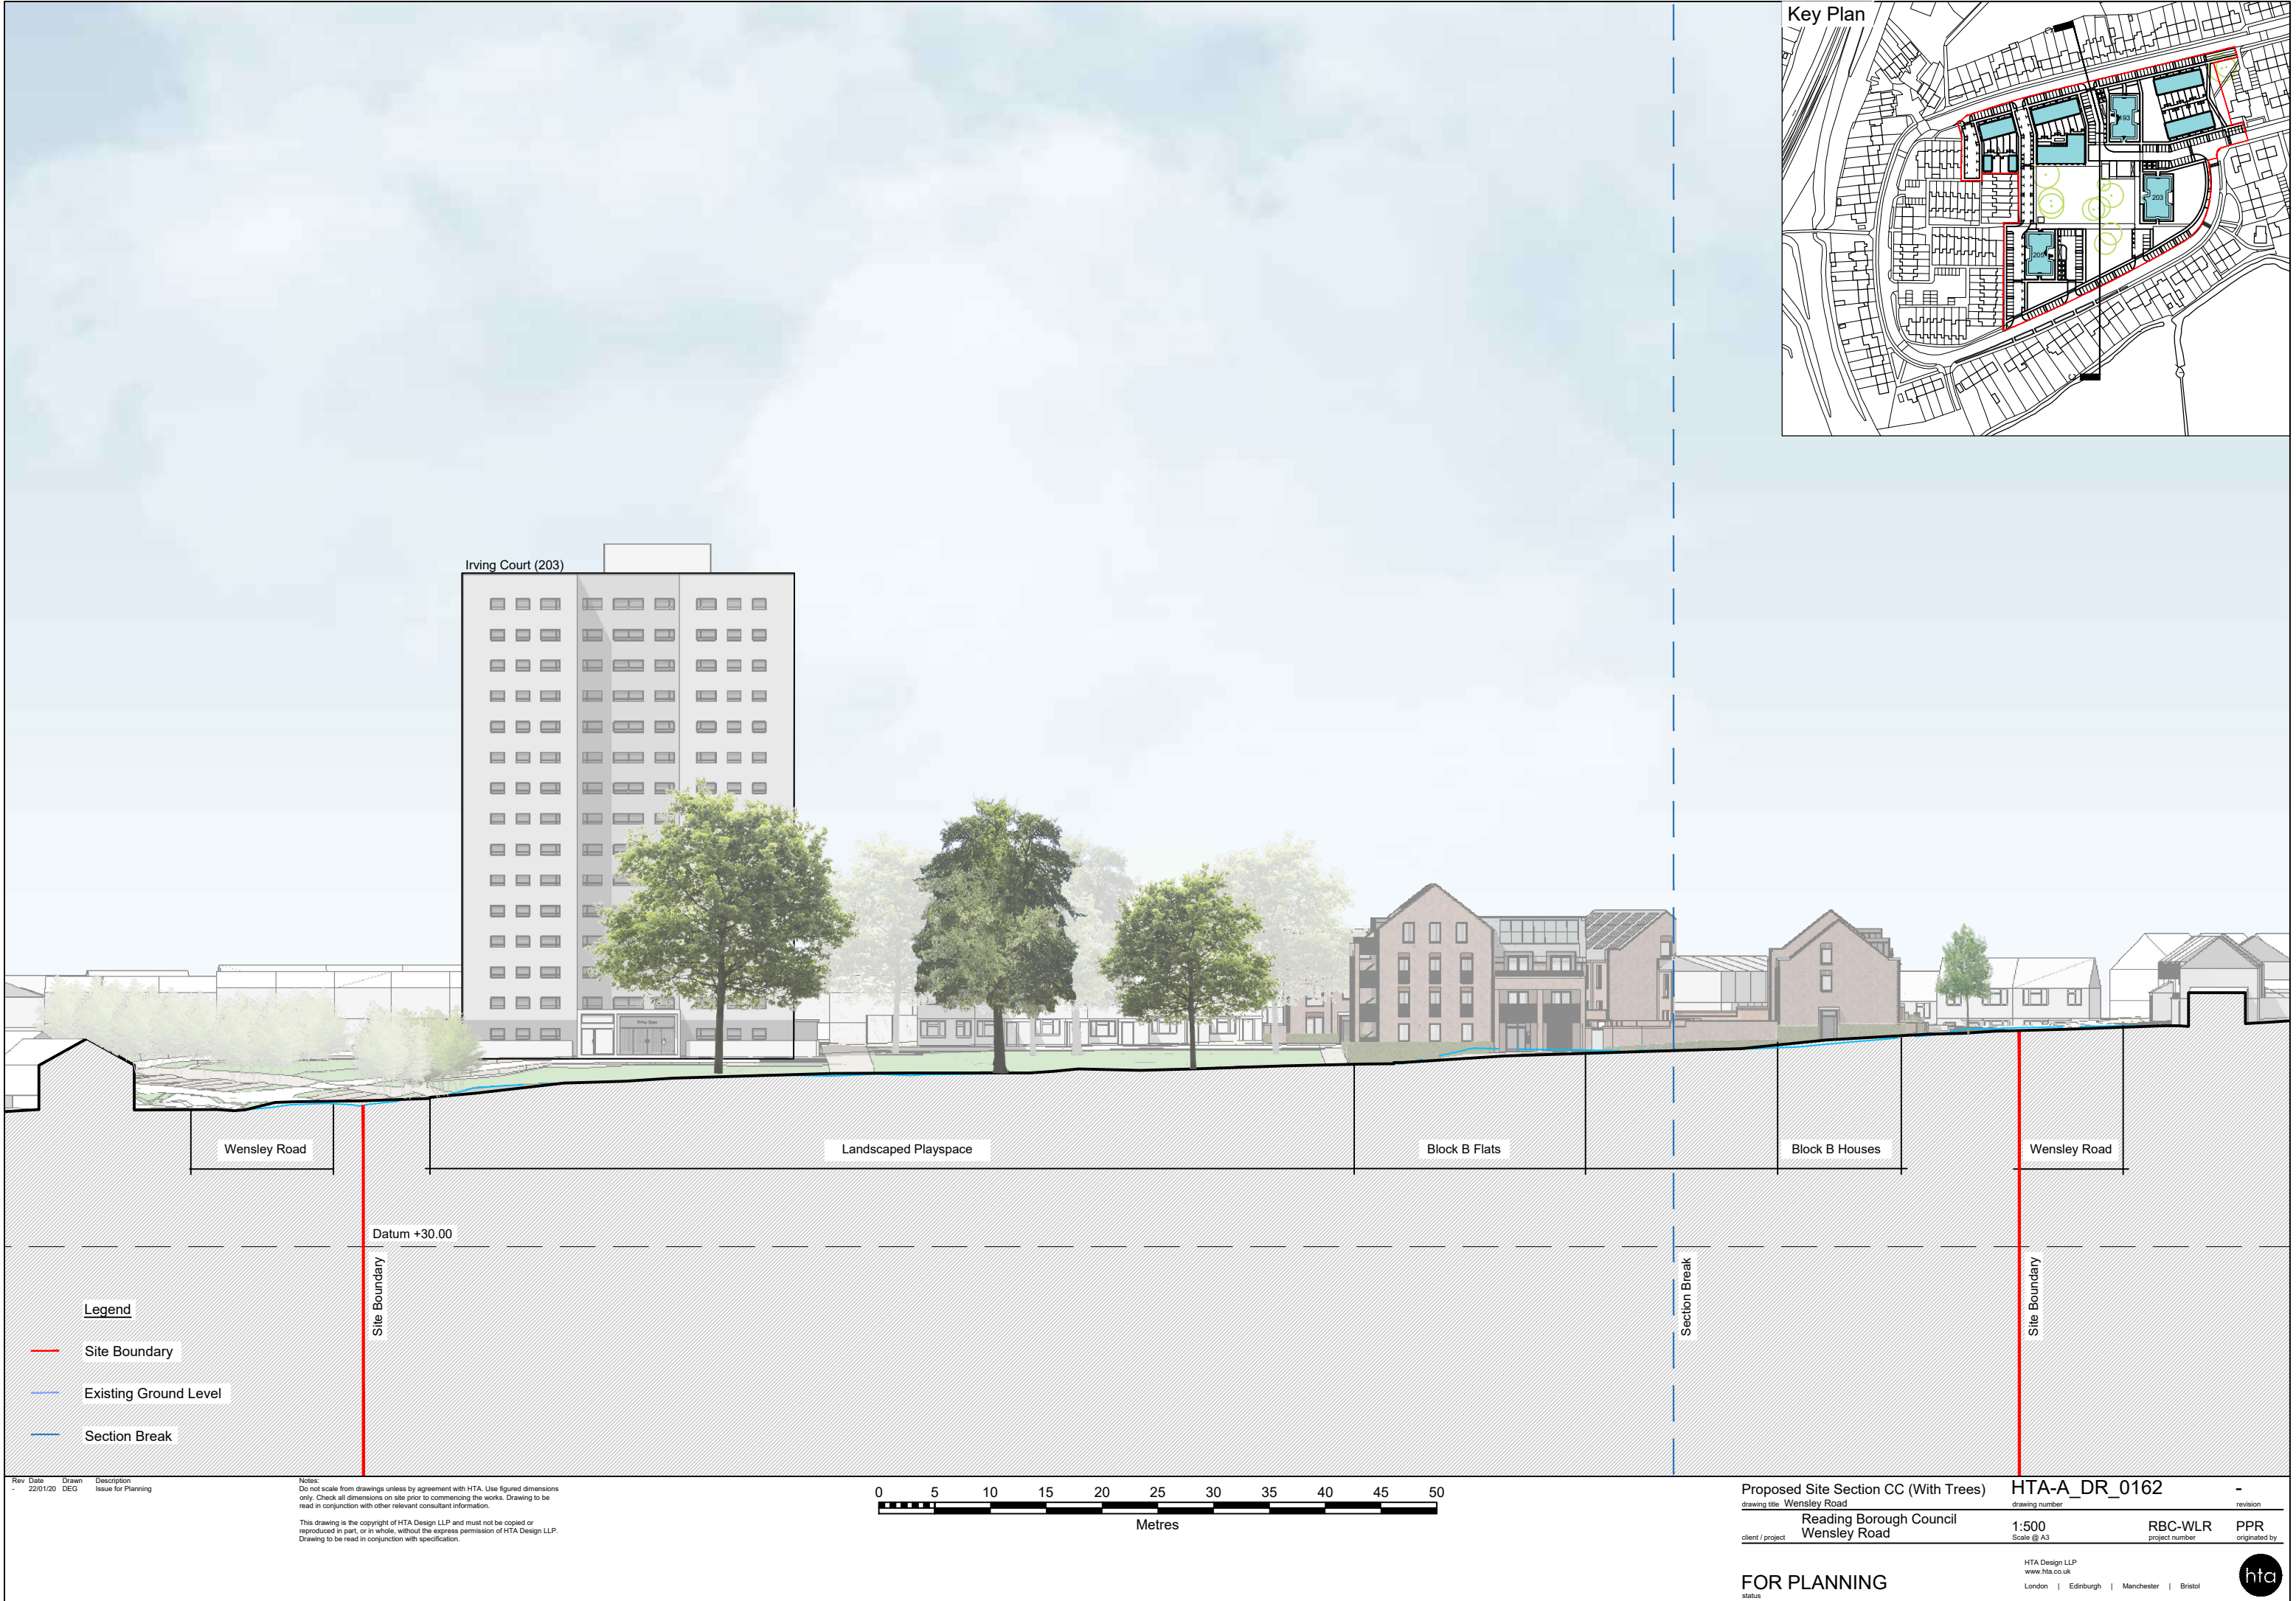

Rev	Date	Drawn	Description
1	22/01/20	DEG	Issue for Planning

Notes:
Do not scale from drawings unless by agreement with HTA. Use figured dimensions only. Check all dimensions on site prior to commencing the works. Drawing to be read in conjunction with other relevant consultant information.

This drawing is the copyright of HTA Design LLP and must not be copied or reproduced in part, or in whole, without the express permission of HTA Design LLP. Drawing to be read in conjunction with specification.

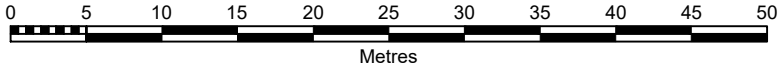

Proposed Site Section CC (With Trees)		HTA-A_DR_0162		-
drawing title Wensley Road		drawing number		revision
Reading Borough Council		1:500		RBC-WLR
client / project Wensley Road		Scale @ A3		project number
HTA Design LLP		1:500		PPR
www.hta.co.uk		Scale @ A3		originated by
London Edinburgh Manchester Bristol		1:500		
status		FOR PLANNING		