


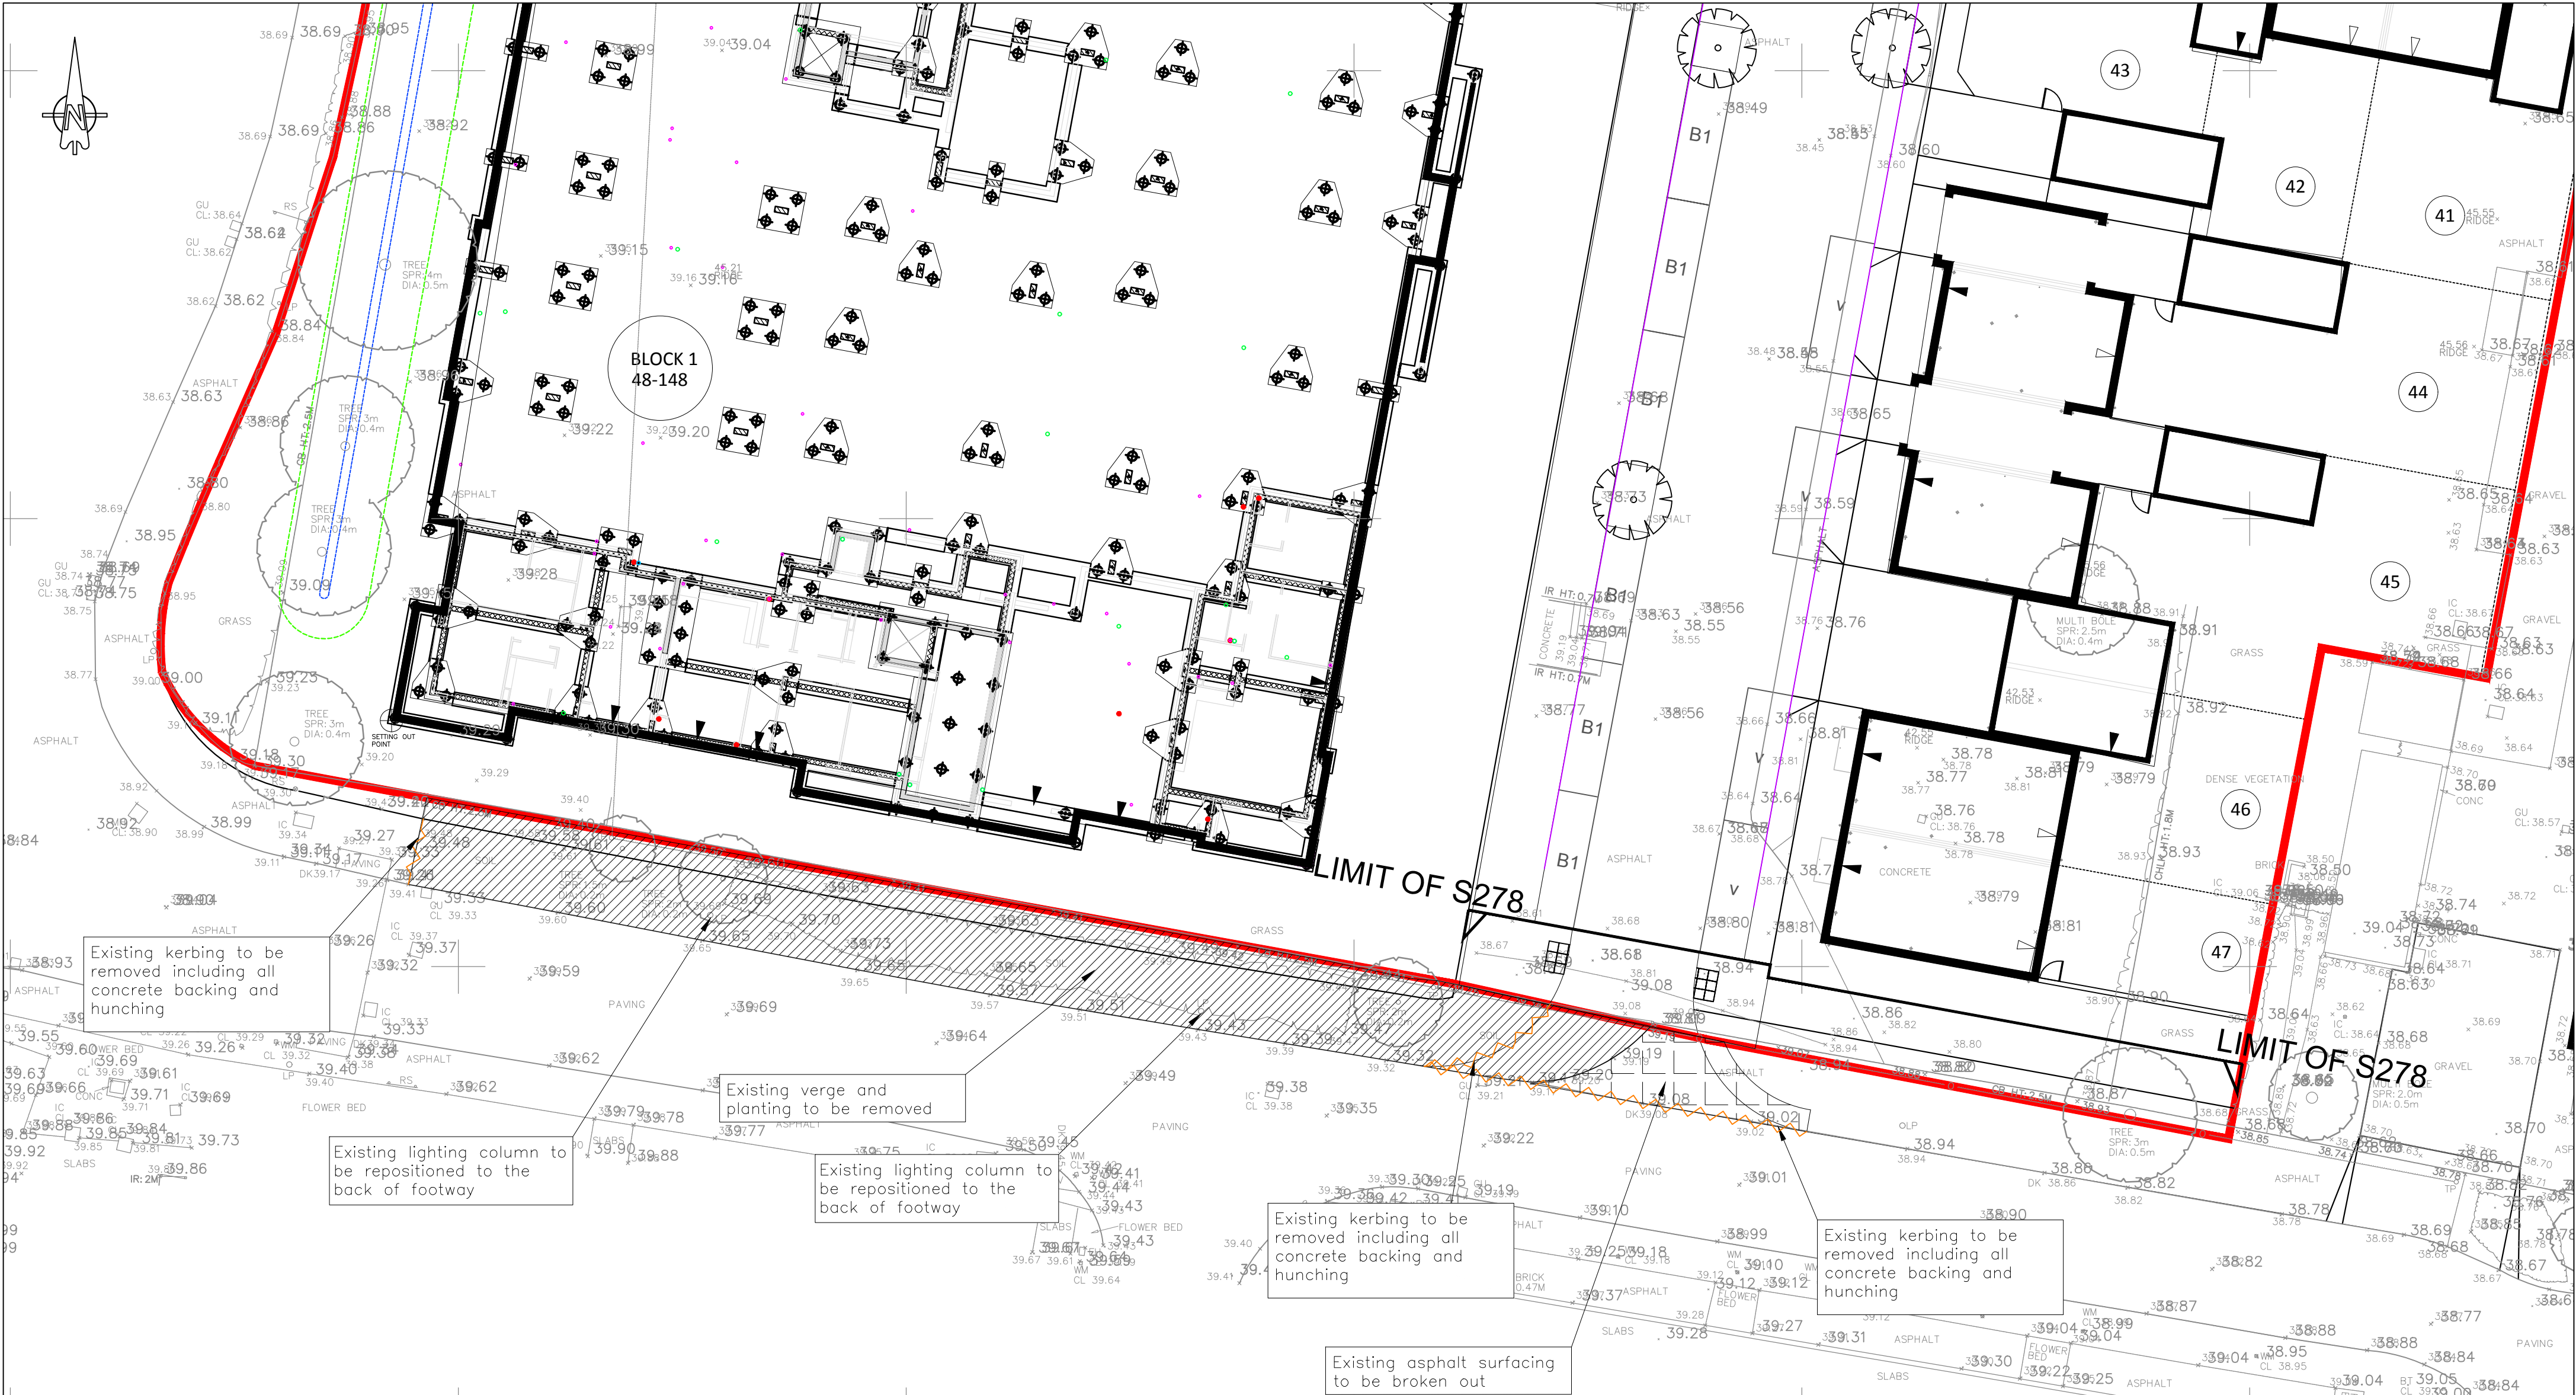

PRELIMINARY

B	29.04.19	updates made to extend footpath link	JS
A	25.10.18	Updated to clients comments	EP
REV. No.	DATE	DESCRIPTION	INITIALS
Client		Bellway	
Project		Portman Road Reading	
Title		S278 Bellmouth Site Clearance	
Scale		1:200 @ A2	Date
Checked		AMc	Sept 18
Drawing No.		5672:601	Rev
			B

MJA CONSULTING
CIVIL AND STRUCTURAL ENGINEERS
Monarch House, Barton Lane,
Abingdon, Oxon, OX14 3NB
Tel: 01235 555173
Fax: 01235 523226

