




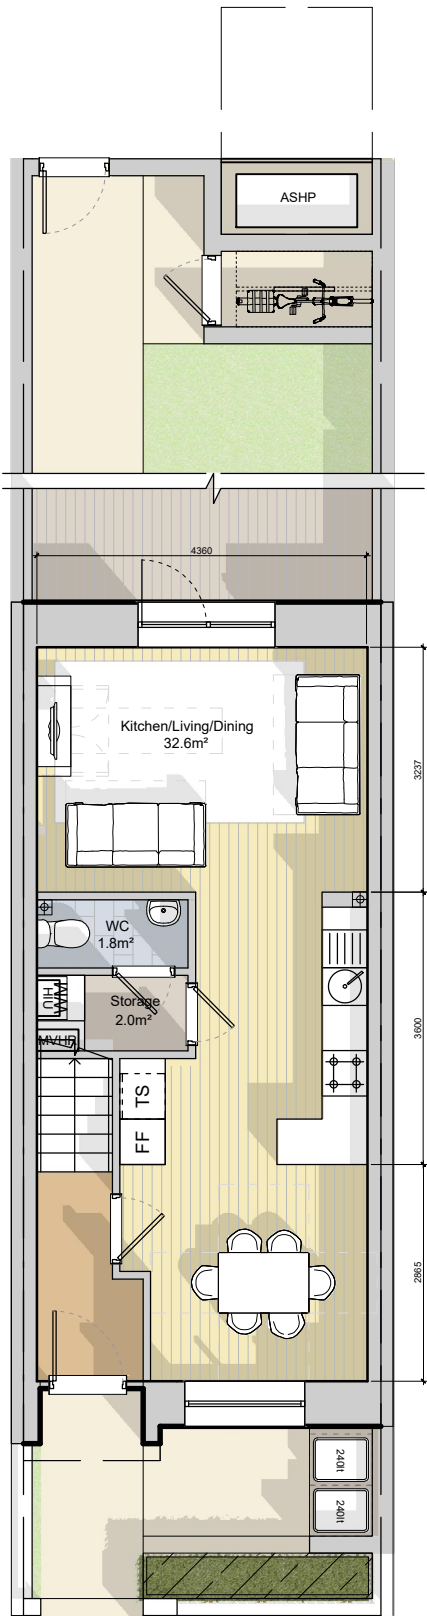

3B6PH (T1) - 00
42.4m²

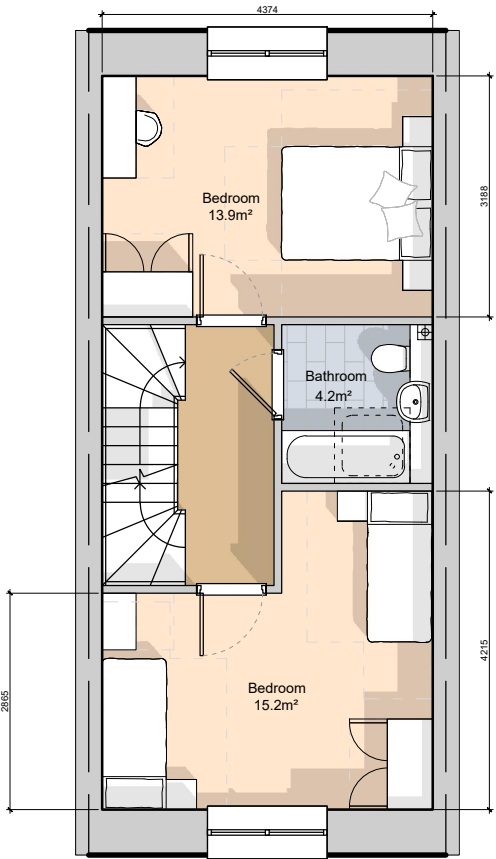

3B5PH(T1) - 01
42.4m²

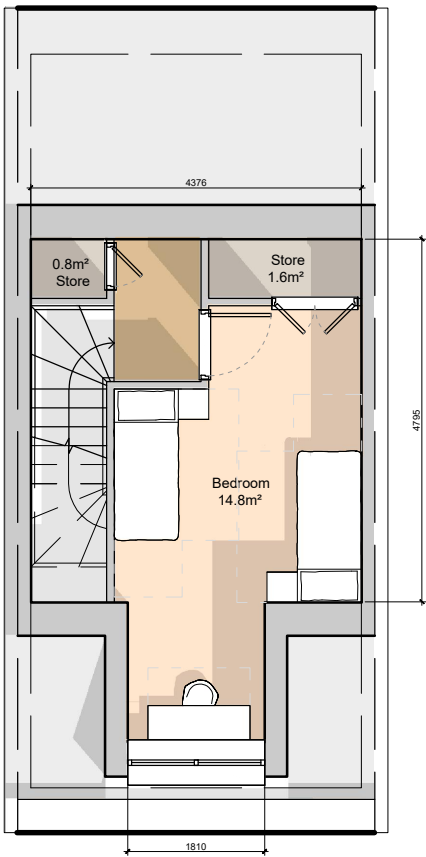

3B5PH(T2) - 02
24.4m²

3 Bed 6 Person Townhouse	
AREA	
Gross Floor Area:	109.2 m²
NDSS Target Gross Floor Area:	108.0 m²
Combined K/L/D Area:	32.4 m²
STORAGE:	
Gross Storage Area:	4.4 m²
NDSS Min. Storage Area:	2.5 m²