
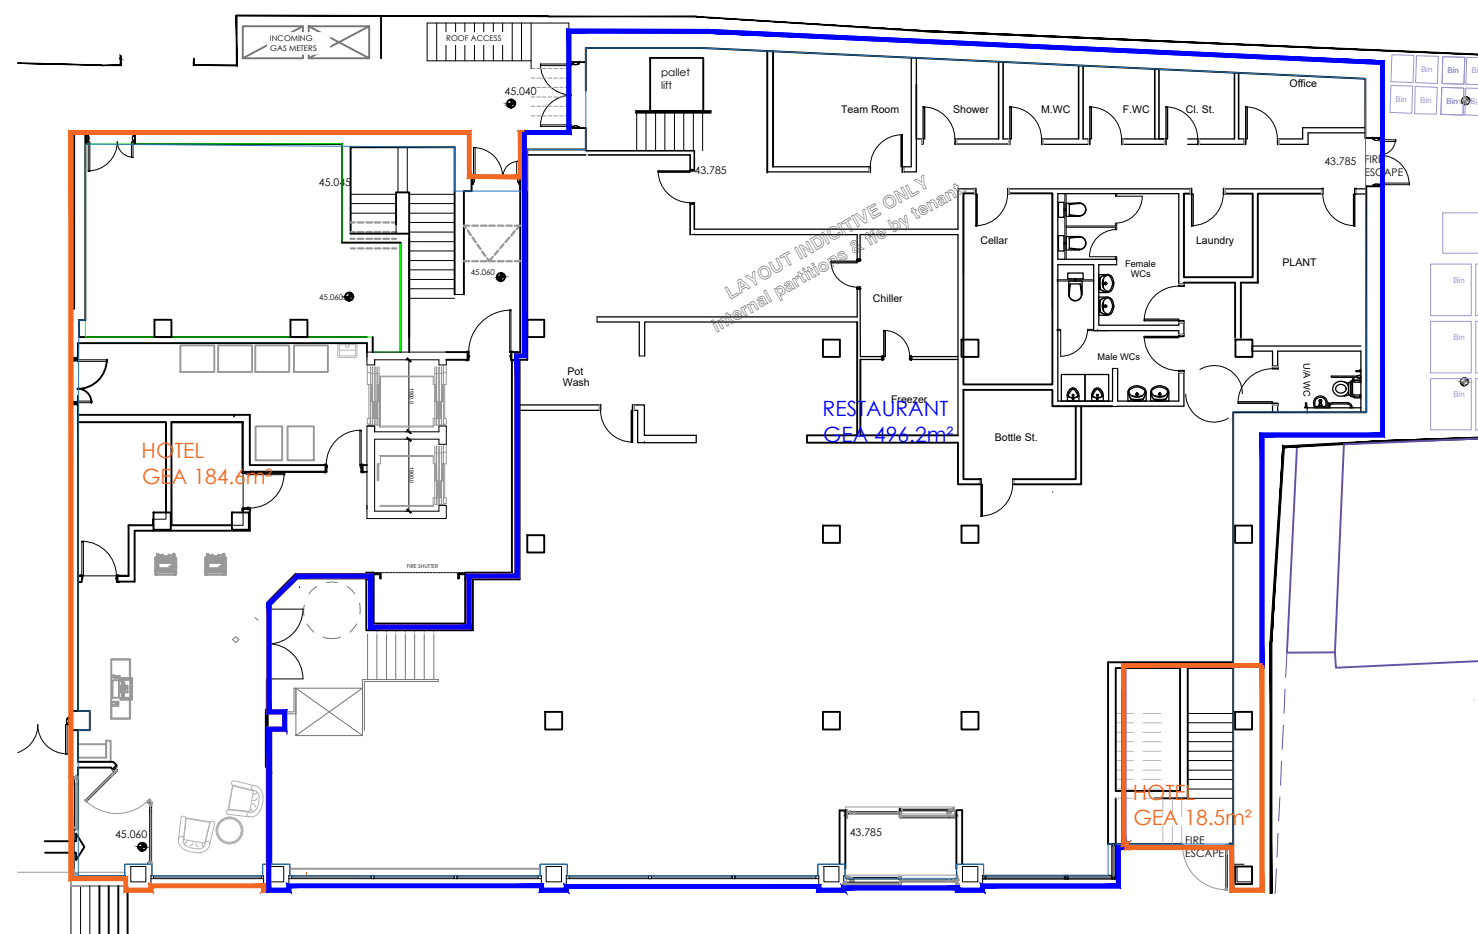


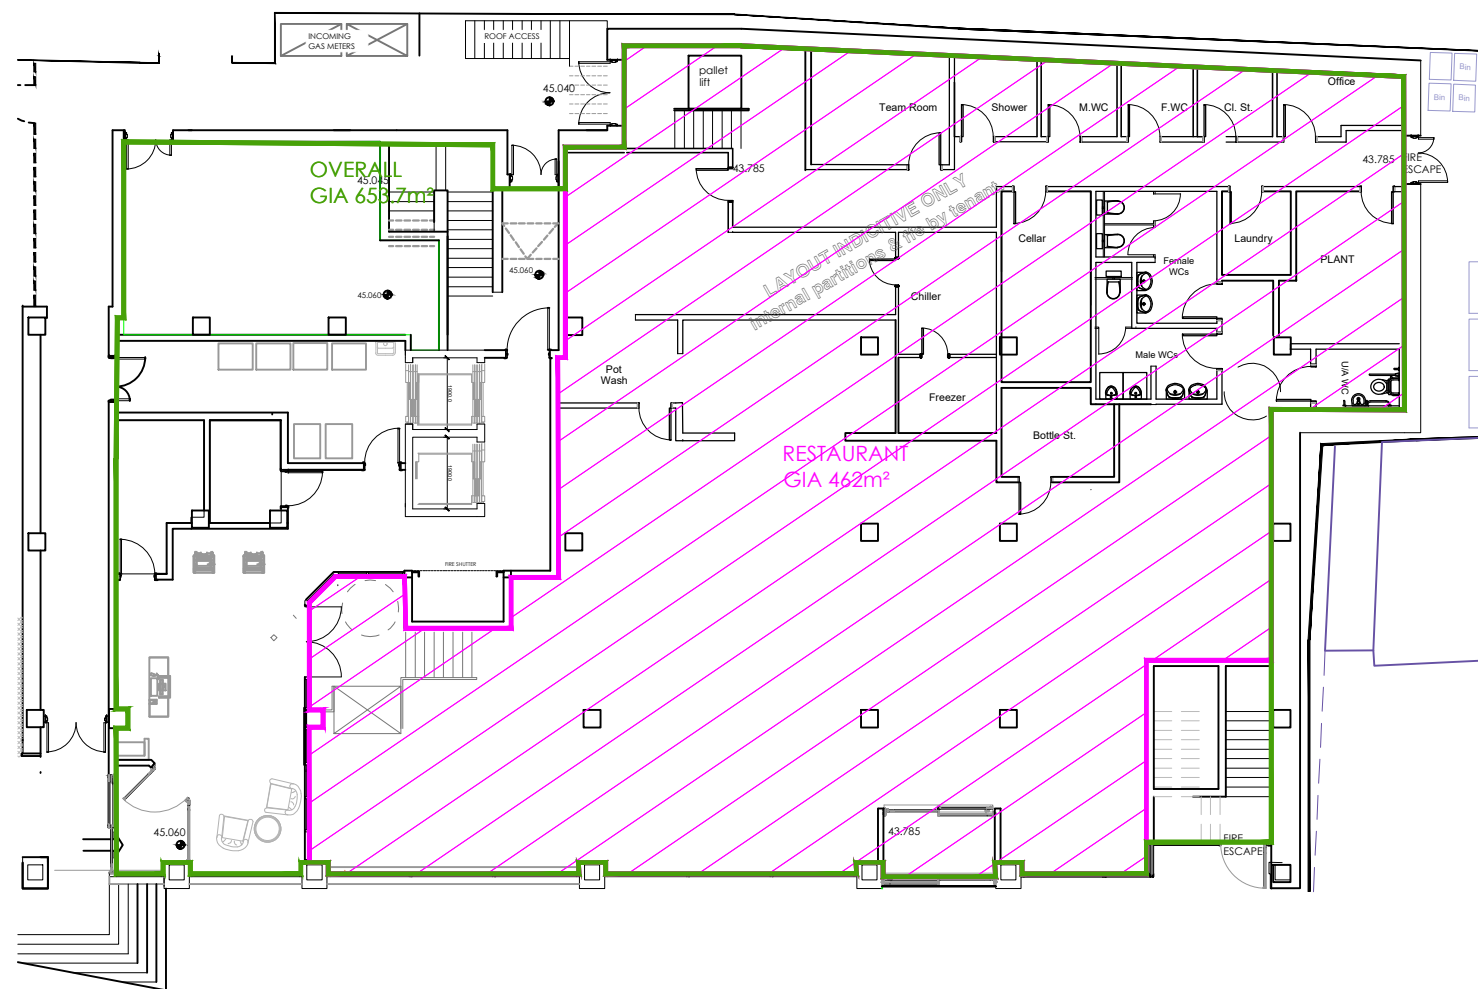

18370	HOSIER STREET, READING PREMIER INN			8000-04
	AREA SCHEDULE			
FLOOR	GIA m²	sq.ft		GEA m²
GF	653.7	7056.04		699.3
Hotel	191.7			203.1
restaurant	462			496.2
1st	482.8	5211.34		527.5
2nd	482.8	5211.34		527.5
3rd	482.8	5211.34		527.5
4th	482.8	5211.34		527.5
5th	482.8	5211.34		527.5
6th	482.8	5211.34		527.5
7th	397.3	4288.46		438.3
TOTAL	3947.8			4302.6
SITE		987m²		

18370 SK112
 AREA CALCS GF
 31.10.18

1:200@A3