


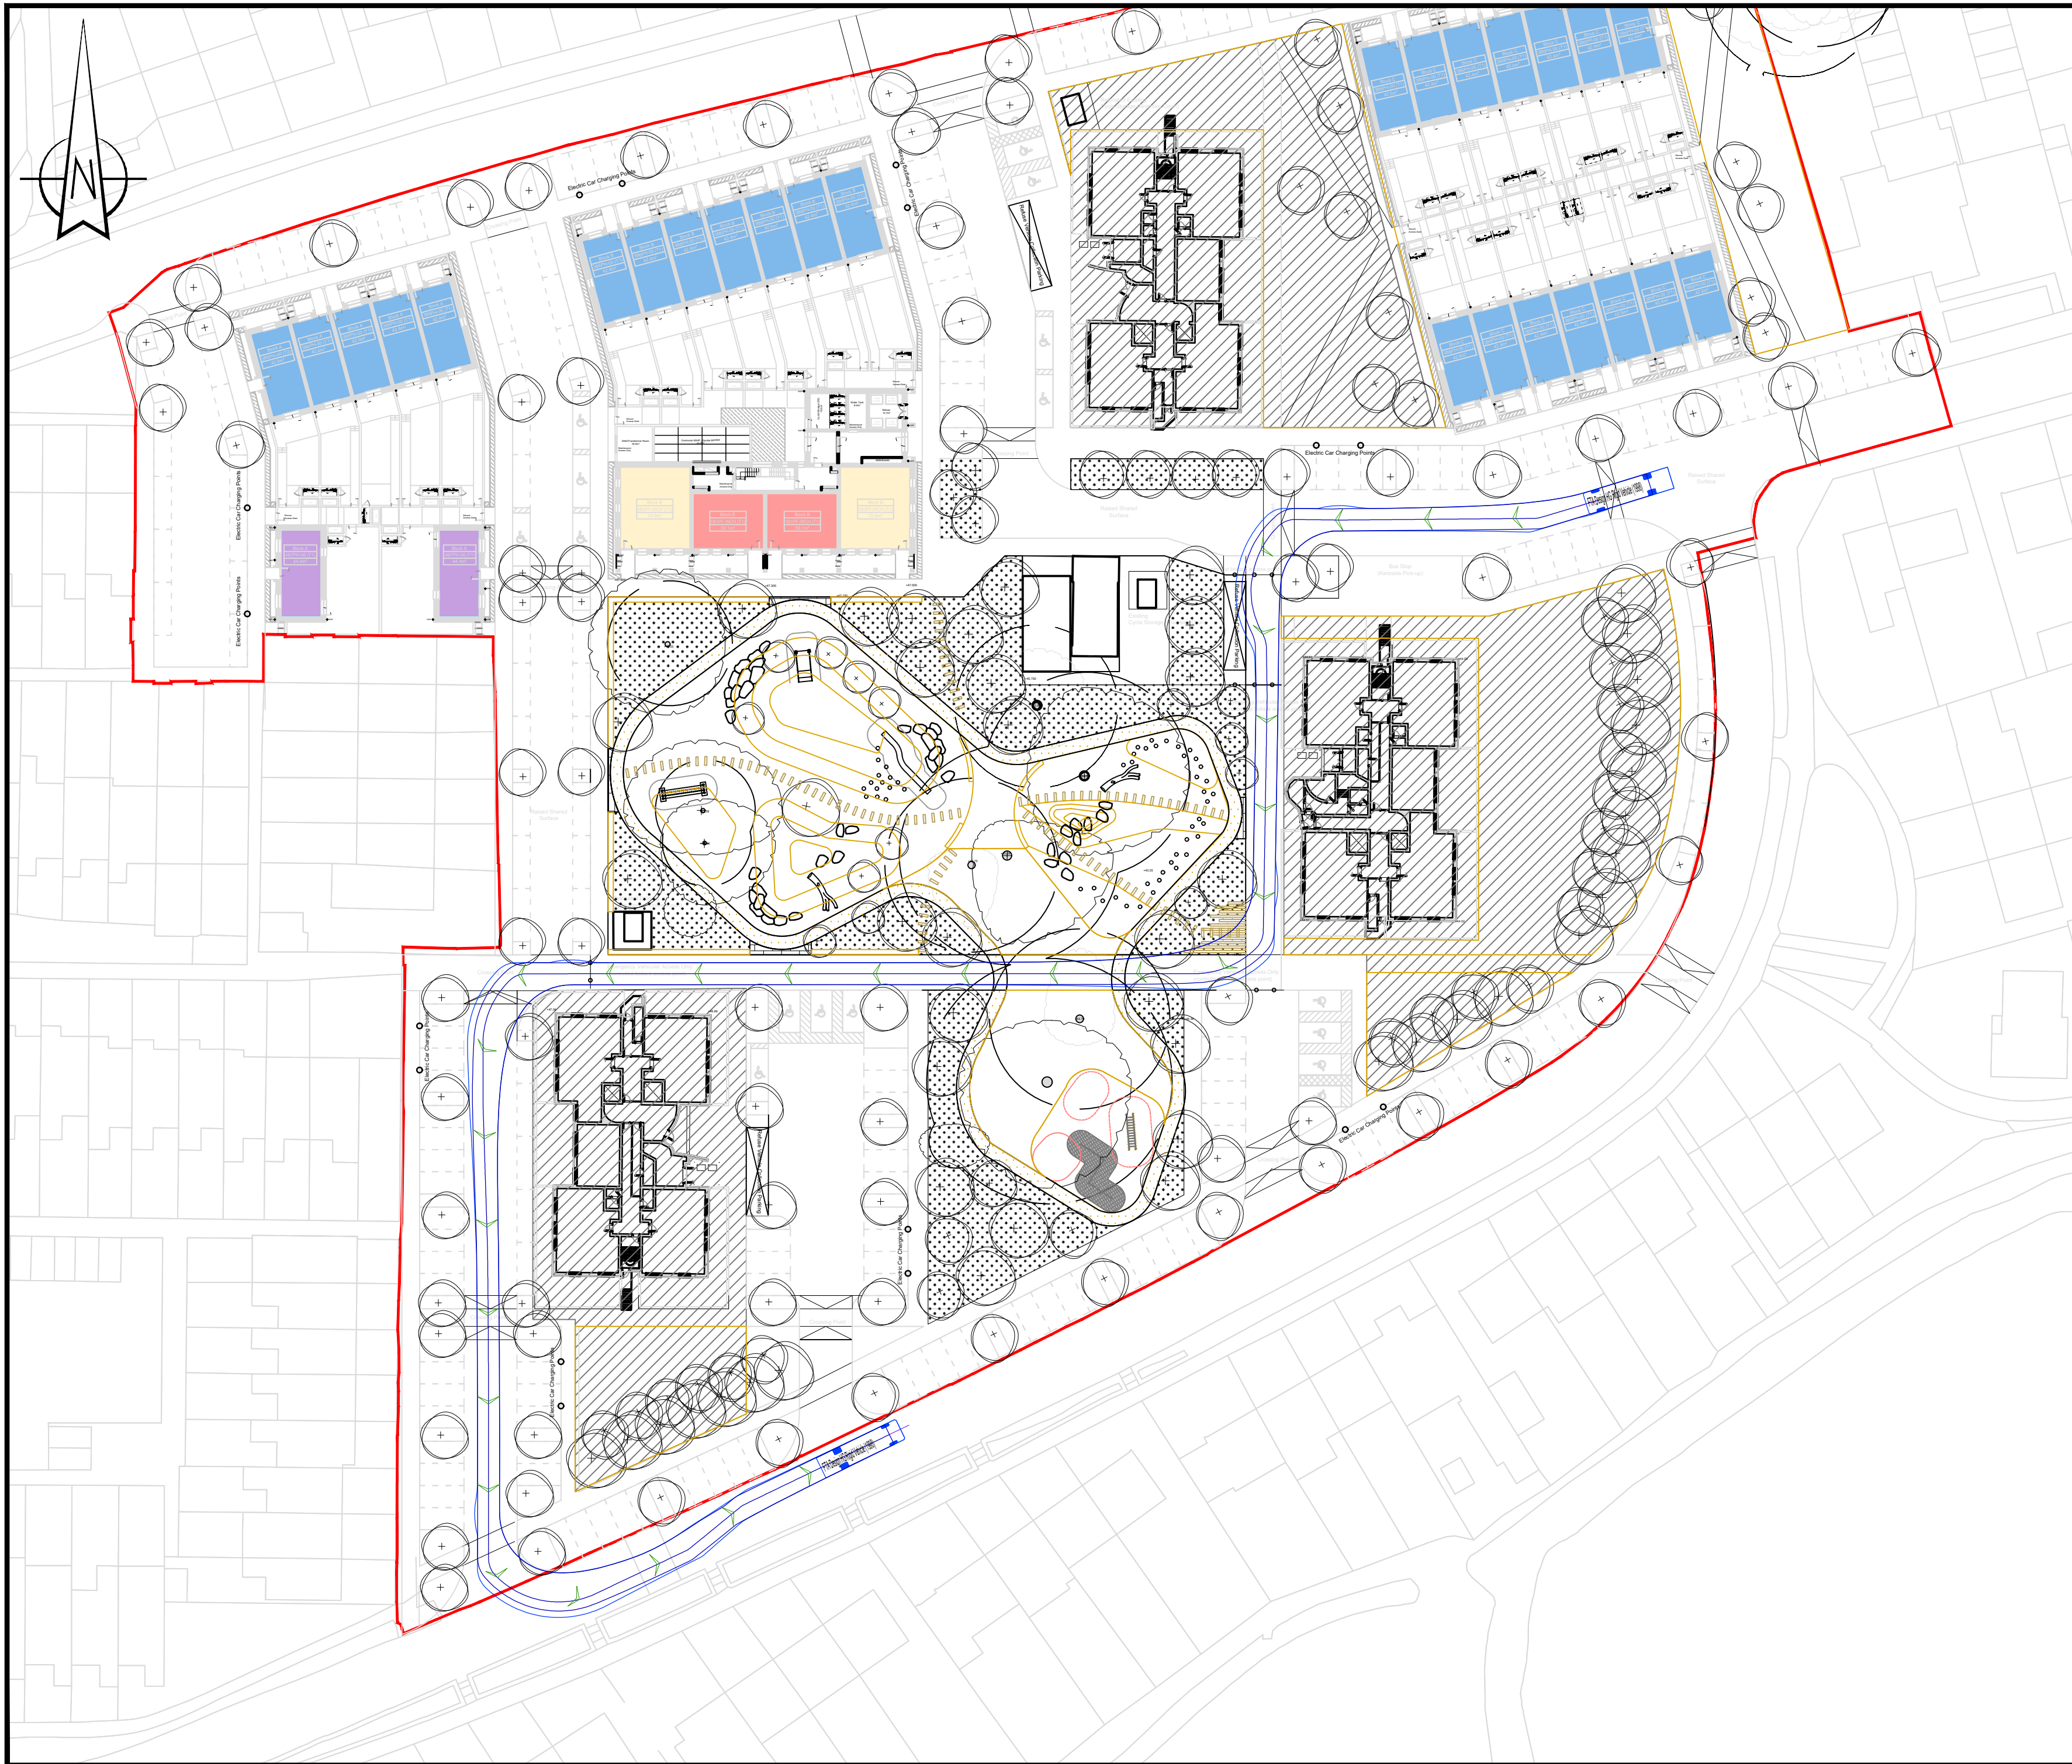


Notes:

General

1. Do not scale from drawing.
2. All dimensions are in metres, unless stated otherwise.
3. This drawing is to be read & printed in colour.
4. This drawing is for illustrative purposes only.

Disclaimer

1. The information contained in this drawing is based on a combination of OS and data provided by others and WYG shall not be liable for any inaccuracies or deficiencies.

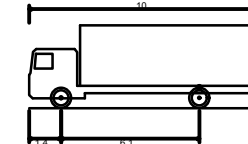

FTA Design HG Rigid Vehicle (1998)	
Overall Length	10.000m
Overall Width	2.500m
Overall Body Height	3.645m
Min Body/Ground Clearance	0.440m
Track Width	2.470m
Lock to lock time	3.00s
Kerb to Kerb Turning Radius	11.000m

Note: vehicle used as proxy for high-rise fire appliance used by Royal Berkshire Fire and Rescue Service

REV	DETAILS	DRAWN BY	CHECKED BY	DATE
CLIENT:				
Reading Borough Council				
PROJECT:				
Wensley Road, Reading				
DRAWING TITLE:				
Swept Path Analysis - Fire Platform				
SCALES:		SHEET SIZE:		
1:500		A2		
DRAWN:	GS	CHECKED:	MA	DATE: 02.12.19
WYG Transport part of WYG group				
The Pavilion, 1st Floor, Botleigh Grange Office Campus, Hedge End, Southampton, SO30 2AF t: 02382 022 800 e: transport@wyg.com				
DRAWING NUMBER:				REVISION:
A115865-SPA04				B