
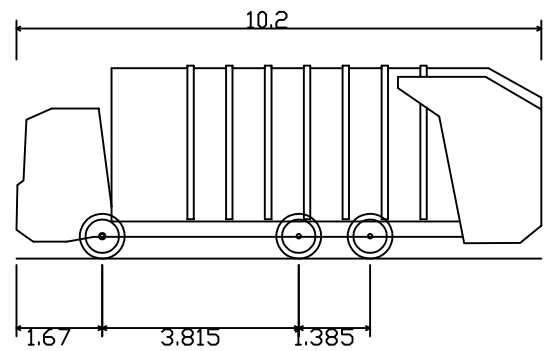
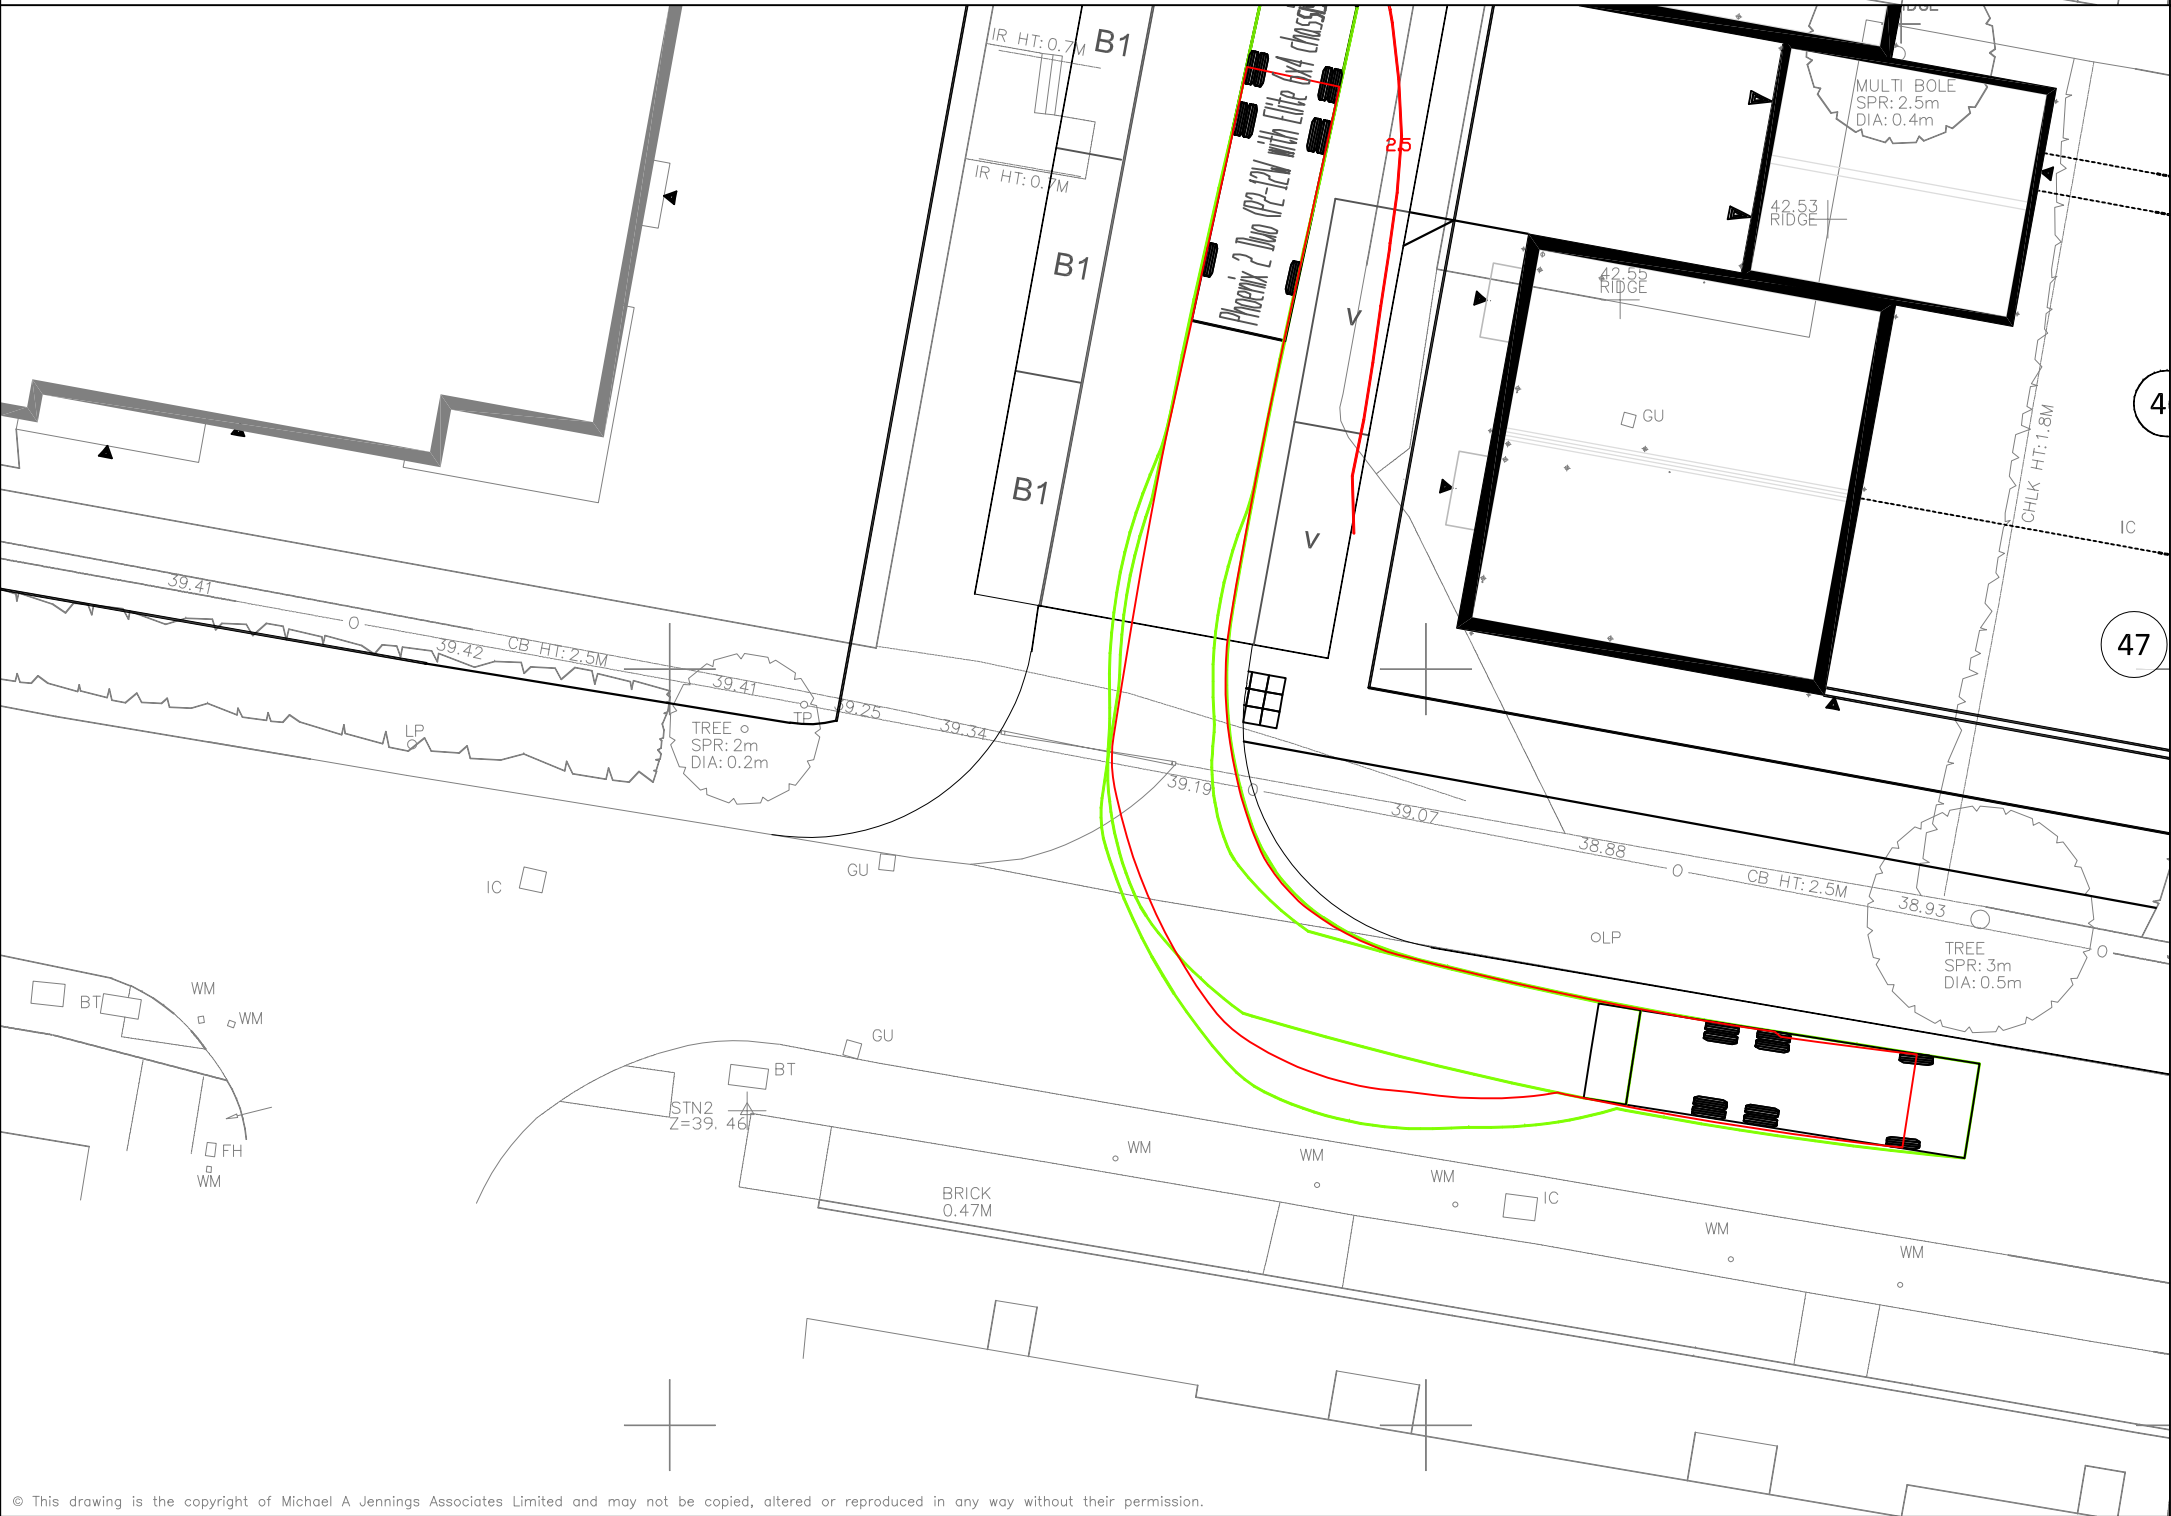
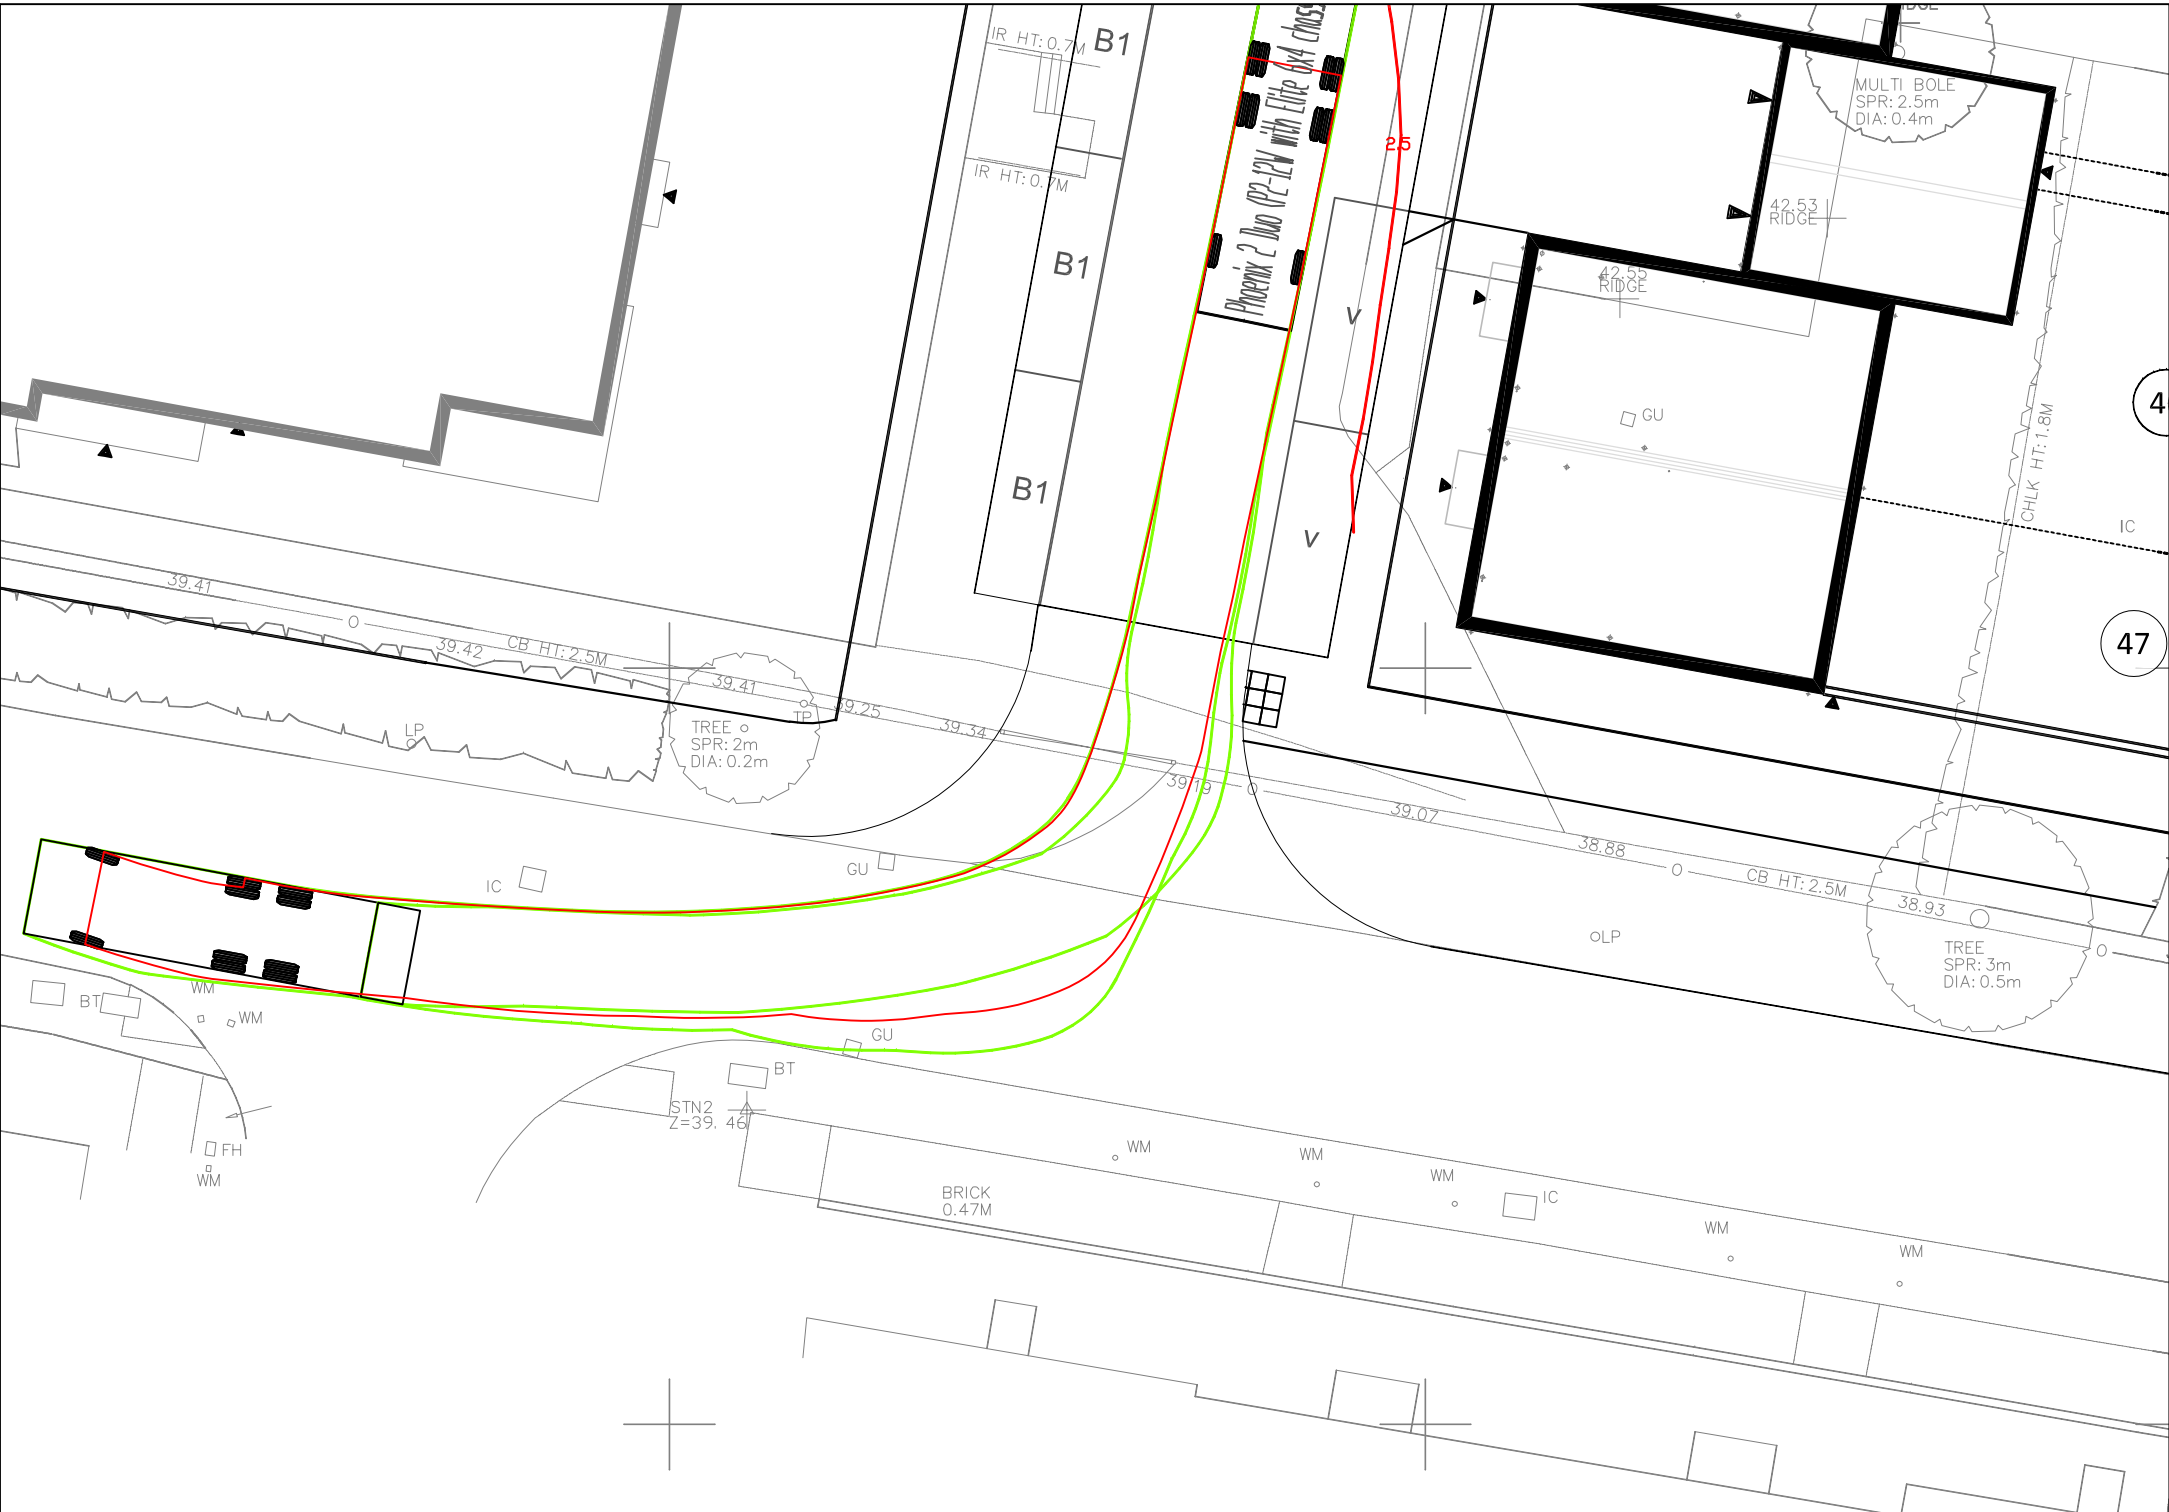


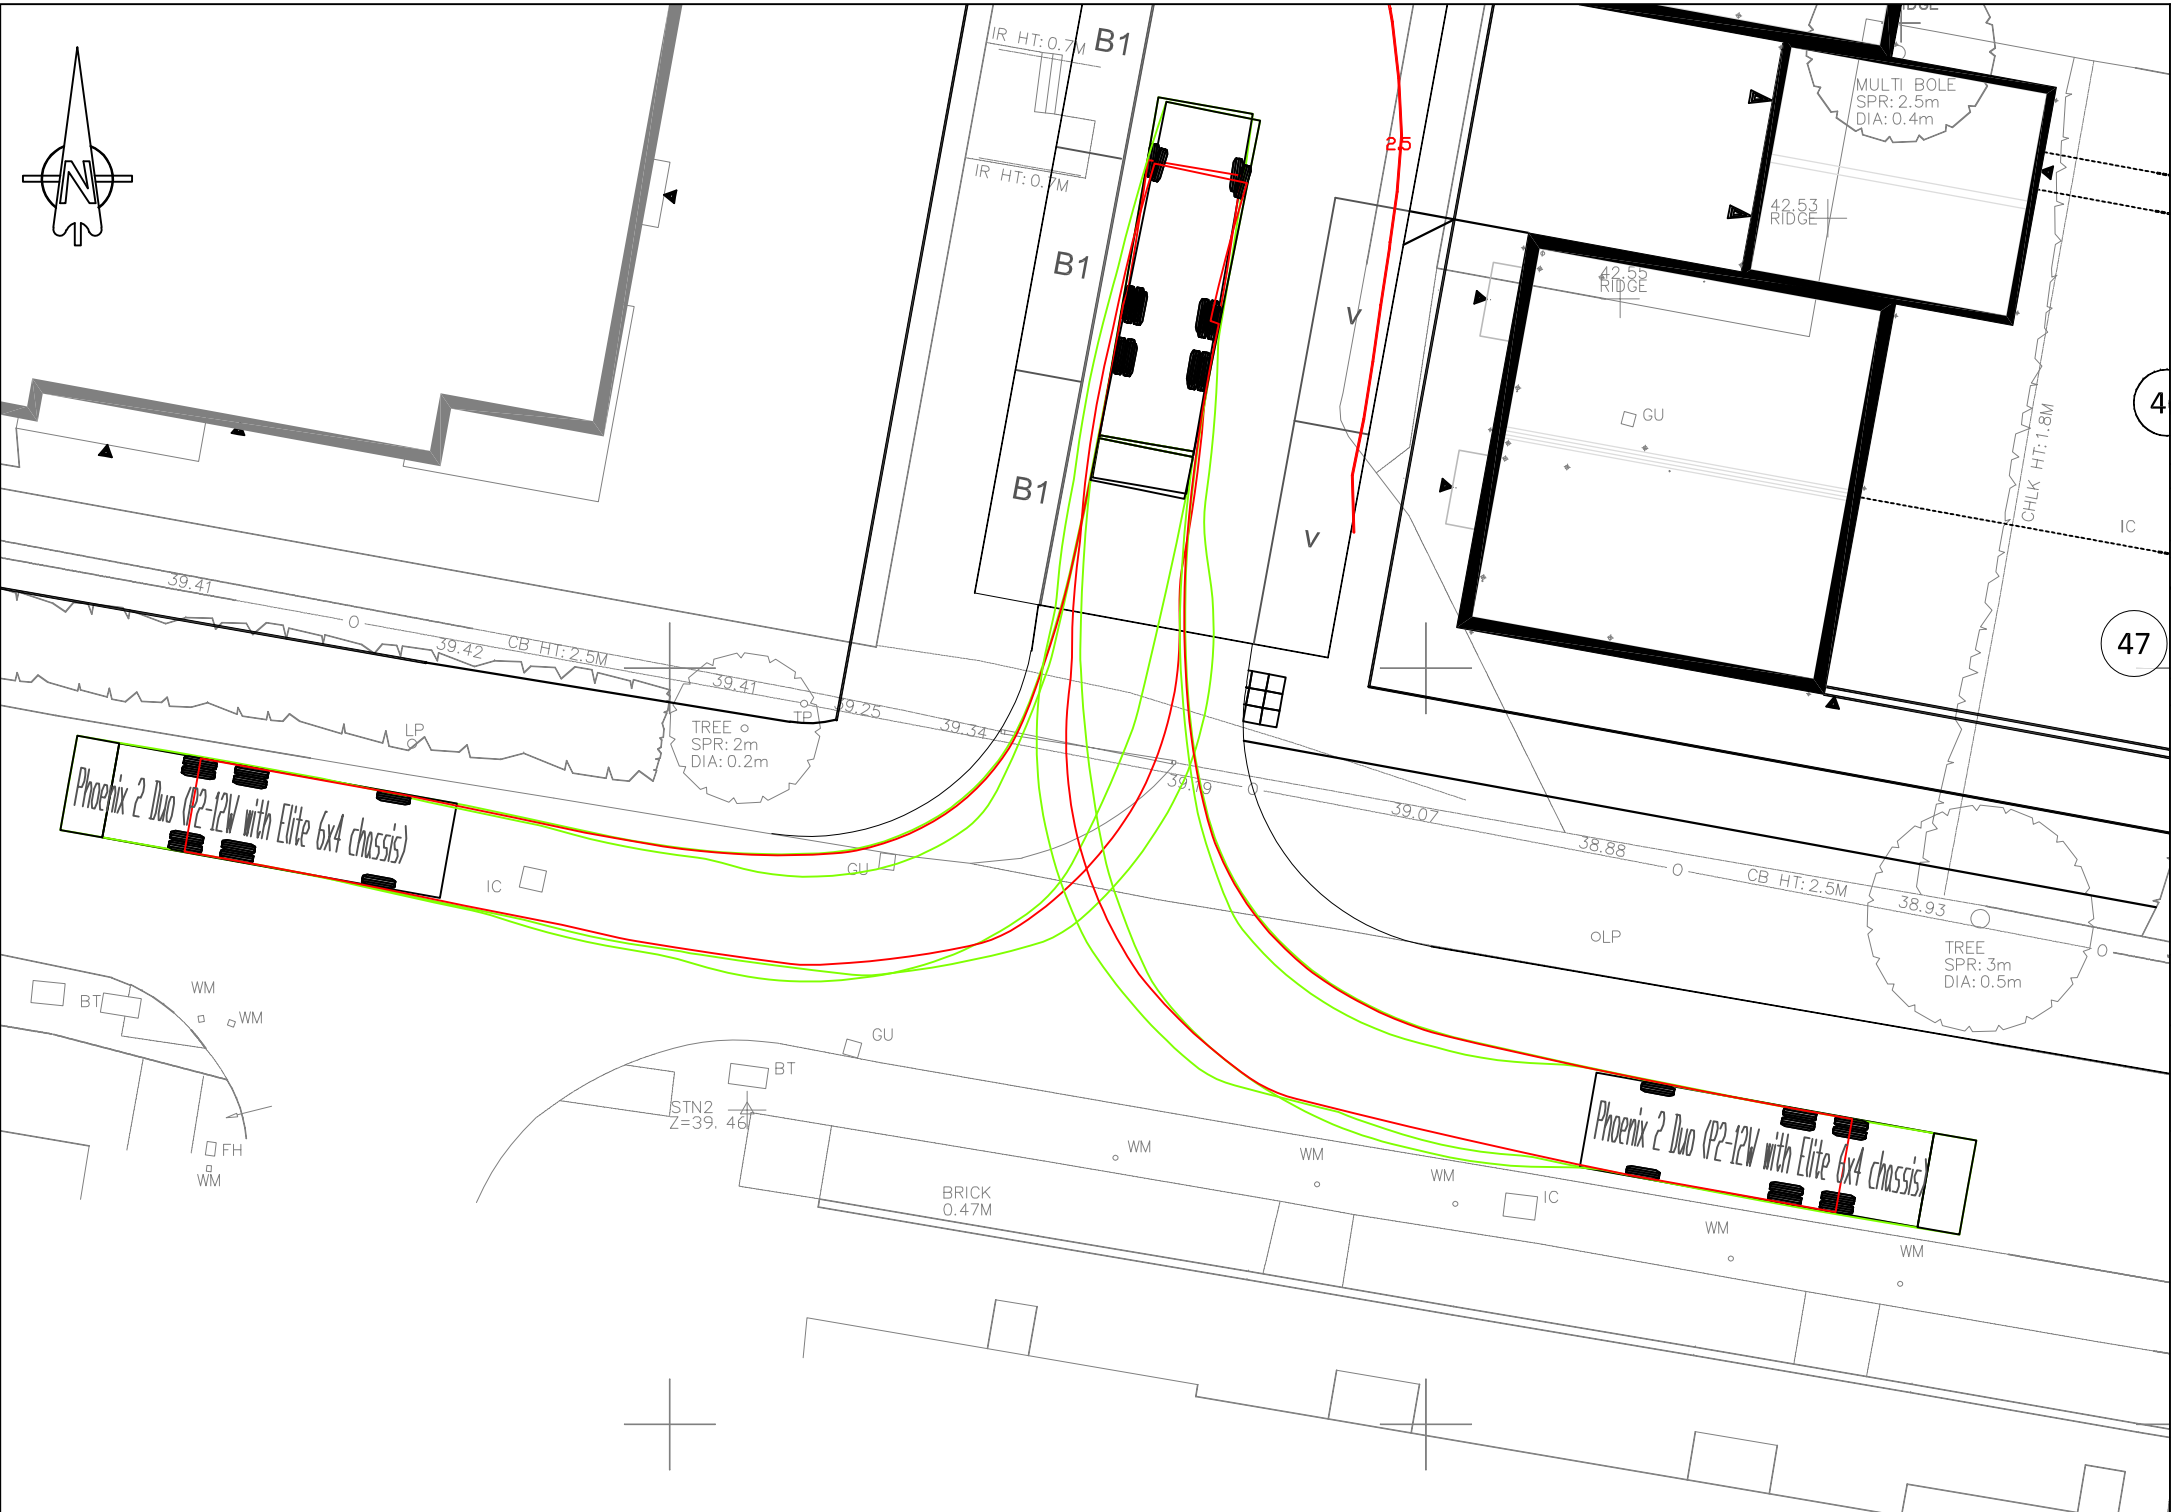

Phoenix 2 Duo (P2-12W with Elite 6x4 chassis)
Overall Length 10.200m
Overall Width 2.530m
Overall Body Height 3.751m
Min Body Ground Clearance 0.304m
Track Width 2.500m
Lock to lock time 4.00s
Kerb to Kerb Turning Radius 7.800m

PRELIMINARY

REV. No.	DATE	DESCRIPTION	INITIALS
Client	Bellway		
Project	Portman Road Reading		
Title	S278 Bellmouth Refuse Tracking		
Scale	1:200 @ A3	Date	Sept 18
Checked	AMc	Drawn	JS
Drawing No.	5672:607		
Rev			