


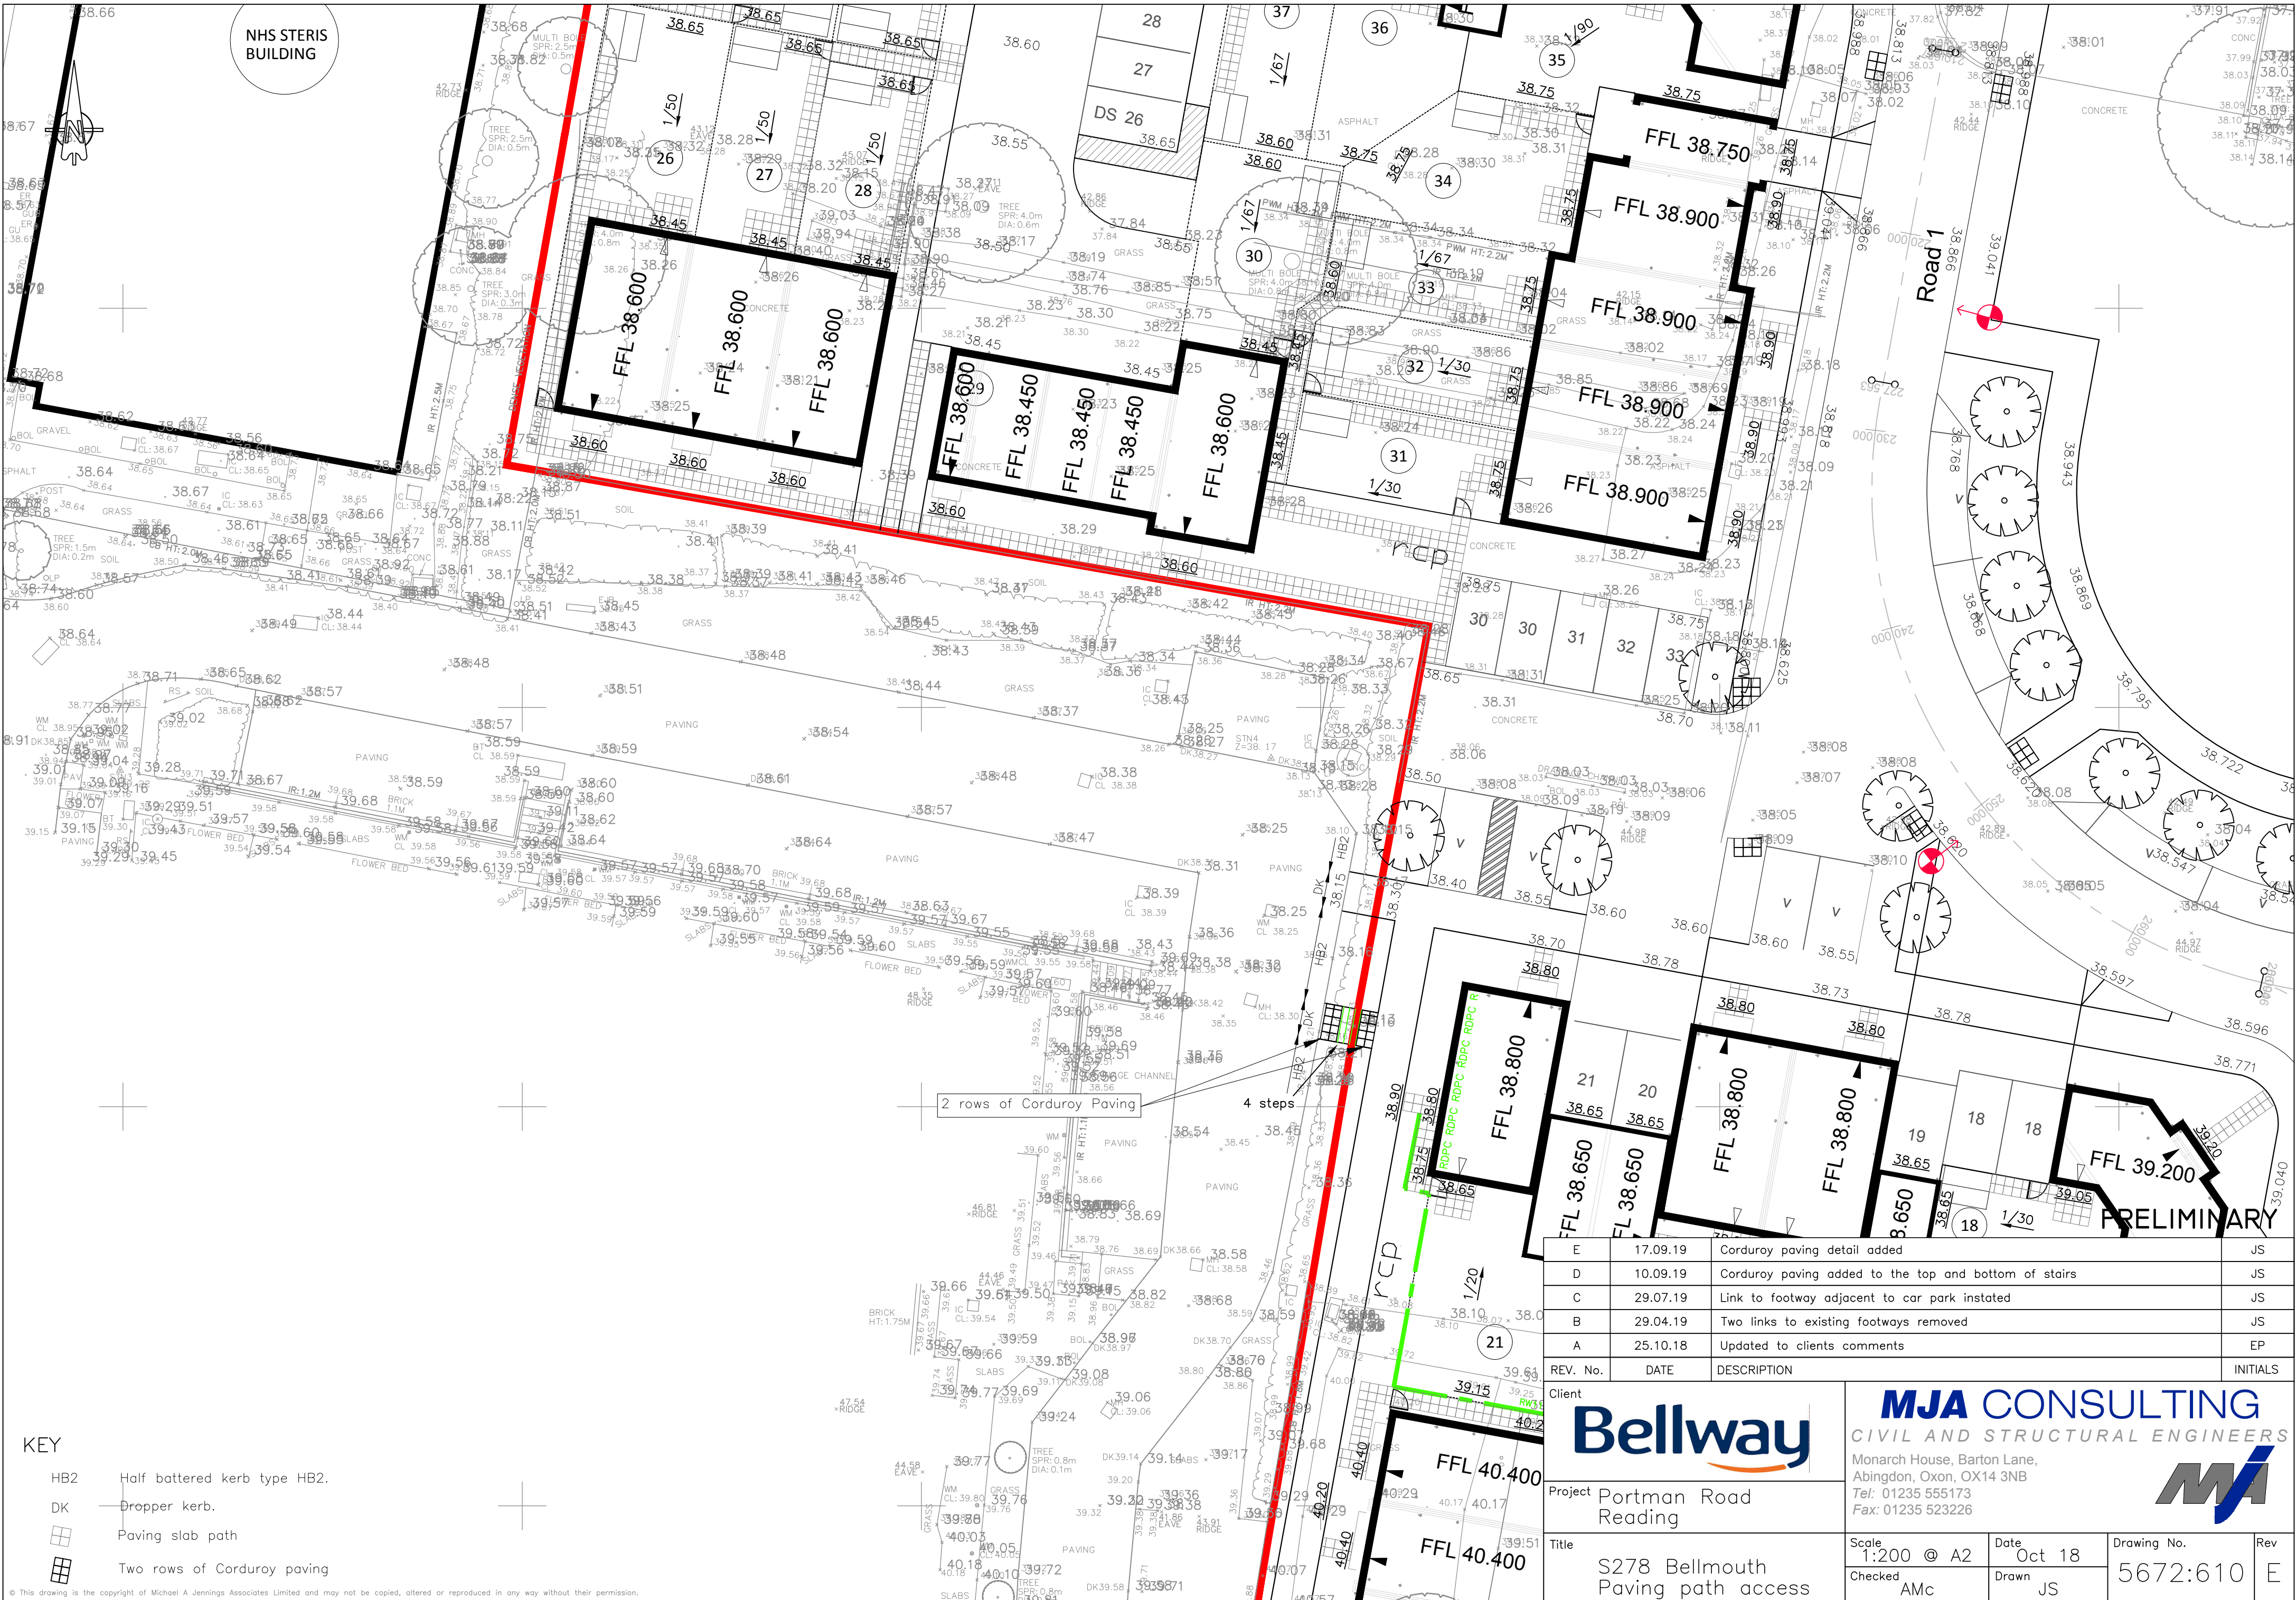

- KEY
- HB2 Half battered kerb type HB2.
 - DK Dropper kerb.
 - Paving slab path
 - Two rows of Corduroy paving

E	17.09.19	Corduroy paving detail added	JS
D	10.09.19	Corduroy paving added to the top and bottom of stairs	JS
C	29.07.19	Link to footway adjacent to car park instated	JS
B	29.04.19	Two links to existing footways removed	JS
A	25.10.18	Updated to clients comments	EP
REV. No.	DATE	DESCRIPTION	INITIALS

Client

Bellway

Project Portman Road Reading

Title S278 Bellmouth Paving path access

MJA CONSULTING
CIVIL AND STRUCTURAL ENGINEERS

Monarch House, Barton Lane,
Abingdon, Oxon, OX14 3NB
Tel: 01235 555173
Fax: 01235 523226

MJA

Scale 1:200 @ A2	Date Oct 18	Drawing No. 5672:610	Rev E
Checked AMc	Drawn JS		