


0 5m 10m 15m
ORIGINAL SCALE 1:200

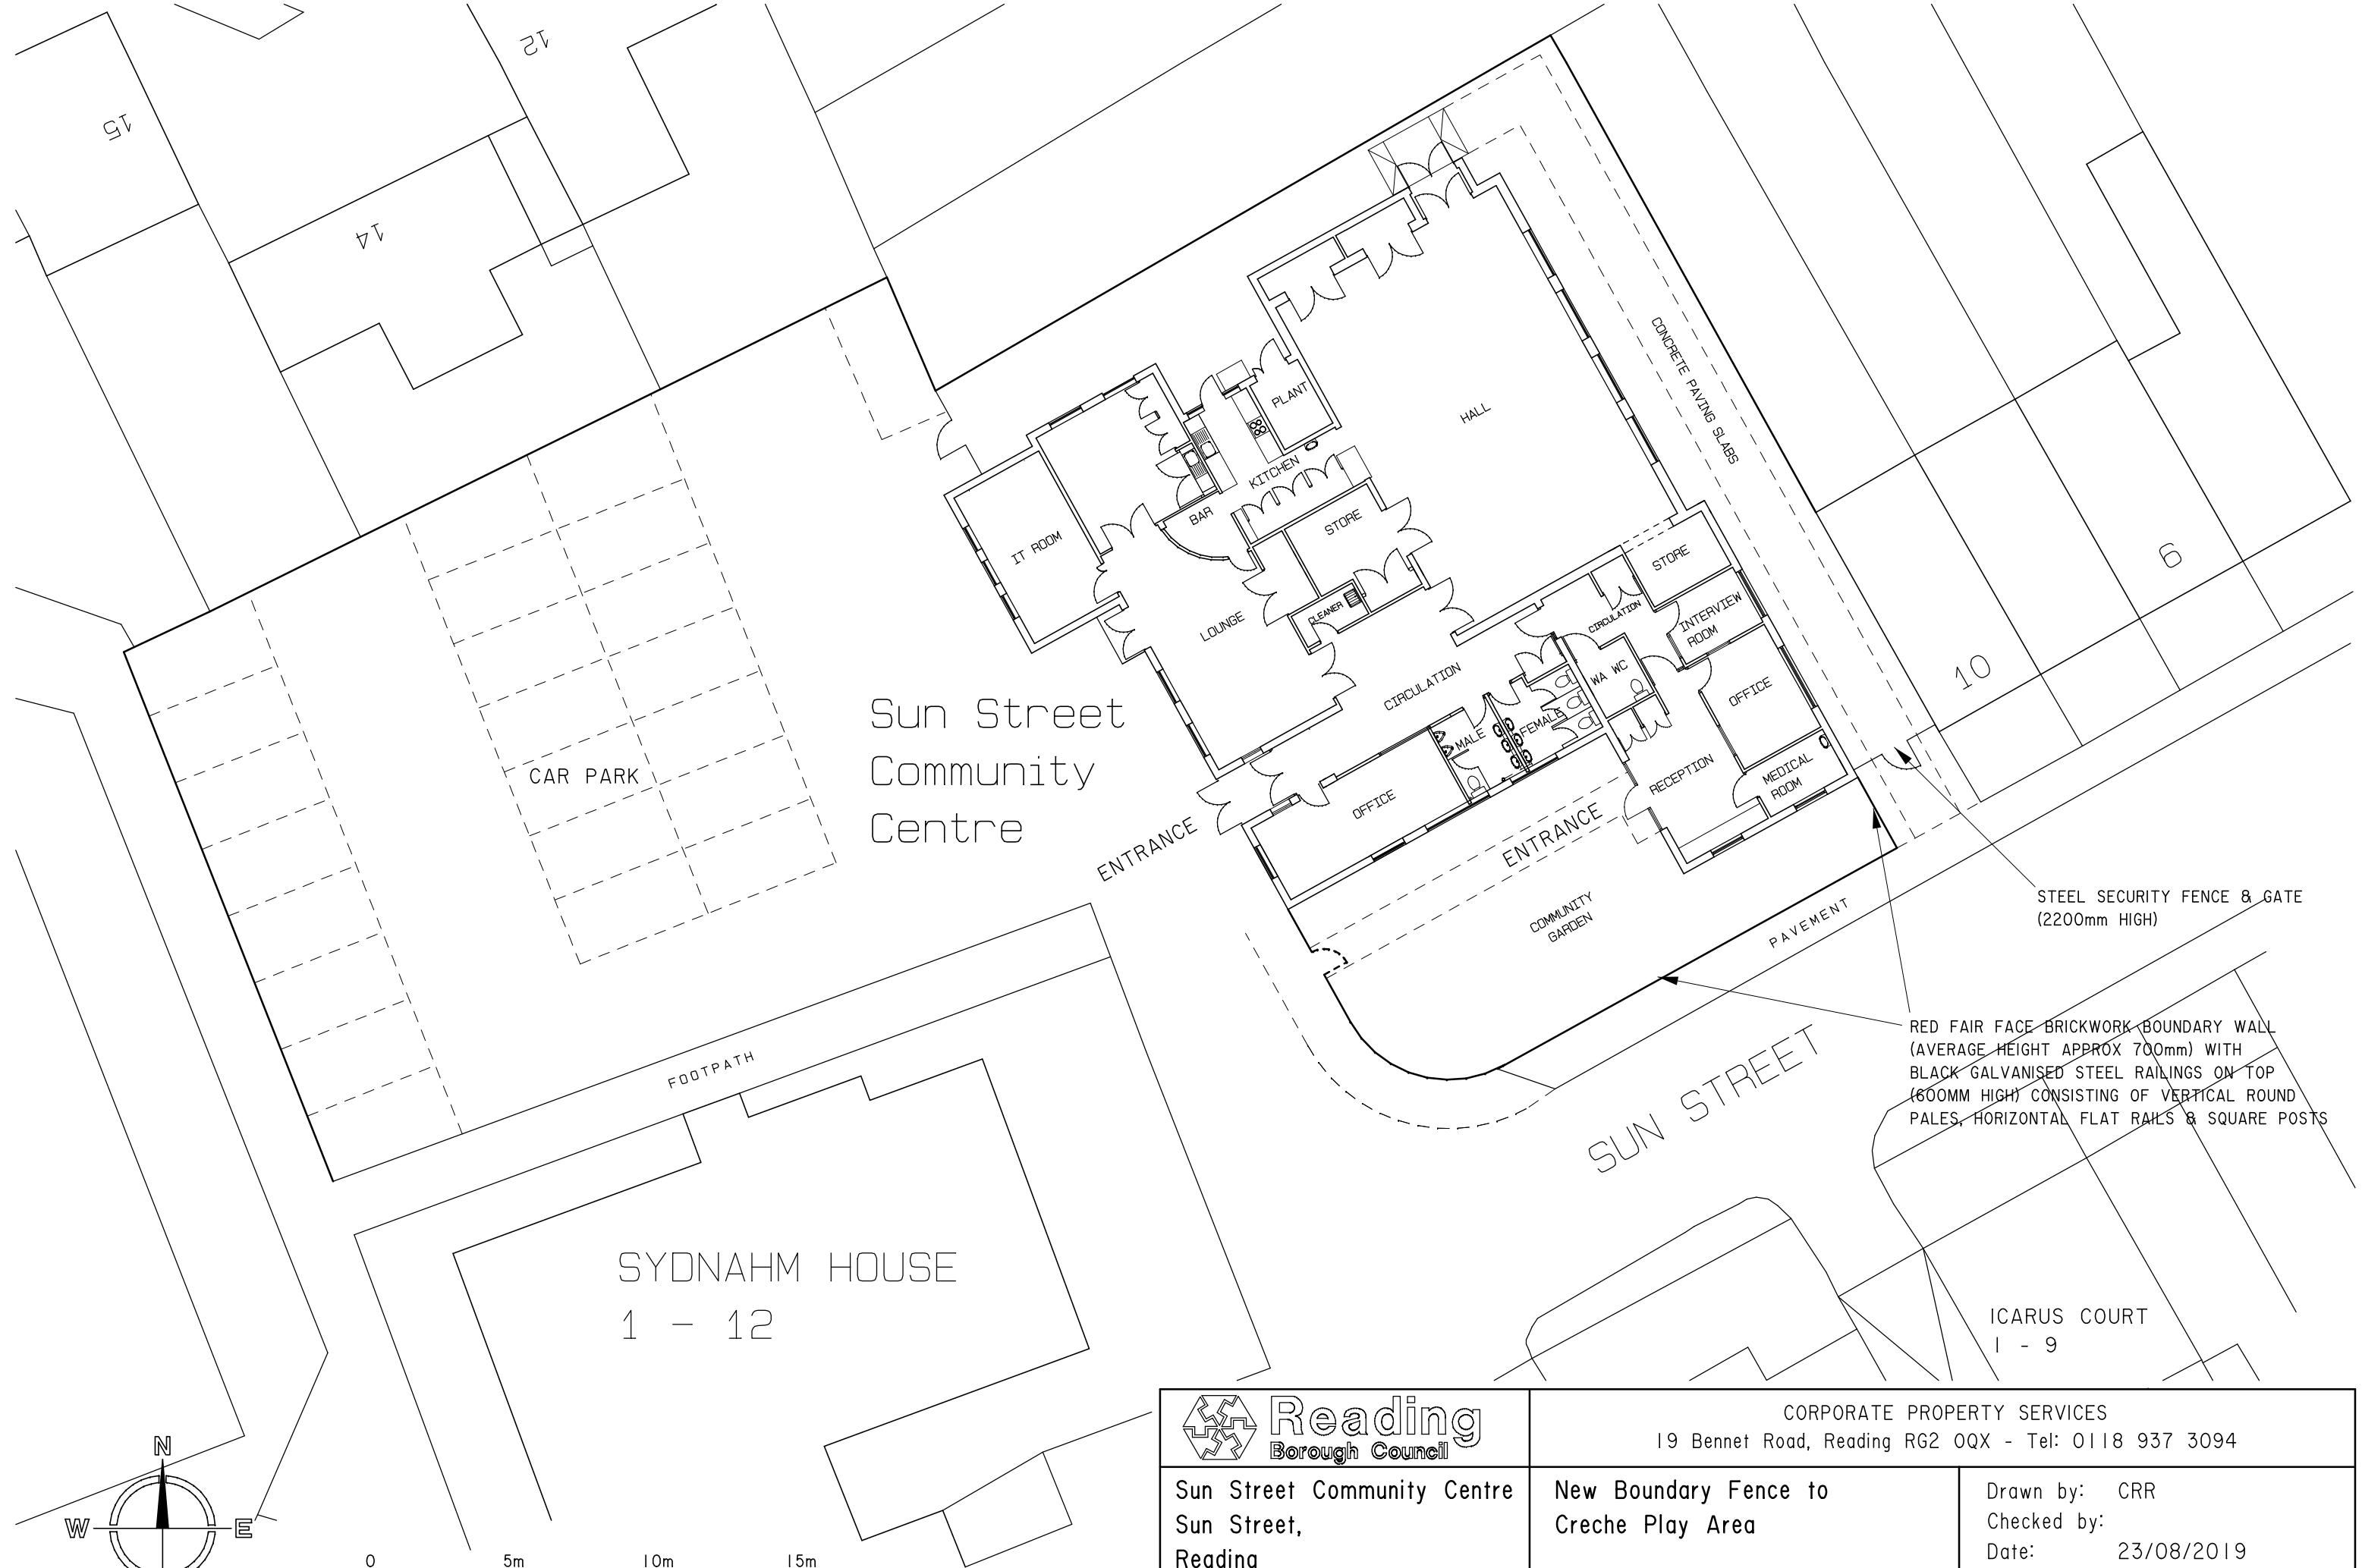

Reading
Borough Council

Sun Street Community Centre
Sun Street,
Reading
RG1 3JX

CORPORATE PROPERTY SERVICES
19 Bennet Road, Reading RG2 0QX - Tel: 0118 937 3094

New Boundary Fence to
Creche Play Area

EXISTING BLOCK PLAN

Drawn by: CRR
Checked by:
Date: 23/08/2019
Scale: 1:200 (A3 paper)
Drawing No: 2185/19/02/07

STEEL SECURITY FENCE & GATE
(2200mm HIGH)

RED FAIR FACE BRICKWORK BOUNDARY WALL
(AVERAGE HEIGHT APPROX 700mm) WITH
BLACK GALVANISED STEEL RAILINGS ON TOP
(600MM HIGH) CONSISTING OF VERTICAL ROUND
PALES, HORIZONTAL FLAT RAILS & SQUARE POSTS