

REVISION

LEVELS RELATE TO :- BENCHMARK LOCATED AT
CORNER OF STATION BUILDING
WITH A VALUE OF 44.63m

SITE

STATION HILL
READING

DRAWING
SITE SURVEY-GROUND


© Copyright 2002 TECHDESIS Ltd, T/A XYZ Land Surveys


CREDITED BY ME/MEL	TRACED BY CAD	DRAWING NO. 02
------------------------------	-------------------------	------------------------------

SCOTT BROWNRIG
& TURNER


ON DETAIL SURV


05 DETAIL SURVEY		06	

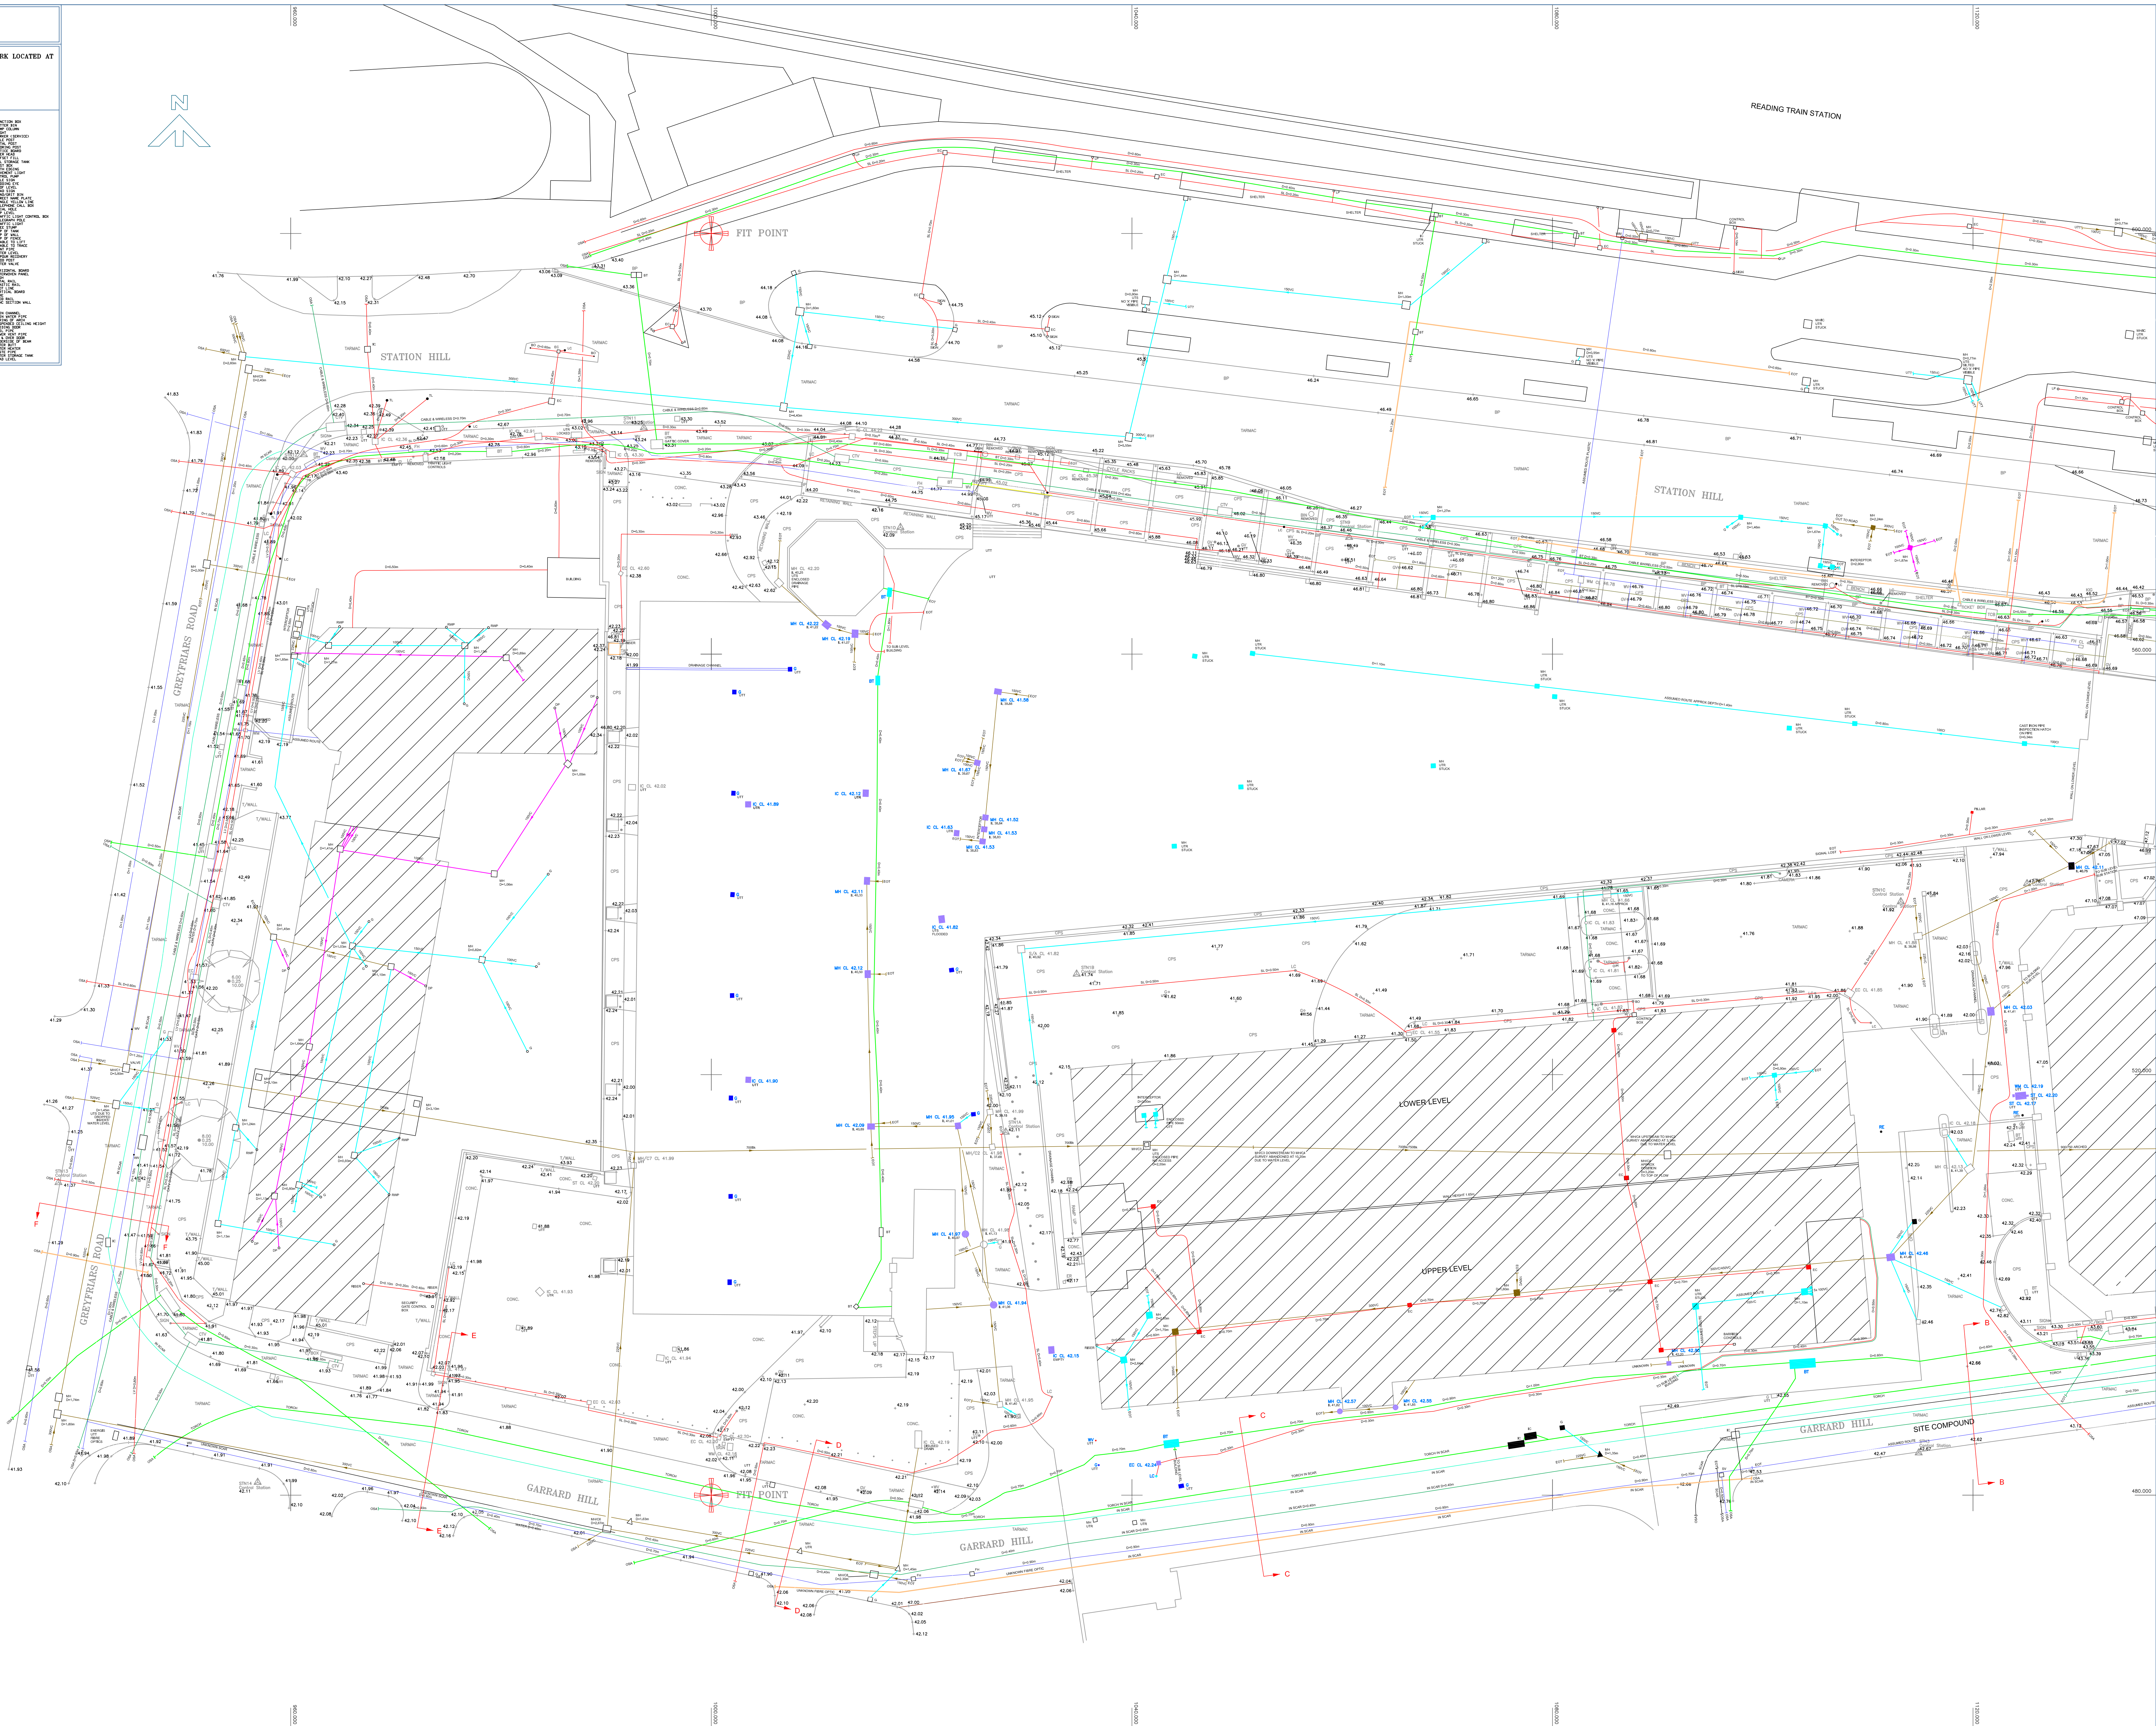

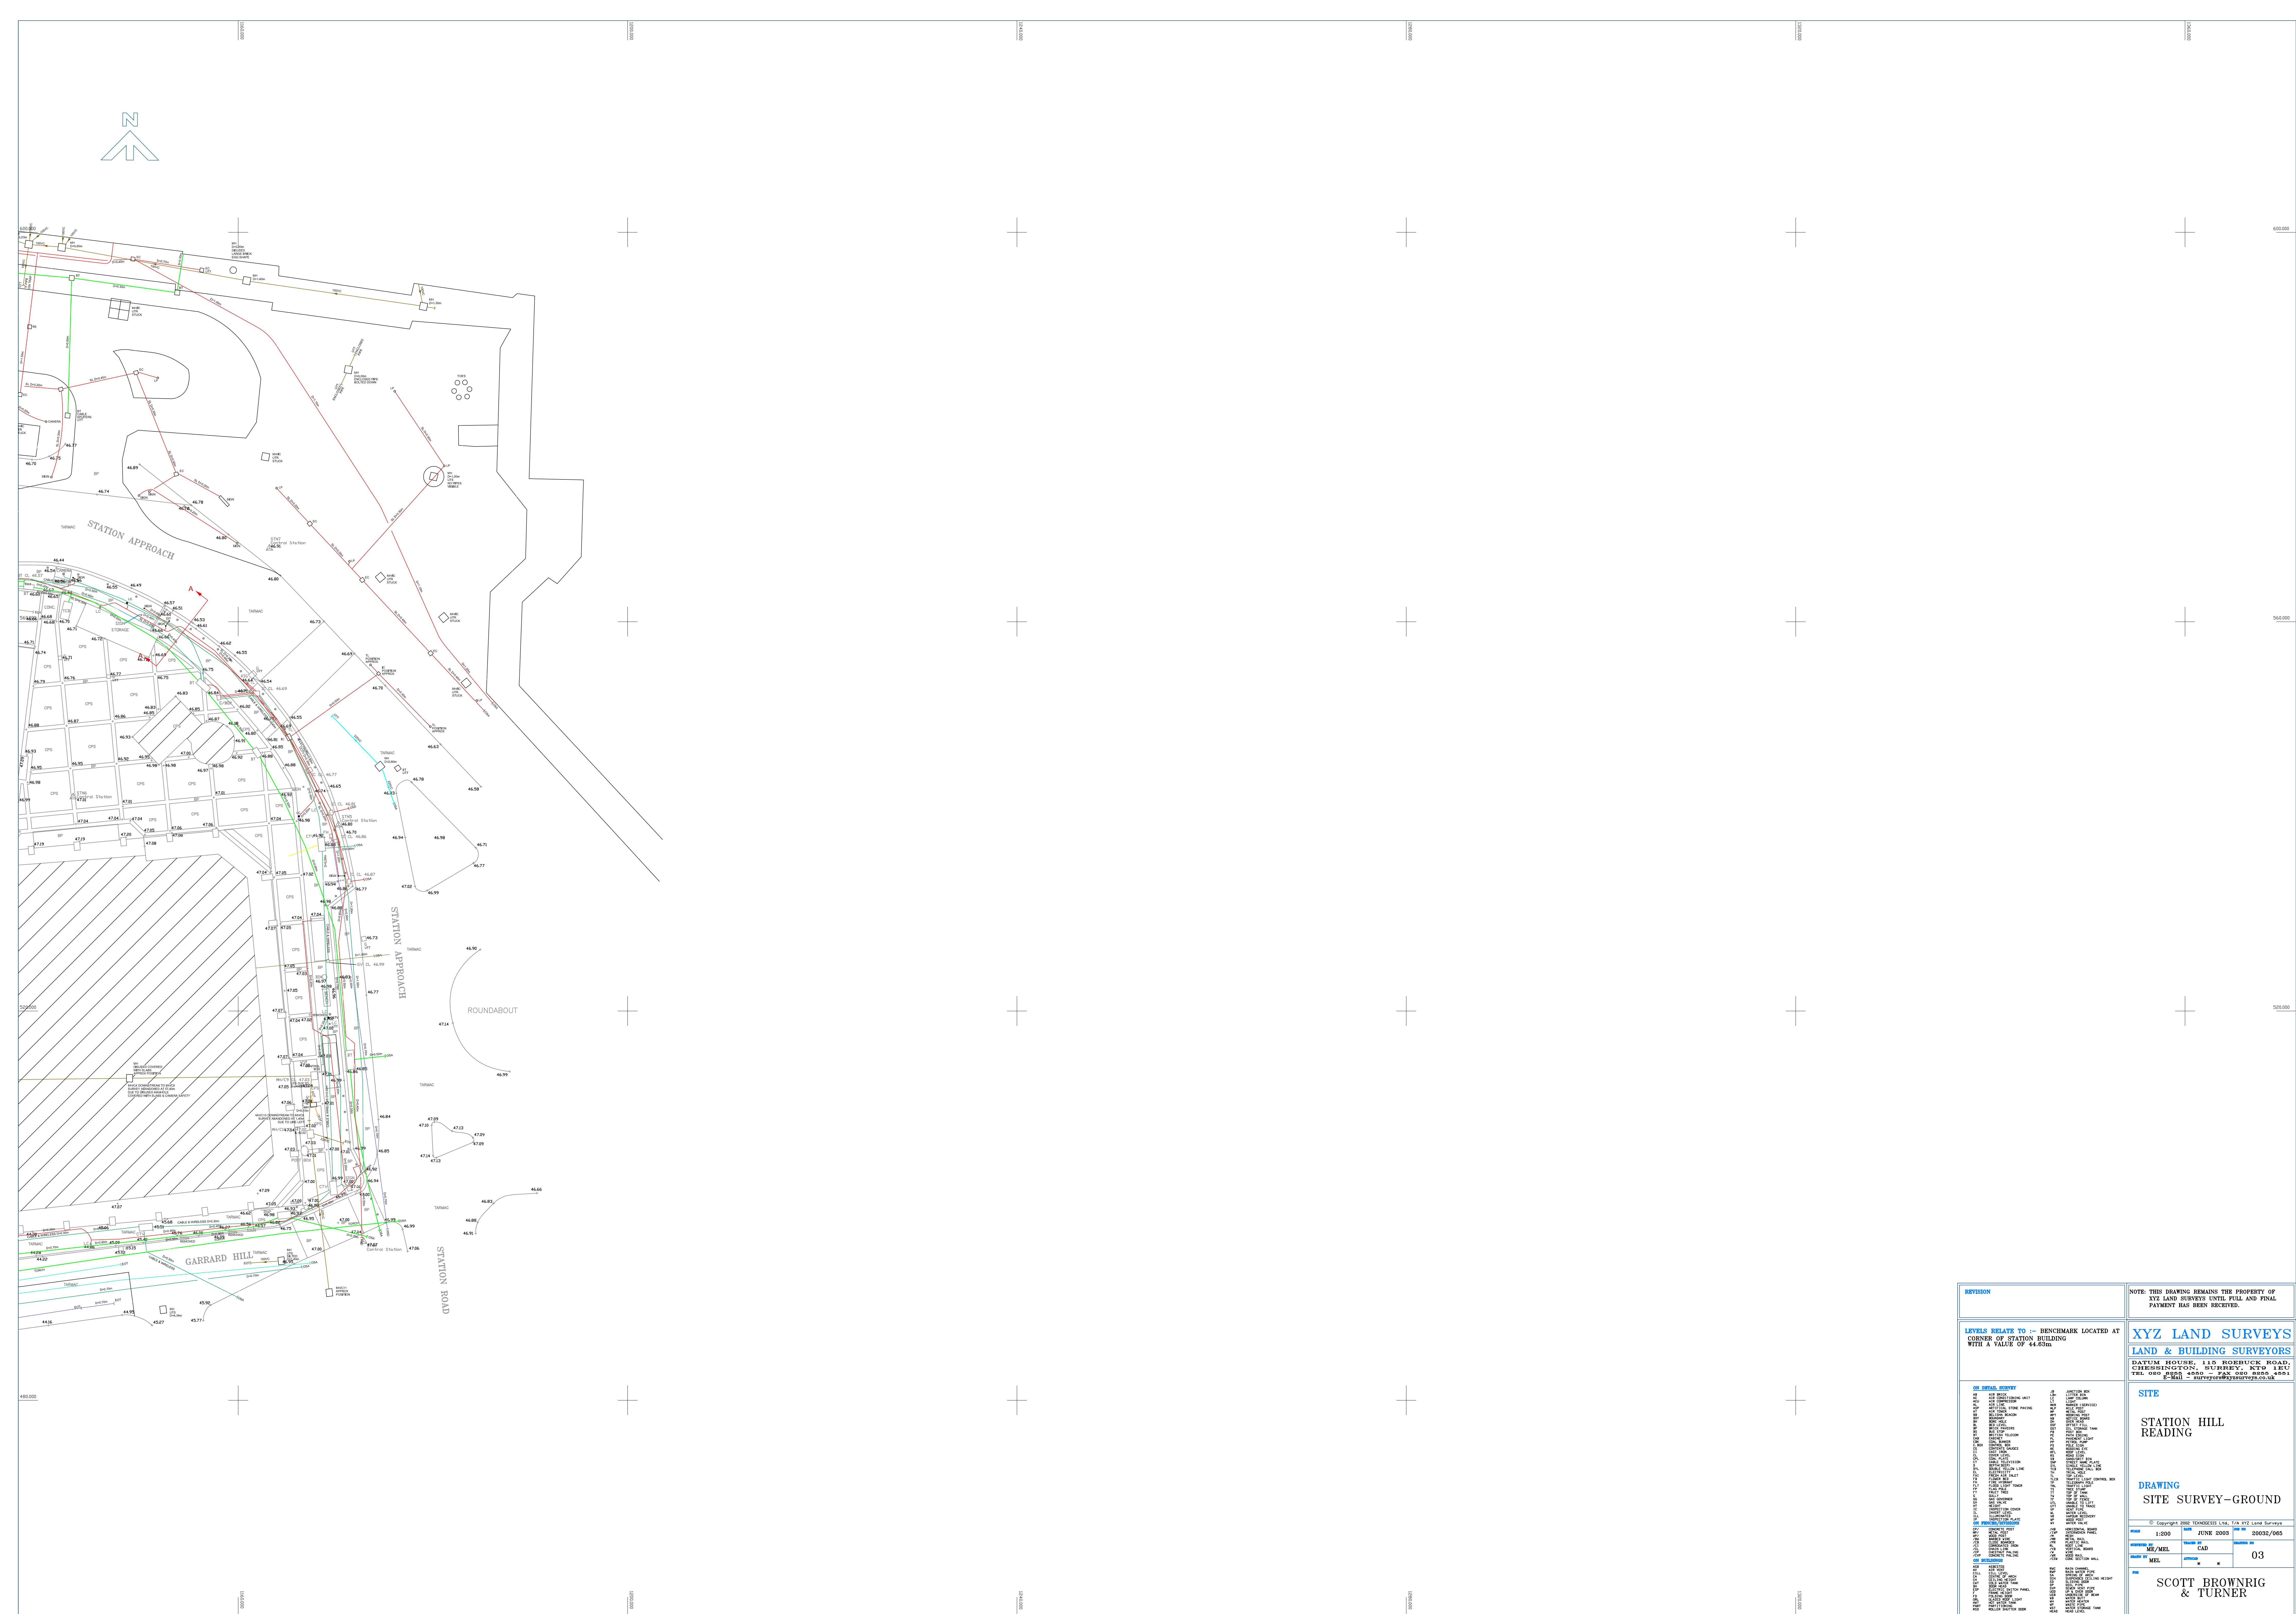



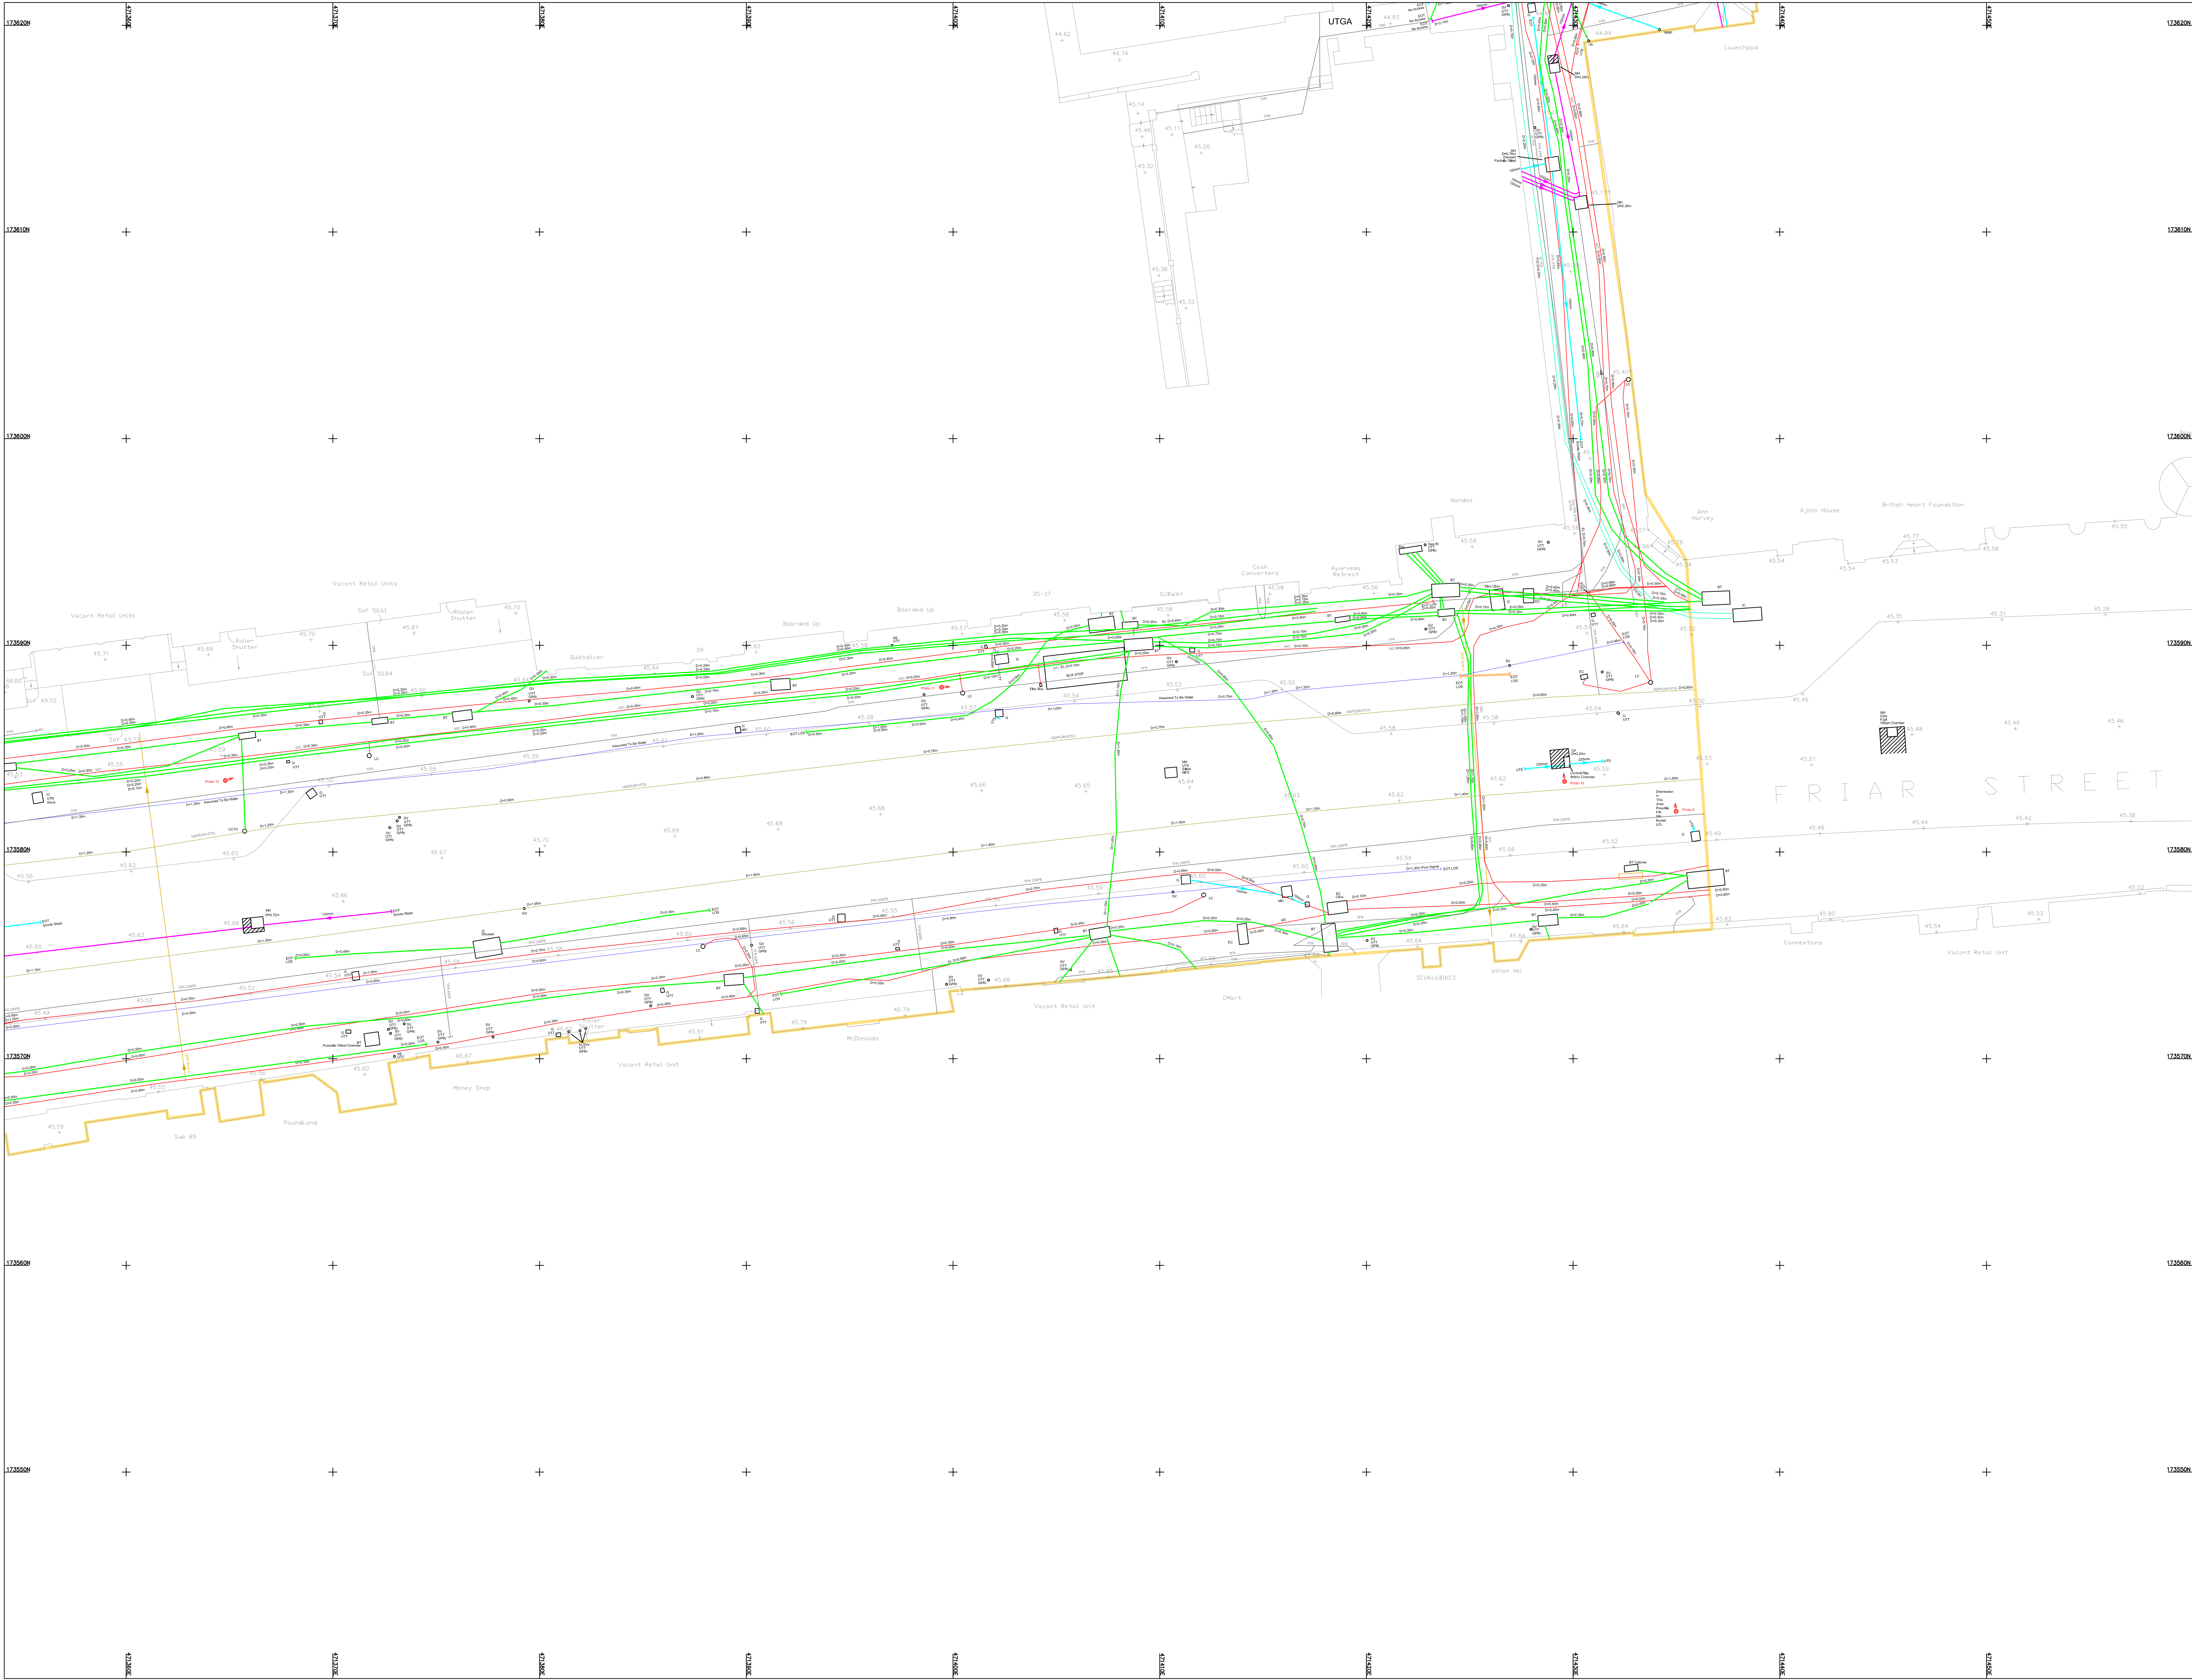

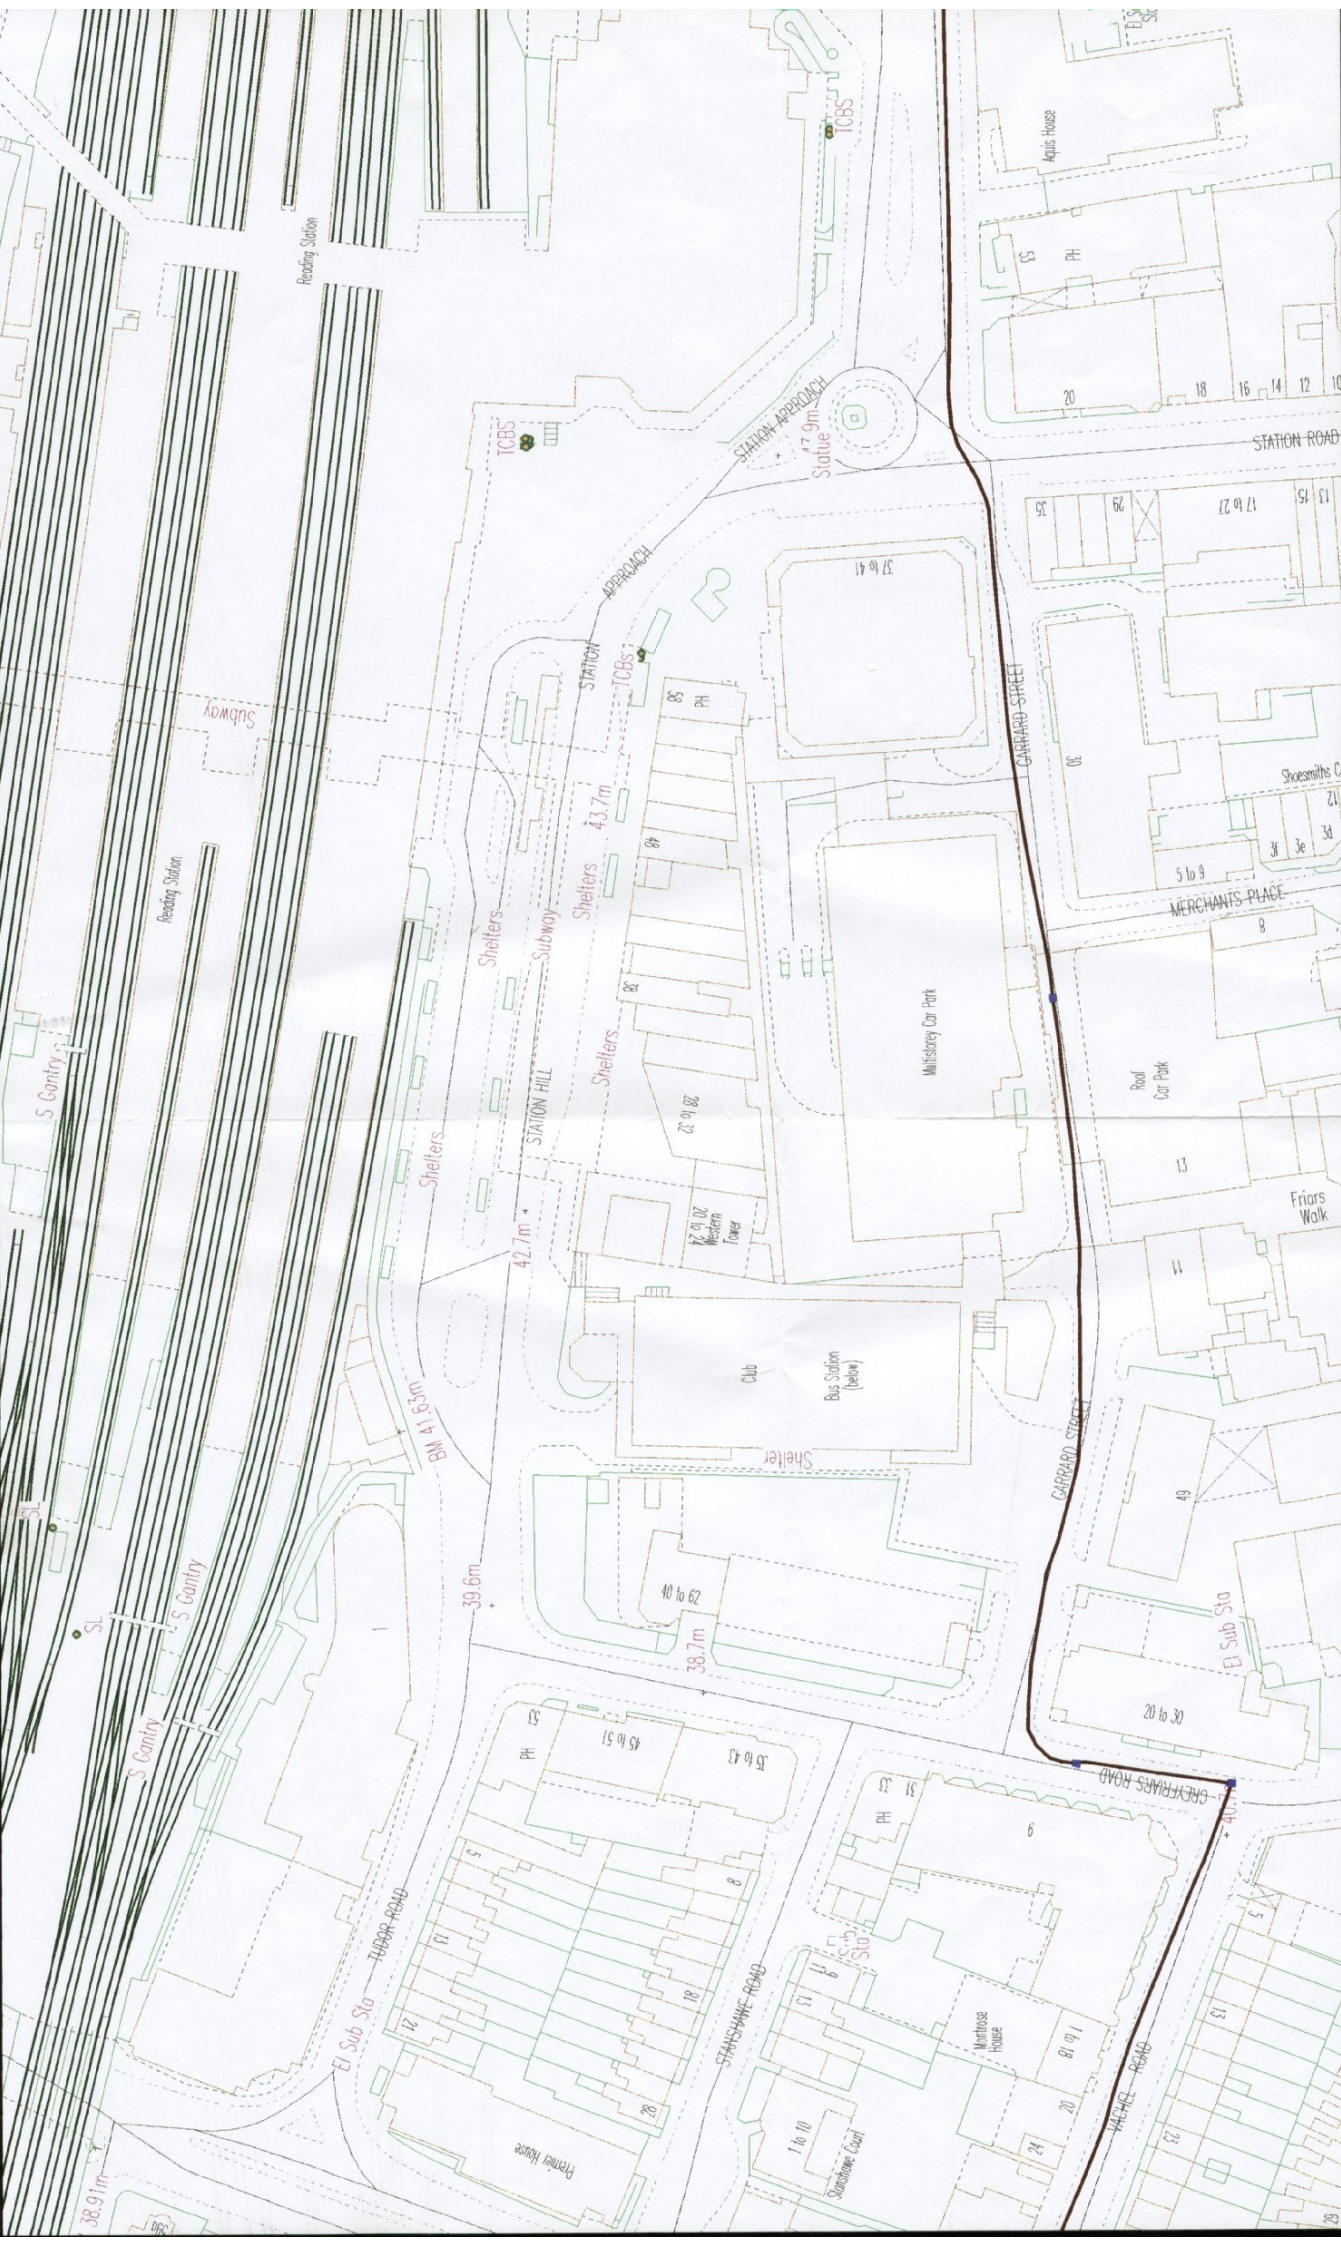

let-053062-2a-lgj-130603-r1s-1

Station Hill, Reading

SHEET
ISSUE DATE:
Drawing Reference :-
Scale :- 1:1000
Grid Reference :-



Melbourne House,
 Brandy Carr Road,
 Tel:- 01824 888688
 Fax:- 01824 882770

100 metres

LEGEND

- EXISTING DUCT ROUTE
- EXISTING CHAMBER
- - - PROPOSED DUCT ROUTE
- PROPOSED CHAMBER

Duct laid at nominal
 350 mm. cover in footway
 600 mm. cover in
 carriageway

**Subject to variation due
 to site conditions.**

The position of KINGSTON Infrastructures plant is shown
 as accurately as possible, but the position must
 be regarded as approximate only, and should be
 checked by the user before use.
 These plans are valid for three months from the
 date of issue.

If in doubt contact 0800 138 0292
FIBRE OPTIC CABLES EXIST

Some of the material on this plot has been
 reproduced from an Ordnance Survey map
 with the permission of the Controller of
 Her Majesty's Stationary Office
 (c) Crown Copyright - ALD50363A
 Aided data copyright Kingston Communication

Your Ref: 05101942ALGJ 080903-1/MLS
Our Ref: RG712D09

16th September, 2003

FAO: Hoare Lea
Hoare Lea Consulting Engineers
140 Aztec West Business Park
Almondsbury
Bristol
BS32 4TX

Dear Hoare

RE: Station Approach, Reading City Centre

In response to your notice of the above reference dated 8th September 2003, I can advise you that we do have **Regional** plant in this area.

Please find enclosed a copy of our plans with the location of our existing network marked on it. This information is intended as a general guide only in relation to any proposed works. Individual services to premises may not be shown but it should be assumed that they will be present.

Should any excavations occur within 600mm of our plant a safe digging practice is required. Trial excavations should be used to establish the exact location. If you suspect that you have damaged NTL plant call the NTL damage hotline 0870 0133630. Safe digging practice should be used at all times in accordance with Health & Safety series booklet HS(G)47 'Avoiding danger from underground services'.

It should be noted that our plant contains fibre optic cables, which, if damaged, may cause eye injury and can also be very expensive to repair. The responsibility for damage to our plant will remain with yourselves.

You are also advised that your enquiry was received from Emley Moor Huddersfield on 10th September 2003.


Please do not hesitate to contact me directly on 0118 954 4577 should you have any further queries relating to this matter.

Kind Regards

Stacy Carter


Stacey Carter
Civils, Administrator



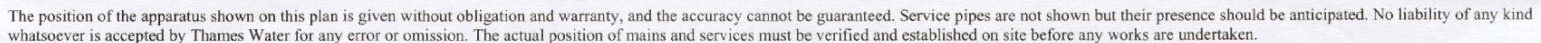

Comments:

Thames Water: sewers als 174070

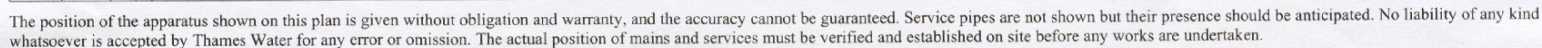

EAGLE hardcopy facility - Normal Map.


Comments:

NOTES

KEY:


- Level 3 (2 No green ducts)
- Virgin Media (4 No white ducts)
- BT (2 No grey ducts)
- HV (1 No 150dia black duct)
- BT installed by Options (2 No grey ducts)

Rev.	Date	Description	By	App
Revisions				

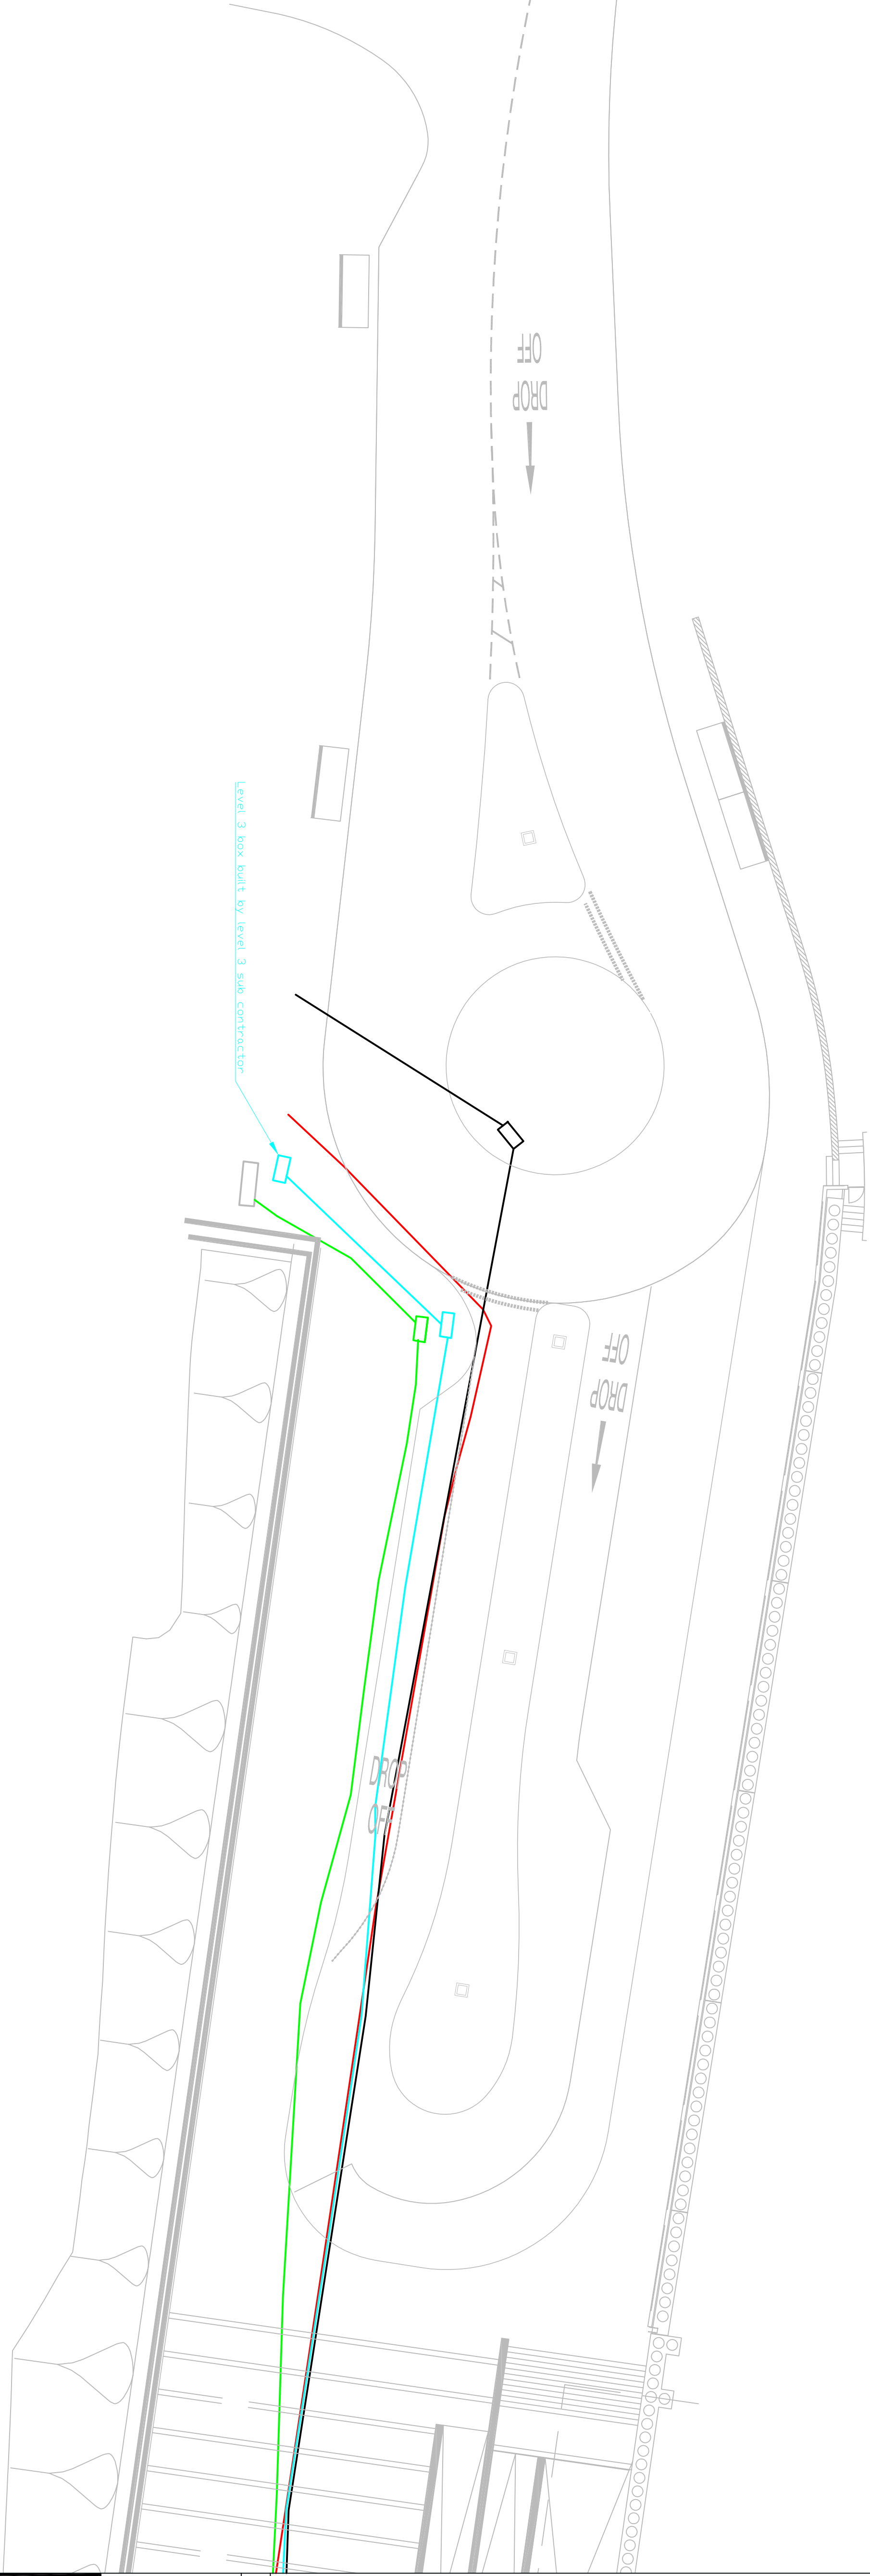

Project			
READING STATION AREA SOUTH WEST INTERCHANGE (SHEET 1 OF 2)			
Drawing Title			
SERVICE DIVERSIONS AS BUILT			
Drawn	Checked	Approved	
KS	-	-	
Scales		Date	Revision
1:200		09/06/2014	
Drawing No.	Revision		
362007/SWSTATS/001	00		

NOTES

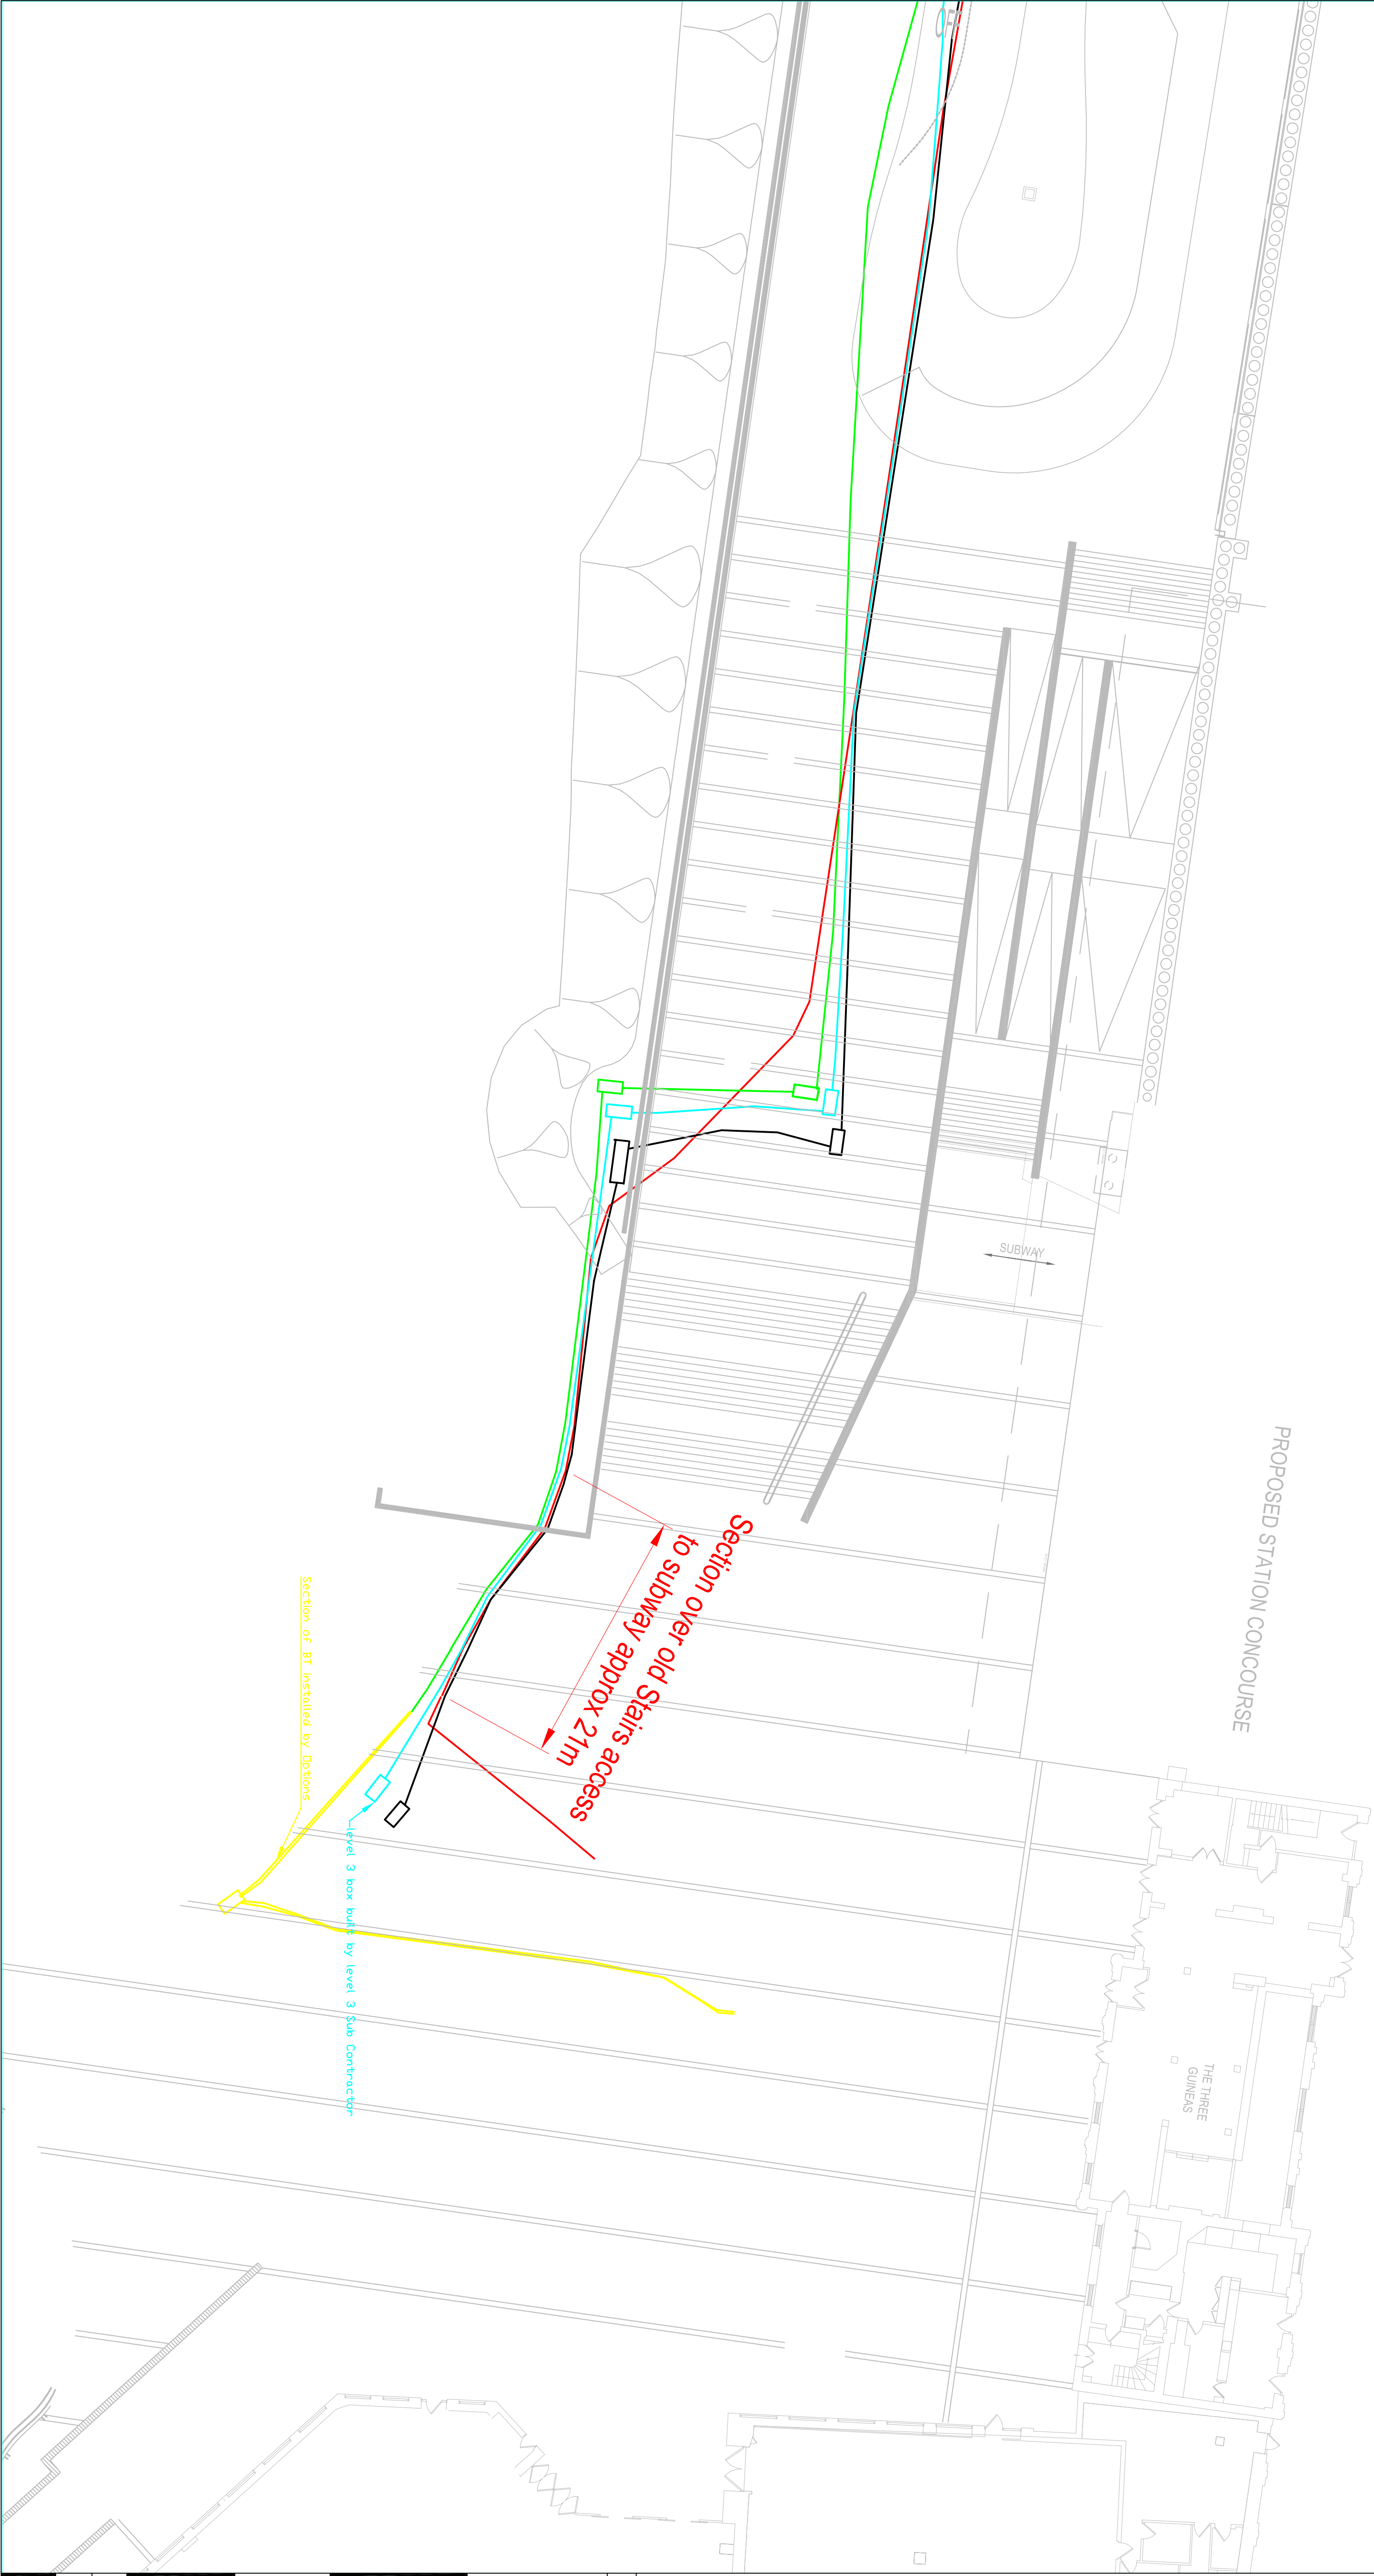

KEY:

- Level 3 (2 No green ducts)
- Virgin Media (4 No white ducts)
- BT (2 No grey ducts)
- HV (1 No 150dia black duct)
- BT installed by Options (2 No grey ducts)

Rev.	Date	Description	By	App
Revisions				

Project			
READING STATION AREA SOUTH WEST INTERCHANGE (SHEET 2 OF 2)			
Drawing Title			
SERVICE DIVERSIONS AS BUILT			
Drawn	KS	Checked	-
Scales	1:200	Date	09/06/2014
Drawing No.	362007/SWSTATS/001		
	Revision	00	