

SIGN KEY


S1

S2




Sign Reference	956
Height	450mm
Width	450mm
Area	0.16 sq.m
Material	Class RA2 (12899-1:2007)
Mount Height	2400

Scheme Ref.	965	x-height	50.0
Sign Ref.	965	SIGN FACE	
Letter colour	WHITE	Width	495mm
Background	BLUE	Height	540mm
Border	WHITE	Area	0.27sq.m
Material	Class RA2 (12899-1:2007)		
Mount Height	2300		

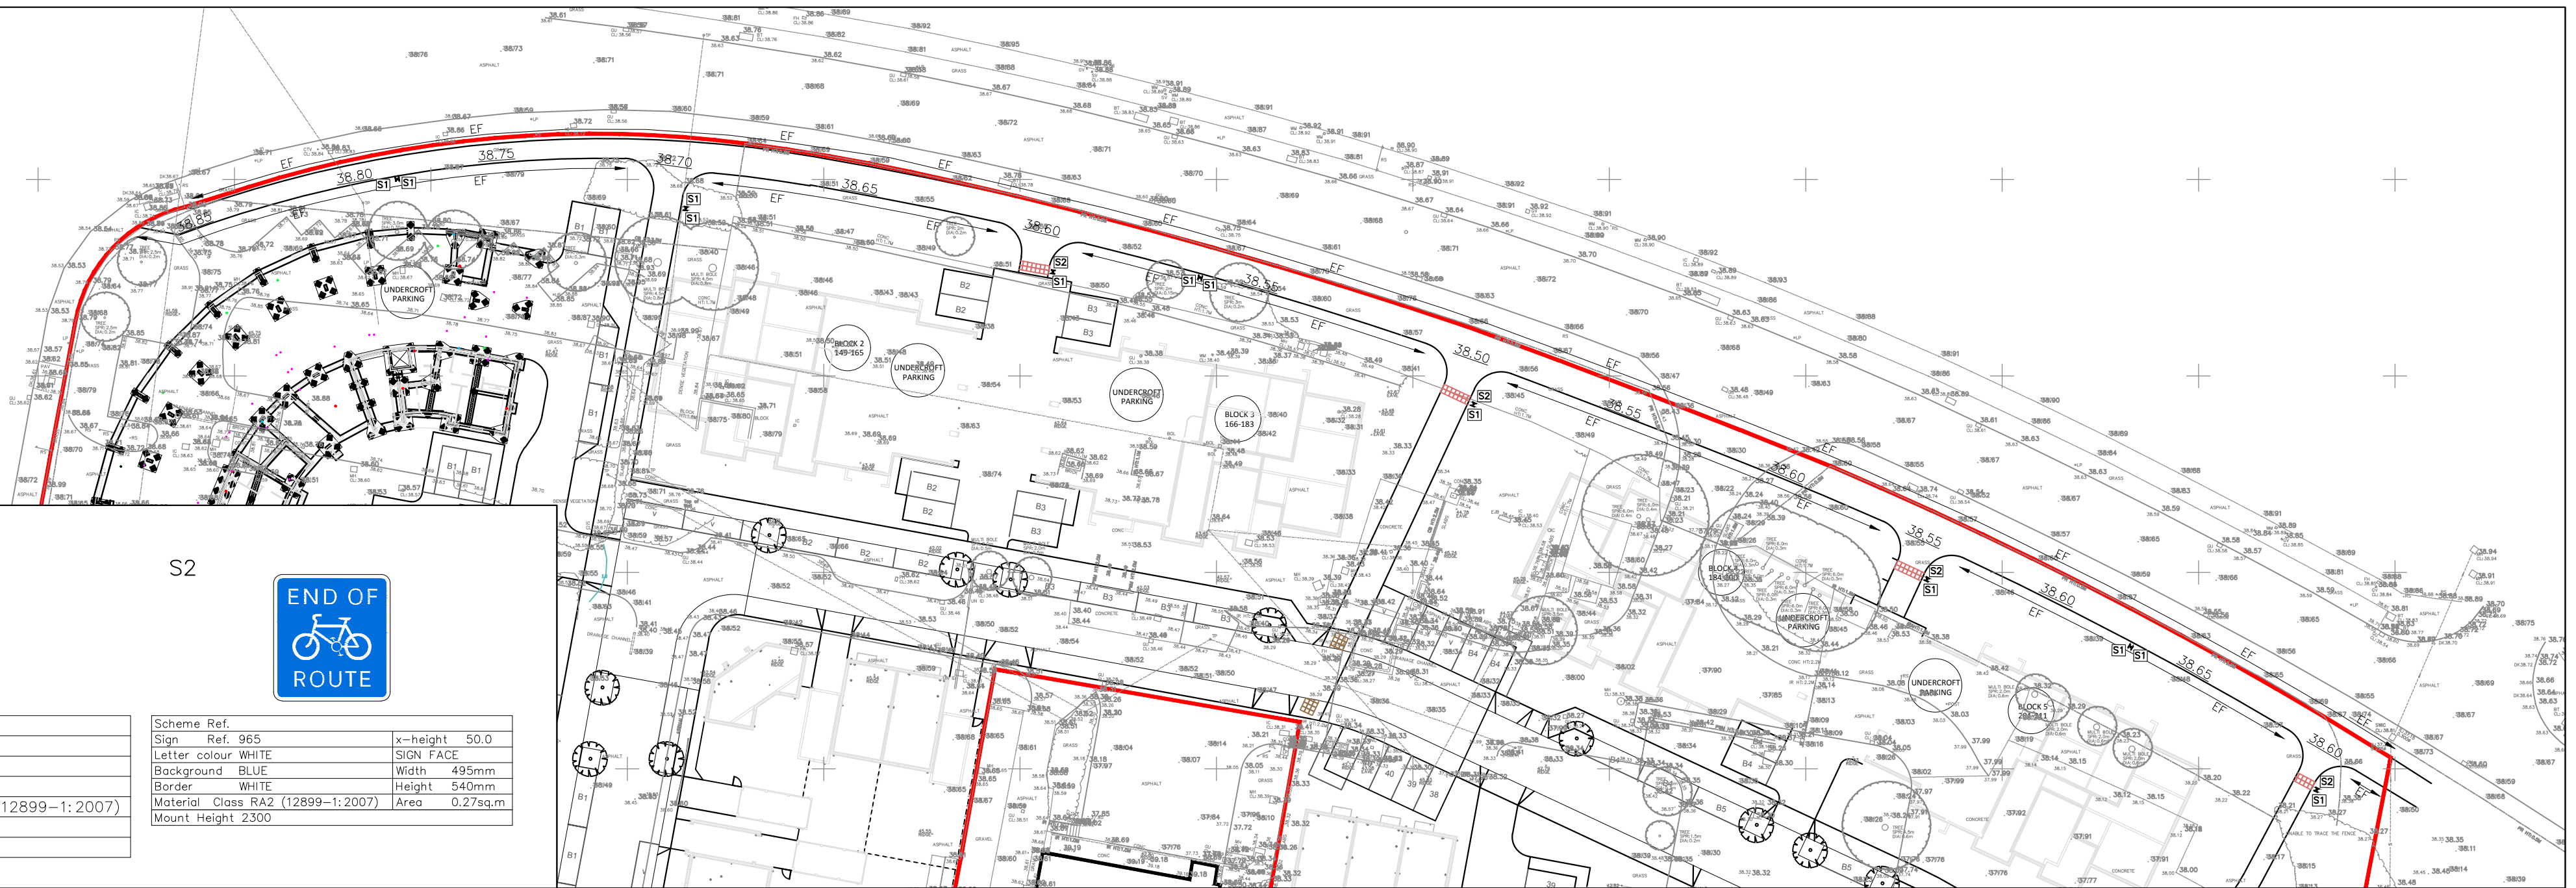


KEY

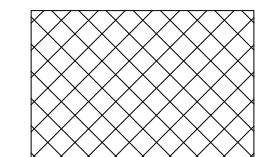

New full footpath depth construction to TYPE 1a surfacing to have a PSV of 55

EF Edging Kerb
Corduroy paving

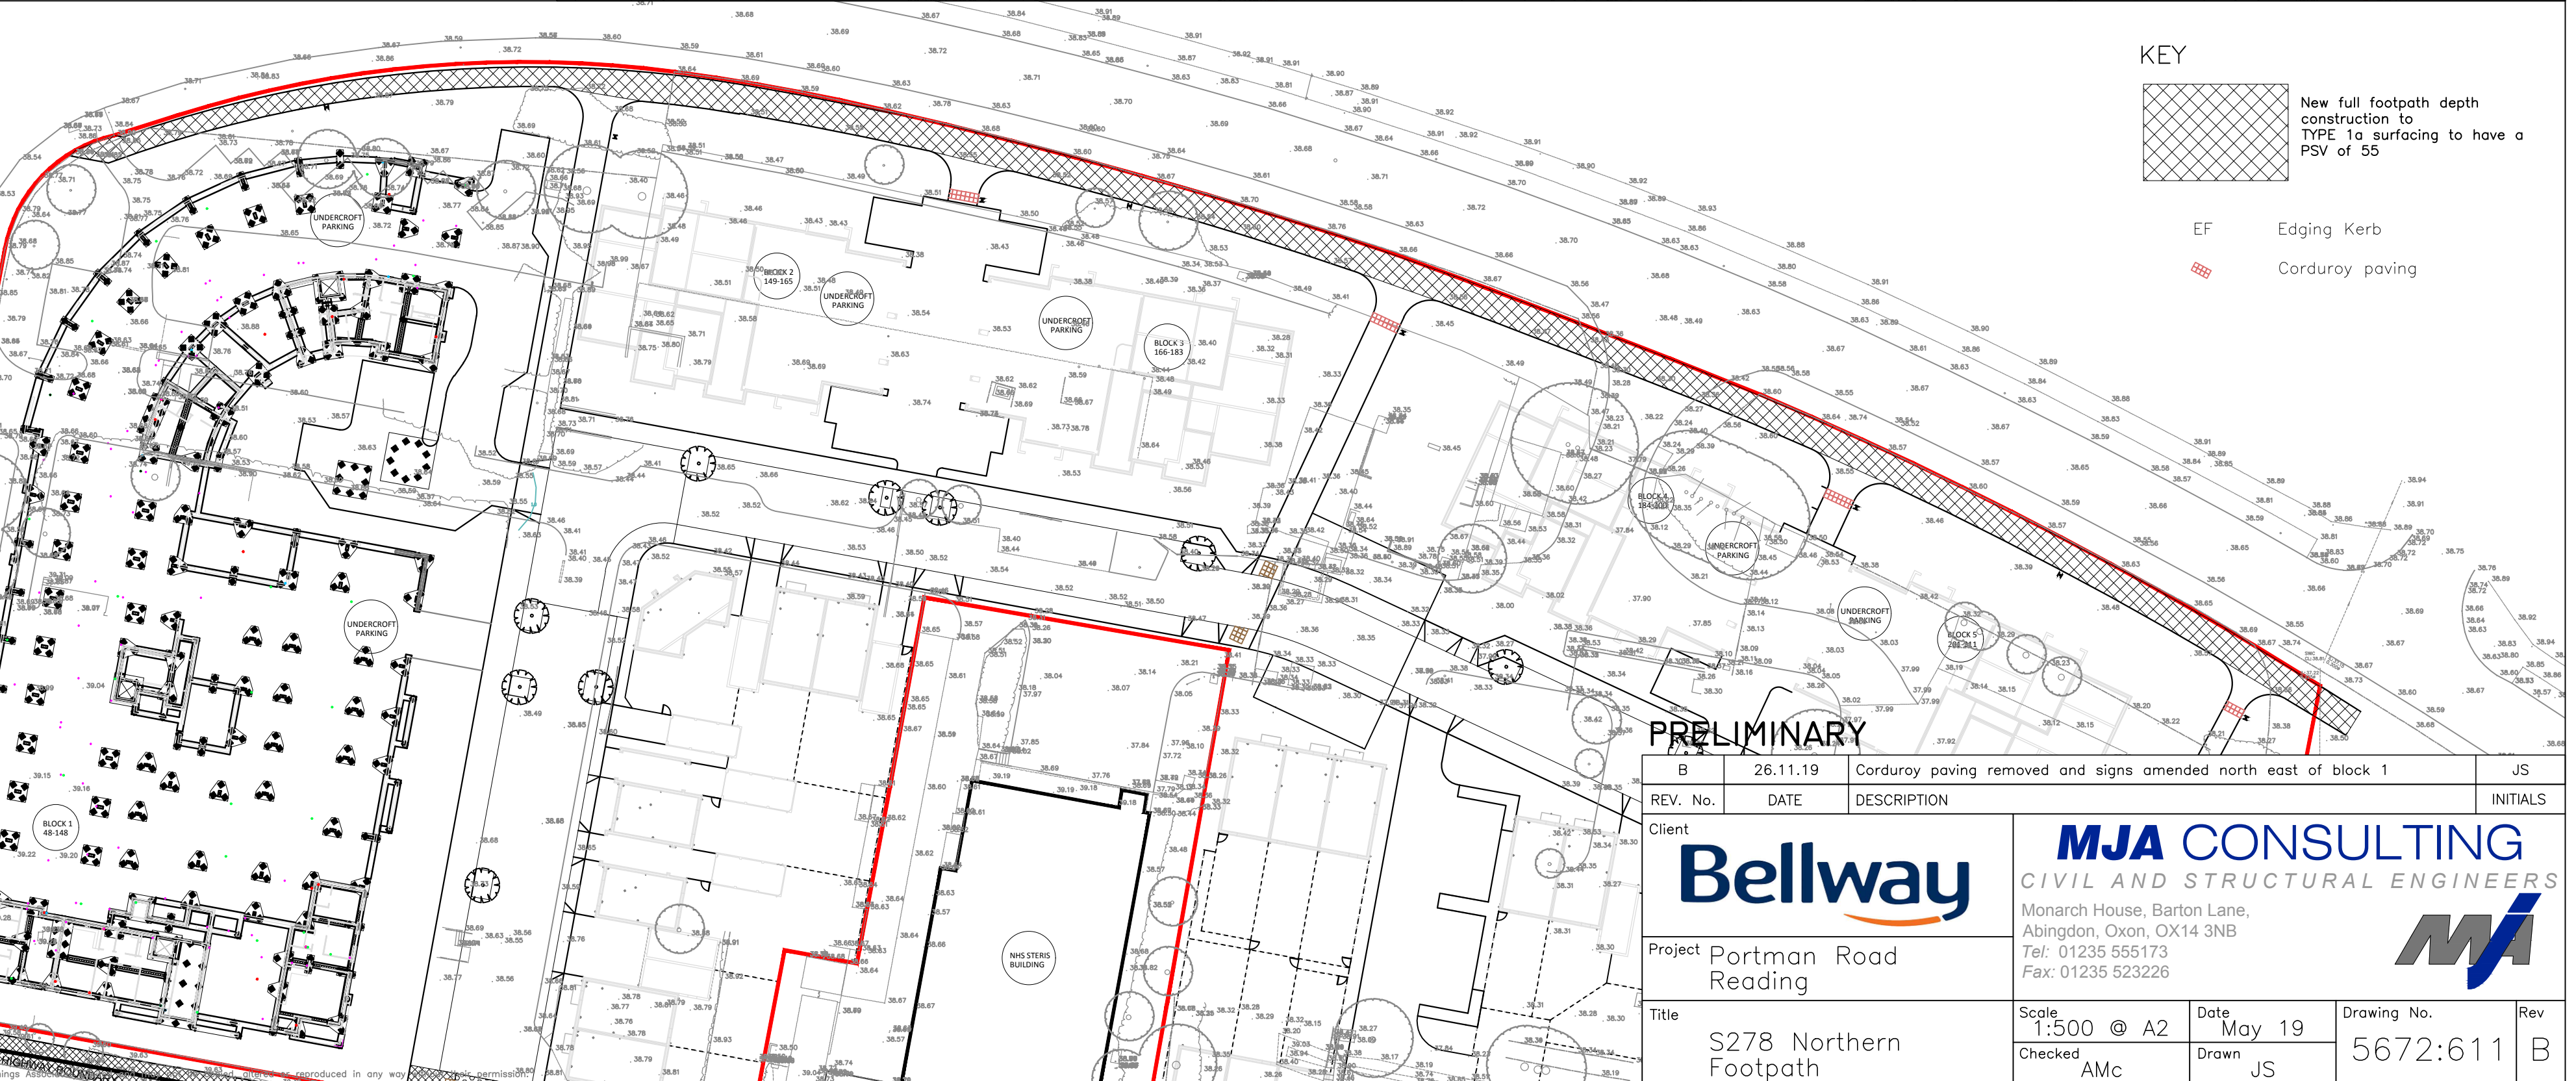

PRELIMINARY

B	26.11.19	Corduroy paving removed and signs amended north east of block 1	JS
REV. No.	DATE	DESCRIPTION	INITIALS
Client			
Bellway			
Project Portman Road Reading			
Title S278 Northern Footpath			
Scale 1:500 @ A2	Date May 19	Drawing No. 5672:611	Rev B
Checked AMc	Drawn JS		

MJA CONSULTING
CIVIL AND STRUCTURAL ENGINEERS
Monarch House, Barton Lane,
Abingdon, Oxon, OX14 3NB
Tel: 01235 555173
Fax: 01235 523226

