


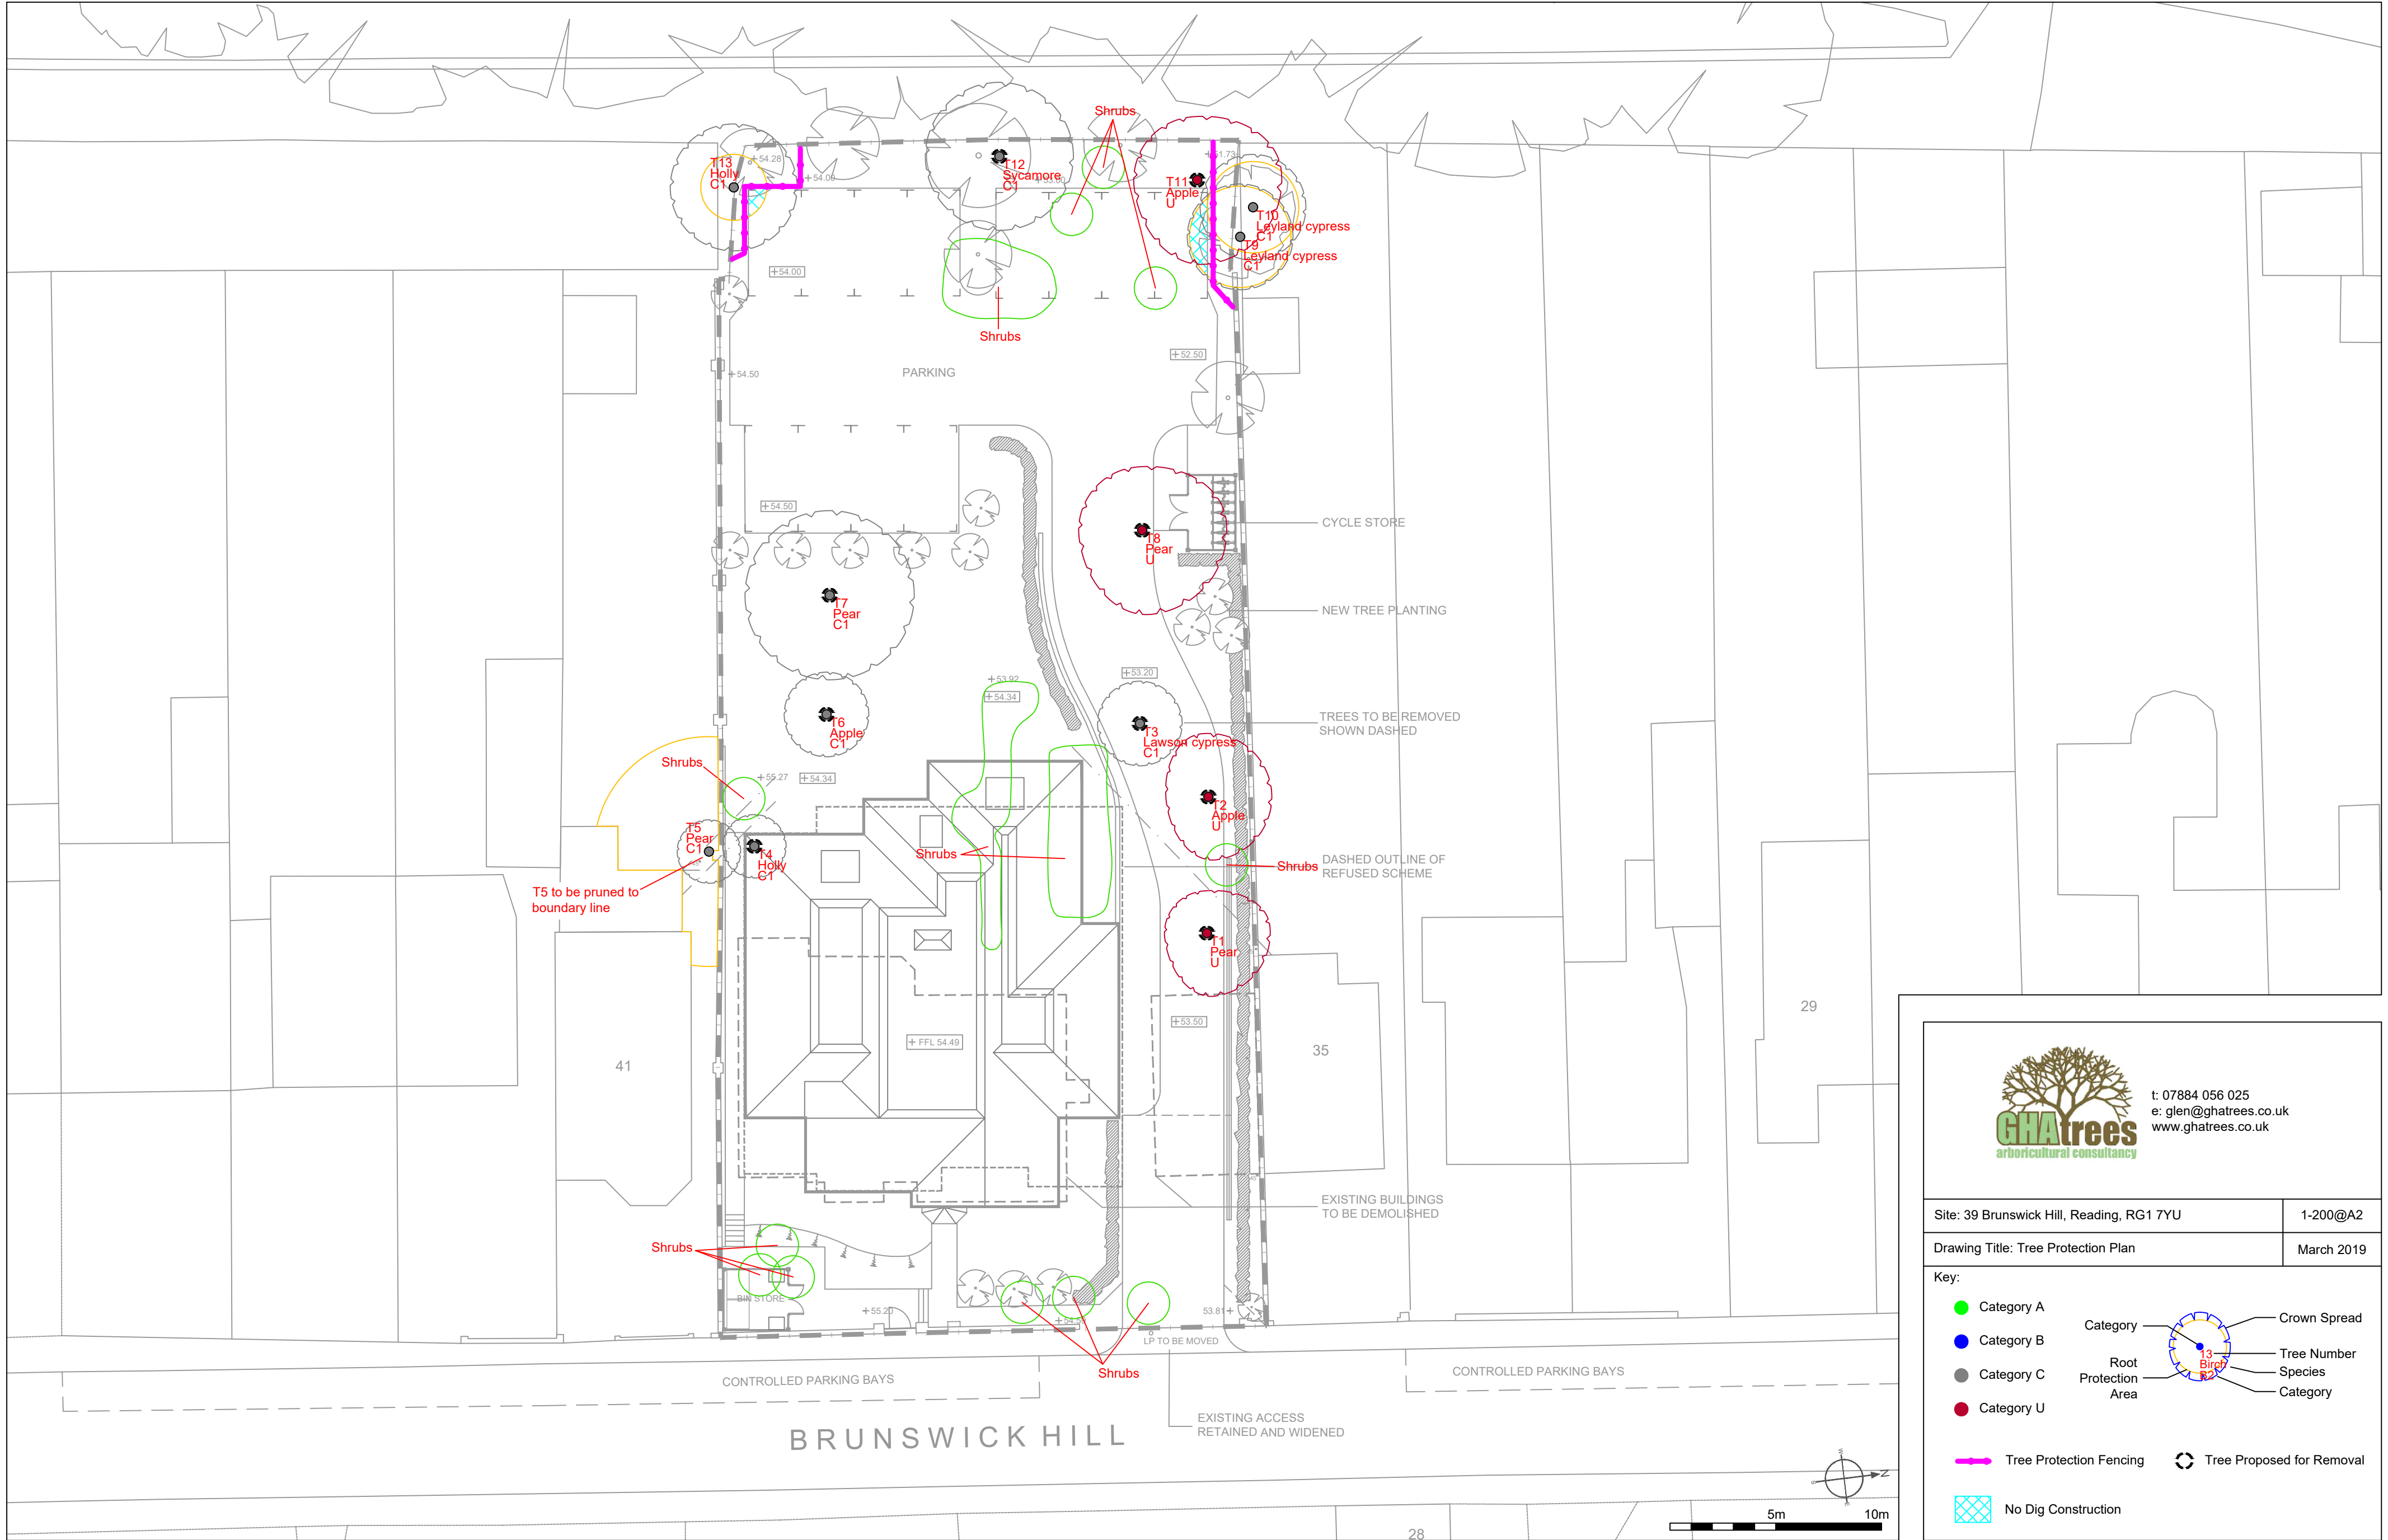

t: 07884 056 025  
e: glen@ghatrees.co.uk  
www.ghatrees.co.uk

Site: 39 Brunswick Hill, Reading, RG1 7YU

1-200@A2

Drawing Title: Tree Protection Plan

March 2019

Key:

- Category A
- Category B
- Category C
- Category U
- Tree Protection Fencing
- No Dig Construction
- Tree Proposed for Removal

Category

Crown Spread

Tree Number

Species

Category

Root Protection Area



5m 10m