
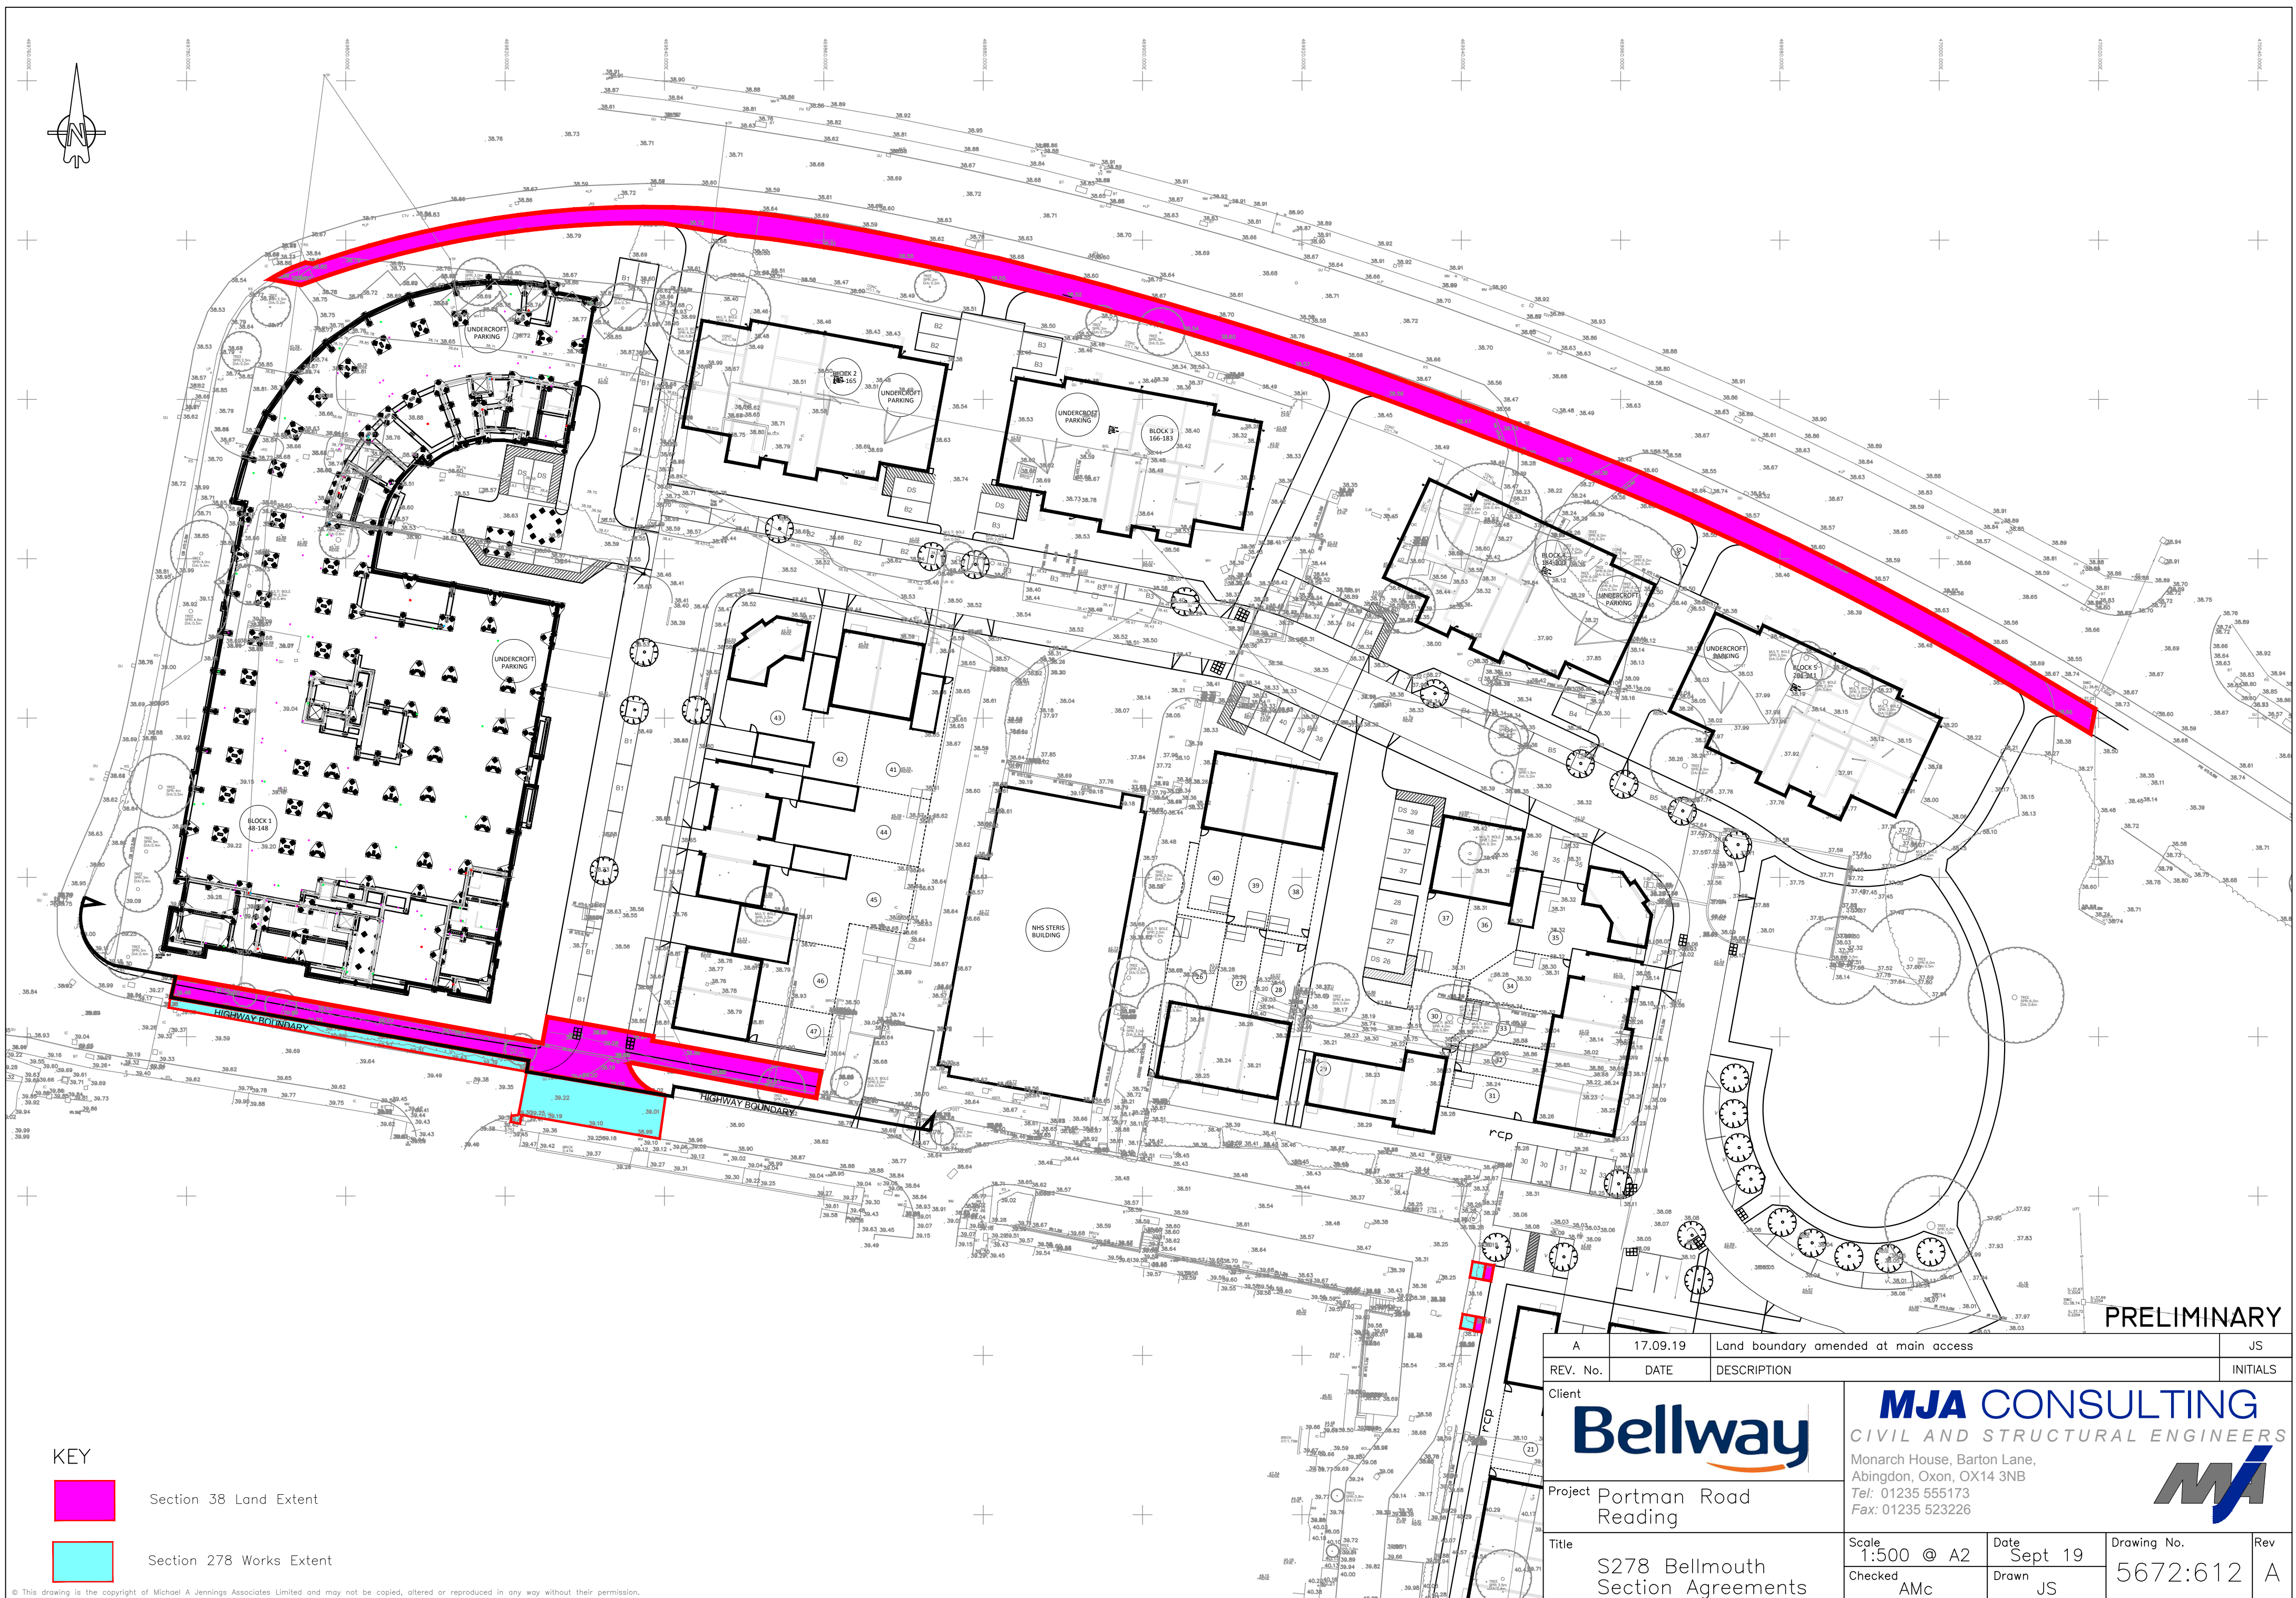


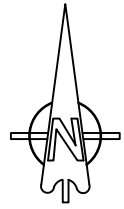

KEY

-  Section 38 Land Extent
-  Section 278 Works Extent

© This drawing is the copyright of Michael A Jennings Associates Limited and may not be copied, altered or reproduced in any way without their permission.

PRELIMINARY

A	17.09.19	Land boundary amended at main access	JS
REV. No.	DATE	DESCRIPTION	INITIALS
Client		Bellway	
Project		Portman Road Reading	
Title		S278 Bellmouth Section Agreements	
Scale		1:500 @ A2	Date Sept 19
Checked		AMc	Drawn JS
		Drawing No.	Rev
		5672:612	A

MJA CONSULTING
CIVIL AND STRUCTURAL ENGINEERS
Monarch House, Barton Lane,
Abingdon, Oxon, OX14 3NB
Tel: 01235 555173
Fax: 01235 523226

