


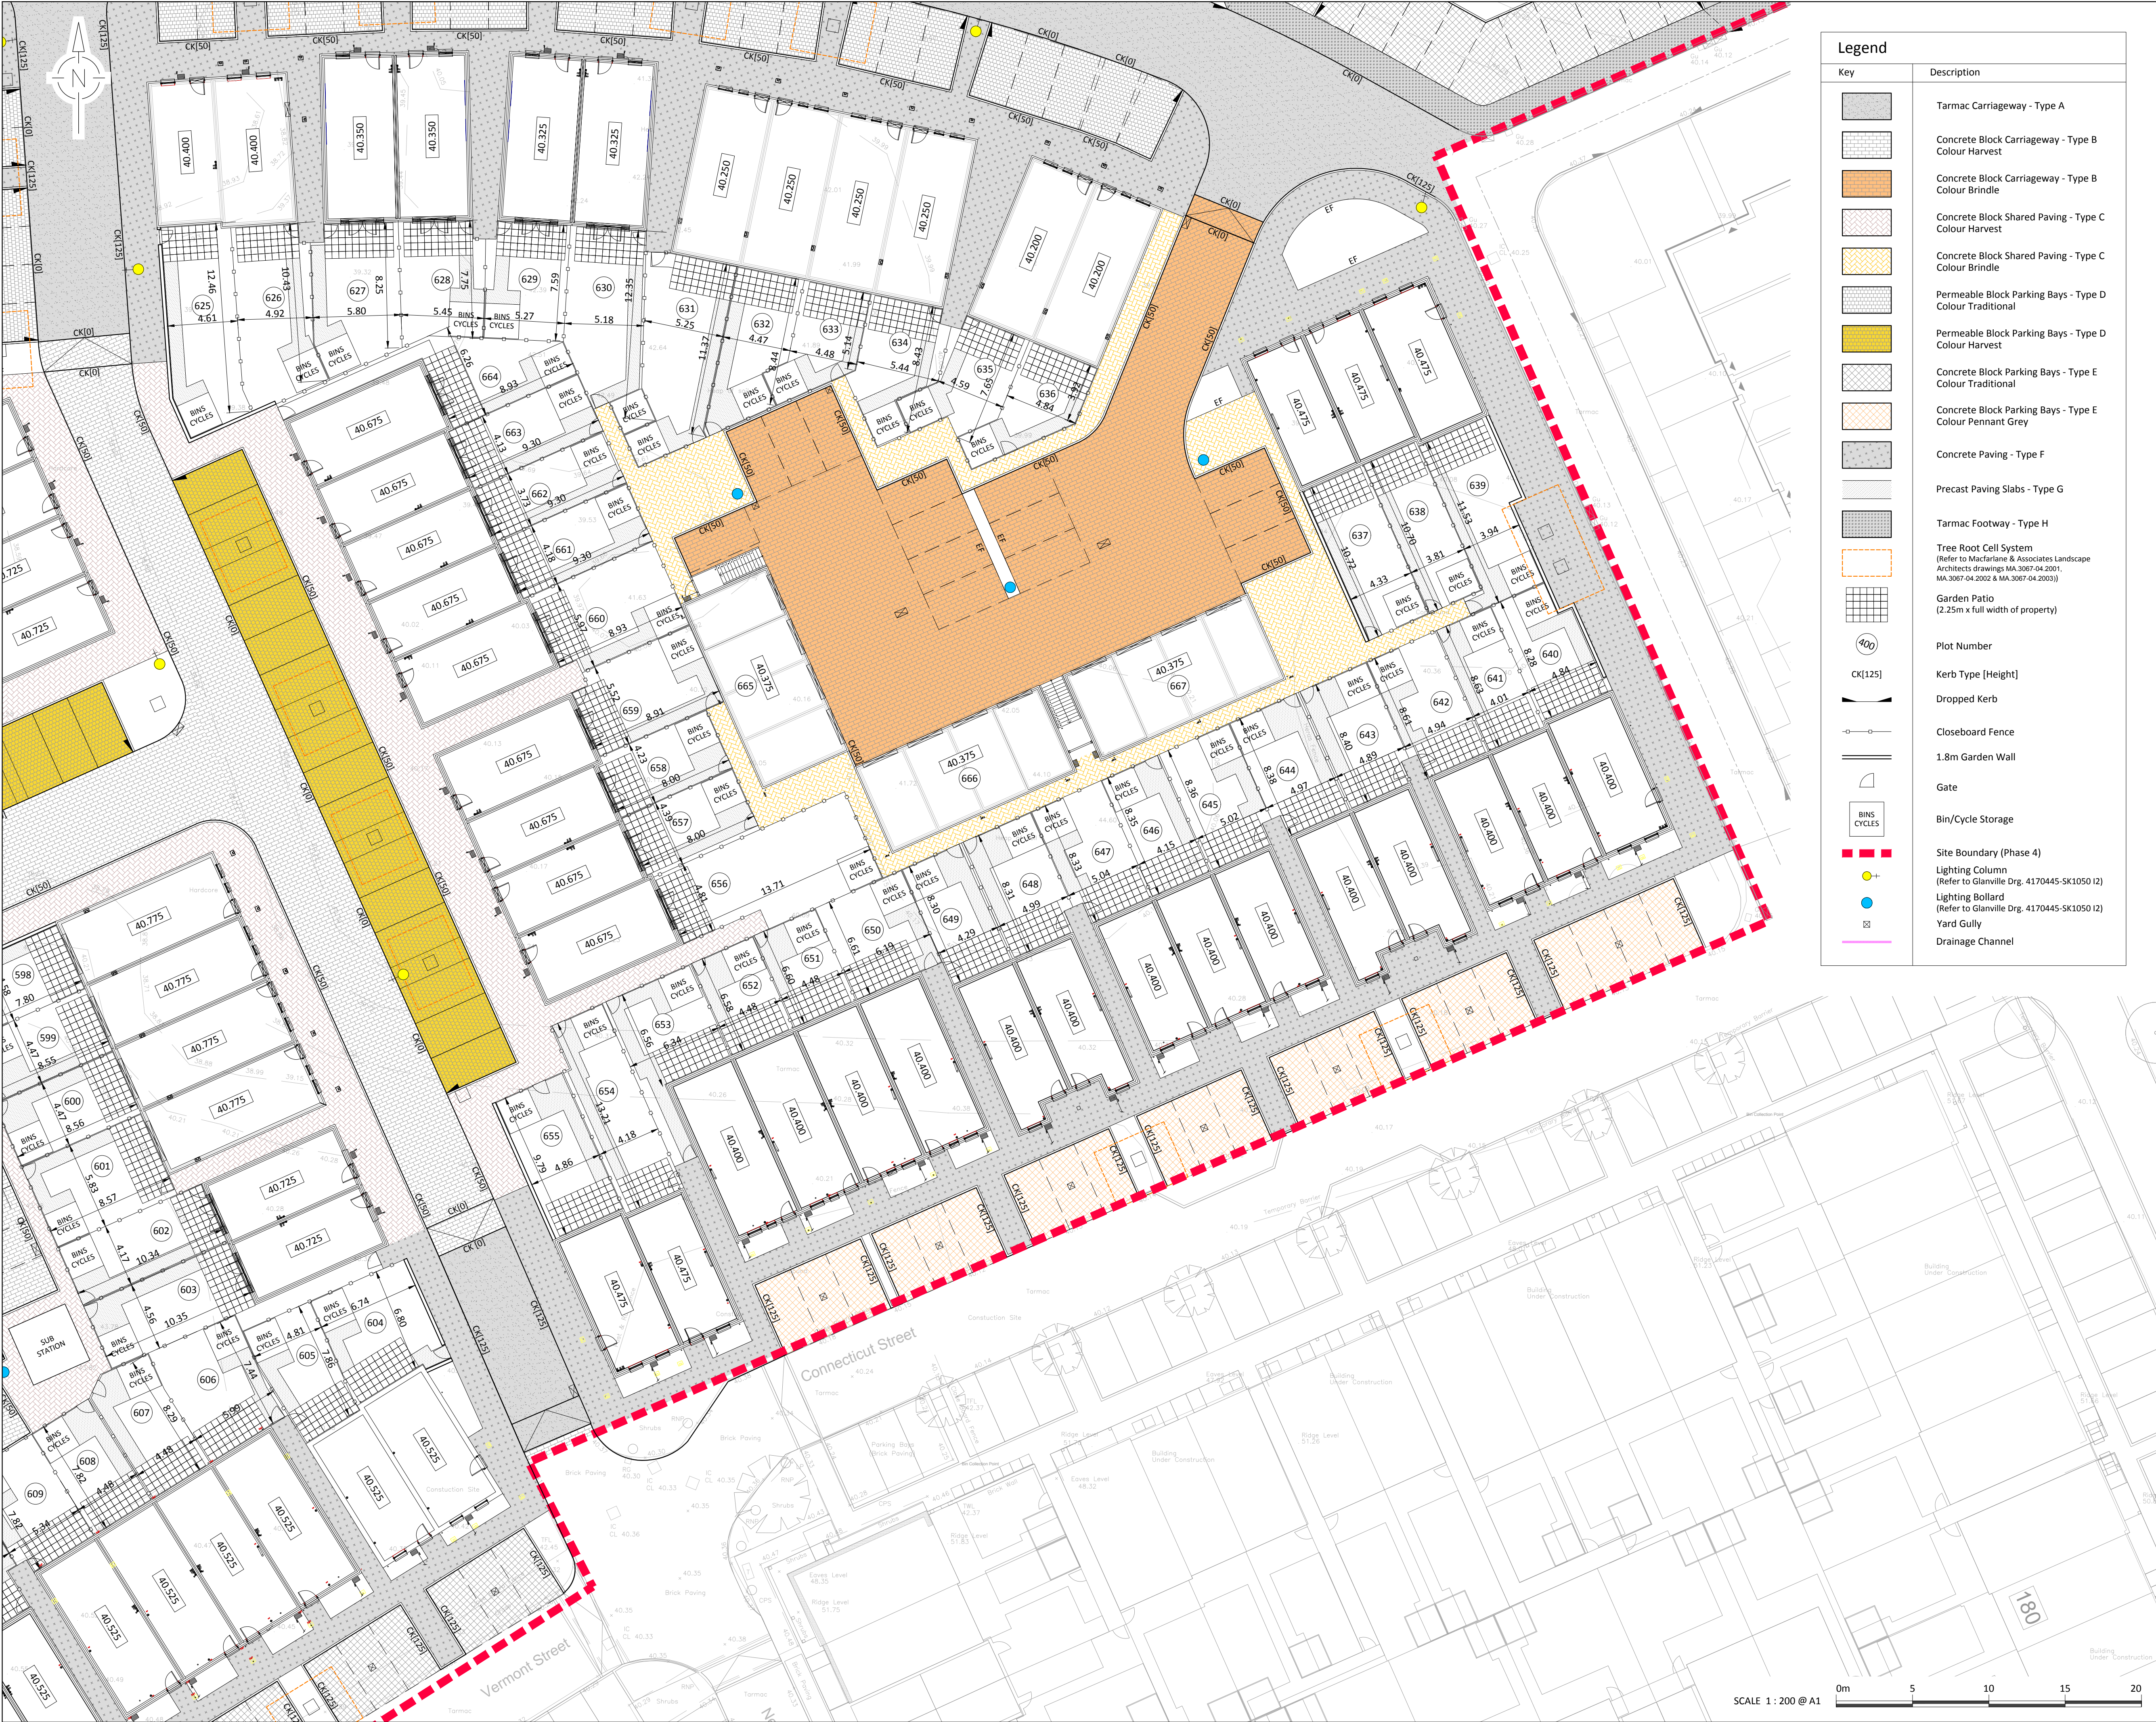

Legend	
Key	Description
	Tarmac Carrieway - Type A
	Concrete Block Carrieway - Type B Colour Harvest
	Concrete Block Carrieway - Type B Colour Brindle
	Concrete Block Shared Paving - Type C Colour Harvest
	Concrete Block Shared Paving - Type C Colour Brindle
	Permeable Block Parking Bays - Type D Colour Traditional
	Permeable Block Parking Bays - Type D Colour Harvest
	Concrete Block Parking Bays - Type E Colour Traditional
	Concrete Block Parking Bays - Type E Colour Pennant Grey
	Concrete Paving - Type F
	Precast Paving Slabs - Type G
	Tarmac Footway - Type H
	Tree Root Cell System (Refer to Macfarlane & Associates Landscape Architects drawings MA.3067-04.2001, MA.3067-04.2002 & MA.3067-04.2003))
	Garden Patio (2.25m x full width of property)
	Plot Number
	Kerb Type [Height]
	Dropped Kerb
	Closeboard Fence
	1.8m Garden Wall
	Gate
	Bin/Cycle Storage
	Site Boundary (Phase 4)
	Lighting Column (Refer to Glanville Org. 4170445-SK1050 I2)
	Lighting Bollard (Refer to Glanville Org. 4170445-SK1050 I2)
	Yard Gully
	Drainage Channel

HEALTH, SAFETY & ENVIRONMENT


It is the responsibility of the client to ensure that those undertaking the works are competent and experienced in the type of work to be undertaken.

In addition to the hazards usually associated with the types of work detailed on this drawing, the following specific hazards have been identified through design risk assessment. The planning and execution of the works should take into account all usual and specific hazards.

Hazards should also be taken into account in the maintenance, operation, decommissioning and demolition of the works.

Ground conditions may be unstable during excavation.

- NOTES
- All dimensions are in millimetres (mm) and levels in metres Above Ordnance Datum (mAOD) unless noted otherwise.
 - Do not scale from this drawing.
 - The copyright in this drawing belongs to Structa LLP; the designs and details may not be used on any project other than that indicated in the titleblock.
 - Where CAD or BIM files of the drawing are issued, they are provided for the convenience of others, and shall not be used for construction purposes or relied upon for accuracy or completeness.

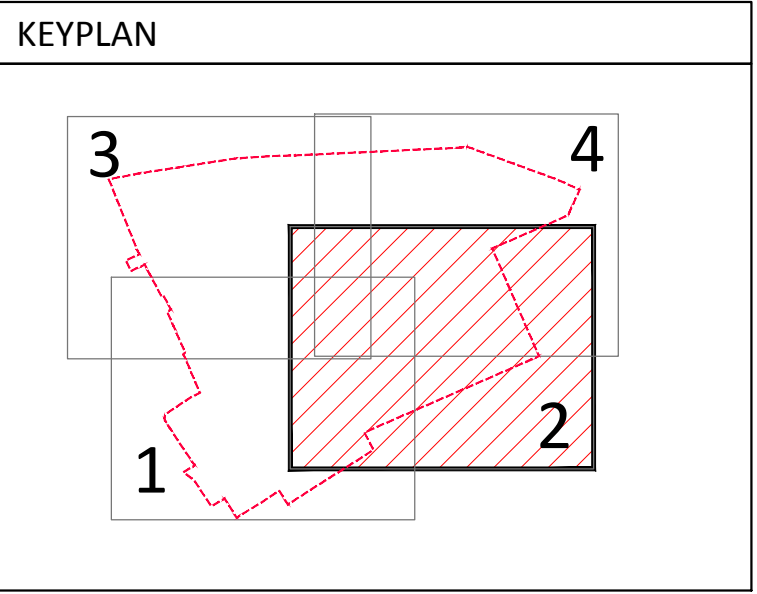

C3	24.06.19	GARDEN DIMENSIONS ADDED	OVG	PD	AD
C2	01.05.19	PLOTS 604-608 + 617-655 UPDATED TO SUIT LATEST ARCHITECTS LAYOUT. LIGHTING COLUMNS AND LIGHTING BOLLARDS ADDED.	RD	GE	AD
C1	08.03.19	CONSTRUCTION ISSUE	RD	GE	AD
P2	13.02.19	ADDITIONAL AREAS DETAILED. TYPE H TARMAC FOOTWAY ADDED.	RD	GE	AD
P1	07.12.18	FIRST ISSUE	RD	GE	AD
Rev	Date	Description	Drawn	Checked	Approved

FOR CONSTRUCTION

GREEN PARK VILLAGE, PHASE 4

SURFACING GENERAL ARRANGEMENT
SHEET 2

Structural

Civil

Geo-environmental

structa
London | Glasgow | Hemel Hempstead | Swindon | Warwick | www.structa.co.uk

Drawing No: 5361-1002 Revision: C3