


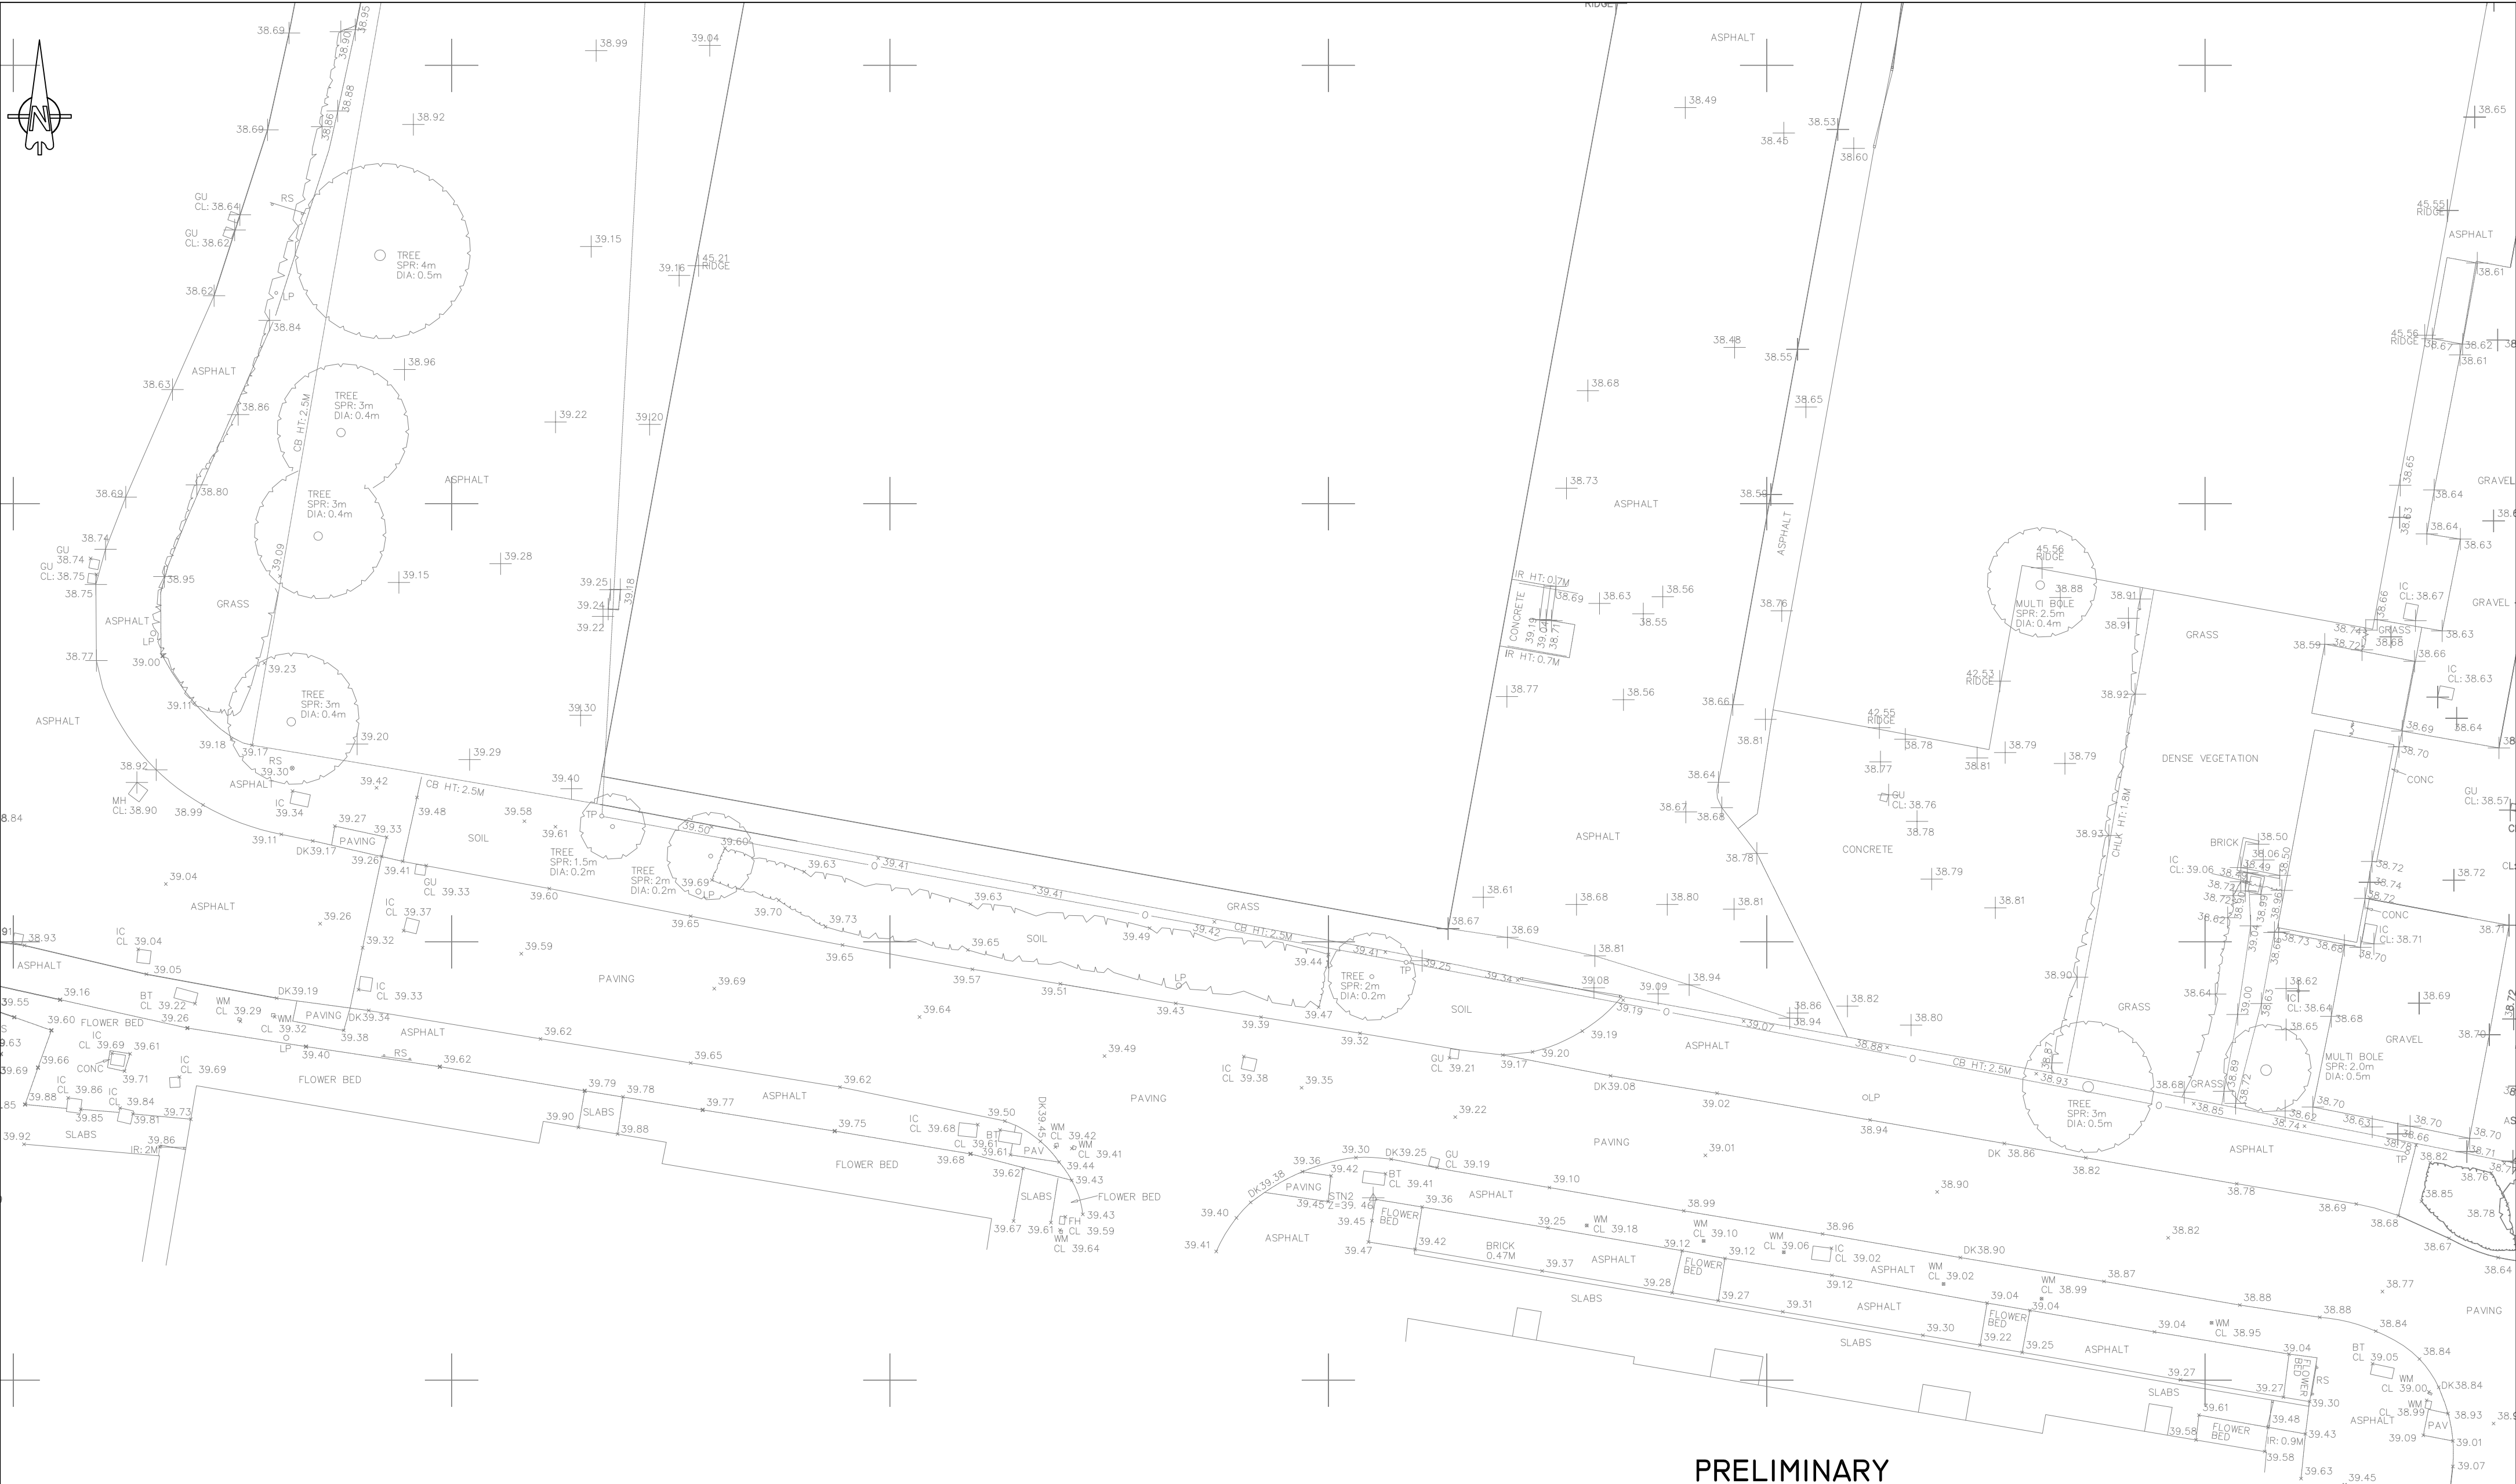

PRELIMINARY

REV. No.	DATE	DESCRIPTION	INITIALS
Client	Bellway MJA CONSULTING CIVIL AND STRUCTURAL ENGINEERS Monarch House, Barton Lane, Abingdon, Oxon, OX14 3NB Tel: 01235 555173 Fax: 01235 523226		
Project	Portman Road Reading		
Title	S278 Bellmouth Existing Topo Survey		
Scale	1:200 @ A2	Date	Sept 18
Checked	AMc	Drawn	JS
Drawing No.	5672:600		
Rev			