



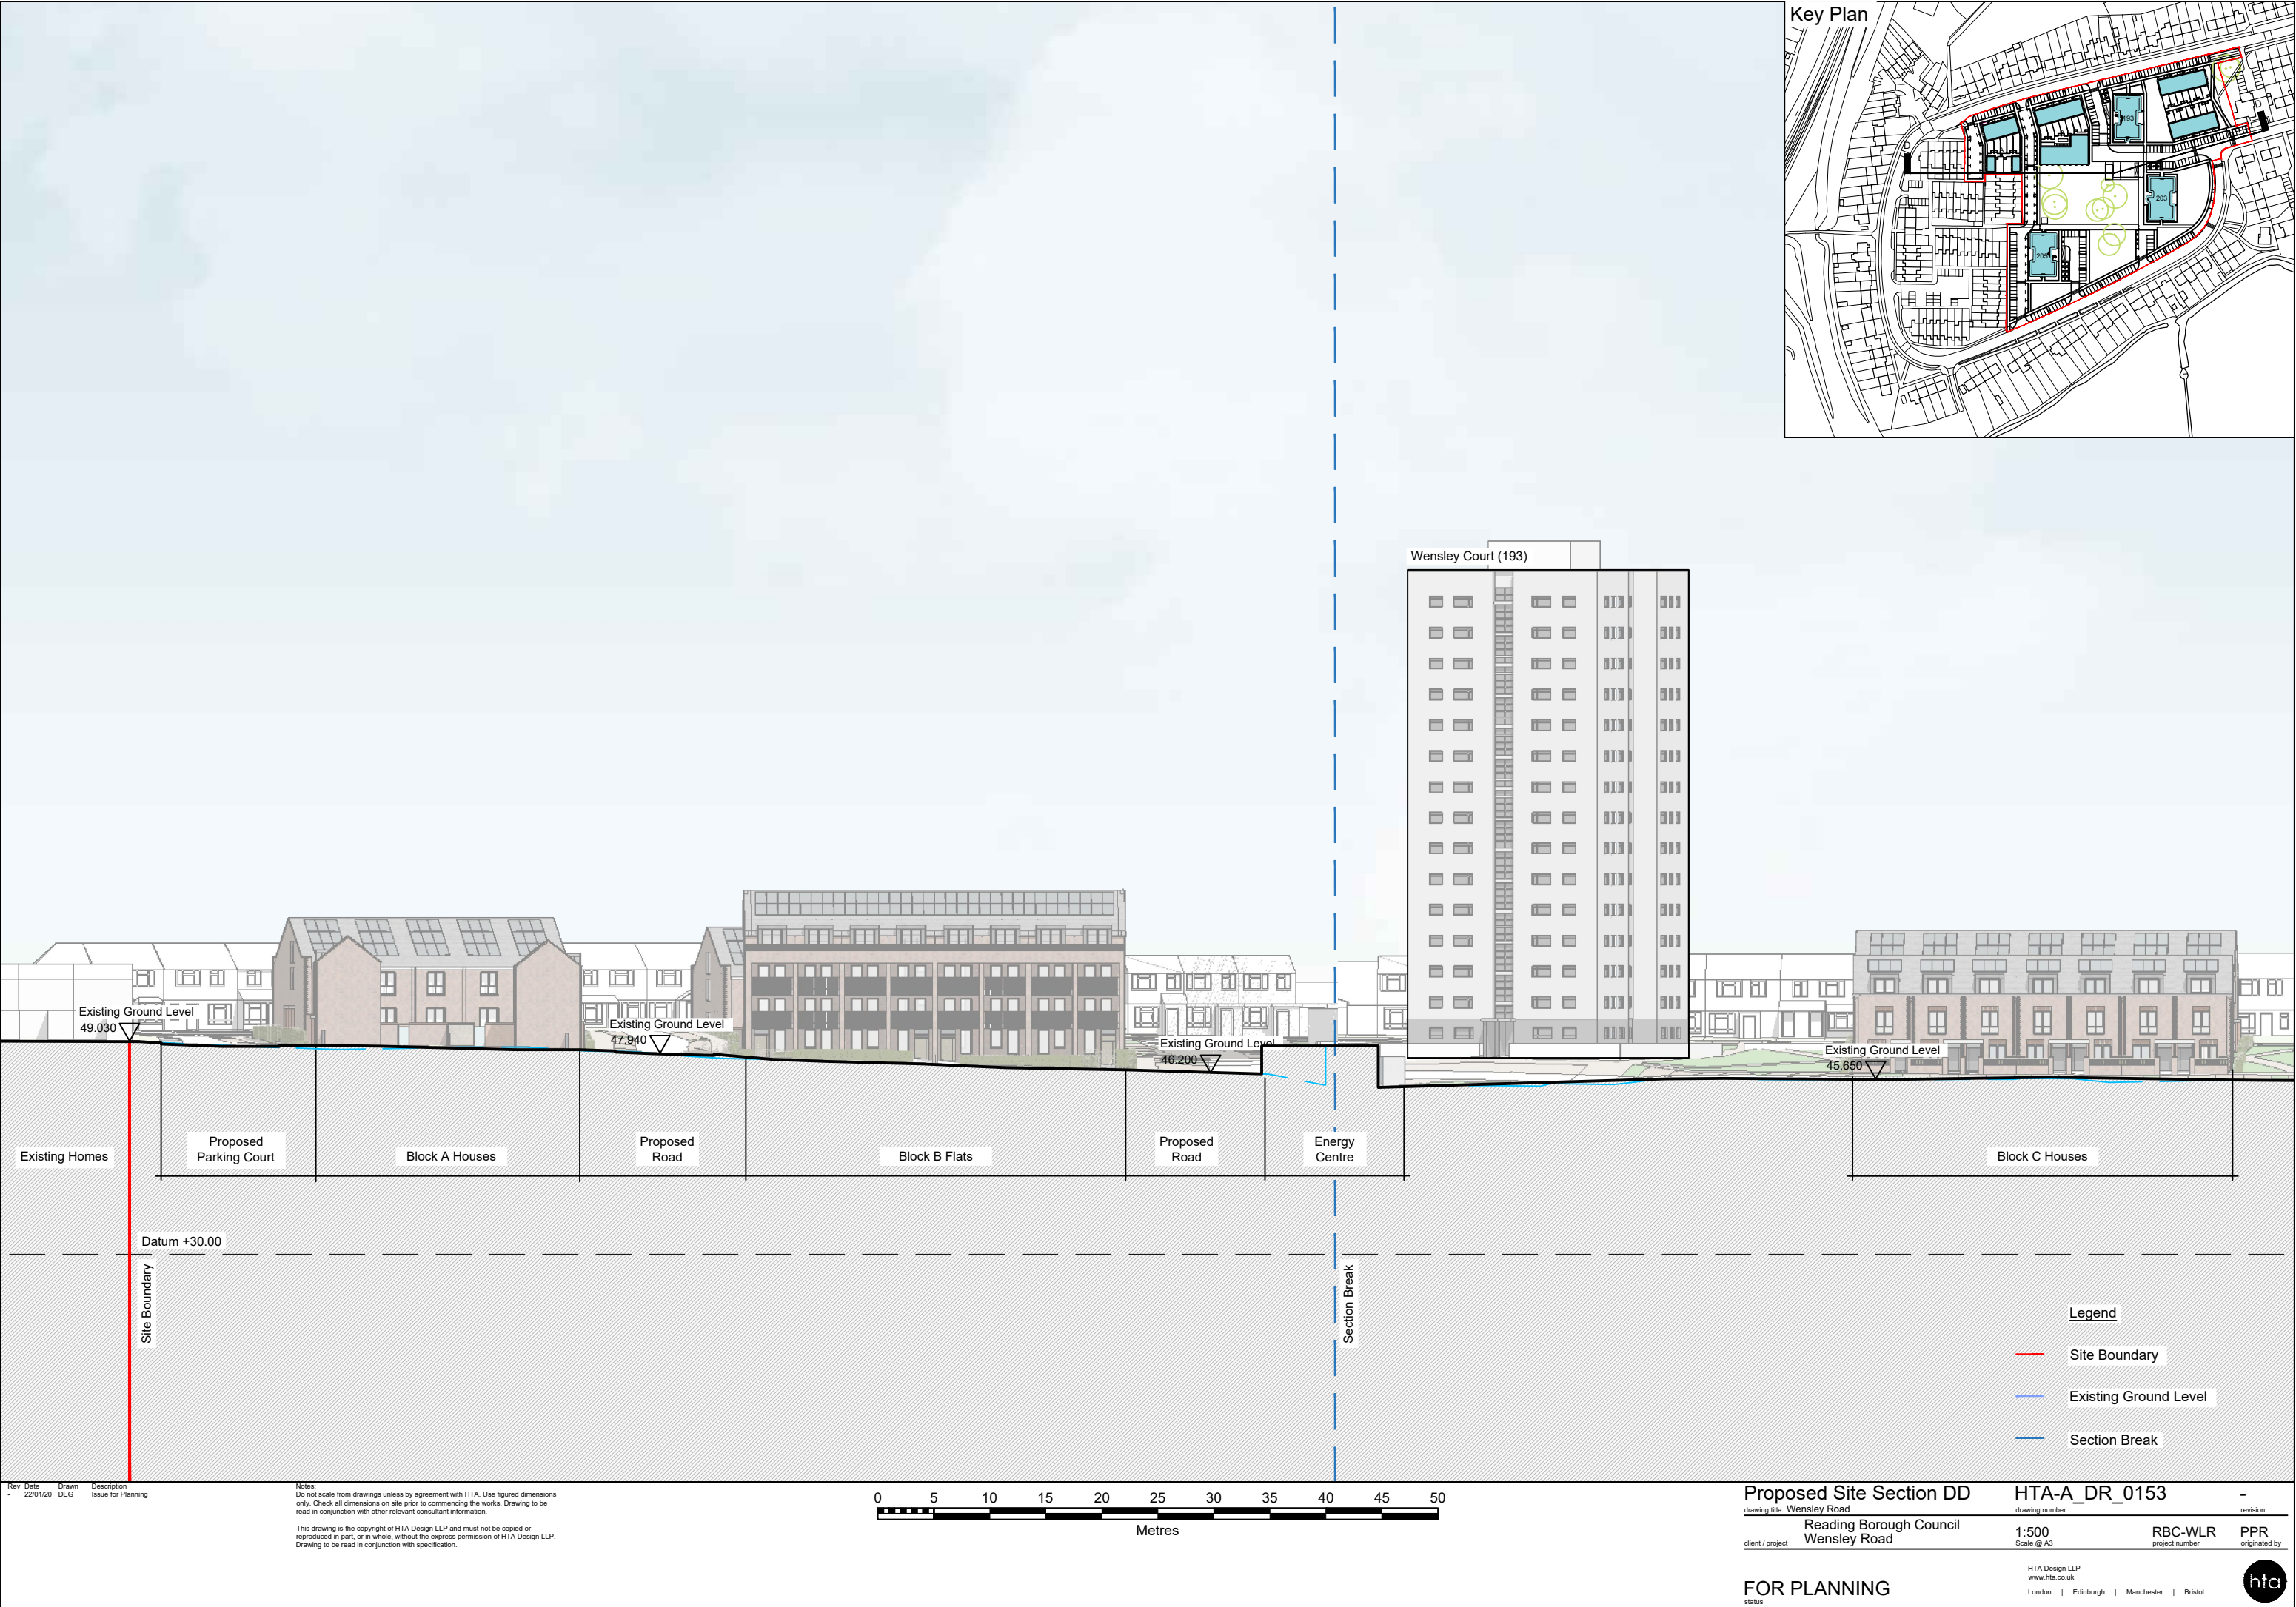

Rev	Date	Drawn	Description
1	22/01/20	DEG	Issue for Planning

Notes:
Do not scale from drawings unless by agreement with HTA. Use figured dimensions only. Check all dimensions on site prior to commencing the works. Drawing to be read in conjunction with other relevant consultant information.

This drawing is the copyright of HTA Design LLP and must not be copied or reproduced in part, or in whole, without the express permission of HTA Design LLP. Drawing to be read in conjunction with specification.

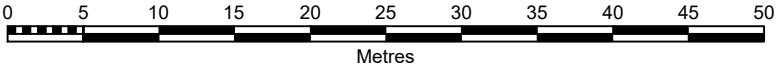

Proposed Site Section DD
drawing title Wensley Road
Reading Borough Council
client / project Wensley Road

HTA-A_DR_0153
drawing number
1:500
Scale @ A3
RBC-WLR
project number
PPR
originated by

FOR PLANNING
status

HTA Design LLP
www.hta.co.uk
London | Edinburgh | Manchester | Bristol

