


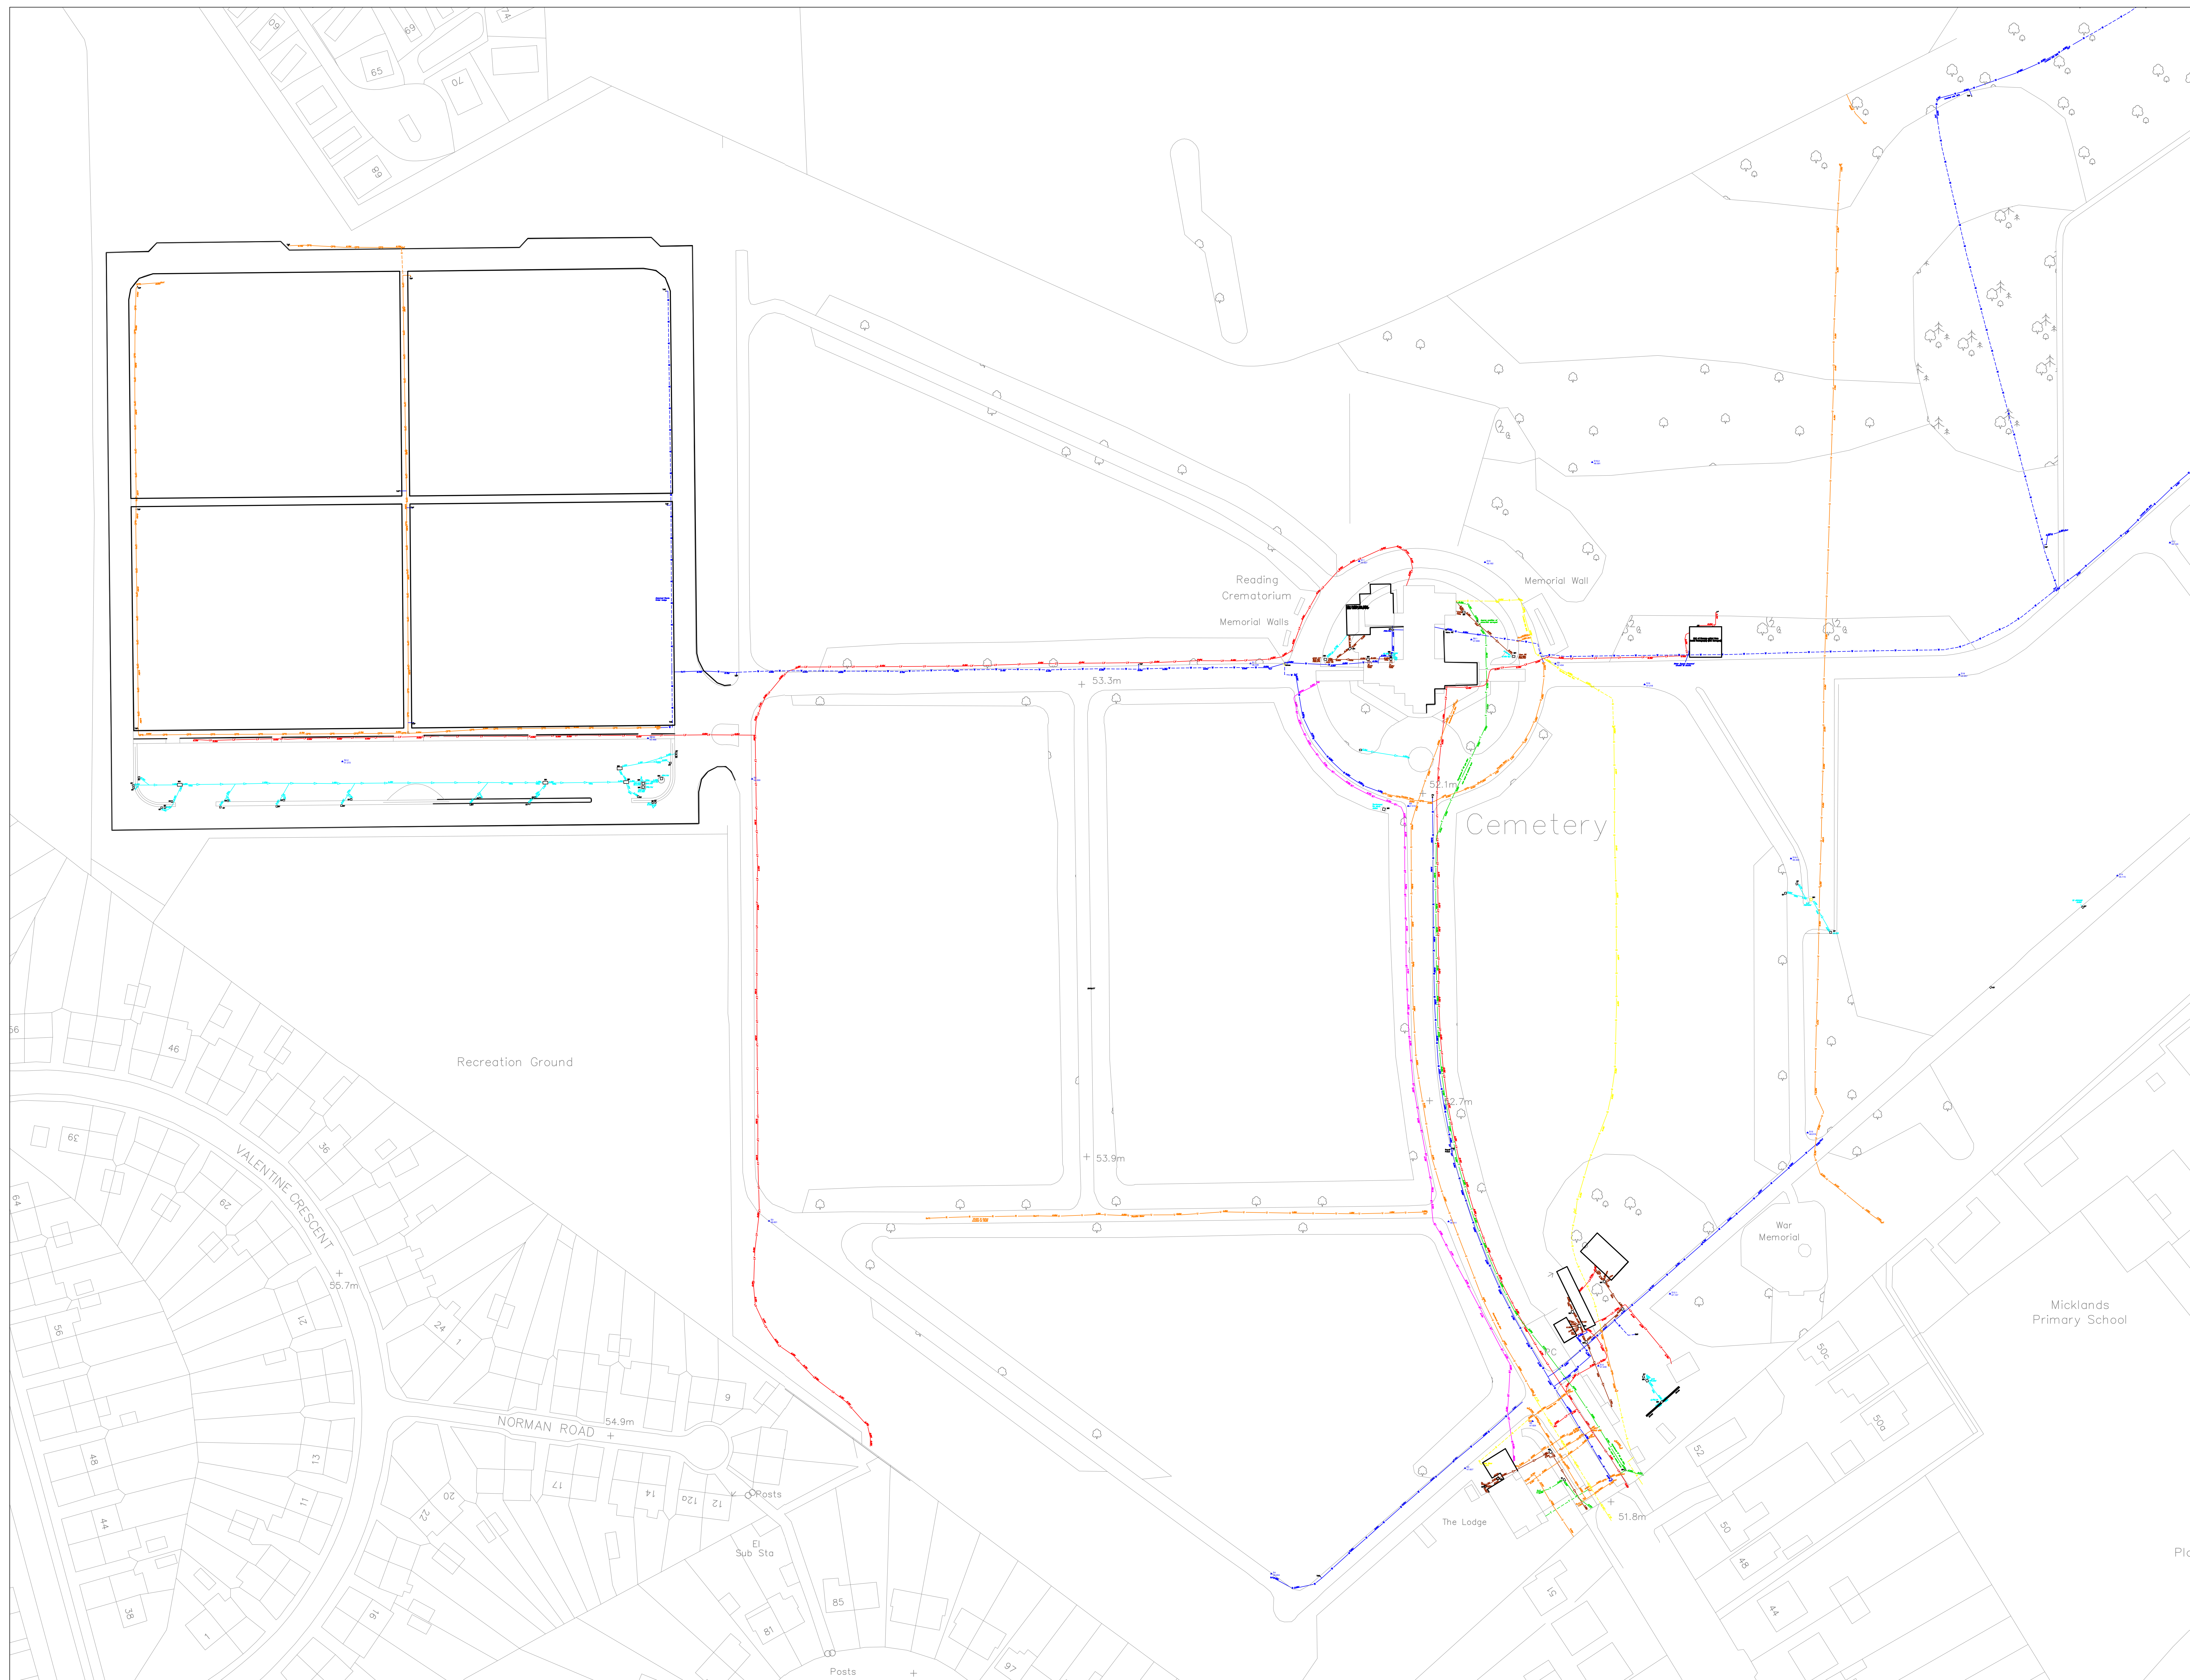

| Symbol & Abbreviation Key. |                            |     |                 |
|----------------------------|----------------------------|-----|-----------------|
|                            | BARED WIRE FENCE           |     |                 |
|                            | POST & RAIL FENCE          |     |                 |
|                            | CORD ROAD FENCE            |     |                 |
|                            | RAILINGS                   |     |                 |
|                            | CHAIN LINK FENCE           |     |                 |
|                            | OTHER FENCE                |     |                 |
|                            | KERB                       |     |                 |
|                            | DROPPED KERB               |     |                 |
|                            | GULLY CHANNEL              |     |                 |
|                            | TOP / BOTTOM OF BANK       |     |                 |
|                            | FOLIAGE                    |     |                 |
|                            | DITCH                      |     |                 |
|                            | VERGE                      |     |                 |
|                            | OVERHEAD CABLES            |     |                 |
|                            | GATE                       |     |                 |
|                            | HEDGE                      |     |                 |
|                            | TREE - BROAD LEAVED        |     |                 |
|                            | TREE - CONIFEROUS          |     |                 |
|                            | BUSH                       |     |                 |
|                            | BUILDING                   |     |                 |
|                            | BOREHOLE                   |     |                 |
|                            | SURVEY STATION             |     |                 |
|                            | ORDNANCE SURVEY BENCH MARK |     |                 |
| A/C                        | AIR CONDITIONING UNIT      | KO  | KERB OFFSET     |
| AV                         | AIR VALVE                  | LC  | LIGHTING COLUMN |
| BO                         | BOLLARD                    | LP  | LAMP POST       |
| BN                         | BORHPOLE                   | NP  | NAME PLATE      |
| BM                         | BENCH MARK                 | NR  | NOTICE BOARD    |
| IR                         | IRIDIUM                    | PI  | PIPE RISER      |
| TD                         | TDRIETH TELECOM            | PR  | RODDING POINT   |
| CTV                        | CABLE TV                   | RS  | ROAD SIGN       |
| CL                         | COVER LEVEL                | SP  | SIGN POST       |
| CR                         | CABLE RISER                | SV  | STOP VALVE      |
| SP                         | DOWN PIPE                  | TL  | TRAFFIC LIGHT   |
| ER                         | EARTH ROD                  | TP  | TELEPHONE POLE  |
| EP                         | ELECTRICITY METER          | TOP | TOP OF FENCE    |
| EM                         | ELECTRICITY MARKER         | TOH | TOP OF HEDGE    |
| FB                         | FUSE BOX                   | TOR | TOP OF RAILINGS |
| PH                         | PHRE HYDRANT               | TS  | TSRVE LEVEL     |
| FP                         | FENCE POST                 | TOH | TOP OF HILL     |
| FL                         | FLOOR LEVEL                | UT  | UNABLE TO LIFT  |
| QV                         | Q&S VALVE                  | VM  | VALUE MARKER    |
| GM                         | GAS MANNER                 | VP  | VENT PIPE       |
| GU                         | GULLY                      | WL  | WATER LEVEL     |
| WM                         | WATER MARKER               | WM  | WATER MARKER    |
| IL                         | INVERT LEVEL               | WO  | WASH OUT        |

**General.**

This survey has been prepared with a scaling accuracy for a plot at a scale of 1:200.

All tree heights and spreads are approximate. We have tried to identify tree types, however if tree species are critical specialist advice should be gained.

Drainage pipe sizes have been measured from the surface. Chamber access has not been gained for safety reasons, therefore sizes should be regarded as approximate.

Some detail may have been omitted due to parked vehicles.

| Interlocks Surveys Utility Survey Legend |                                                     |
|------------------------------------------|-----------------------------------------------------|
|                                          | High Voltage Electricity Cables                     |
|                                          | Low Voltage Electricity Cables                      |
|                                          | Electricity Cables (Not Surveyed)                   |
|                                          | Assumed location of High Voltage Electricity Cables |
|                                          | Assumed location of Low Voltage Electricity Cables  |
|                                          | Base of Low Voltage Electricity Cables              |
|                                          | Base of High Voltage Electricity Cables             |
|                                          | Earth Connections                                   |
|                                          | BT Cables                                           |
|                                          | Assumed location of BT Cable                        |
|                                          | Assumed location of BT Cable (Approx.)              |
|                                          | Base of BT Cables                                   |
|                                          | Assumed Base of BT Cables                           |
|                                          | Transmission Cables                                 |
|                                          | Assumed location of Transmission Cables (Approx.)   |
|                                          | Base of Transmission Cables                         |
|                                          | Assumed Base of Transmission Cables                 |
|                                          | High Pipes                                          |
|                                          | Assumed location of high pipes (Inconclusive)       |
|                                          | Gas Pipes                                           |
|                                          | Assumed location of Gas Pipe                        |
|                                          | Assumed location of Gas Pipe (Inconclusive)         |
|                                          | SMW: Surface Water Drainage                         |
|                                          | FWW: Four Water Drains                              |
|                                          | CMS: Combined Sewerage                              |
|                                          | Wiring Mains                                        |
|                                          | Assumed location                                    |
|                                          | Assumed location (FWW)                              |
|                                          | Assumed location (CMS)                              |
|                                          | Assumed location (Wiring Mains)                     |
|                                          | Assumed location (FWW)                              |
| <                                        |                                                     |

[illegible]

 Interlocks Surveys Limited  
St. Andrews House  
Radford Semele  
Leamington Spa  
Warwickshire  
CV31 1TF

**INTERLOCKS  
SURVEYS**

T: 01926 330123  
F: 01926 330120  
E: [info@interlockssurveys.co.uk](mailto:info@interlockssurveys.co.uk)

Client.  
**READING BOROUGH COUNCIL**  
55 ALL HALLOWS ROAD  
CAVERSHAM  
READING  
RG4 5LP

Title:  
**UNDERGROUND UTILITY SURVEY**  
READING CEMETERY  
RBC

Dwg No. **170318** Sheet **1 of 2**

Scale 1:500 A0 Sheet Rev. A